LOS OLIVOS COMMUNITY SERVICES DISTRICT WASTEWATER COLLECTION AND CONVEYANCE SYSTEM REPORT UPDATE

APPENDICES B THROUGH F
30% PLANS

MAY 2026

WALLACE GROUP®

612 CLARION COURT . SAN LUIS OBISPO . CA 93401

WALLACEGROUP.US

APPENDIX B: Preliminary Gravity Sewer Collection System Plans

FILE NAME: 1565-0002-PIP-TITL.DWG

FOR REDUCED PLANS
ORIGINAL SCALE IS IN INCHES 0 1 2 3

WASTEWATER COLLECTION SYSTEM - SANITARY GRAVITY MAIN PRELIMINARY PLANS

LOS OLIVIOS COMMUNITY SERVICES DISTRICT

Los Olivos, Santa Barbara County, California

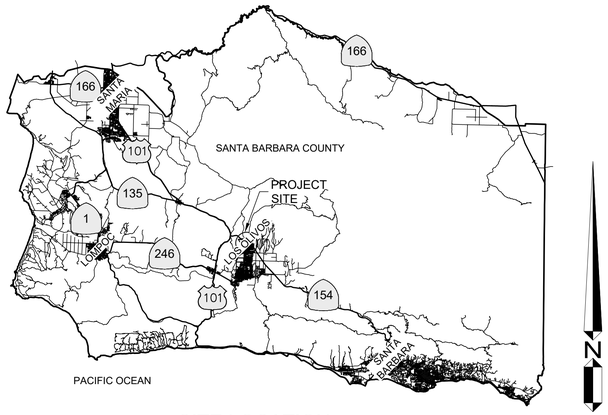

SITE LOCATION
NTS

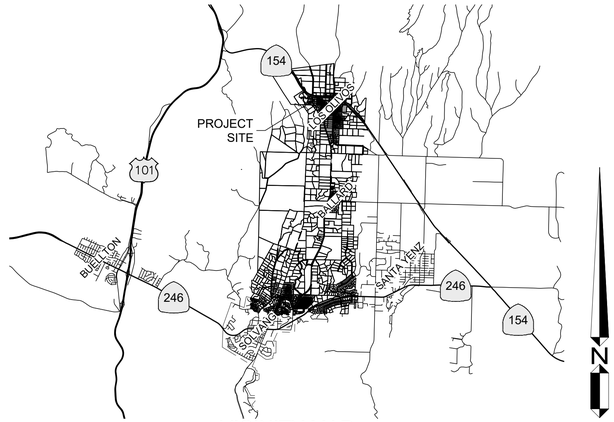

VICINITY MAP
1" = 8000'

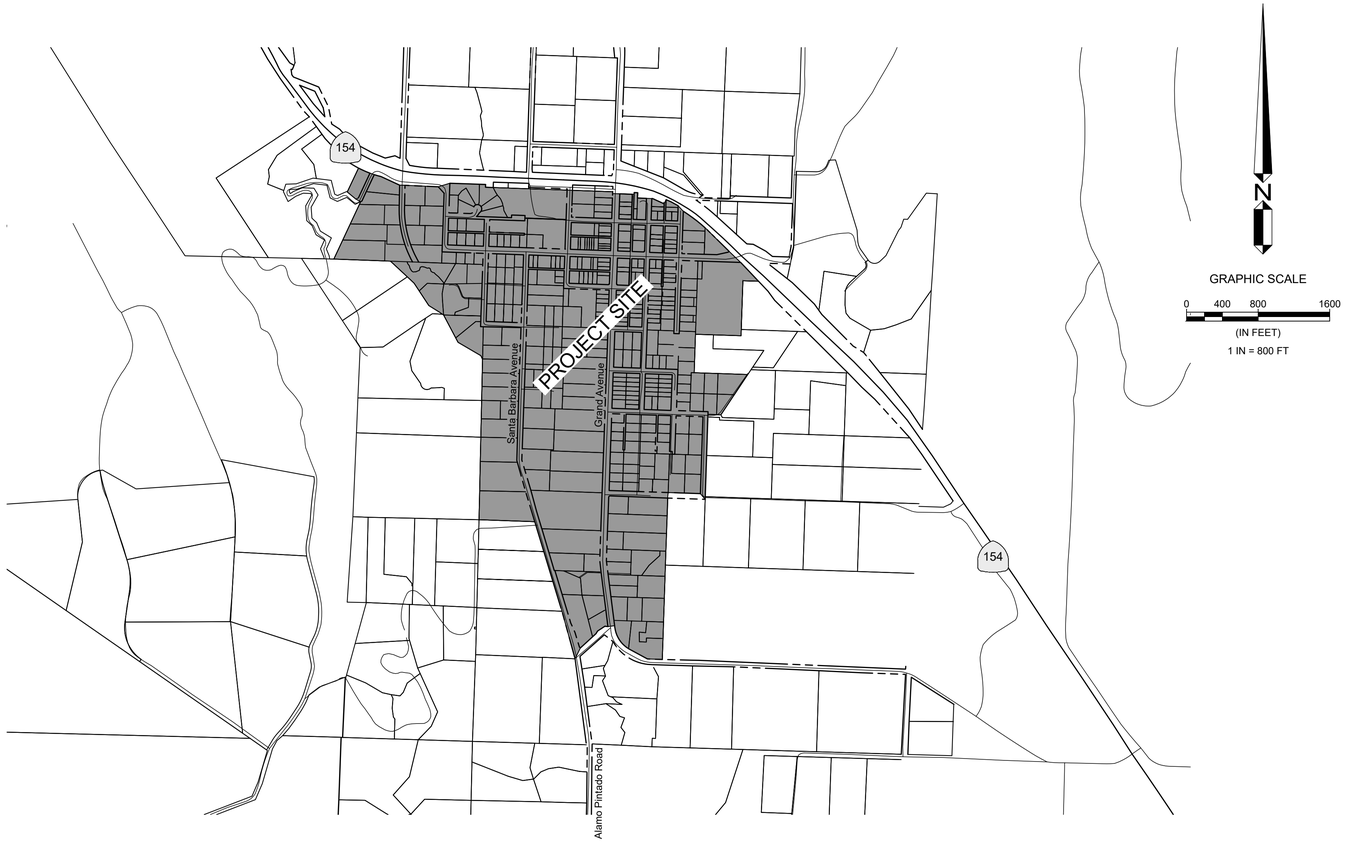

GRAPHIC SCALE
0 400 800 1600
(IN FEET)
1 IN = 800 FT

Sheet List Table

Sheet Number	Sheet Title
GENERAL	
C-010	COVER SHEET
C-011	ABBREVIATIONS AND LEGEND
C-012	NOTES
INDEX SHEETS	
C-020	SANITARY SEWER ALIGNMENT NUMBER INDEX
C-030	WEST-SANITARY SEWER 1-2 SHEET INDEX
C-031	WEST-SANITARY SEWER 3 SHEET INDEX
C-032	EAST-SANITARY SEWER 4-5 SHEET INDEX
C-033	EAST-SANITARY SEWER 6-7 SHEET INDEX
WEST BRANCH - WW COLLECTION IMPROVEMENTS: Sewer System 1	
C-101	SANTA BARBARA AVENUE - SS-1
C-102	SANTA BARBARA AVENUE - SS-1
C-103	SANTA BARBARA AVENUE - SS-1
C-104	SANTA BARBARA AVENUE - SS-1
C-105	SANTA BARBARA AVENUE - SS-1
C-106	SANTA BARBARA AVENUE - SS-1
C-107	SANTA BARBARA DRIVEWAY 1 - SS-1a
C-108	KEENAN DRIVE & GAVIOTA STREET - SS-1b
C-109	OLIVET AVENUE - SS-1b
C-110	SANTA BARBARA DRIVEWAY 2 - SS-1c
C-111	HENNING DRIVE - SS-1d
WEST BRANCH - WW COLLECTION IMPROVEMENTS: Sewer System 2	
C-201	SAN MARCOS PASS ROAD - SS-2
C-202	FOXEN CANYON ROAD - SS-2
C-203	FOXEN CANYON ROAD EXTENSION - SS-2a
WEST BRANCH - WW COLLECTION IMPROVEMENTS: Sewer System 3	
C-301	STEELE STREET - SS-3
C-302	ALAMO PINTADO AVENUE - SS-3
C-303	JONATA and GAVIOTA STREETS - SS-3a and 3b
EAST BRANCH - WW COLLECTION IMPROVEMENTS: Sewer System 4	
C-400	EAST - SANITARY SEWER SHEET INDEX
C-401	GRAND AVENUE - SS-4
C-402	GRAND AVENUE - SS-4
C-403	GRAND AVENUE - SS-4
C-404	GRAND AVENUE - SS-4
C-405	GRAND AVENUE - SS-4
C-406	GRAND AVENUE - SS-4
C-407	ROBLAR AVENUE - SS-4
C-408	ALAMO PINTADO ROAD - SS-4
C-409	NOJOQUI AND GRAND AVE. DRIVEWAY 1 - SS4a
C-410	HOLLISTER AVENUE - SS4b
C-411	OLIVET AVENUE - SS4c
C-412	SAN MARCO AVENUE - SS4d
C-413	ALTA STREET AND ALTA DRIVEWAY 1 - SS4f
C-414	ALTA DRIVEWAY 1 - SS-4f
C-415	LUCCA AVENUE - SS-4e
C-416	GRAND AVE DRIVEWAY 2 - SS-4g
EAST BRANCH - WW COLLECTION IMPROVEMENTS: Sewer System 5	
C-501	SAN MARCOS PASS ROAD - SS-5
C-502	NOJOQUI AVE - SS-5
C-503	JONATA STREET - SS-5
C-504	JONATA DRIVEWAY 1- SS-5a
EAST BRANCH - WW COLLECTION IMPROVEMENTS: Sewer System 6	
C-601	ALAMO PINTADO AVENUE - SS-6
C-602	ALAMO PINTADO AVENUE - SS-6
C-603	ALAMO PINTADO AVENUE - SS-6
C-604	NOJOQUI AVENUE - SS-6a
C-605	SAN MARCOS AVENUE - SS-6b
C-606	JONATA ST. AND JONATA DRIVEWAY 1 - SS-6c
C-607	ALTA STREET
EAST BRANCH - WW COLLECTION IMPROVEMENTS: Sewer System 7	
C-701	SANTA YNEZ STREET - SS-7
C-702	SAN MARCOS AND SAN MARCOS DWY 1 - SS-7a
C-703	SAN MARCOS DRIVEWAY 1 - SS-7a
C-704	STOW ST. AND STOW DRIVEWAY 1 - SS-7b
C-705	EASTON DRIVEWAY 1 - SS-7c
C-706	EASTON AVENUE - SS-7d
C-707	PARK STREET - SS-7e
C-708	CORRAL DE QUATI ROAD - SS-7e
C-709	STOW ROAD - SS-7f
DETAILS	
C-801	DETAILS

OWNER

LOS OLIVOS COMMUNITY SERVICES DISTRICT
PO Box 345, LOS OLIVOS, CA 93441
(805) 500-4098

CONTACT INFORMATION

PRINCIPAL ENGINEER
KARI WAGNER, PE 66026,
WALLACE GROUP
(805) 544-4011

PROJECT ENGINEER
RACHEL HAWTHORNE, PE 73686,
WALLACE GROUP
(805) 544-4011

SITE INFORMATION

LOS OLIVOS COMMUNITY SERVICES DISTRICT

PROJECT DESCRIPTION

1.

Rev.	Date	Description of Revisions	By
B			
A			

WALLACE GROUP®
CIVIL AND TRANSPORTATION ENGINEERING
CONSTRUCTION MANAGEMENT
LANDSCAPE ARCHITECTURE
MECHANICAL ENGINEERING
PLANNING
PUBLIC WORKS ADMINISTRATION
SURVEYING / GIS SOLUTIONS
WATER RESOURCES

612 CLARION COURT
SAN LUIS OBISPO, CA 93401
T 805 544-4011 F 805 544-4294
www.wallacegroup.us

REGISTERED PROFESSIONAL ENGINEER
RACHEL A. HAWTHORNE
No. 73686
FOR PLAN REVIEW ONLY
NOT FOR CONSTRUCTION
CIVIL
STATE OF CALIFORNIA

SIGNATURE

DATE SIGNED

These plans and specifications, and the ideas and designs incorporated herein, are instruments of service prepared for the construction of work shown hereon and shall not be used in whole or in part for any other project without written authority of Wallace Group, a California Corporation.

Copyright © 2023 Wallace Group, a California Corporation. All rights reserved. Copies of this drawing shall have this notice.

LOS OLIVOS COMMUNITY SERVICES DISTRICT
WASTEWATER COLLECTION SYSTEM
COVER SHEET

JOB #: 1565.0002
DESIGNERS: RAH
DRAWN BY: RMS
DATE: 5/6/2026

DRAWING NO.
C-010
OF 63 SHEETS

ABBREVIATIONS

AC	ASPHALTIC CONCRETE
ACP	ASBESTOS CEMENT PIPE
AISC	AMERICAN INSTITUTE OF STEEL CONSTRUCTION
ARV	AIR RELEASE VALVE
A&V	AIR AND VACUUM (COMBINATION) VALVE
AVG	AVERAGE
BC	BEGIN CURVE
BF	BLIND FLANGE
BFV	BUTTERFLY VALVE
BIA	BUREAU OF INDIAN AFFAIRS
BLDG	BUILDING
BM	BENCH MARK
BO	BLOW OFF
BV	BALL VALVE
C	CURB
CAV	COMBINATION AIR VALVE
CATV	CABLE TELEVISION
CI	CAST IRON
CL	CENTERLINE
CL	CLASS
CMP	CORRUGATED METAL PIPE
CO	CLEANOUT
CONC	CONCRETE
CONST	CONSTRUCTION
CONT	CONTINUOUS
CP	CATHODIC PROTECTION
CPLG	COUPLING
CY	CUBIC YARD
DET	DETAIL
DIA	DIAMETER
DIM	DIMENSION
D/W	DRIVEWAY
E	EXISTING
EA	EACH
EC	END CURVE
ELE	ELEVATION
EP	EDGE OF PAVEMENT
EX	EXISTING
EG	EXISTING GROUND
FCA	FLANGE COUPLING ADAPTOR
FDC	FIRE DEPARTMENT CONNECTION
FF	FINISH FLOOR
FG	FINISH GRADE
FH	FIRE HYDRANT
FL	FLOW LINE
FL	FIRE LINE
FLG	FLANGE
FS	FINISH SURFACE
FT	FEET
G	GAS
GA	GAGE
GAL	GALLON
GALV	GALVANIZED
GB	GRADE BREAK
GPD	GALLONS PER DAY
GPM	GALLONS PER MINUTE
GV	GATE VALVE
HC	HANDICAP
HDPE	HIGH DENSITY POLYETHYLENE
HGL	HYDRAULIC GRADE LINE
ID	INSIDE DIAMETER
IN	INCHES
INV	INVERT
JP	JOINT POLE
JT	JOINT UTILITY TRENCH
L	LENGTH
LAT	LATERAL
LF	LINEAR FEET
LP	LIGHT POLE
LT	LEFT
M	METER
MAX	MAXIMUM
MIN	MINIMUM
MISC	MISCELLANEOUS
MH	MANHOLE
N/A	NOT APPLICABLE
NGVD	NATIONAL GEODETIC VERTICAL DATUM
NIC	NOT IN CONTRACT
NTS	NOT TO SCALE
OD	OUTSIDE DIAMETER
PCC	PORTLAND CEMENT CONCRETE
PH	POTHOLE (UTILITY WAS POTHOLED)
PIV	POST INDICATOR VALVE
POC	POINT OF CONNECTION
PRV	PRESSURE REGULATING VALVE
PSF	POUND PER SQURE FOOT
PSI	POUND PER SQUARE INCH
PVC	POLYVINYL CHLORIDE
R	RADIUS
RC	REINFORCED CONCRETE
RCP	REINFORCED CONCRETE PIPE
REQD	REQUIRED
RT	RIGHT
R/W	RIGHT OF WAY
RET WALL	RETAINING WALL
SS	SANITARY SEWER
SCH	SCHEDULE
SD	STORM DRAIN
SHT	SHEET
SPEC	SPECIFICATIONS
SSFM	SANITARY SEWER FORCE MAIN
STA	STATION
STD	STANDARD
STL	STEEL
SW	SIDEWALK
T	TELEPHONE
TB	THRUST BLOCK
TB	TOP OF BANK
TC	TOP OF CURB
TF	TOP OF FOOTING
TG	TOP OF GRATE
TP	TOP OF PAVEMENT
TYP	TYPICAL
TW	TOP WALL
UTL	COMMON TRENCH UTILITIES
VAR	VARIES
VC	VERTICAL CURVE
VIC	VICTAULIC COUPLING
VERT	VERTICAL
W	WATER
WF	WIDE FLANGE
WL	WATER LINE
WM	WATER METER
WS	WATER SERVICE
WV	WATER VALVE
WWM	WELDED WIRE MESH
WW	WET WELL

*NOTE: THIS IS A STANDARD SET OF ABBREVIATIONS.
NOT ALL ABBREVIATIONS SHOWN WILL APPLY TO THIS WORK.

LEGEND:

EXISTING	PROPOSED	DESCRIPTION
(100.0 FS)	101.50 FS	SPOT ELEVATIONS
		SEWER MANHOLE
		SEWER CLEANOUT
E	E	SERVICE LATERAL (W=WATER, G=GAS, U=UTILITIES)
		SERVICE METER (W=WATER)
		DOUBLE SERVICE METER (W=WATER)
		SEWER LATERAL
		FIRE HYDRANT
		STORM DRAIN MANHOLE
		STORM DRAIN CATCH BASIN
		GATE VALVE
		STREET LIGHT
		SURVEY MONUMENT
		BENCH MARK
(2.00) %	2.00 %	SLOPE PERCENTAGE
		ABANDON UTILITY
		EDGE OF PAVEMENT
		REDUCER / INCREASER
WL	WL	WATER LINE
SSFM	SSFM	SEWER FORCE MAIN
SS	SS	GRAVITY SEWER LINE
SD	SD	STORM DRAIN
	SD	FUTURE STORM DRAIN
GAS	GAS	UNDERGROUND GAS LINE
UTL	UTL	UNDERGROUND UTILITY LINE LOCATION
ELE	ELE	UNDERGROUND ELECTRICAL LINE
CTV	CTV	UNDERGROUND CABLE TELEVISION LINE
TEL	TEL	UNDERGROUND TELEPHONE LINE
		RIGHT OF WAY
		EASEMENT
		CENTERLINE
X X		BARBED WIRE FENCE
		CHAIN LINK FENCE
		RETAINING WALL
		FLOWLINE
		PROPERTY LINE
L/G		LIMITS OF GRADING
C/F		CUT/FILL

SYMBOLS

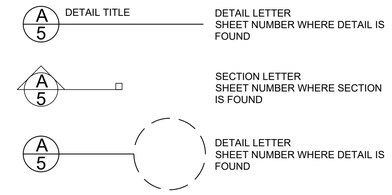

Rev.	Date	Description of Revisions	By
B			
A			

WALLACE GROUP®

CIVIL AND TRANSPORTATION ENGINEERING
CONSTRUCTION MANAGEMENT
LANDSCAPE ARCHITECTURE
MECHANICAL ENGINEERING
PLANNING
PUBLIC WORKS ADMINISTRATION
SURVEYING / GIS SOLUTIONS
WATER RESOURCES

612 CLARION COURT
SAN LUIS OBISPO, CA 93401
T 805 544-4011 F 805 544-4294
www.wallacegroup.us

REGISTERED PROFESSIONAL ENGINEER
RACHEL A. HAWTHORNE
No. 73686
FOR PLAN REVIEW ONLY
NOT FOR CONSTRUCTION
CIVIL
STATE OF CALIFORNIA

SIGNATURE

DATE SIGNED

These plans and specifications, and the ideas and designs incorporated herein, are instruments of service prepared for the construction of work shown hereon and shall not be used in whole or in part for any other project without written authority of Wallace Group, a California Corporation.

Copyright © 2023 Wallace Group, a California Corporation. All rights reserved. Copies of this drawing shall have this notice.

LOS OLIVOS COMMUNITY SERVICES DISTRICT
WASTEWATER COLLECTION SYSTEM
ABBREVIATIONS AND LEGEND

JOB #: 1565.0002
DESIGNERS: RAH
DRAWN BY: RMS
DATE: 4/28/2026

DRAWING NO.
C-011
OF 63 SHEETS

FILE NAME: 1565-0002-PIP-TITL.DWG

FOR REDUCED PLANS
ORIGINAL SCALE IS IN INCHES

0 1 2 3
5

WALLACE GROUP®

CIVIL AND TRANSPORTATION ENGINEERING
CONSTRUCTION MANAGEMENT
LANDSCAPE ARCHITECTURE
MECHANICAL ENGINEERING
PLANNING
PUBLIC WORKS ADMINISTRATION
SURVEYING / GIS SOLUTIONS
WATER RESOURCES

612 CLARION COURT
SAN LUIS OBISPO, CA 93401
T 805 544-4011 F 805 544-4294
www.wallacegroup.us

REGISTERED PROFESSIONAL ENGINEER
RACHEL A. HAWTHORNE
No. 73686
FOR PLAN REVIEW ONLY
NOT FOR CONSTRUCTION
CIVIL
STATE OF CALIFORNIA

SIGNATURE

DATE SIGNED

These plans and specifications, and the ideas and designs incorporated herein, are instruments of service prepared for the construction of work shown hereon and shall not be used in whole or in part for any other project without written authority of Wallace Group, a California Corporation.

Copyright © 2023 Wallace Group, a California Corporation. All rights reserved. Copies of this drawing shall have this notice.

LOS OLIVIOS COMMUNITY SERVICES DISTRICT
WASTEWATER COLLECTION SYSTEM
NOTES

Rev.	Date	Description of Revisions	By
B			
A			

JOB #: 1565.0002
DESIGNERS: RAH
DRAWN BY: RMS
DATE: 4/28/2026

DRAWING NO.
C-012
OF 63 SHEETS

FOR REDUCED PLANS
ORIGINAL SCALE IS IN INCHES
0 1 2 3
5

WEST SANITARY SEWER NUMBERS

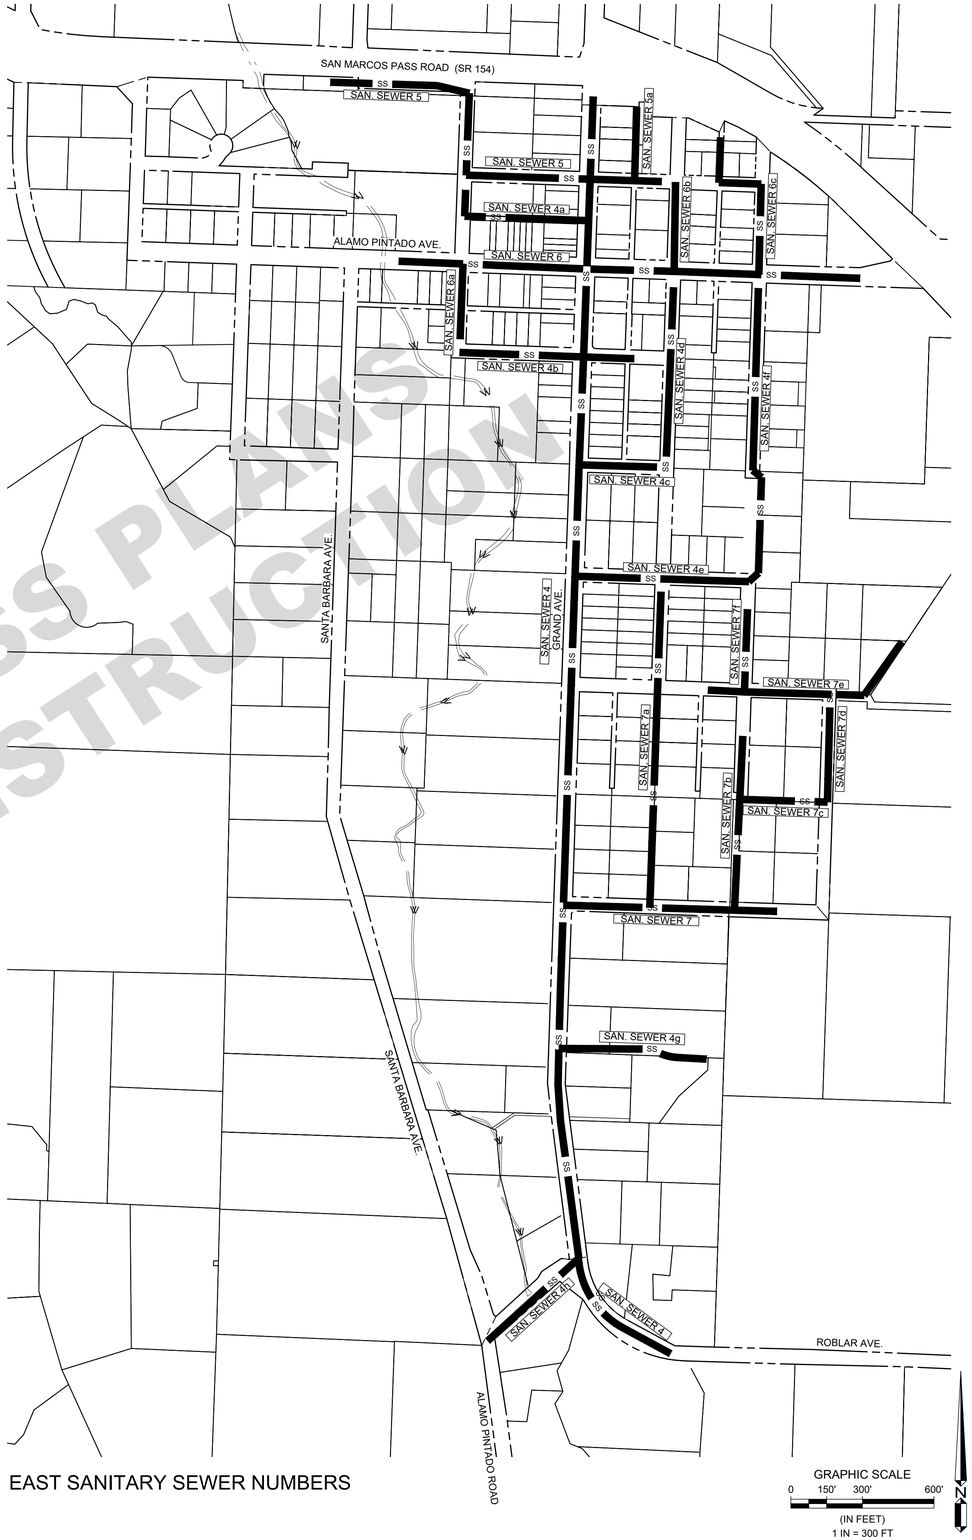

EAST SANITARY SEWER NUMBERS

30% PROGRESS PLANS
NOT FOR CONSTRUCTION

WALLACE GROUP®
CIVIL AND TRANSPORTATION ENGINEERING
CONSTRUCTION MANAGEMENT
LANDSCAPE ARCHITECTURE
MECHANICAL ENGINEERING
PLANNING
PUBLIC WORKS ADMINISTRATION
SURVEYING / GIS SOLUTIONS
WATER RESOURCES

612 CLARION COURT
SAN LUIS OBISPO, CA 93401
T 805 544-4011 F 805 544-4294
www.wallacegroup.us

REGISTERED PROFESSIONAL ENGINEER
RACHEL A. HAWTHORNE
No. 73686
FOR PLAN REVIEW ONLY
NOT FOR CONSTRUCTION
CIVIL
STATE OF CALIFORNIA

SIGNATURE

DATE SIGNED

These plans and specifications, and the ideas and designs incorporated herein, are instruments of service prepared for the construction of work shown hereon and shall not be used in whole or in part for any other project without written authority of Wallace Group, a California Corporation.

Copyright © 2026 Wallace Group, a California Corporation. All rights reserved. Copies of this drawing shall have this notice.

LOS OLIVIOS COMMUNITY SERVICES DISTRICT
WASTEWATER COLLECTION SYSTEM
SANITARY SEWER ALIGNMENT NUMBER INDEX

JOB #:	1565.0002
DESIGNERS:	RAH
DRAWN BY:	RMS
DATE:	04/28/26

DRAWING NO.
C-020
####OF 63 SHEETS

FOR REDUCED PLANS
ORIGINAL SCALE IS IN INCHES
0 1 2 3

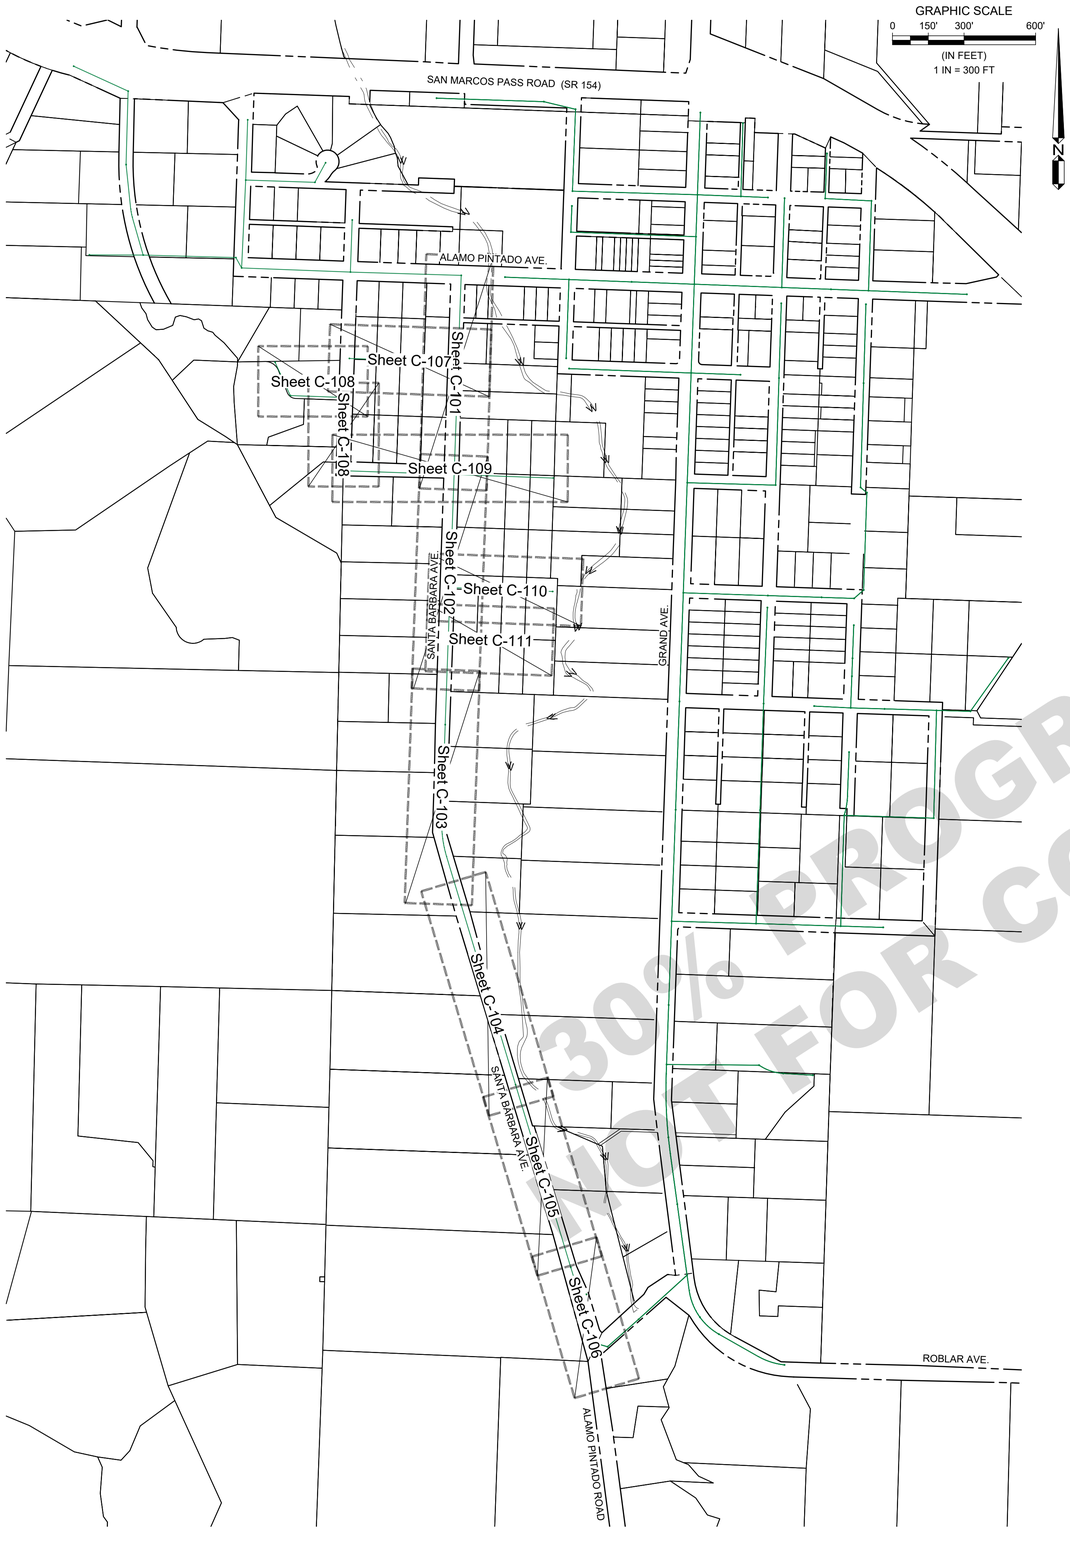

30% PROGRESS PLANS
NOT FOR CONSTRUCTION

WALLACE GROUP®
CIVIL AND TRANSPORTATION ENGINEERING
CONSTRUCTION MANAGEMENT
LANDSCAPE ARCHITECTURE
MECHANICAL ENGINEERING
PLANNING
PUBLIC WORKS ADMINISTRATION
SURVEYING / GIS SOLUTIONS
WATER RESOURCES

612 CLARION COURT
SAN LUIS OBISPO, CA 93401
T 805 544-4011 F 805 544-4294
www.wallacegroup.us

REGISTERED PROFESSIONAL ENGINEER
RACHEL A. HAWTHORNE
No. 73686
FOR PLAN REVIEW ONLY
NOT FOR CONSTRUCTION
CIVIL
STATE OF CALIFORNIA

SIGNATURE

DATE SIGNED

These plans and specifications, and the ideas and designs incorporated herein, are instruments of service prepared for the construction of work shown hereon and shall not be used in whole or in part for any other project without written authority of Wallace Group, a California Corporation.

Copyright © 2026 Wallace Group, a California Corporation. All rights reserved. Copies of this drawing shall have this notice.

LOS OLIVOS COMMUNITY SERVICES DISTRICT
WASTEWATER COLLECTION SYSTEM
WEST-SANITARY SEWER 1-2 SHEET INDEX

JOB #: 1565.0002
DESIGNERS: RAH
DRAWN BY: RMS
DATE: 04/28/26

DRAWING NO.
C-030
####OF 63 SHEETS

FOR REDUCED PLANS
ORIGINAL SCALE IS IN INCHES
0 1 2 3

GRAPHIC SCALE
0 150' 300' 600'
(IN FEET)
1 IN = 300 FT

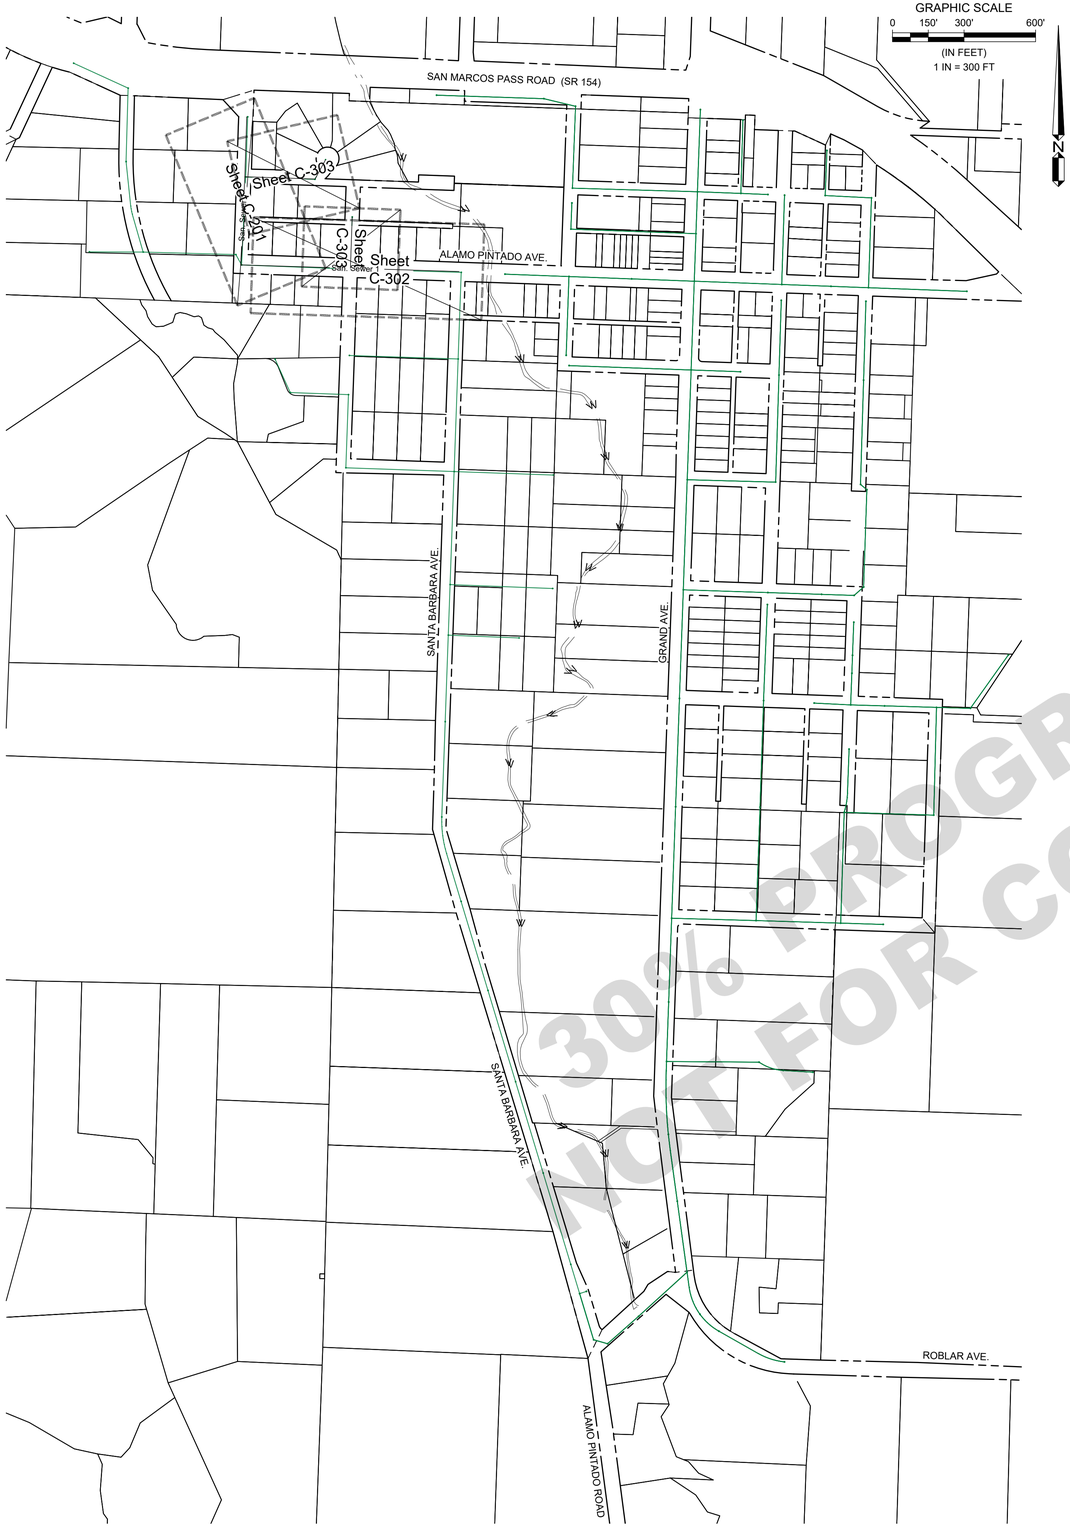

30% PROGRESS PLANS
NOT FOR CONSTRUCTION

WALLACE GROUP®
CIVIL AND TRANSPORTATION ENGINEERING
CONSTRUCTION MANAGEMENT
LANDSCAPE ARCHITECTURE
MECHANICAL ENGINEERING
PLANNING
PUBLIC WORKS ADMINISTRATION
SURVEYING / GIS SOLUTIONS
WATER RESOURCES

612 CLARION COURT
SAN LUIS OBISPO, CA 93401
T 805 544-4011 F 805 544-4294
www.wallacegroup.us

REGISTERED PROFESSIONAL ENGINEER
RACHEL A. HAWTHORNE
No. 73686
FOR PLAN REVIEW ONLY
NOT FOR CONSTRUCTION
CIVIL
STATE OF CALIFORNIA

SIGNATURE

DATE SIGNED

These plans and specifications, and the ideas and designs incorporated herein, are instruments of service prepared for the construction of work shown hereon and shall not be used in whole or in part for any other project without written authority of Wallace Group, a California Corporation.

Copyright © 2026 Wallace Group, a California Corporation. All rights reserved. Copies of this drawing shall have this notice.

LOS OLIVIOS COMMUNITY SERVICES DISTRICT
WASTEWATER COLLECTION SYSTEM
WEST-SANITARY SEWER 3 SHEET INDEX

JOB #: 1565.0002
DESIGNERS: RAH
DRAWN BY: RMS
DATE: 04/28/26

DRAWING NO.
C-031
####OF 63 SHEETS

FOR REDUCED PLANS
ORIGINAL SCALE IS IN INCHES
0 1 2 3

GRAPHIC SCALE
0 150' 300' 600'
(IN FEET)
1 IN = 300 FT

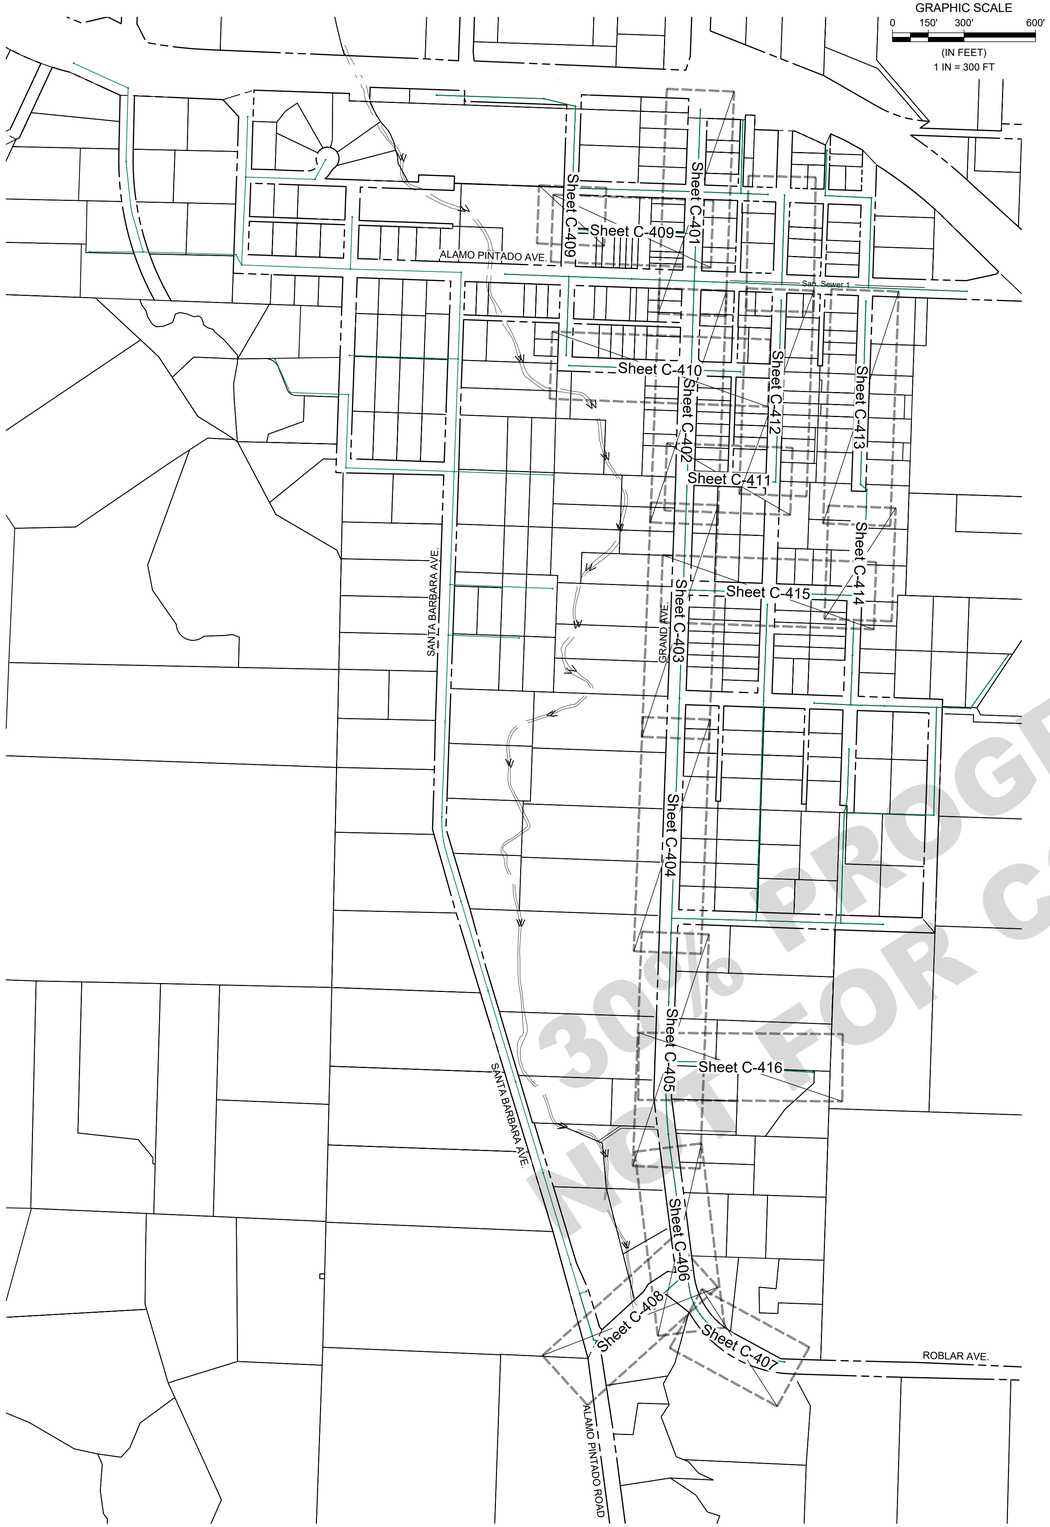

GRAPHIC SCALE
0 150' 300' 600'
(IN FEET)
1 IN = 300 FT

30% PROGRESS PLANS
NOT FOR CONSTRUCTION

WALLACE GROUP®
CIVIL AND TRANSPORTATION ENGINEERING
CONSTRUCTION MANAGEMENT
LANDSCAPE ARCHITECTURE
MECHANICAL ENGINEERING
PLANNING
PUBLIC WORKS ADMINISTRATION
SURVEYING / GIS SOLUTIONS
WATER RESOURCES

612 CLARION COURT
SAN LUIS OBISPO, CA 93401
T 805 544-4011 F 805 544-4294
www.wallacegroup.us

REGISTERED PROFESSIONAL ENGINEER
RACHEL A. HAWTHORNE
No. 73686
FOR PLAN REVIEW ONLY
NOT FOR CONSTRUCTION
CIVIL
STATE OF CALIFORNIA

SIGNATURE

DATE SIGNED

These plans and specifications, and the ideas and designs incorporated herein, are instruments of service prepared for the construction of work shown hereon and shall not be used in whole or in part for any other project without written authority of Wallace Group, a California Corporation.

Copyright © 2026 Wallace Group, a California Corporation. All rights reserved. Copies of this drawing shall have this notice.

LOS OLIVIOS COMMUNITY SERVICES DISTRICT
WASTEWATER COLLECTION SYSTEM
EAST-SANITARY SEWER 4-5 SHEET INDEX

JOB #: 1565.0002
DESIGNERS: RAH
DRAWN BY: RMS
DATE: 04/28/26

DRAWING NO.
C-032
####OF 63 SHEETS

FOR REDUCED PLANS
ORIGINAL SCALE IS IN INCHES
0 1 2 3

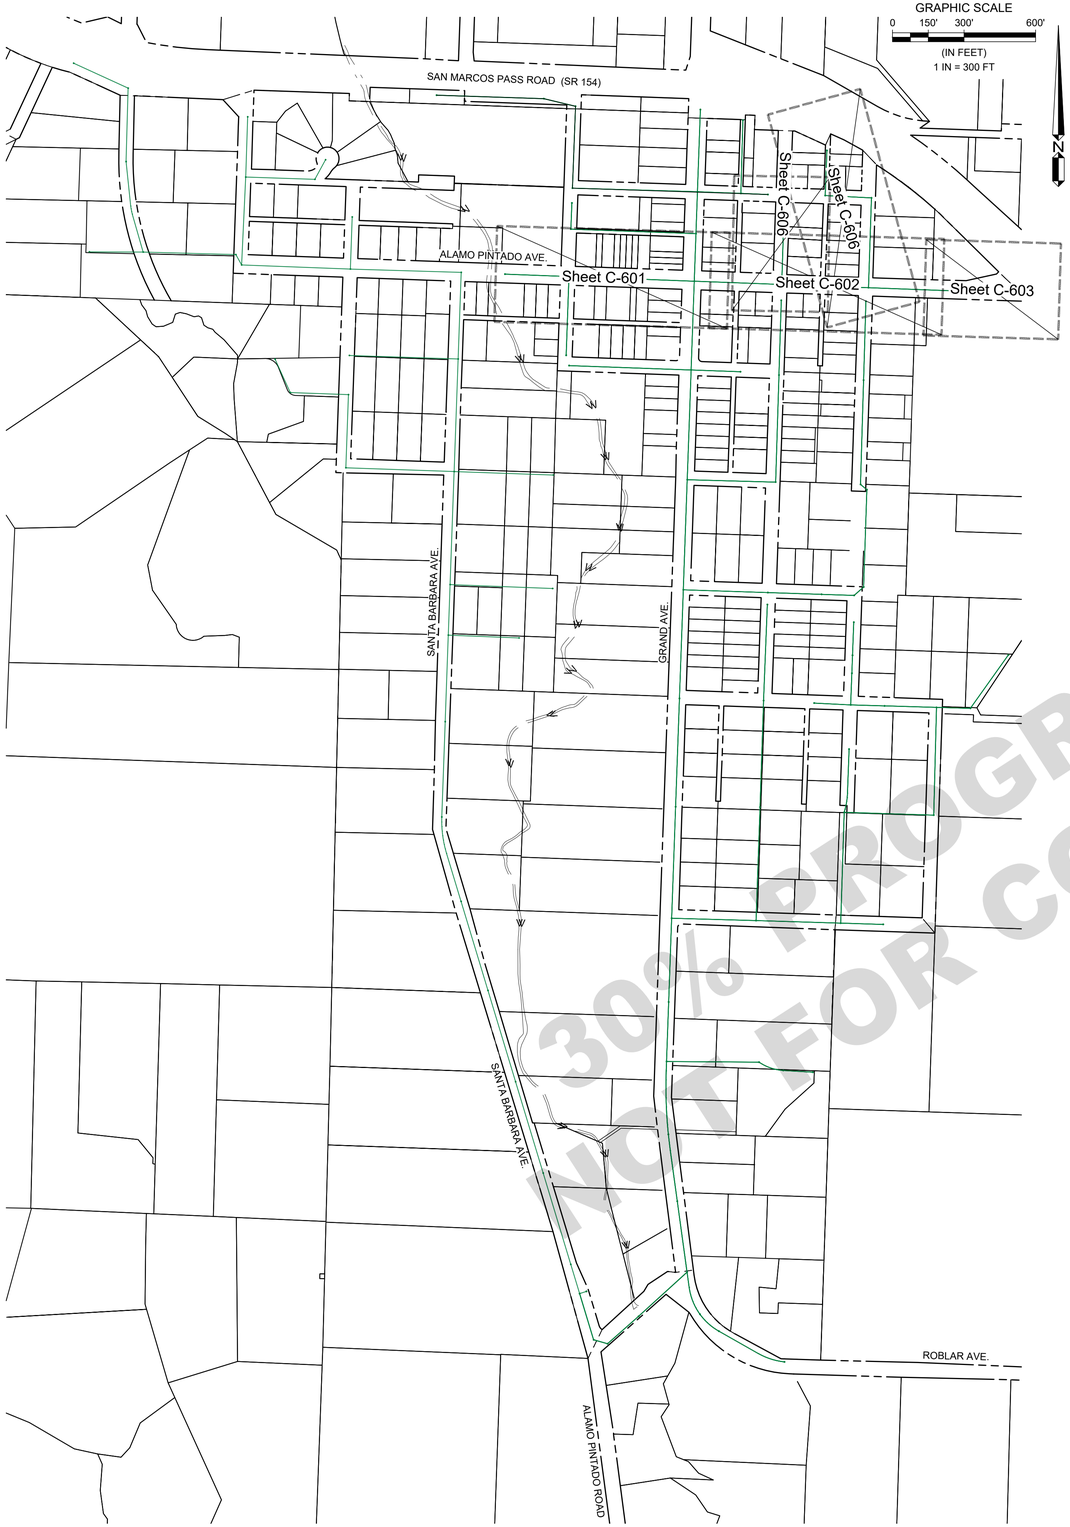

30% PROGRESS PLANS
NOT FOR CONSTRUCTION

WALLACE GROUP®
CIVIL AND TRANSPORTATION ENGINEERING
CONSTRUCTION MANAGEMENT
LANDSCAPE ARCHITECTURE
MECHANICAL ENGINEERING
PLANNING
PUBLIC WORKS ADMINISTRATION
SURVEYING / GIS SOLUTIONS
WATER RESOURCES

612 CLARION COURT
SAN LUIS OBISPO, CA 93401
T 805 544-4011 F 805 544-4294
www.wallacegroup.us

REGISTERED PROFESSIONAL ENGINEER
RACHEL A. HAWTHORNE
No. 73686
FOR PLAN REVIEW ONLY
NOT FOR CONSTRUCTION
CIVIL
STATE OF CALIFORNIA

SIGNATURE

DATE SIGNED

These plans and specifications, and the ideas and designs incorporated herein, are instruments of service prepared for the construction of work shown hereon and shall not be used in whole or in part for any other project without written authority of Wallace Group, a California Corporation.

Copyright © 2026 Wallace Group, a California Corporation. All rights reserved. Copies of this drawing shall have this notice.

LOS OLIVIOS COMMUNITY SERVICES DISTRICT
WASTEWATER COLLECTION SYSTEM
EAST-SANITARY SEWER 6-7 SHEET INDEX

JOB #:	1565.0002
DESIGNERS:	RAH
DRAWN BY:	RMS
DATE:	04/28/26

DRAWING NO.
C-033
####OF 63 SHEETS

FOR REDUCED PLANS
ORIGINAL SCALE IS IN INCHES
0 1 2 3
5

REFERENCE NOTES:

	DESCRIPTION
1	SURFACE IMPROVEMENTS
100	GENERAL
101	FIRST REFERENCE NOTE
2	SEWERS AND SANITATION
200	GENERAL FACILITIES
201	PVC SDR 35 SEWER PIPE

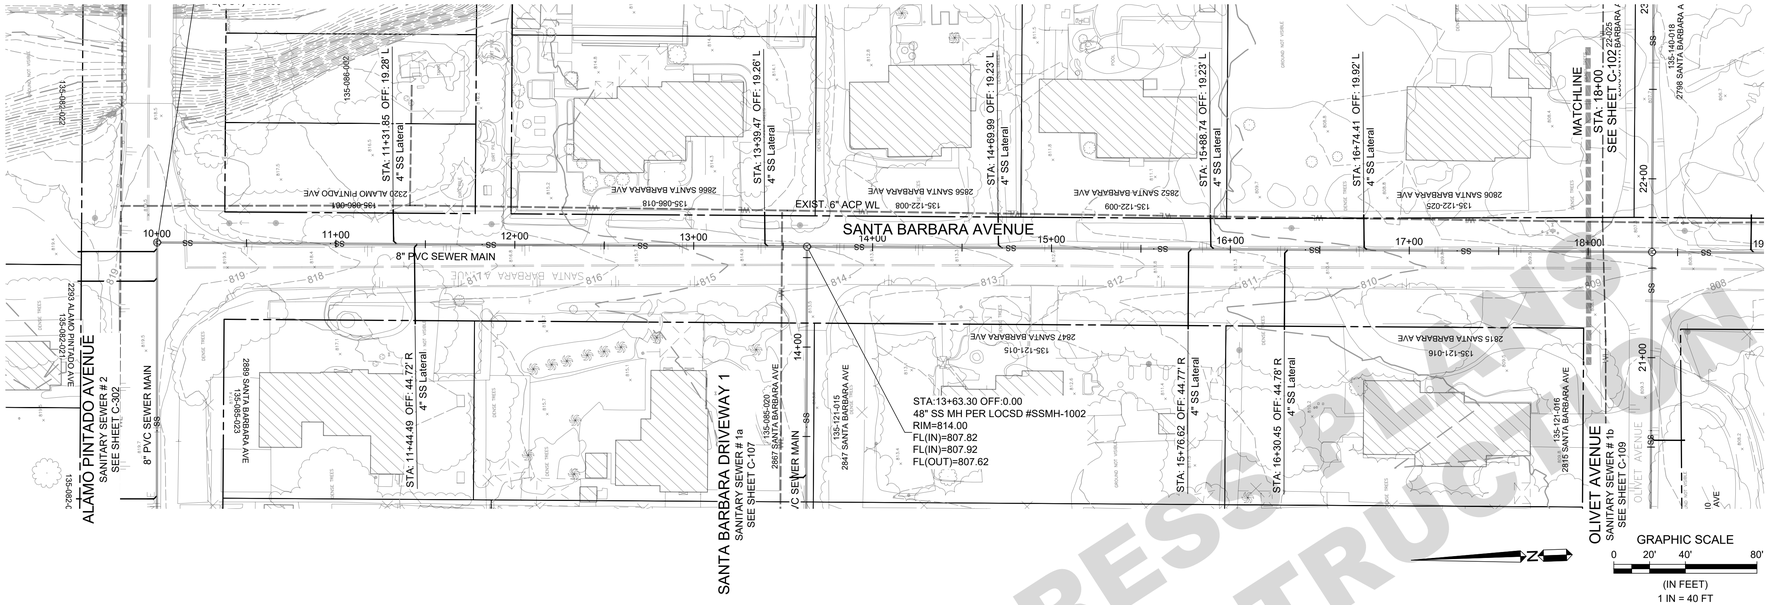

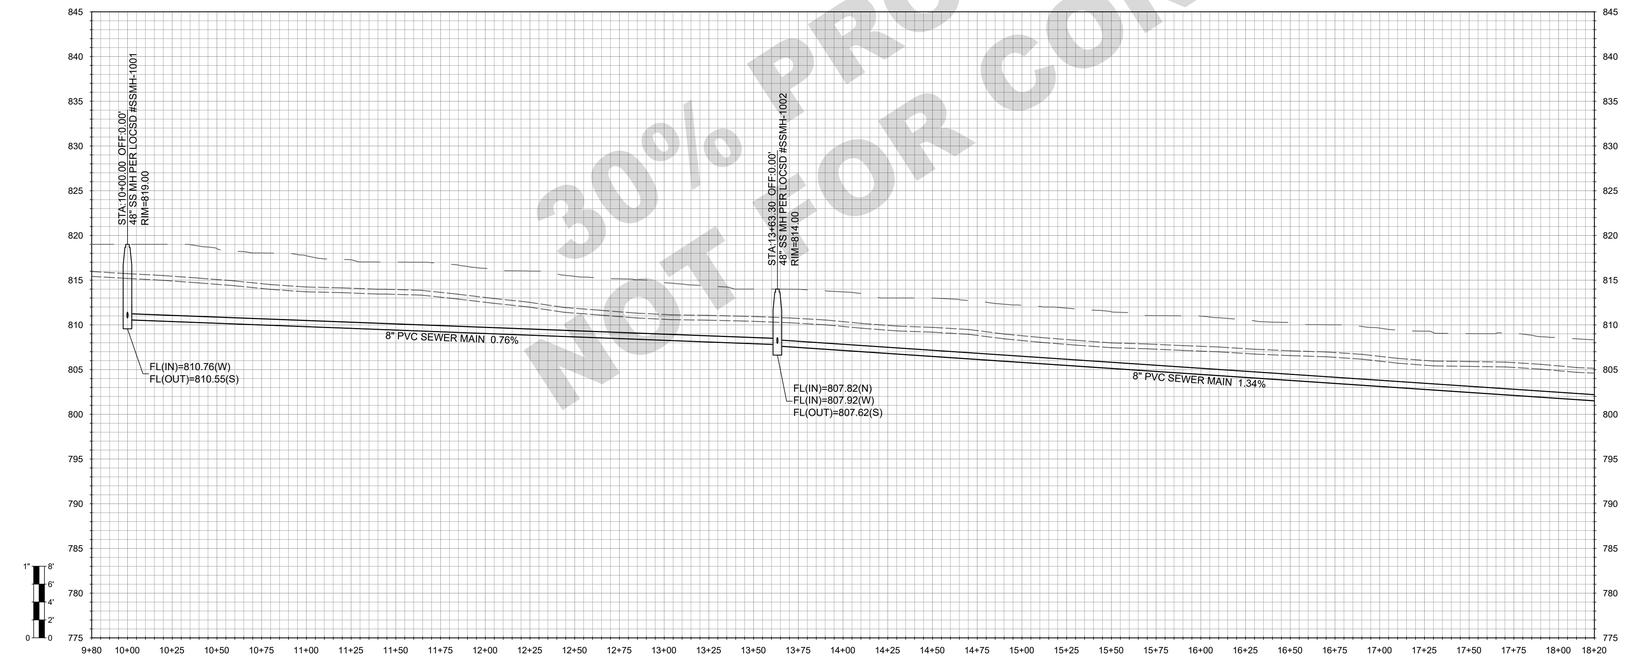

30% PROGRESS PLANS
NOT FOR CONSTRUCTION

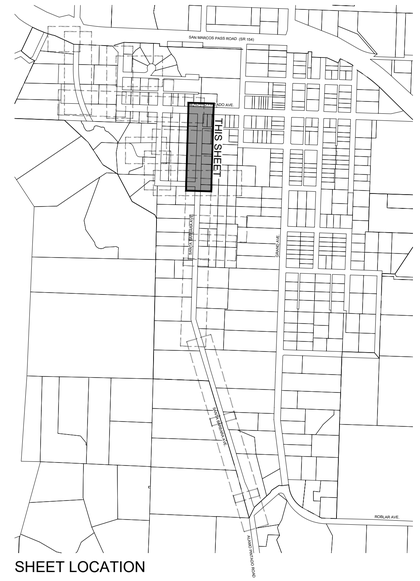

SHEET LOCATION

WALLACE GROUP®
CIVIL AND TRANSPORTATION ENGINEERING
CONSTRUCTION MANAGEMENT
LANDSCAPE ARCHITECTURE
MECHANICAL ENGINEERING
PLANNING
PUBLIC WORKS ADMINISTRATION
SURVEYING / GIS SOLUTIONS
WATER RESOURCES

612 CLARION COURT
SAN LUIS OBISPO, CA 93401
T 805 544-4011 F 805 544-4294
www.wallacegroup.us

REGISTERED PROFESSIONAL ENGINEER
RACHEL A. HAWTHORNE
No. 73686
FOR PLAN REVIEW ONLY
NOT FOR CONSTRUCTION
CIVIL
STATE OF CALIFORNIA

SIGNATURE

DATE SIGNED

These plans and specifications, and the ideas and designs incorporated herein, are instruments of service prepared for the construction of work shown hereon and shall not be used in whole or in part for any other project without written authority of Wallace Group, a California Corporation.

Copyright © 2026 Wallace Group, a California Corporation. All rights reserved. Copies of this drawing shall have this notice.

LOS OLIVOS COMMUNITY SERVICES DISTRICT
WASTEWATER COLLECTION SYSTEM
SANTA BARBARA AVENUE - SS-1

JOB #:	1565.0002
DESIGNERS:	RAH
DRAWN BY:	RMS
DATE:	04/28/26

DRAWING NO.
C-101
####OF 63 SHEETS

FOR REDUCED PLANS
ORIGINAL SCALE IS IN INCHES
0 1 2 3
5

REFERENCE NOTES:

	DESCRIPTION
1	SURFACE IMPROVEMENTS
100	GENERAL
101	FIRST REFERENCE NOTE
2	SEWERS AND SANITATION
200	GENERAL FACILITIES
201	PVC SDR 35 SEWER PIPE

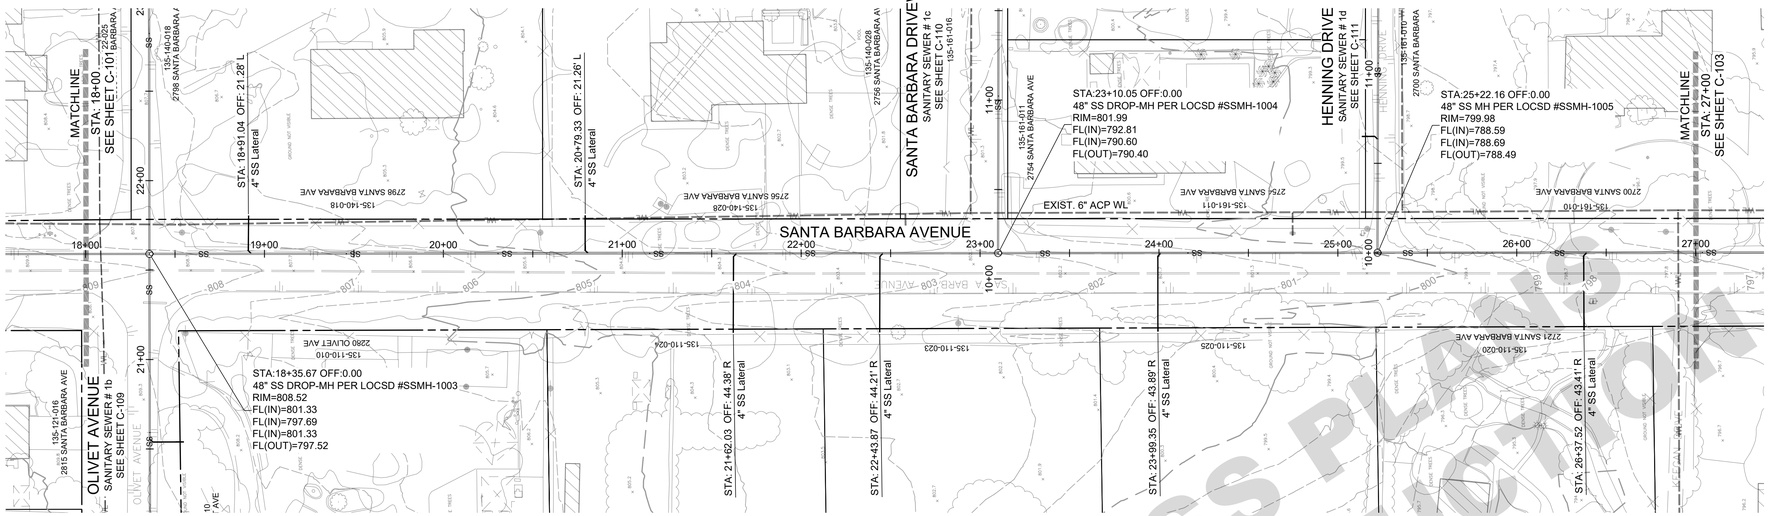

GRAPHIC SCALE
0 20' 40' 80'
(IN FEET)
1 IN = 40 FT

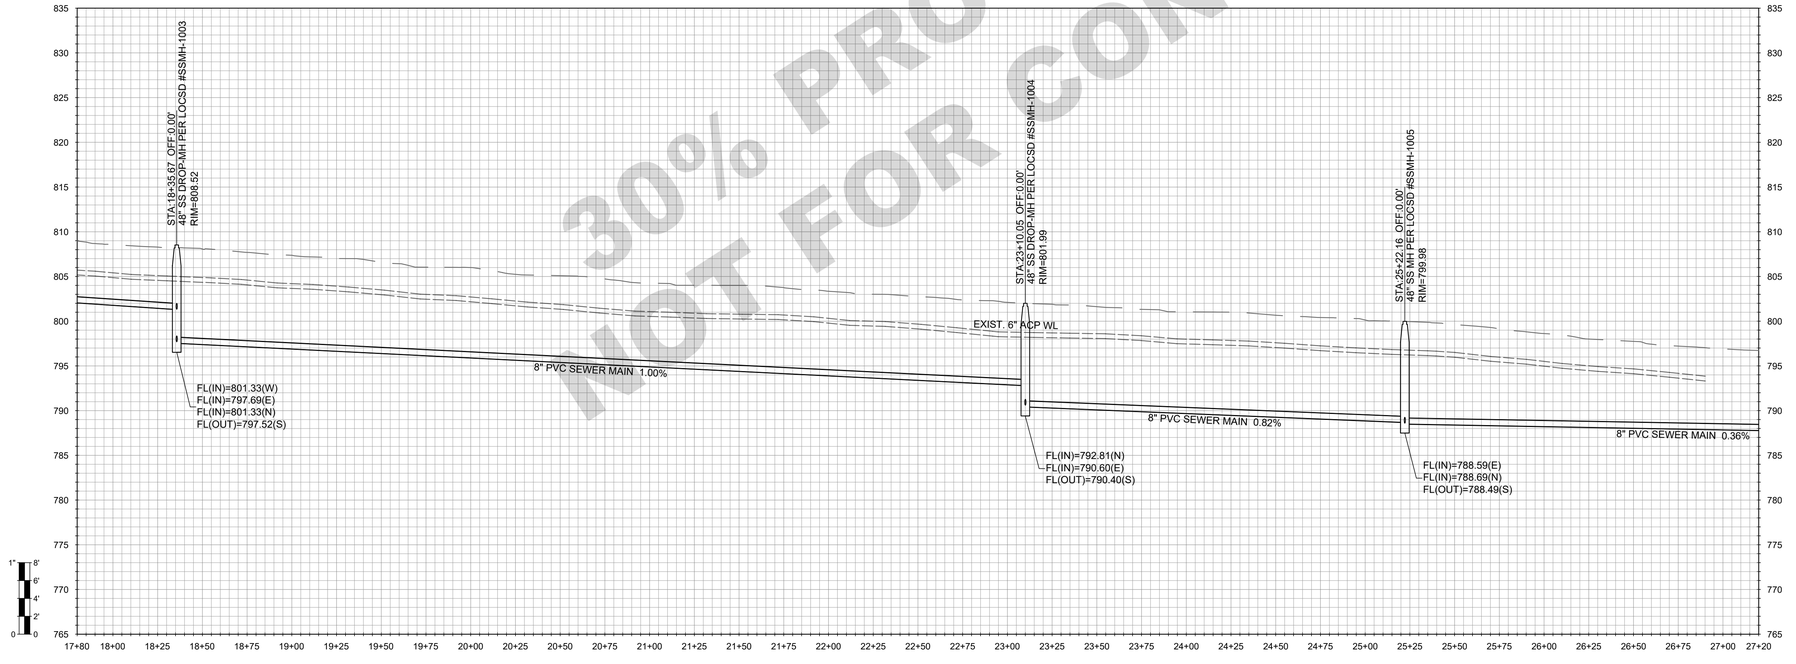

30% PROGRESS PLANS
NOT FOR CONSTRUCTION

SHEET LOCATION

WALLACE GROUP®
CIVIL AND TRANSPORTATION ENGINEERING
CONSTRUCTION MANAGEMENT
LANDSCAPE ARCHITECTURE
MECHANICAL ENGINEERING
PLANNING
PUBLIC WORKS ADMINISTRATION
SURVEYING / GIS SOLUTIONS
WATER RESOURCES

612 CLARION COURT
SAN LUIS OBISPO, CA 93401
T 805 544-4011 F 805 544-4294
www.wallacegroup.us

REGISTERED PROFESSIONAL ENGINEER
RACHEL A. HAWTHORNE
No. 73686
FOR PLAN REVIEW ONLY
NOT FOR CONSTRUCTION
CIVIL
STATE OF CALIFORNIA

SIGNATURE

DATE SIGNED

These plans and specifications, and the ideas and designs incorporated herein, are instruments of service prepared for the construction of work shown hereon and shall not be used in whole or in part for any other project without written authority of Wallace Group, a California Corporation.

Copyright © 2026 Wallace Group, a California Corporation. All rights reserved. Copies of this drawing shall have this notice.

LOS OLIVOS COMMUNITY SERVICES DISTRICT
WASTEWATER COLLECTION SYSTEM
SANTA BARBARA AVENUE - SS-1

JOB #: 1565.0002
DESIGNERS: RAH
DRAWN BY: RMS
DATE: 04/28/26

DRAWING NO.
C-102
####OF 63 SHEETS

FOR REDUCED PLANS
ORIGINAL SCALE IS IN INCHES
0 1 2 3
5

REFERENCE NOTES:

	DESCRIPTION
1	SURFACE IMPROVEMENTS
100	GENERAL
101	FIRST REFERENCE NOTE
2	SEWERS AND SANITATION
200	GENERAL FACILITIES
201	PVC SDR 35 SEWER PIPE

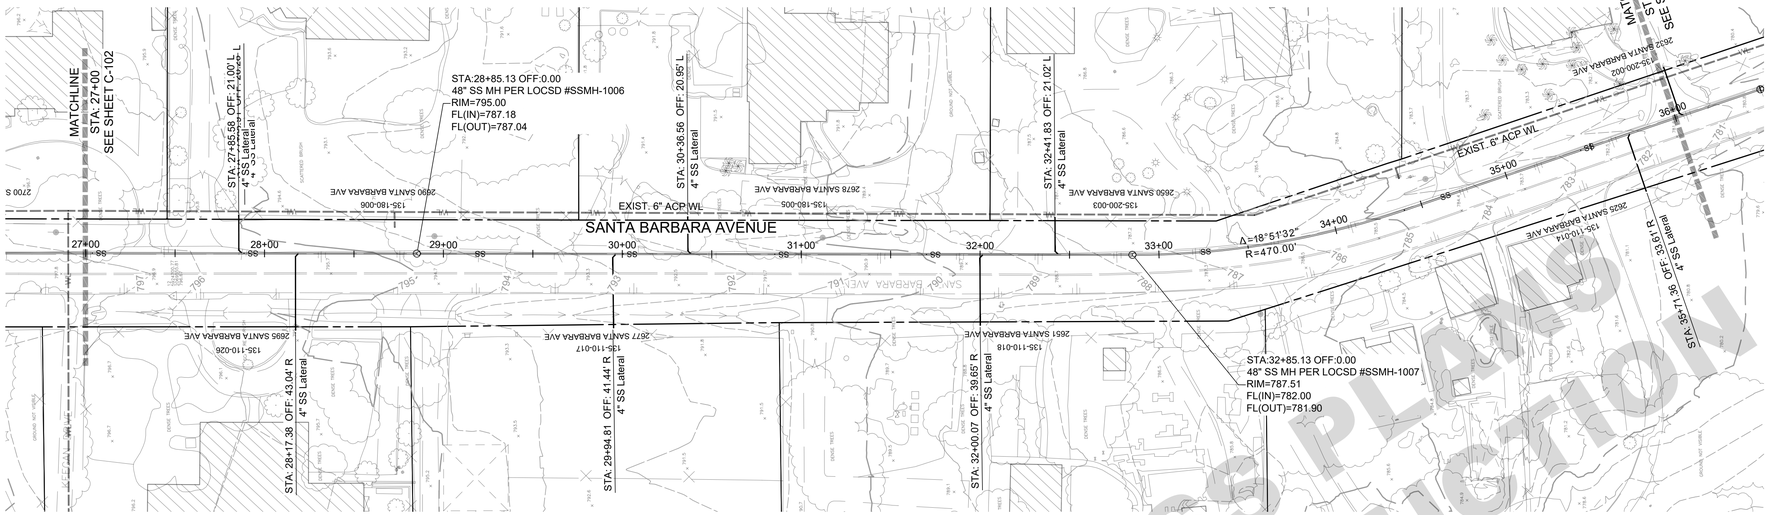

GRAPHIC SCALE
0 20' 40' 80'
(IN FEET)
1 IN = 40 FT

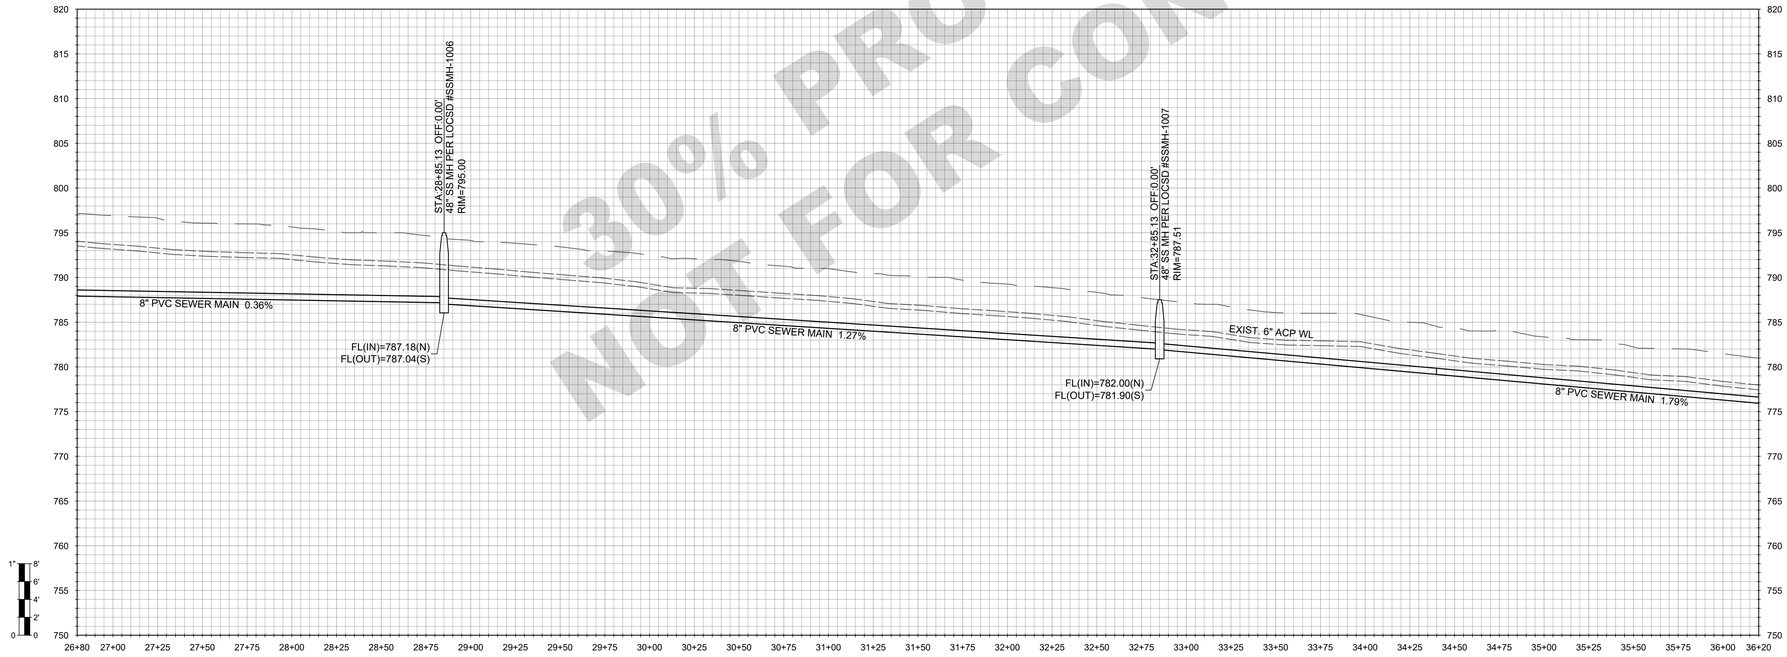

30% PROGRESS PLANS
NOT FOR CONSTRUCTION

SHEET LOCATION

WALLACE GROUP®
CIVIL AND TRANSPORTATION ENGINEERING
CONSTRUCTION MANAGEMENT
LANDSCAPE ARCHITECTURE
MECHANICAL ENGINEERING
PLANNING
PUBLIC WORKS ADMINISTRATION
SURVEYING / GIS SOLUTIONS
WATER RESOURCES

612 CLARION COURT
SAN LUIS OBISPO, CA 93401
T 805 544-4011 F 805 544-4294
www.wallacegroup.us

REGISTERED PROFESSIONAL ENGINEER
RACHEL A. HAWTHORNE
No. 73686
FOR PLAN REVIEW ONLY
NOT FOR CONSTRUCTION
CIVIL
STATE OF CALIFORNIA

SIGNATURE

DATE SIGNED

These plans and specifications, and the ideas and designs incorporated herein, are instruments of service prepared for the construction of work shown hereon and shall not be used in whole or in part for any other project without written authority of Wallace Group, a California Corporation.

Copyright © 2026 Wallace Group, a California Corporation. All rights reserved. Copies of this drawing shall have this notice.

LOS OLIVOS COMMUNITY SERVICES DISTRICT
WASTEWATER COLLECTION SYSTEM
SANTA BARBARA AVENUE - SS-1

JOB #:	1565.0002
DESIGNERS:	RAH
DRAWN BY:	RMS
DATE:	04/28/26

DRAWING NO.
C-103
####OF 63 SHEETS

FOR REDUCED PLANS
ORIGINAL SCALE IS IN INCHES
0 1 2 3
5

REFERENCE NOTES:

	DESCRIPTION
1	SURFACE IMPROVEMENTS
100	GENERAL
101	FIRST REFERENCE NOTE
2	SEWERS AND SANITATION
200	GENERAL FACILITIES
201	PVC SDR 35 SEWER PIPE

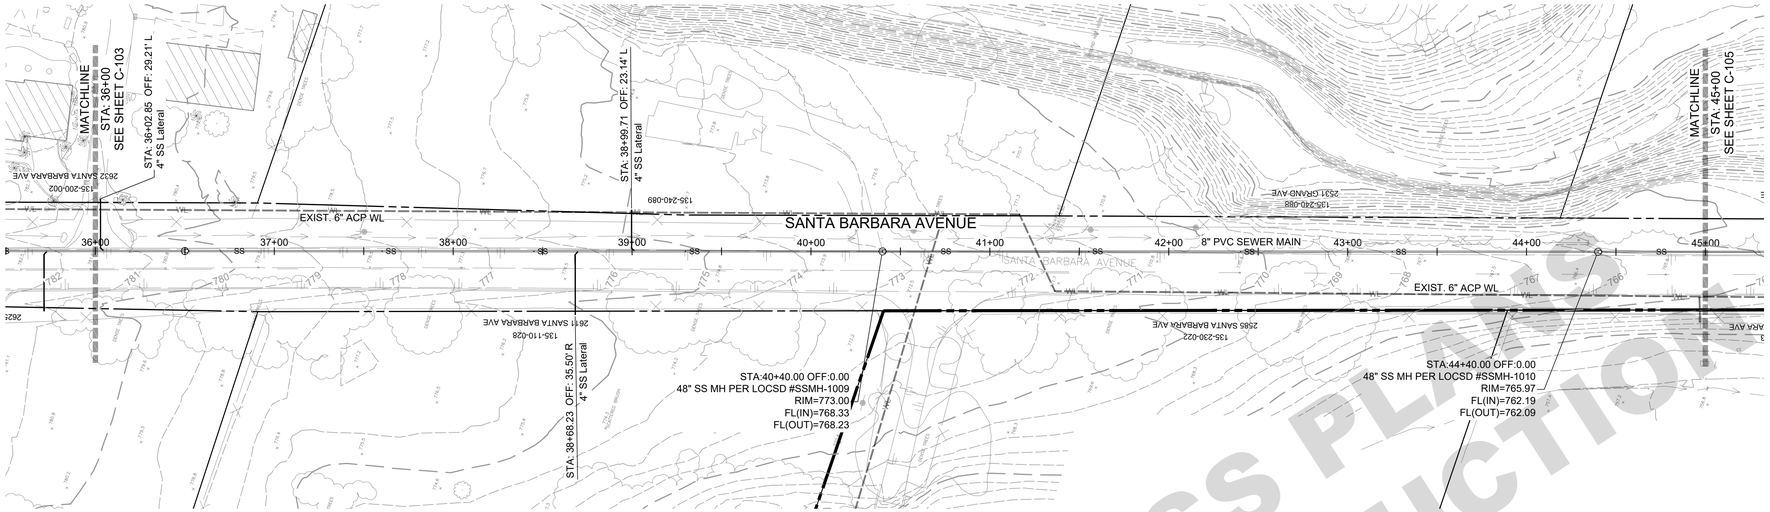

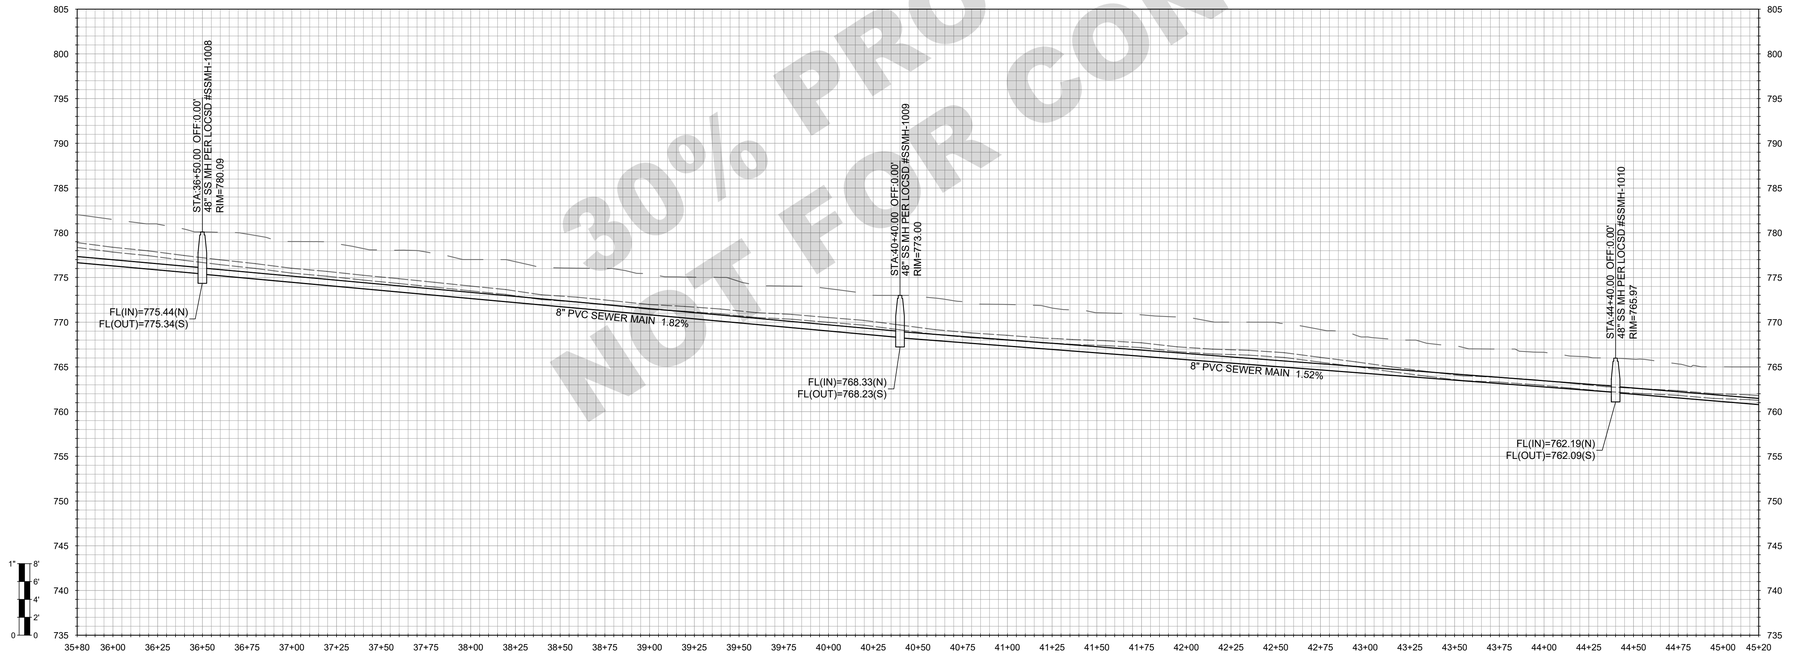

30% PROGRESS PLANS
NOT FOR CONSTRUCTION

SHEET LOCATION

WALLACE GROUP®
CIVIL AND TRANSPORTATION ENGINEERING
CONSTRUCTION MANAGEMENT
LANDSCAPE ARCHITECTURE
MECHANICAL ENGINEERING
PLANNING
PUBLIC WORKS ADMINISTRATION
SURVEYING / GIS SOLUTIONS
WATER RESOURCES

612 CLARION COURT
SAN LUIS OBISPO, CA 93401
T 805 544-4011 F 805 544-4294
www.wallacegroup.us

REGISTERED PROFESSIONAL ENGINEER
RACHEL A. HAWTHORNE
No. 73686
FOR PLAN REVIEW ONLY
NOT FOR CONSTRUCTION
CIVIL
STATE OF CALIFORNIA

SIGNATURE

DATE SIGNED

These plans and specifications, and the ideas and designs incorporated herein, are instruments of service prepared for the construction of work shown hereon and shall not be used in whole or in part for any other project without written authority of Wallace Group, a California Corporation.

Copyright © 2026 Wallace Group, a California Corporation. All rights reserved. Copies of this drawing shall have this notice.

LOS OLIVOS COMMUNITY SERVICES DISTRICT
WASTEWATER COLLECTION SYSTEM
SANTA BARBARA AVENUE - SS-1

JOB #:	1565.0002
DESIGNERS:	RAH
DRAWN BY:	RMS
DATE:	04/28/26

DRAWING NO.
C-104
####OF 63 SHEETS

FOR REDUCED PLANS
ORIGINAL SCALE IS IN INCHES
0 1 2 3
5

REFERENCE NOTES:

	DESCRIPTION
1	SURFACE IMPROVEMENTS
100	GENERAL
101	FIRST REFERENCE NOTE
2	SEWERS AND SANITATION
200	GENERAL FACILITIES
201	PVC SDR 35 SEWER PIPE

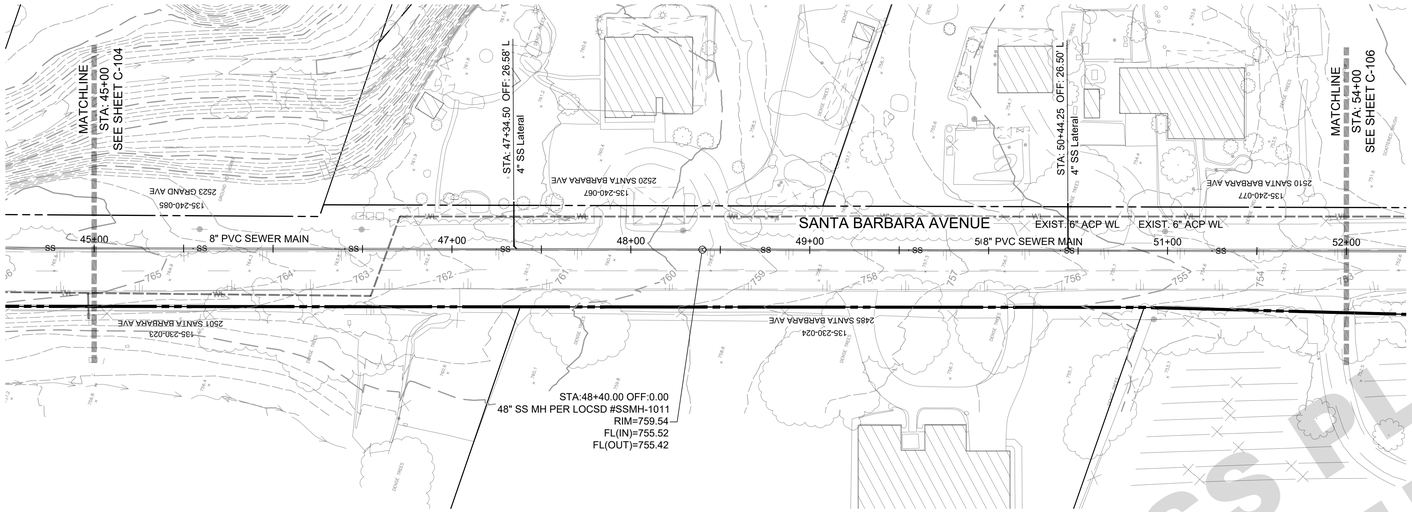

GRAPHIC SCALE
0 20' 40' 80'
(IN FEET)
1 IN = 40 FT

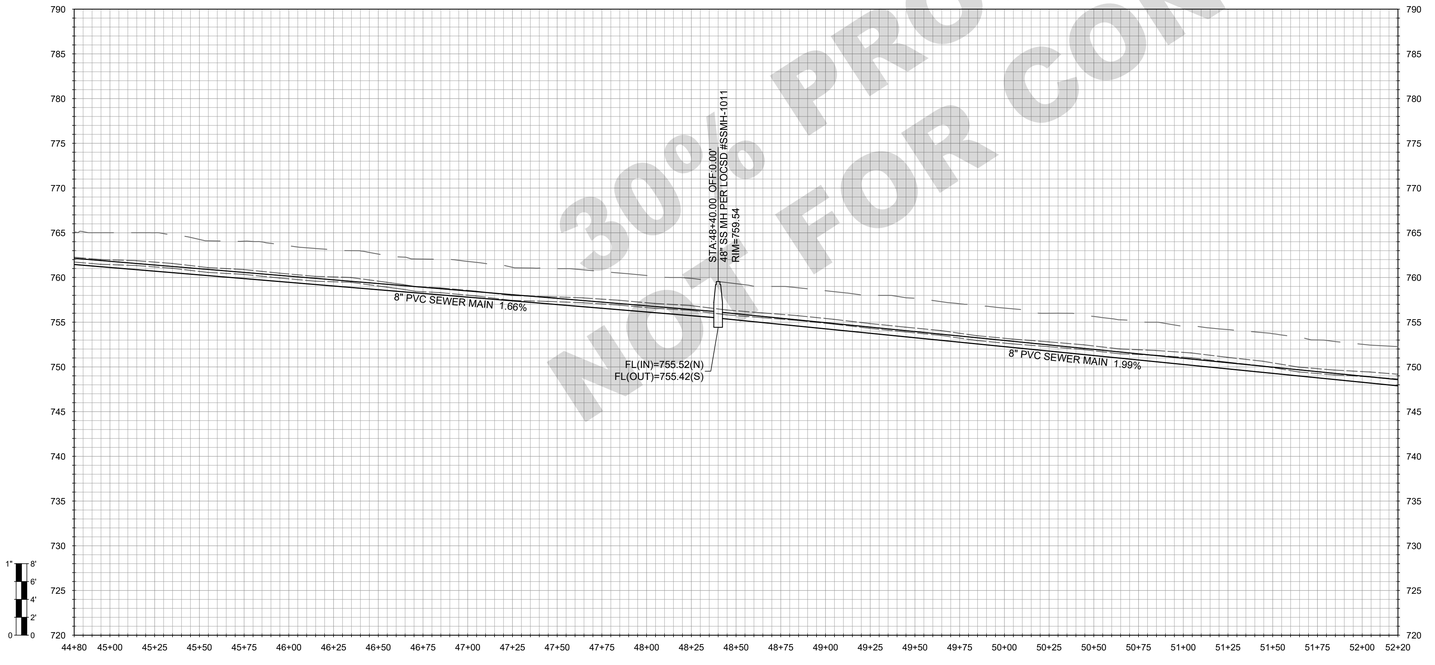

30% PROGRESS PLANS
NOT FOR CONSTRUCTION

SHEET LOCATION

WALLACE GROUP®
CIVIL AND TRANSPORTATION ENGINEERING
CONSTRUCTION MANAGEMENT
LANDSCAPE ARCHITECTURE
MECHANICAL ENGINEERING
PLANNING
PUBLIC WORKS ADMINISTRATION
SURVEYING / GIS SOLUTIONS
WATER RESOURCES

612 CLARION COURT
SAN LUIS OBISPO, CA 93401
T 805 544-4011 F 805 544-4294
www.wallacegroup.us

REGISTERED PROFESSIONAL ENGINEER
RACHEL A. HAWTHORNE
No. 73686
FOR PLAN REVIEW ONLY
NOT FOR CONSTRUCTION
CIVIL
STATE OF CALIFORNIA

SIGNATURE

DATE SIGNED

These plans and specifications, and the ideas and designs incorporated herein, are instruments of service prepared for the construction of work shown hereon and shall not be used in whole or in part for any other project without written authority of Wallace Group, a California Corporation.

Copyright © 2026 Wallace Group, a California Corporation. All rights reserved. Copies of this drawing shall have this notice.

LOS OLIVOS COMMUNITY SERVICES DISTRICT
WASTEWATER COLLECTION SYSTEM
SANTA BARBARA AVENUE - SS-1

JOB #:	1565.0002
DESIGNERS:	RAH
DRAWN BY:	RMS
DATE:	04/28/26

DRAWING NO.
C-105
####OF 63 SHEETS

FILE NAME: 1565-0002-WEST-PIP1-SS1.DWG Plot Date: 4/28/2026

FOR REDUCED PLANS
ORIGINAL SCALE IS IN INCHES
0 1 2 3
5

REFERENCE NOTES:

	DESCRIPTION
1	SURFACE IMPROVEMENTS
100	GENERAL
101	FIRST REFERENCE NOTE
2	SEWERS AND SANITATION
200	GENERAL FACILITIES
201	PVC SDR 35 SEWER PIPE

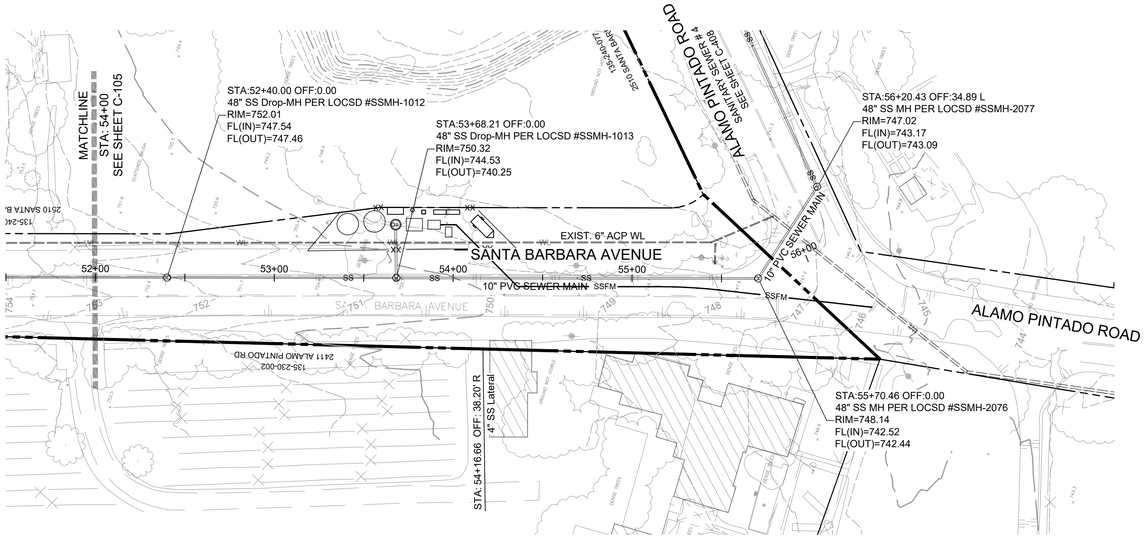

GRAPHIC SCALE
0 20' 40' 80'
(IN FEET)
1 IN = 40 FT

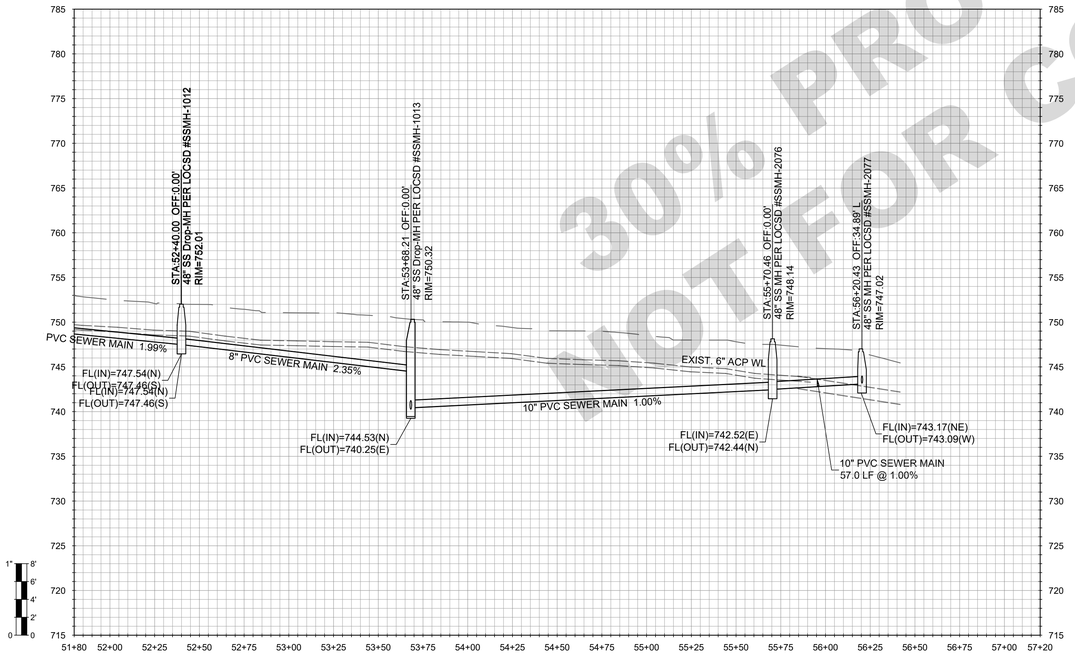

30% PROGRESS PLANS
NOT FOR CONSTRUCTION

SHEET LOCATION

WALLACE GROUP®

CIVIL AND TRANSPORTATION ENGINEERING
CONSTRUCTION MANAGEMENT
LANDSCAPE ARCHITECTURE
MECHANICAL ENGINEERING
PLANNING
PUBLIC WORKS ADMINISTRATION
SURVEYING / GIS SOLUTIONS
WATER RESOURCES

612 CLARION COURT
SAN LUIS OBISPO, CA 93401
T 805 544-4011 F 805 544-4294
www.wallacegroup.us

REGISTERED PROFESSIONAL ENGINEER
RACHEL A. HAWTHORNE
No. 73686
FOR PLAN REVIEW ONLY
NOT FOR CONSTRUCTION
CIVIL
STATE OF CALIFORNIA

SIGNATURE

DATE SIGNED

These plans and specifications, and the ideas and designs incorporated herein, are instruments of service prepared for the construction of work shown hereon and shall not be used in whole or in part for any other project without written authority of Wallace Group, a California Corporation.

Copyright © 2026 Wallace Group, a California Corporation. All rights reserved. Copies of this drawing shall have this notice.

LOS OLIVOS COMMUNITY SERVICES DISTRICT
WASTEWATER COLLECTION SYSTEM
SANTA BARBARA AVENUE - SS-1

JOB #:	1565.0002
DESIGNERS:	RAH
DRAWN BY:	RMS
DATE:	04/28/26

DRAWING NO.
C-106
####OF 63 SHEETS

FOR REDUCED PLANS
ORIGINAL SCALE IS IN INCHES
0 1 2 3
5

REFERENCE NOTES:

	DESCRIPTION
1	SURFACE IMPROVEMENTS
100	GENERAL
101	FIRST REFERENCE NOTE
2	SEWERS AND SANITATION
200	GENERAL FACILITIES
201	PVC SDR 35 SEWER PIPE

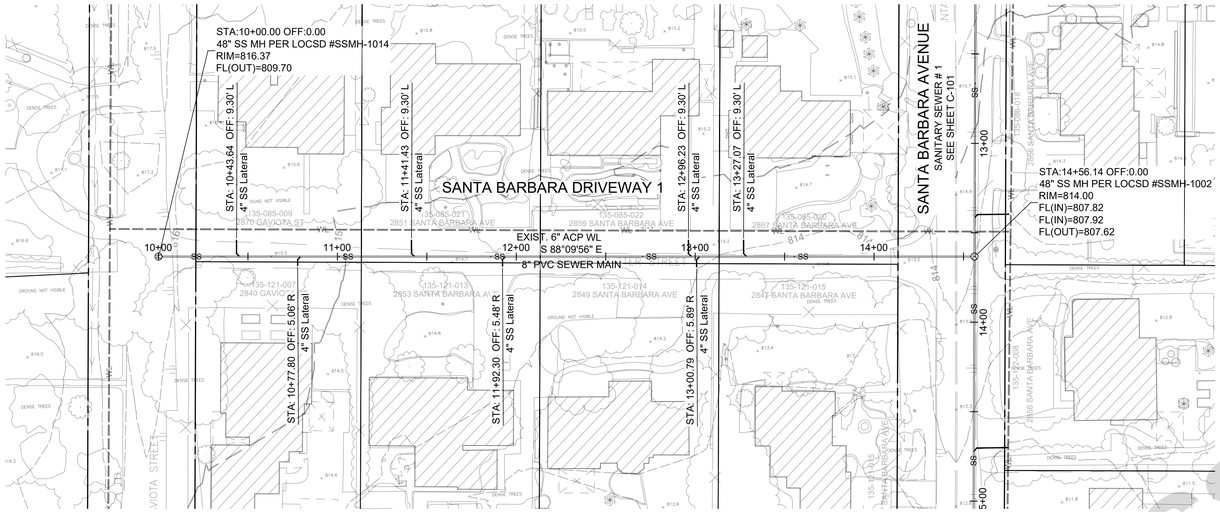

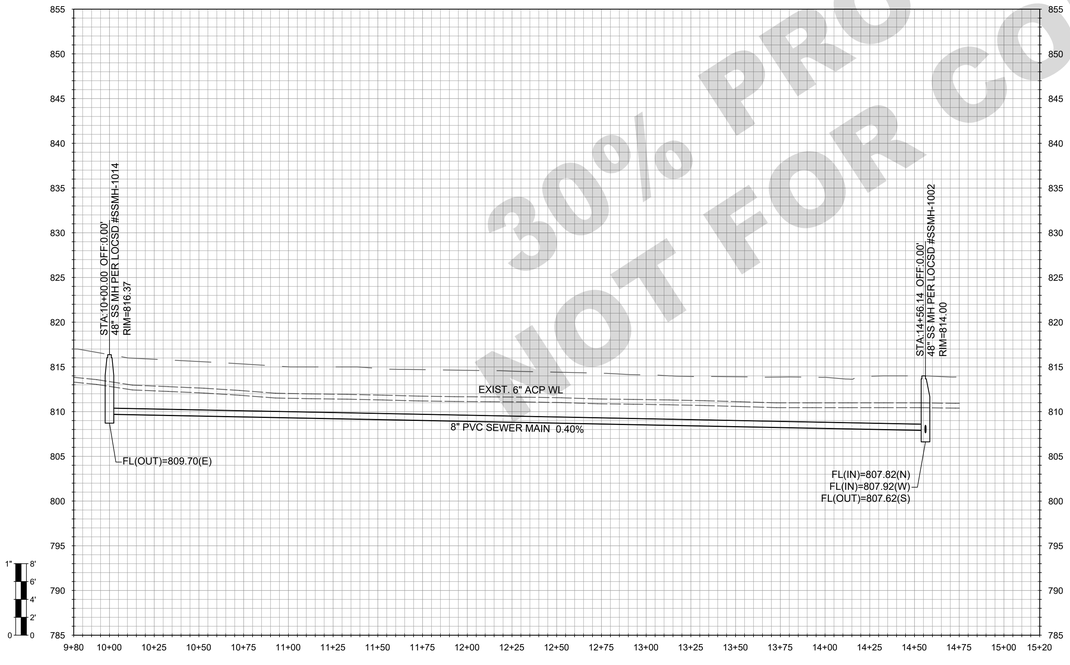

30% PROGRESS PLANS
NOT FOR CONSTRUCTION

WALLACE GROUP®
CIVIL AND TRANSPORTATION ENGINEERING
CONSTRUCTION MANAGEMENT
LANDSCAPE ARCHITECTURE
MECHANICAL ENGINEERING
PLANNING
PUBLIC WORKS ADMINISTRATION
SURVEYING / GIS SOLUTIONS
WATER RESOURCES

612 CLARION COURT
SAN LUIS OBISPO, CA 93401
T 805 544-4011 F 805 544-4294
www.wallacegroup.us

REGISTERED PROFESSIONAL ENGINEER
RACHEL A. HAWTHORNE
No. 73686
FOR PLAN REVIEW ONLY
NOT FOR CONSTRUCTION
CIVIL
STATE OF CALIFORNIA

SIGNATURE

DATE SIGNED

These plans and specifications, and the ideas and designs incorporated herein, are instruments of service prepared for the construction of work shown hereon and shall not be used in whole or in part for any other project without written authority of Wallace Group, a California Corporation.

Copyright © 2026 Wallace Group, a California Corporation. All rights reserved. Copies of this drawing shall have this notice.

LOS OLIVOS COMMUNITY SERVICES DISTRICT
WASTEWATER COLLECTION SYSTEM
SANTA BARBARA DRIVEWAY 1 - SS-1a

JOB #:	1565.0002
DESIGNERS:	RAH
DRAWN BY:	RMS
DATE:	04/28/26

DRAWING NO.
C-107
####OF 63 SHEETS

FOR REDUCED PLANS
ORIGINAL SCALE IS IN INCHES
0 1 2 3
5

REFERENCE NOTES:

	DESCRIPTION
1	SURFACE IMPROVEMENTS
100	GENERAL
101	FIRST REFERENCE NOTE
2	SEWERS AND SANITATION
200	GENERAL FACILITIES
201	PVC SDR 35 SEWER PIPE

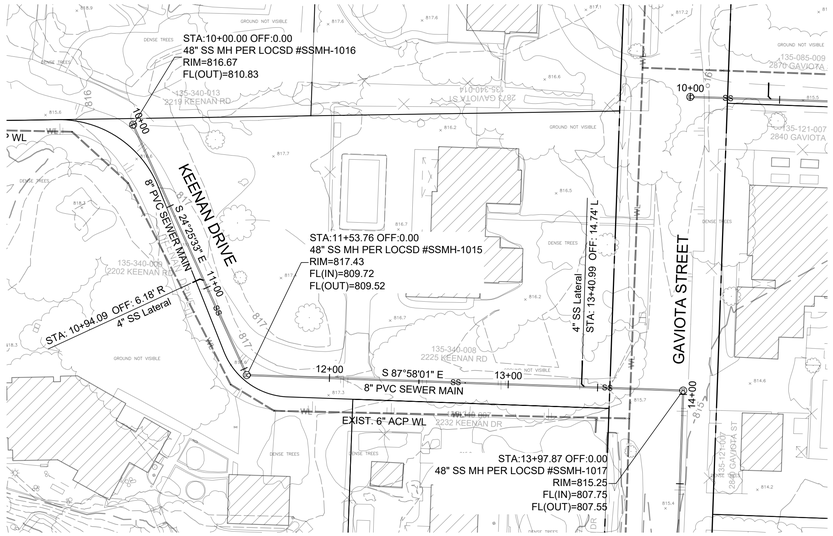

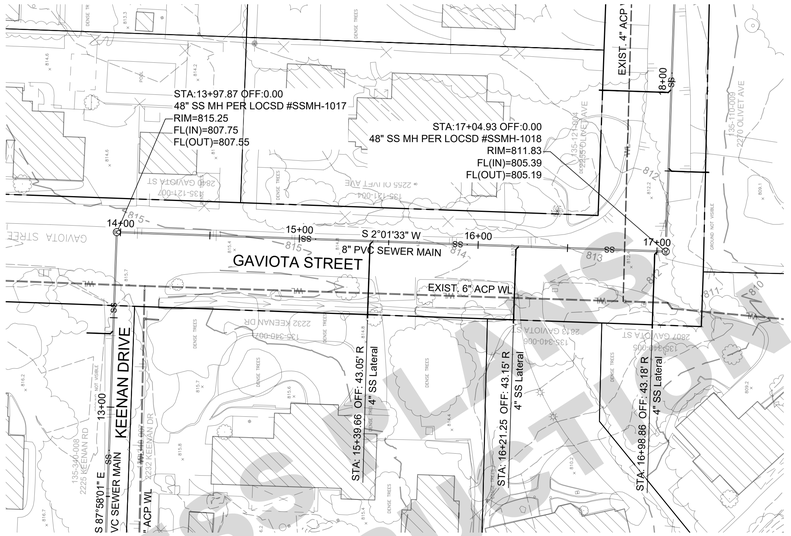

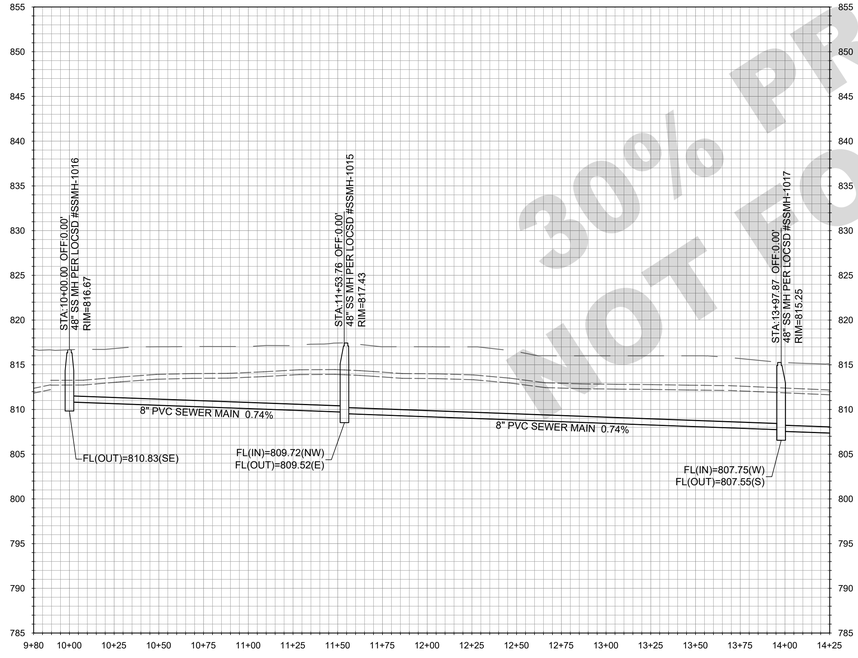

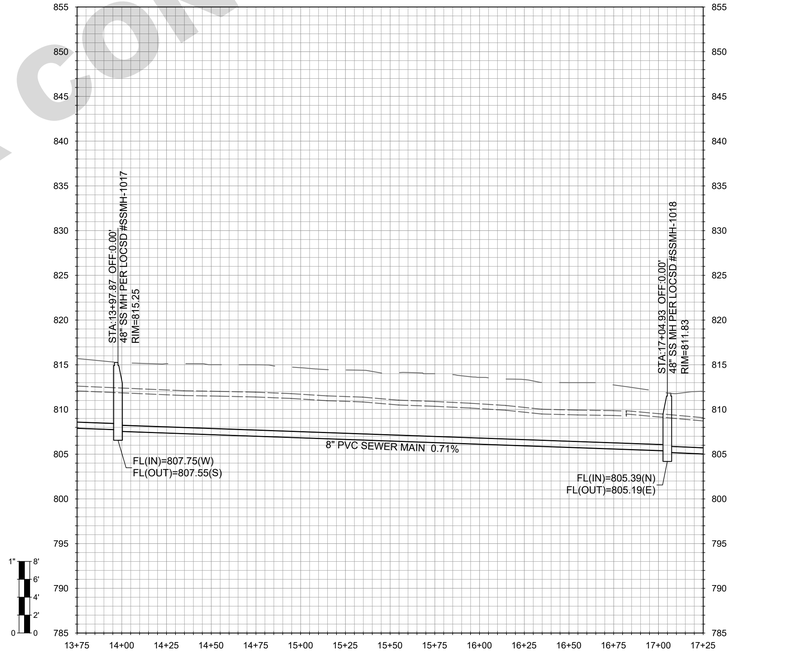

SHEET LOCATION

30% PROGRESS PLANS
NOT FOR CONSTRUCTION

WALLACE GROUP®
CIVIL AND TRANSPORTATION ENGINEERING
CONSTRUCTION MANAGEMENT
LANDSCAPE ARCHITECTURE
MECHANICAL ENGINEERING
PLANNING
PUBLIC WORKS ADMINISTRATION
SURVEYING / GIS SOLUTIONS
WATER RESOURCES

612 CLARION COURT
SAN LUIS OBISPO, CA 93401
T 805 544-4011 F 805 544-4294
www.wallacegroup.us

REGISTERED PROFESSIONAL ENGINEER
RACHEL A. HAWTHORNE
No. 73686
FOR PLAN REVIEW ONLY
NOT FOR CONSTRUCTION
CIVIL
STATE OF CALIFORNIA

SIGNATURE

DATE SIGNED

These plans and specifications, and the ideas and designs incorporated herein, are instruments of service prepared for the construction of work shown hereon and shall not be used in whole or in part for any other project without written authority of Wallace Group, a California Corporation.

Copyright © 2026 Wallace Group, a California Corporation. All rights reserved. Copies of this drawing shall have this notice.

LOS OLIVOS COMMUNITY SERVICES DISTRICT
WASTEWATER COLLECTION SYSTEM
KEENAN DRIVE & GAVIOTA STREET - SS-1b

JOB #:	1565.0002
DESIGNERS:	RAH
DRAWN BY:	RMS
DATE:	04/28/26

DRAWING NO.
C-108
####OF 63 SHEETS

FOR REDUCED PLANS
ORIGINAL SCALE IS IN INCHES
0 1 2 3
5

REFERENCE NOTES:

	DESCRIPTION
1	SURFACE IMPROVEMENTS
100	GENERAL
101	FIRST REFERENCE NOTE
2	SEWERS AND SANITATION
200	GENERAL FACILITIES
201	PVC SDR 35 SEWER PIPE

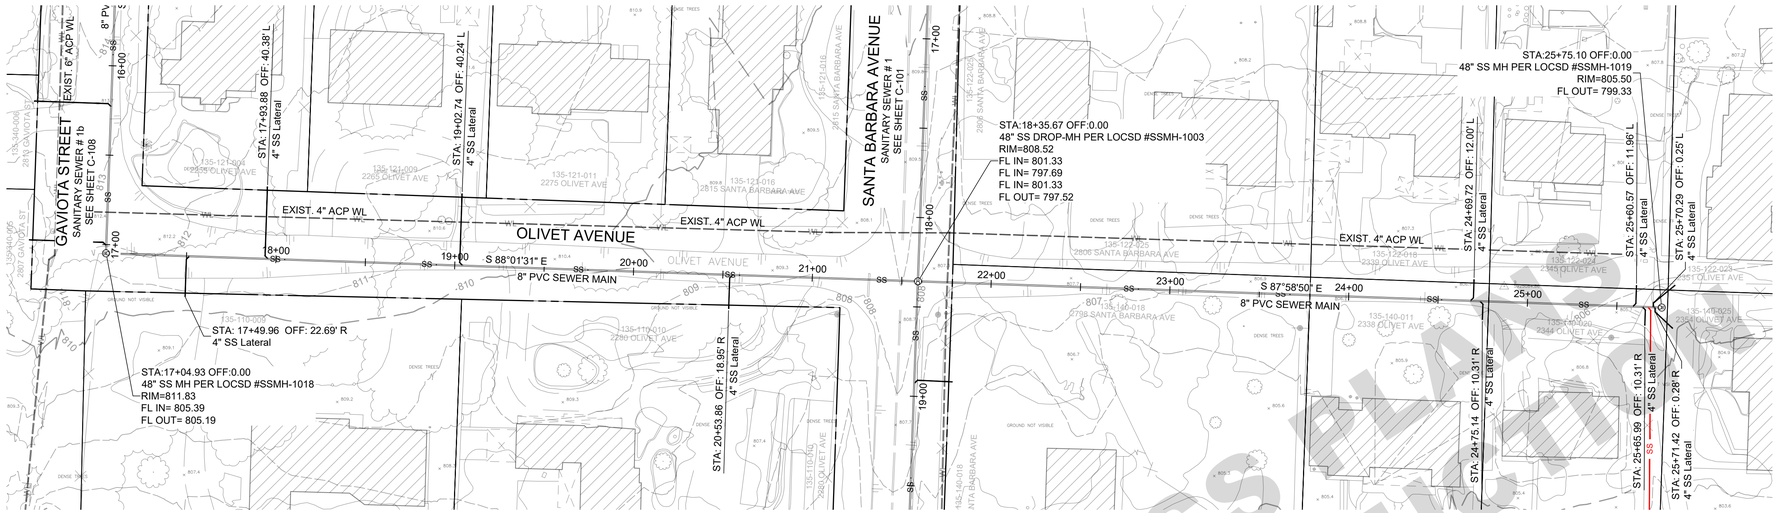

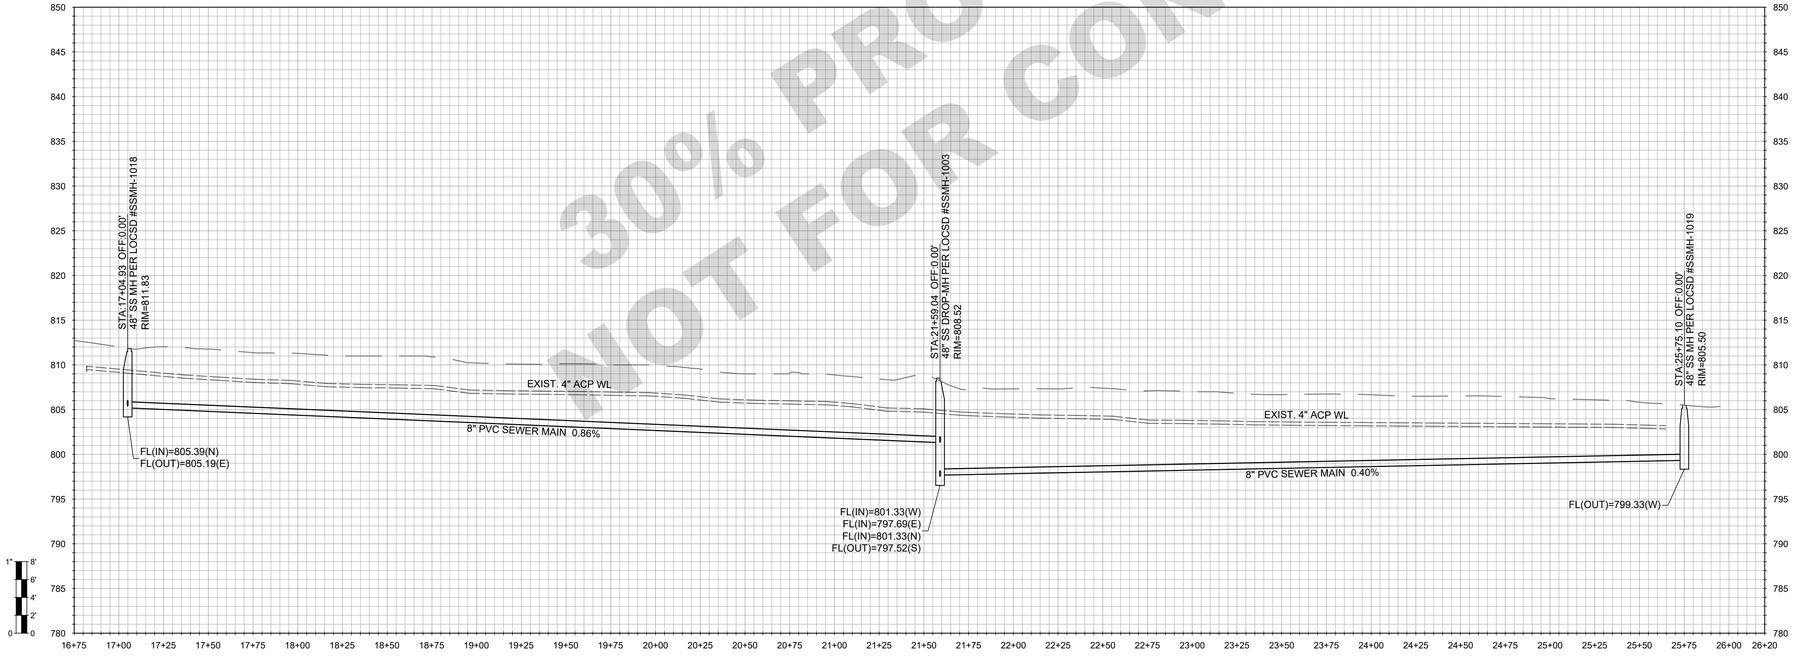

30% PROGRESS PLANS
NOT FOR CONSTRUCTION

WALLACE GROUP®
CIVIL AND TRANSPORTATION ENGINEERING
CONSTRUCTION MANAGEMENT
LANDSCAPE ARCHITECTURE
MECHANICAL ENGINEERING
PLANNING
PUBLIC WORKS ADMINISTRATION
SURVEYING / GIS SOLUTIONS
WATER RESOURCES

612 CLARION COURT
SAN LUIS OBISPO, CA 93401
T 805 544-4011 F 805 544-4294
www.wallacegroup.us

REGISTERED PROFESSIONAL ENGINEER
RACHEL A. HAWTHORNE
No. 73686
FOR PLAN REVIEW ONLY
NOT FOR CONSTRUCTION
CIVIL
STATE OF CALIFORNIA

SIGNATURE

DATE SIGNED

These plans and specifications, and the ideas and designs incorporated herein, are instruments of service prepared for the construction of work shown hereon and shall not be used in whole or in part for any other project without written authority of Wallace Group, a California Corporation.

Copyright © 2026 Wallace Group, a California Corporation. All rights reserved. Copies of this drawing shall have this notice.

LOS OLIVOS COMMUNITY SERVICES DISTRICT
WASTEWATER COLLECTION SYSTEM
OLIVET AVENUE - SS-1b

JOB #:	1565.0002
DESIGNERS:	RAH
DRAWN BY:	RMS
DATE:	04/28/26

DRAWING NO.
C-109
####OF 63 SHEETS

FOR REDUCED PLANS
ORIGINAL SCALE IS IN INCHES
0 1 2 3
5

REFERENCE NOTES:

	DESCRIPTION
1	SURFACE IMPROVEMENTS
100	GENERAL
101	FIRST REFERENCE NOTE
2	SEWERS AND SANITATION
200	GENERAL FACILITIES
201	PVC SDR 35 SEWER PIPE

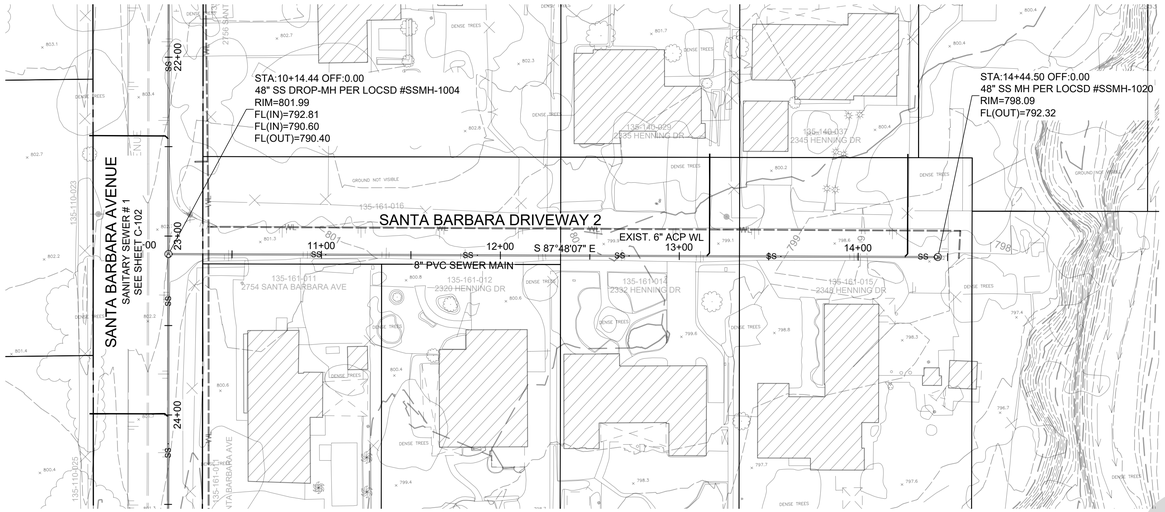

GRAPHIC SCALE
0 20' 40' 80'
(IN FEET)
1 IN = 40 FT

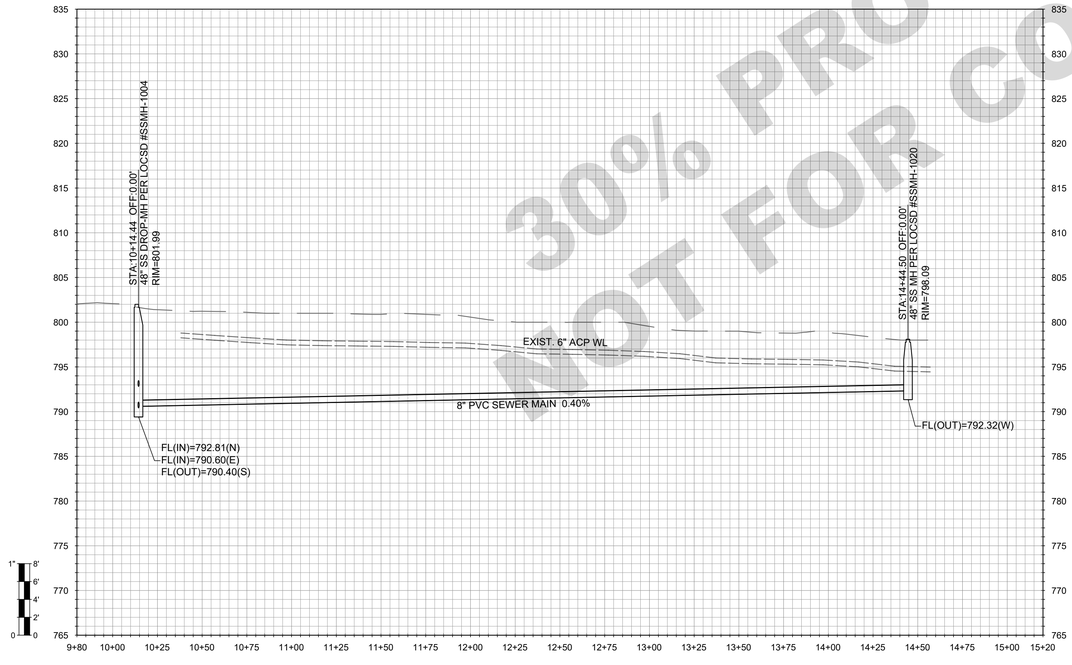

30% PROGRESS PLANS
NOT FOR CONSTRUCTION

WALLACE GROUP®
CIVIL AND TRANSPORTATION ENGINEERING
CONSTRUCTION MANAGEMENT
LANDSCAPE ARCHITECTURE
MECHANICAL ENGINEERING
PLANNING
PUBLIC WORKS ADMINISTRATION
SURVEYING / GIS SOLUTIONS
WATER RESOURCES

612 CLARION COURT
SAN LUIS OBISPO, CA 93401
T 805 544-4011 F 805 544-4294
www.wallacegroup.us

REGISTERED PROFESSIONAL ENGINEER
RACHEL A. HAWTHORNE
No. 73686
FOR PLAN REVIEW ONLY
NOT FOR CONSTRUCTION
CIVIL
STATE OF CALIFORNIA

SIGNATURE

DATE SIGNED

These plans and specifications, and the ideas and designs incorporated herein, are instruments of service prepared for the construction of work shown hereon and shall not be used in whole or in part for any other project without written authority of Wallace Group, a California Corporation.

Copyright © 2026 Wallace Group, a California Corporation. All rights reserved. Copies of this drawing shall have this notice.

LOS OLIVIOS COMMUNITY SERVICES DISTRICT
WASTEWATER COLLECTION SYSTEM
SANTA BARBARA DRIVEWAY 2 - SS-1c

JOB #:	1565.0002
DESIGNERS:	RAH
DRAWN BY:	RMS
DATE:	04/28/26

DRAWING NO.
C-110
####OF 63 SHEETS

FOR REDUCED PLANS
ORIGINAL SCALE IS IN INCHES
0 1 2 3
5

REFERENCE NOTES:

	DESCRIPTION
1	SURFACE IMPROVEMENTS
100	GENERAL
101	FIRST REFERENCE NOTE
2	SEWERS AND SANITATION
200	GENERAL FACILITIES
201	PVC SDR 35 SEWER PIPE

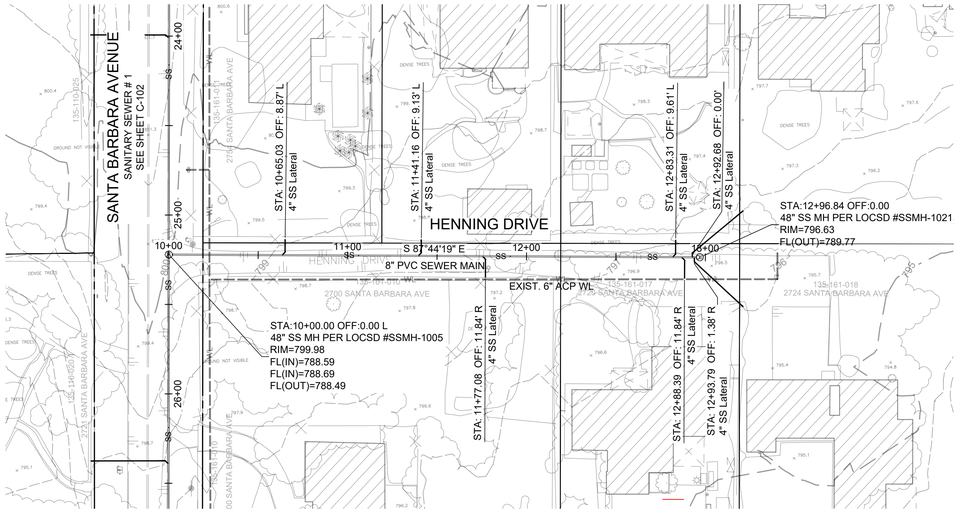

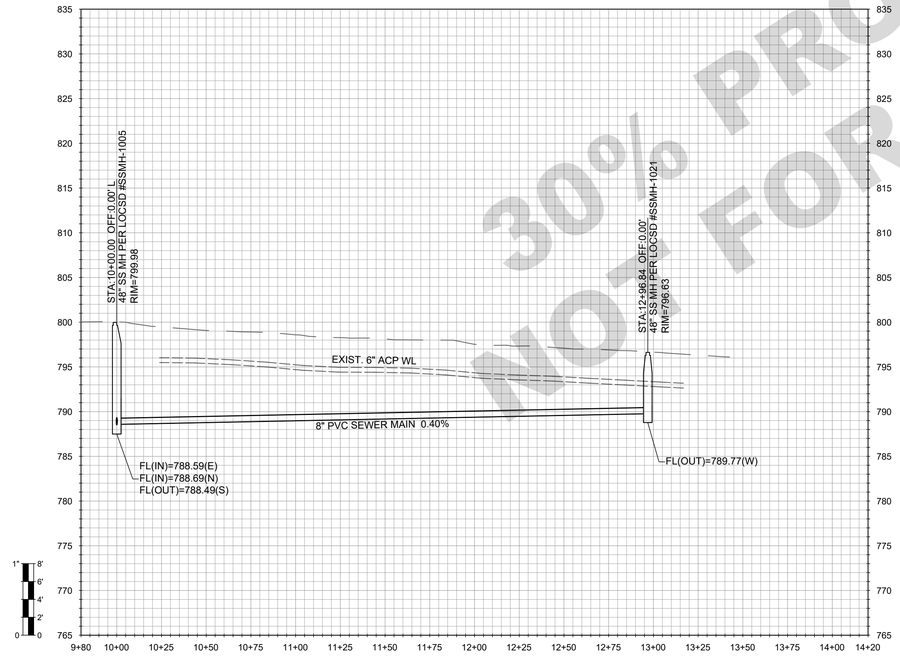

30% PROGRESS PLANS
NOT FOR CONSTRUCTION

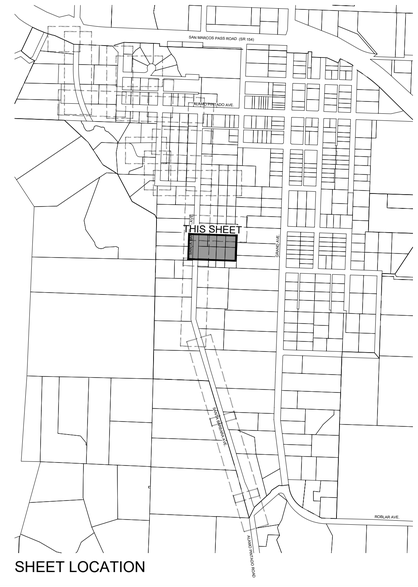

SHEET LOCATION

WALLACE GROUP®
CIVIL AND TRANSPORTATION ENGINEERING
CONSTRUCTION MANAGEMENT
LANDSCAPE ARCHITECTURE
MECHANICAL ENGINEERING
PLANNING
PUBLIC WORKS ADMINISTRATION
SURVEYING / GIS SOLUTIONS
WATER RESOURCES

612 CLARION COURT
SAN LUIS OBISPO, CA 93401
T 805 544-4011 F 805 544-4294
www.wallacegroup.us

REGISTERED PROFESSIONAL ENGINEER
RACHEL A. HAWTHORNE
No. 73686
FOR PLAN REVIEW ONLY
NOT FOR CONSTRUCTION
CIVIL
STATE OF CALIFORNIA

SIGNATURE

DATE SIGNED

These plans and specifications, and the ideas and designs incorporated herein, are instruments of service prepared for the construction of work shown hereon and shall not be used in whole or in part for any other project without written authority of Wallace Group, a California Corporation.

Copyright © 2026 Wallace Group, a California Corporation. All rights reserved. Copies of this drawing shall have this notice.

LOS OLIVOS COMMUNITY SERVICES DISTRICT
WASTEWATER COLLECTION SYSTEM
HENNING DRIVE - SS-1d

JOB #:	1565.0002
DESIGNERS:	RAH
DRAWN BY:	RMS
DATE:	04/28/26

DRAWING NO.
C-111
####OF 63 SHEETS

FOR REDUCED PLANS
ORIGINAL SCALE IS IN INCHES
0 1 2 3
5

REFERENCE NOTES:

	DESCRIPTION
1	SURFACE IMPROVEMENTS
100	GENERAL
101	FIRST REFERENCE NOTE
2	SEWERS AND SANITATION
200	GENERAL FACILITIES
201	PVC SDR 35 SEWER PIPE

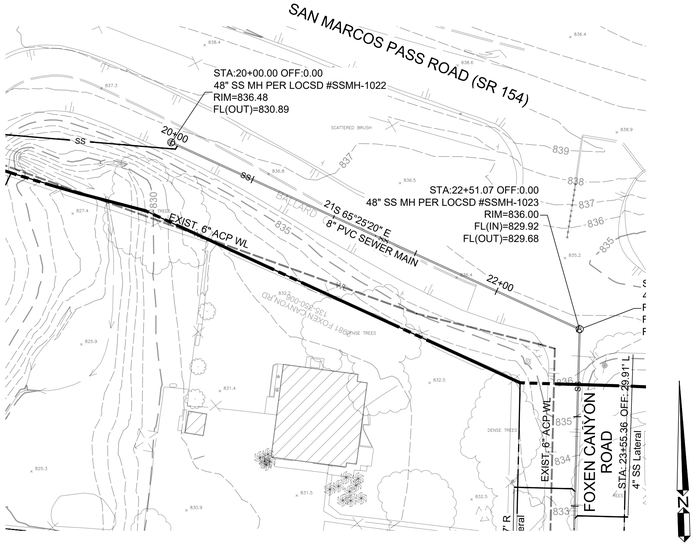

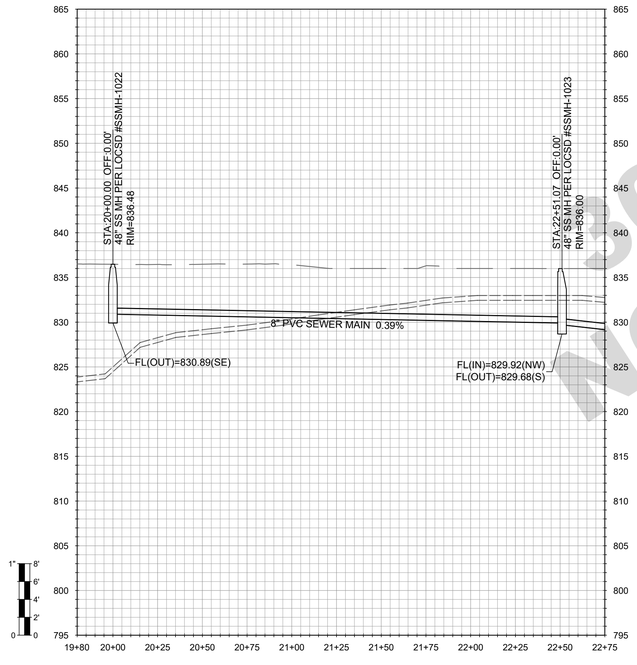

30% PROGRESS PLANS
NOT FOR CONSTRUCTION

WALLACE GROUP®
CIVIL AND TRANSPORTATION ENGINEERING
CONSTRUCTION MANAGEMENT
LANDSCAPE ARCHITECTURE
MECHANICAL ENGINEERING
PLANNING
PUBLIC WORKS ADMINISTRATION
SURVEYING / GIS SOLUTIONS
WATER RESOURCES

612 CLARION COURT
SAN LUIS OBISPO, CA 93401
T 805 544-4011 F 805 544-4294
www.wallacegroup.us

REGISTERED PROFESSIONAL ENGINEER
RACHEL A. HAWTHORNE
No. 73686
FOR PLAN REVIEW ONLY
NOT FOR CONSTRUCTION
CIVIL
STATE OF CALIFORNIA

SIGNATURE

DATE SIGNED

These plans and specifications, and the ideas and designs incorporated herein, are instruments of service prepared for the construction of work shown hereon and shall not be used in whole or in part for any other project without written authority of Wallace Group, a California Corporation.

Copyright © 2026 Wallace Group, a California Corporation. All rights reserved. Copies of this drawing shall have this notice.

LOS OLIVIOS COMMUNITY SERVICES DISTRICT
WASTEWATER COLLECTION SYSTEM
SAN MARCOS PASS ROAD - SS-2

JOB #:	1565.0002
DESIGNERS:	RAH
DRAWN BY:	RMS
DATE:	04/28/26

DRAWING NO.
C-201
####OF 63 SHEETS

FILE NAME: 1565-0002-WEST-PIP3-SS2-3.DWG Plot Date: 4/28/2026

FOR REDUCED PLANS
ORIGINAL SCALE IS IN INCHES
0 1 2 3
5

REFERENCE NOTES:

	DESCRIPTION
1	SURFACE IMPROVEMENTS
100	GENERAL
101	FIRST REFERENCE NOTE
2	SEWERS AND SANITATION
200	GENERAL FACILITIES
201	PVC SDR 35 SEWER PIPE

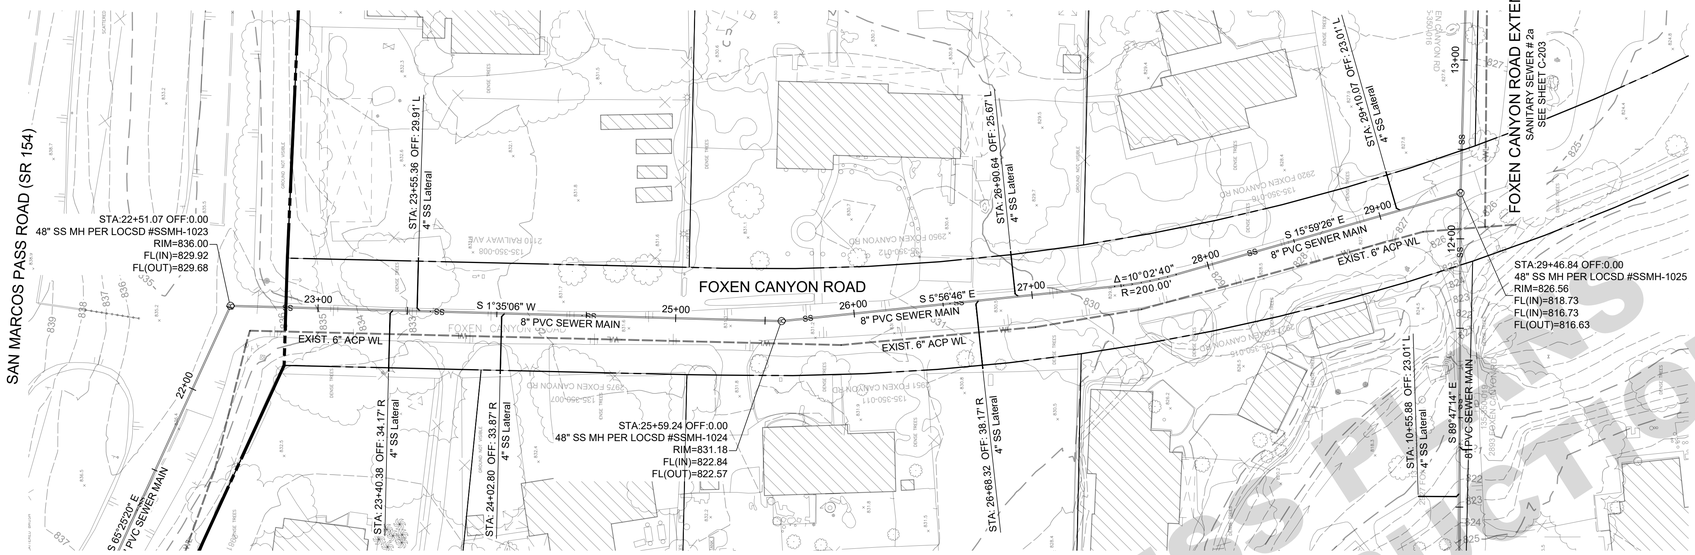

GRAPHIC SCALE
0 20' 40' 80'
(IN FEET)
1 IN = 40 FT

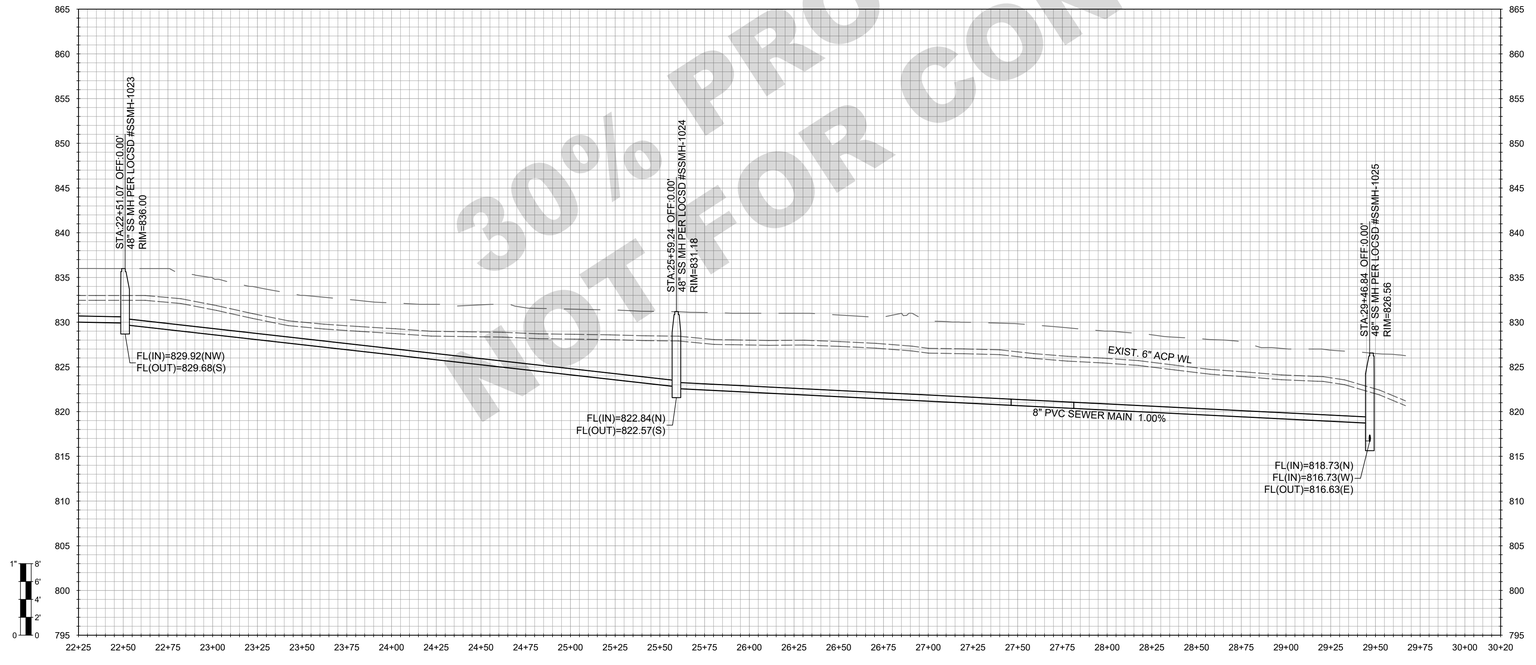

SHEET LOCATION

30% PROGRESS PLANS
NOT FOR CONSTRUCTION

WALLACE GROUP®
CIVIL AND TRANSPORTATION ENGINEERING
CONSTRUCTION MANAGEMENT
LANDSCAPE ARCHITECTURE
MECHANICAL ENGINEERING
PLANNING
PUBLIC WORKS ADMINISTRATION
SURVEYING / GIS SOLUTIONS
WATER RESOURCES

612 CLARION COURT
SAN LUIS OBISPO, CA 93401
T 805 544-4011 F 805 544-4294
www.wallacegroup.us

REGISTERED PROFESSIONAL ENGINEER
RACHEL A. HAWTHORNE
No. 73686
FOR PLAN REVIEW ONLY
NOT FOR CONSTRUCTION
CIVIL
STATE OF CALIFORNIA

SIGNATURE

DATE SIGNED

These plans and specifications, and the ideas and designs incorporated herein, are instruments of service prepared for the construction of work shown hereon and shall not be used in whole or in part for any other project without written authority of Wallace Group, a California Corporation.

Copyright © 2026 Wallace Group, a California Corporation. All rights reserved. Copies of this drawing shall have this notice.

LOS OLIVOS COMMUNITY SERVICES DISTRICT
WASTEWATER COLLECTION SYSTEM
FOXEN CANYON ROAD - SS-2

JOB #:	1565.0002
DESIGNERS:	RAH
DRAWN BY:	RMS
DATE:	04/28/26

DRAWING NO.
C-202
####OF 63 SHEETS

FOR REDUCED PLANS
ORIGINAL SCALE IS IN INCHES
0 1 2 3
5

REFERENCE NOTES:

	DESCRIPTION
1	SURFACE IMPROVEMENTS
100	GENERAL
101	FIRST REFERENCE NOTE
2	SEWERS AND SANITATION
200	GENERAL FACILITIES
201	PVC SDR 35 SEWER PIPE

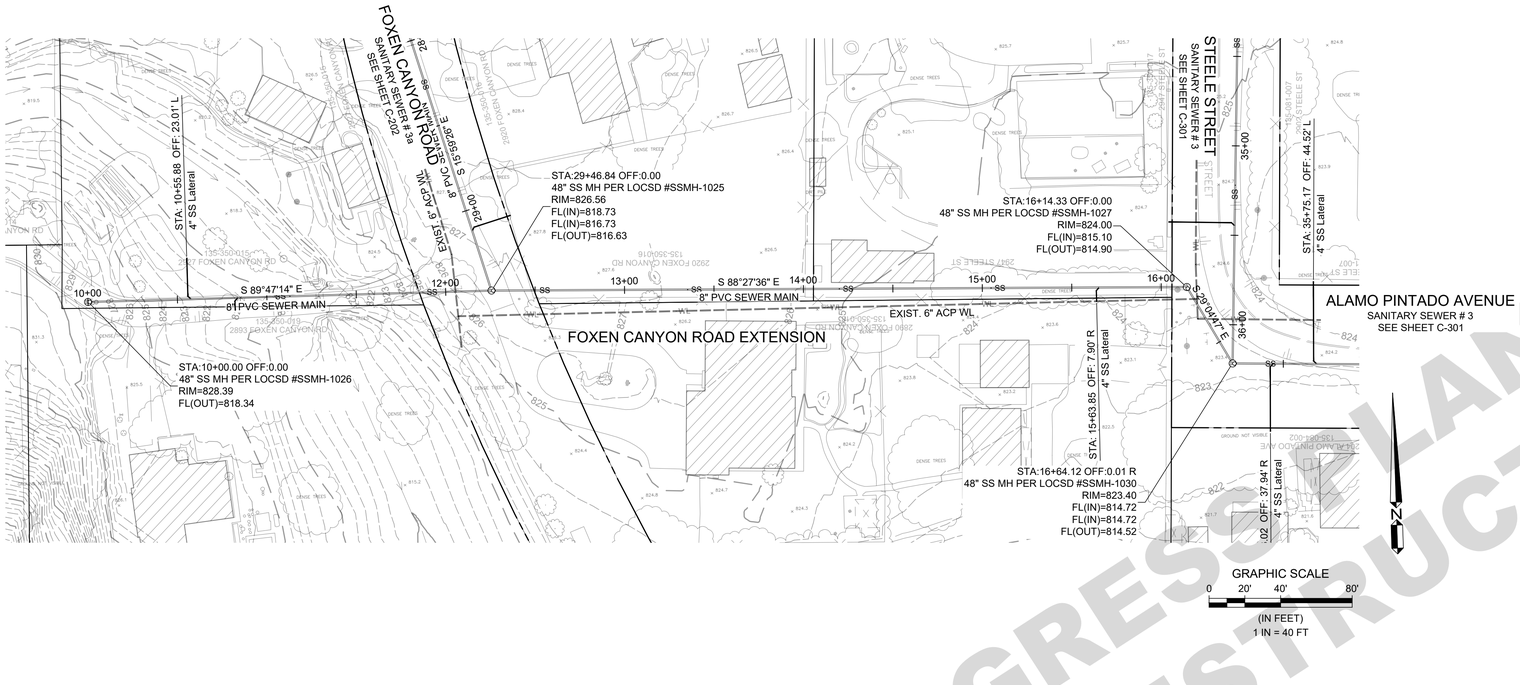

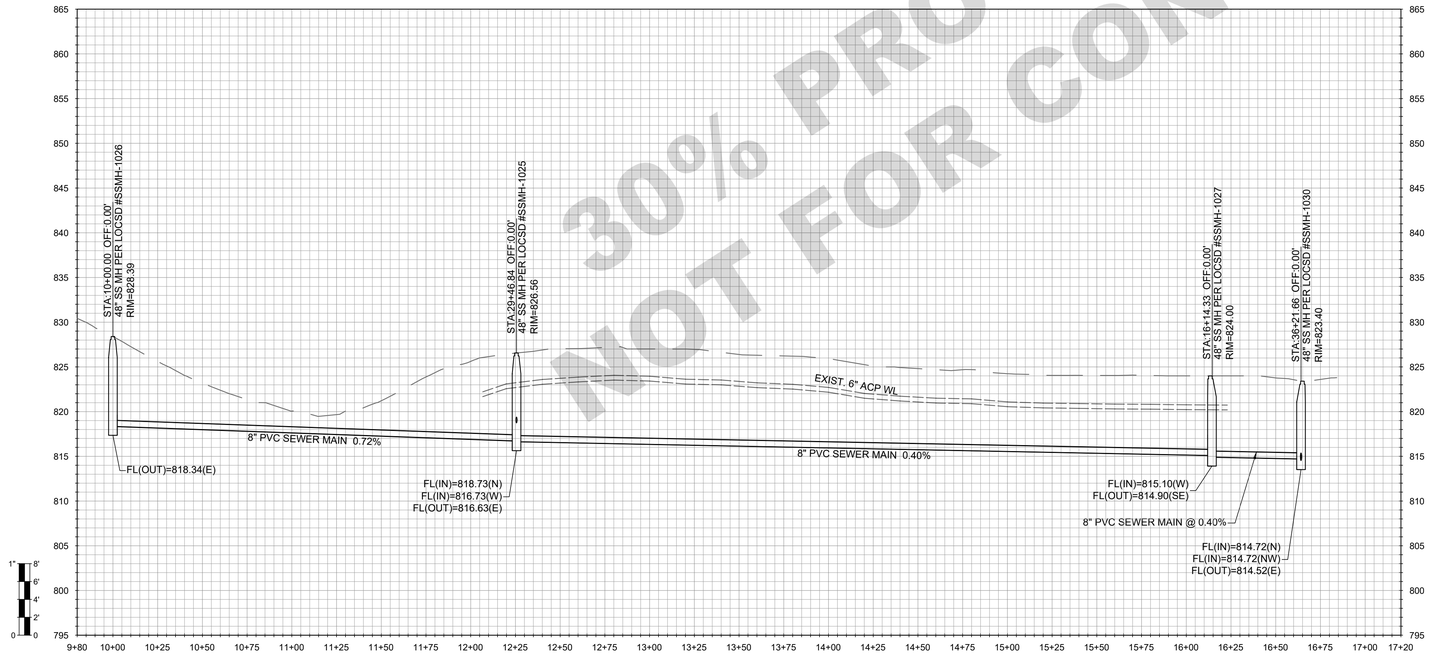

30% PROGRESS PLANS
NOT FOR CONSTRUCTION

SHEET LOCATION

WALLACE GROUP®
CIVIL AND TRANSPORTATION ENGINEERING
CONSTRUCTION MANAGEMENT
LANDSCAPE ARCHITECTURE
MECHANICAL ENGINEERING
PLANNING
PUBLIC WORKS ADMINISTRATION
SURVEYING / GIS SOLUTIONS
WATER RESOURCES

612 CLARION COURT
SAN LUIS OBISPO, CA 93401
T 805 544-4011 F 805 544-4294
www.wallacegroup.us

REGISTERED PROFESSIONAL ENGINEER
RACHEL A. HAWTHORNE
No. 73686
FOR PLAN REVIEW ONLY
NOT FOR CONSTRUCTION
CIVIL
STATE OF CALIFORNIA

SIGNATURE

DATE SIGNED

These plans and specifications, and the ideas and designs incorporated herein, are instruments of service prepared for the construction of work shown hereon and shall not be used in whole or in part for any other project without written authority of Wallace Group, a California Corporation.

Copyright © 2026 Wallace Group, a California Corporation. All rights reserved. Copies of this drawing shall have this notice.

LOS OLIVOS COMMUNITY SERVICES DISTRICT
WASTEWATER COLLECTION SYSTEM
FOXEN CANYON ROAD EXTENSION - SS-2a

JOB #:	1565.0002
DESIGNERS:	RAH
DRAWN BY:	RMS
DATE:	04/28/26

DRAWING NO.
C-203
####OF 63 SHEETS

FOR REDUCED PLANS
ORIGINAL SCALE IS IN INCHES
0 1 2 3
5

REFERENCE NOTES:

	DESCRIPTION
1	SURFACE IMPROVEMENTS
100	GENERAL
101	FIRST REFERENCE NOTE
2	SEWERS AND SANITATION
200	GENERAL FACILITIES
201	PVC SDR 35 SEWER PIPE

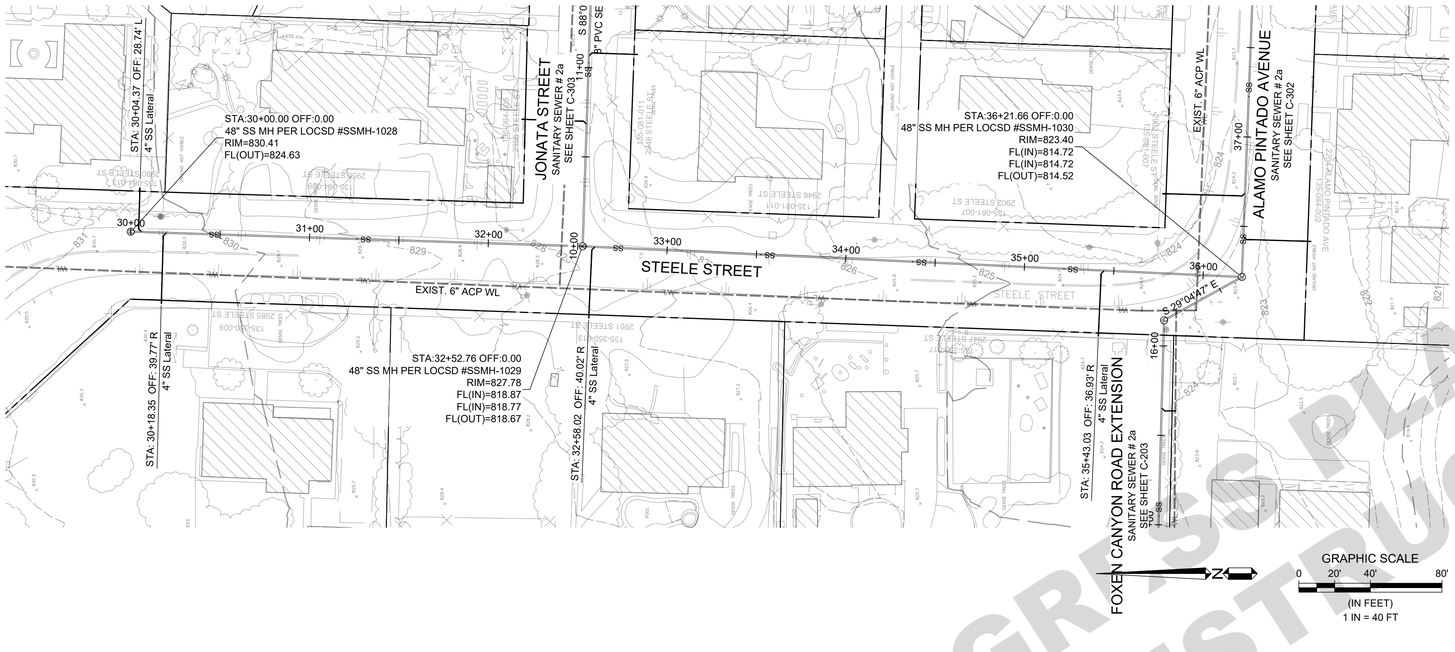

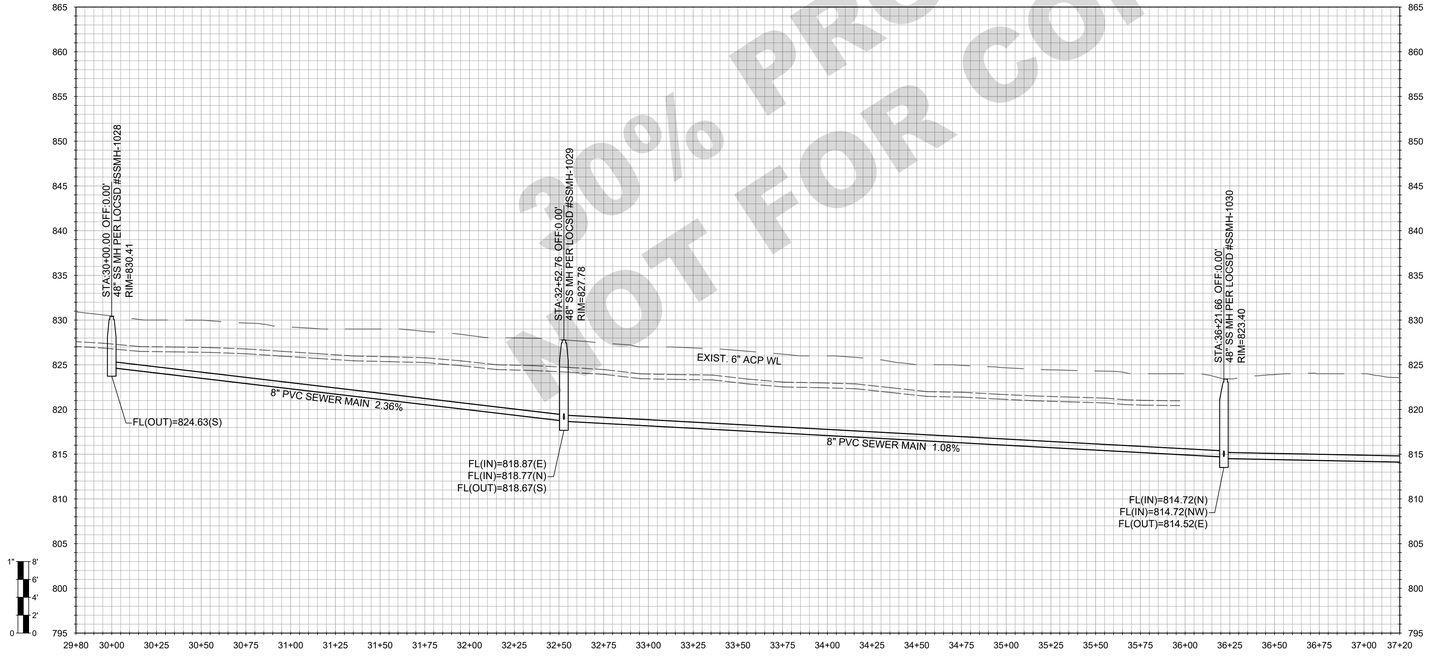

30% PROGRESS PLANS
NOT FOR CONSTRUCTION

SHEET LOCATION

WALLACE GROUP®
CIVIL AND TRANSPORTATION ENGINEERING
CONSTRUCTION MANAGEMENT
LANDSCAPE ARCHITECTURE
MECHANICAL ENGINEERING
PLANNING
PUBLIC WORKS ADMINISTRATION
SURVEYING / GIS SOLUTIONS
WATER RESOURCES

612 CLARION COURT
SAN LUIS OBISPO, CA 93401
T 805 544-4011 F 805 544-4294
www.wallacegroup.us

REGISTERED PROFESSIONAL ENGINEER
RACHEL A. HAWTHORNE
No. 73686
FOR PLAN REVIEW ONLY
NOT FOR CONSTRUCTION
CIVIL
STATE OF CALIFORNIA

SIGNATURE

DATE SIGNED

These plans and specifications, and the ideas and designs incorporated herein, are instruments of service prepared for the construction of work shown hereon and shall not be used in whole or in part for any other project without written authority of Wallace Group, a California Corporation.

Copyright © 2026 Wallace Group, a California Corporation. All rights reserved. Copies of this drawing shall have this notice.

LOS OLIVOS COMMUNITY SERVICES DISTRICT
WASTEWATER COLLECTION SYSTEM
STEELE STREET - SS-3

JOB #:	1565.0002
DESIGNERS:	RAH
DRAWN BY:	RMS
DATE:	04/28/26

DRAWING NO.
C-301
####OF 63 SHEETS

FOR REDUCED PLANS
ORIGINAL SCALE IS IN INCHES
0 1 2 3
5

REFERENCE NOTES:

	DESCRIPTION
	DESCRIPTION
1	**SURFACE IMPROVEMENTS**
100	**GENERAL**
101	**FIRST REFERENCE NOTE**
2	**SEWERS AND SANITATION**
200	**GENERAL FACILITIES**
201	**PVC SDR 35 SEWER PIPE**

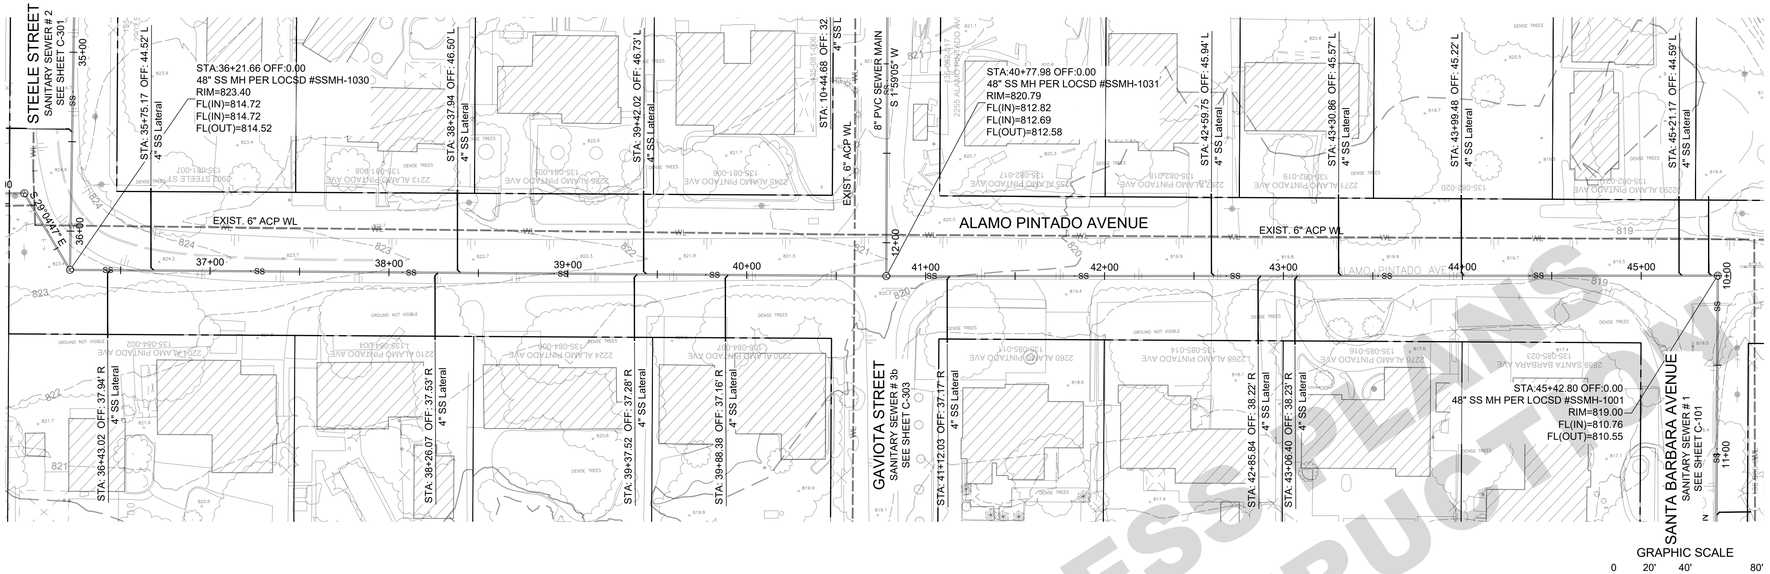

GRAPHIC SCALE
0 20' 40' 80'
(IN FEET)
1 IN = 40 FT

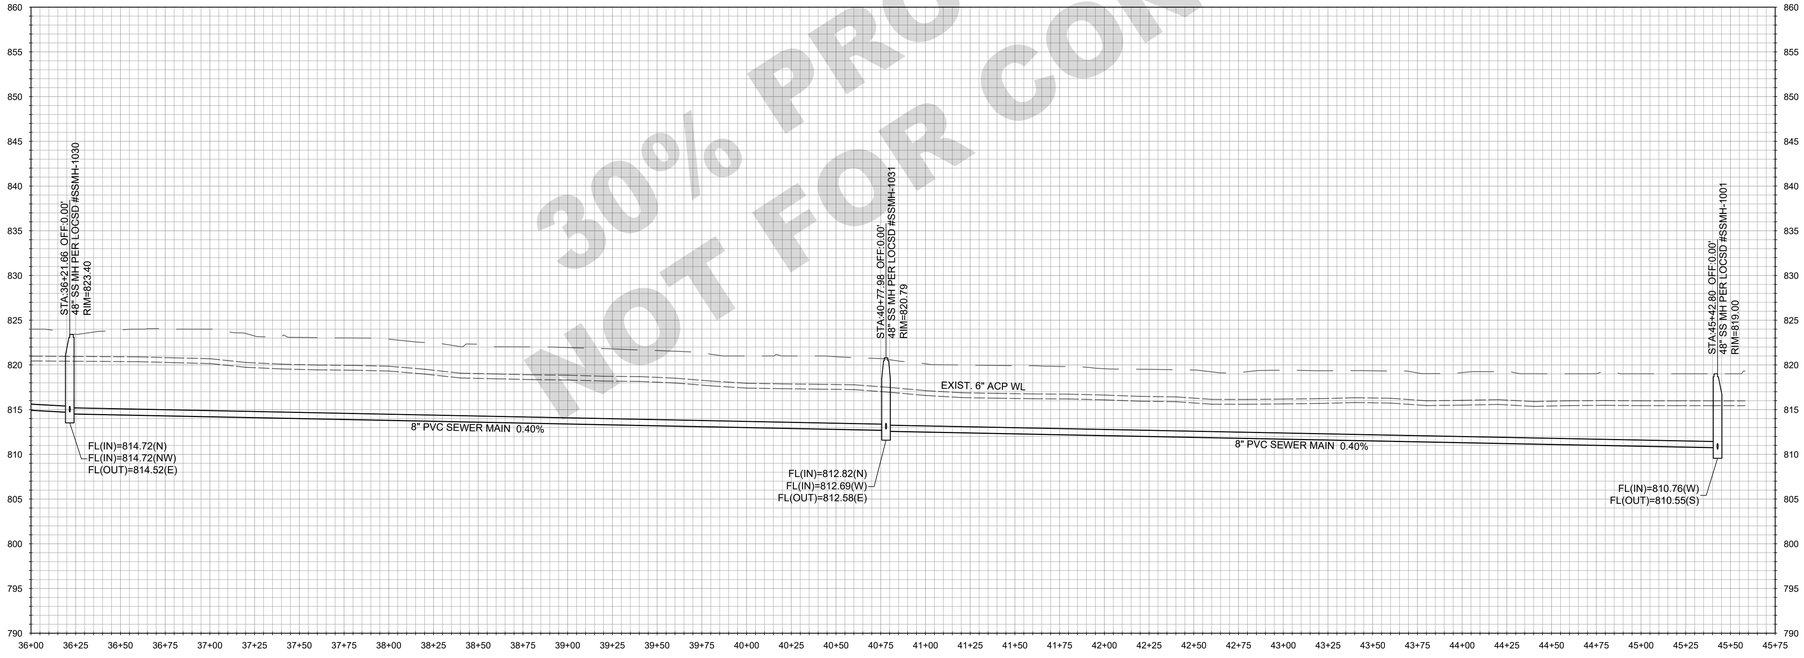

SHEET LOCATION

30% PROGRESS PLANS
NOT FOR CONSTRUCTION

WALLACE GROUP®
CIVIL AND TRANSPORTATION ENGINEERING
CONSTRUCTION MANAGEMENT
LANDSCAPE ARCHITECTURE
MECHANICAL ENGINEERING
PLANNING
PUBLIC WORKS ADMINISTRATION
SURVEYING / GIS SOLUTIONS
WATER RESOURCES

612 CLARION COURT
SAN LUIS OBISPO, CA 93401
T 805 544-4011 F 805 544-4294
www.wallacegroup.us

REGISTERED PROFESSIONAL ENGINEER
RACHEL A. HAWTHORNE
No. 73686
FOR PLAN REVIEW ONLY
NOT FOR CONSTRUCTION
CIVIL
STATE OF CALIFORNIA

SIGNATURE

DATE SIGNED

These plans and specifications, and the ideas and designs incorporated herein, are instruments of service prepared for the construction of work shown hereon and shall not be used in whole or in part for any other project without written authority of Wallace Group, a California Corporation.

Copyright © 2026 Wallace Group, a California Corporation. All rights reserved. Copies of this drawing shall have this notice.

LOS OLIVOS COMMUNITY SERVICES DISTRICT
WASTEWATER COLLECTION SYSTEM
ALAMO PINTADO AVENUE - SS-3

JOB #:	1565.0002
DESIGNERS:	RAH
DRAWN BY:	RMS
DATE:	04/28/26

DRAWING NO.
C-302
####OF 63 SHEETS

FOR REDUCED PLANS
ORIGINAL SCALE IS IN INCHES
0 1 2 3
5

REFERENCE NOTES:

	DESCRIPTION
1	SURFACE IMPROVEMENTS
100	GENERAL
101	FIRST REFERENCE NOTE
2	SEWERS AND SANITATION
200	GENERAL FACILITIES
201	PVC SDR 35 SEWER PIPE

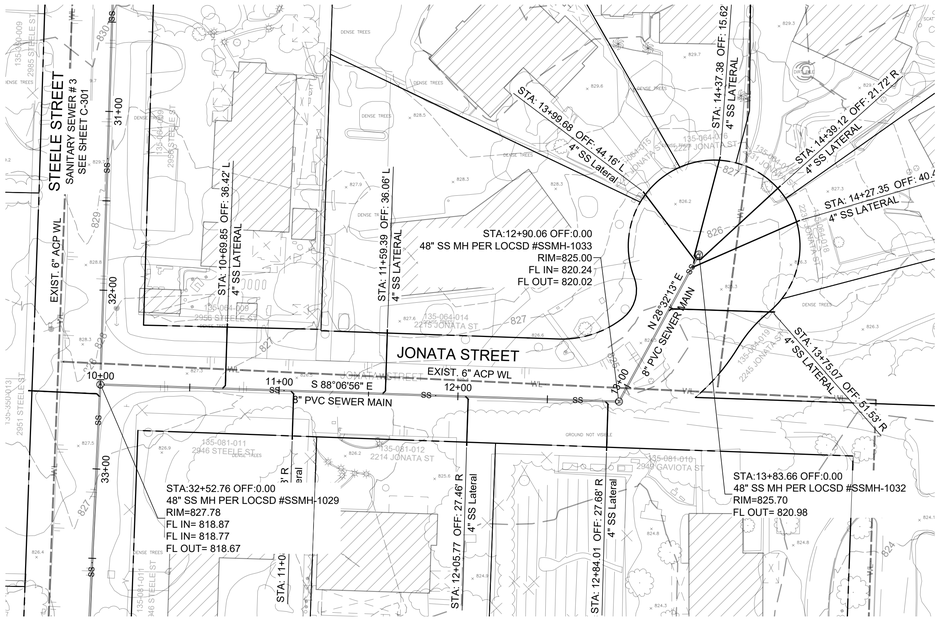

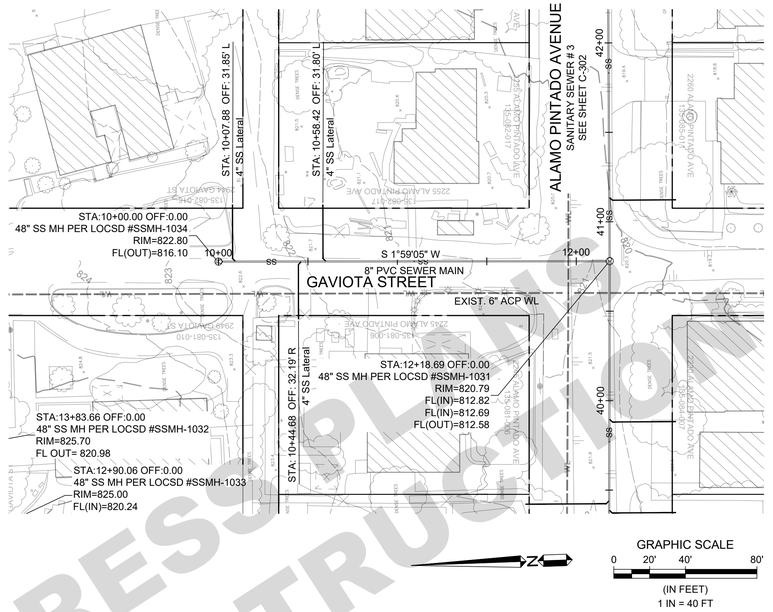

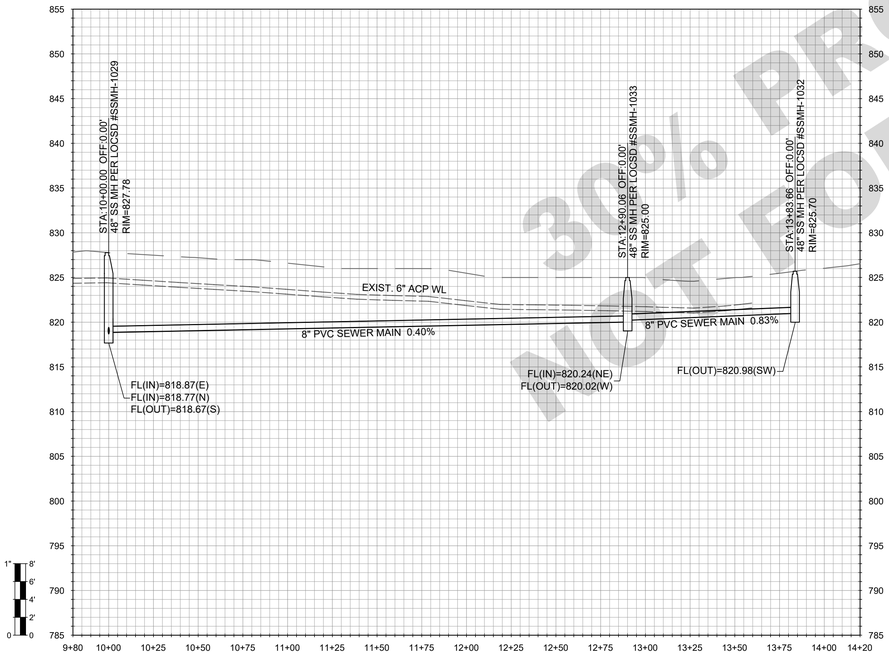

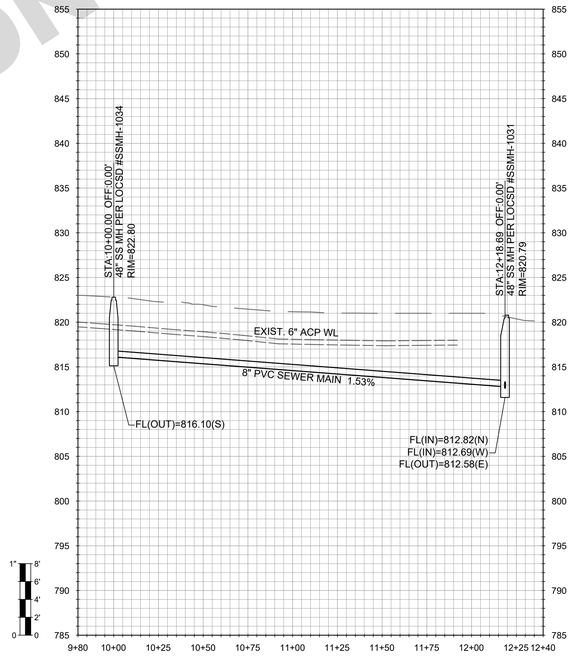

SHEET LOCATION

30% PROGRESS PLANS
NOT FOR CONSTRUCTION

WALLACE GROUP®
CIVIL AND TRANSPORTATION ENGINEERING
CONSTRUCTION MANAGEMENT
LANDSCAPE ARCHITECTURE
MECHANICAL ENGINEERING
PLANNING
PUBLIC WORKS ADMINISTRATION
SURVEYING / GIS SOLUTIONS
WATER RESOURCES

612 CLARION COURT
SAN LUIS OBISPO, CA 93401
T 805 544-4011 F 805 544-4294
www.wallacegroup.us

REGISTERED PROFESSIONAL ENGINEER
RACHEL A. HAWTHORNE
No. 73686
FOR PLAN REVIEW ONLY
NOT FOR CONSTRUCTION
CIVIL
STATE OF CALIFORNIA

SIGNATURE

DATE SIGNED

These plans and specifications, and the ideas and designs incorporated herein, are instruments of service prepared for the construction of work shown hereon and shall not be used in whole or in part for any other project without written authority of Wallace Group, a California Corporation.

Copyright © 2026 Wallace Group, a California Corporation. All rights reserved. Copies of this drawing shall have this notice.

LOS OLIVIOS COMMUNITY SERVICES DISTRICT
WASTEWATER COLLECTION SYSTEM
JONATA and GAVIOTA STREETS - SS-3a and 3b

JOB #: 1565.0002
DESIGNERS: RAH
DRAWN BY: RMS
DATE: 04/28/26

DRAWING NO.
C-303
####OF 63 SHEETS

FOR REDUCED PLANS
ORIGINAL SCALE IS IN INCHES
0 1 2 3

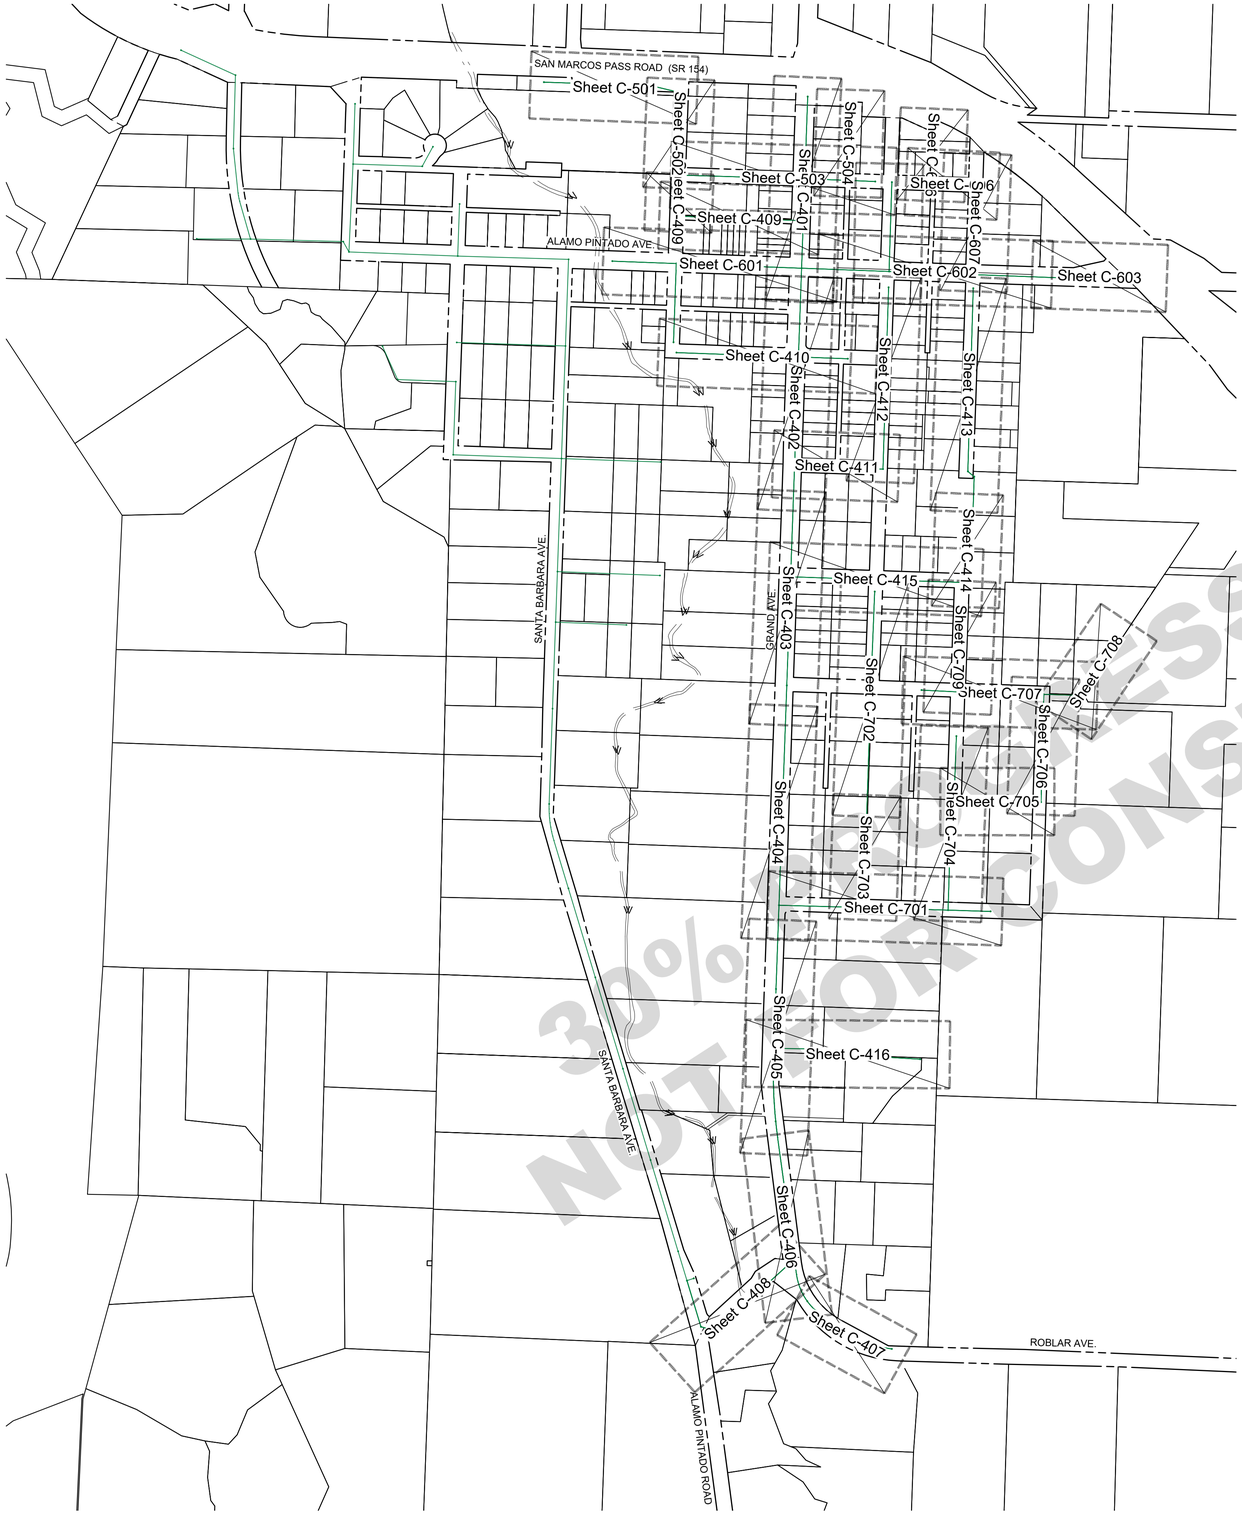

GRAPHIC SCALE
0 150' 300' 600'
(IN FEET)
1 IN = 300 FT

30% PLANS
NOT FOR CONSTRUCTION

WALLACE GROUP®
CIVIL AND TRANSPORTATION ENGINEERING
CONSTRUCTION MANAGEMENT
LANDSCAPE ARCHITECTURE
MECHANICAL ENGINEERING
PLANNING
PUBLIC WORKS ADMINISTRATION
SURVEYING / GIS SOLUTIONS
WATER RESOURCES

612 CLARION COURT
SAN LUIS OBISPO, CA 93401
T 805 544-4011 F 805 544-4294
www.wallacegroup.us

REGISTERED PROFESSIONAL ENGINEER
RACHEL A. HAWTHORNE
No. 73686
FOR PLAN REVIEW ONLY
NOT FOR CONSTRUCTION
CIVIL
STATE OF CALIFORNIA

SIGNATURE

DATE SIGNED

These plans and specifications, and the ideas and designs incorporated herein, are instruments of service prepared for the construction of work shown hereon and shall not be used in whole or in part for any other project without written authority of Wallace Group, a California Corporation.

Copyright © 2026 Wallace Group, a California Corporation. All rights reserved. Copies of this drawing shall have this notice.

LOS OLIVIOS COMMUNITY SERVICES DISTRICT
WASTEWATER COLLECTION SYSTEM
EAST - SANITARY SEWER SHEET INDEX

JOB #:	1565.0002
DESIGNERS:	RAH
DRAWN BY:	RMS
DATE:	04/28/26

DRAWING NO.
C-400
####OF 63 SHEETS

FOR REDUCED PLANS
ORIGINAL SCALE IS IN INCHES
0 1 2 3
5

REFERENCE NOTES:

	DESCRIPTION
1	SURFACE IMPROVEMENTS
100	GENERAL
101	FIRST REFERENCE NOTE
2	SEWERS AND SANITATION
200	GENERAL FACILITIES
201	PVC SDR 35 SEWER PIPE

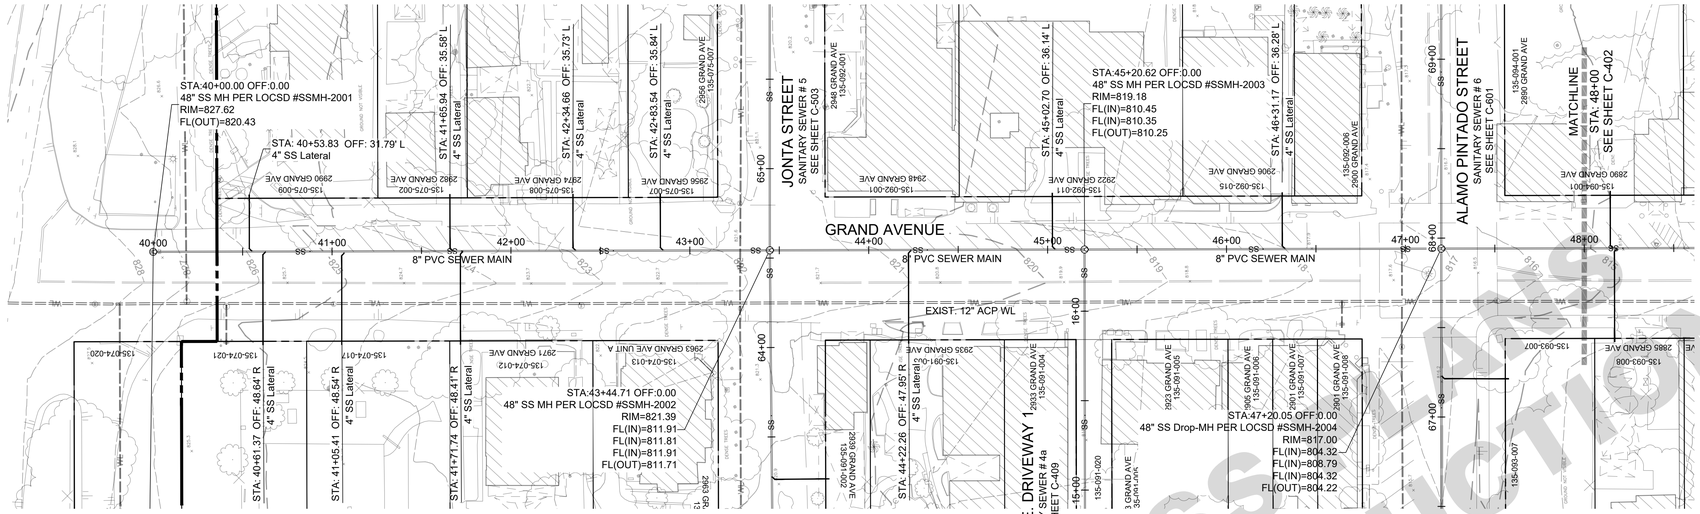

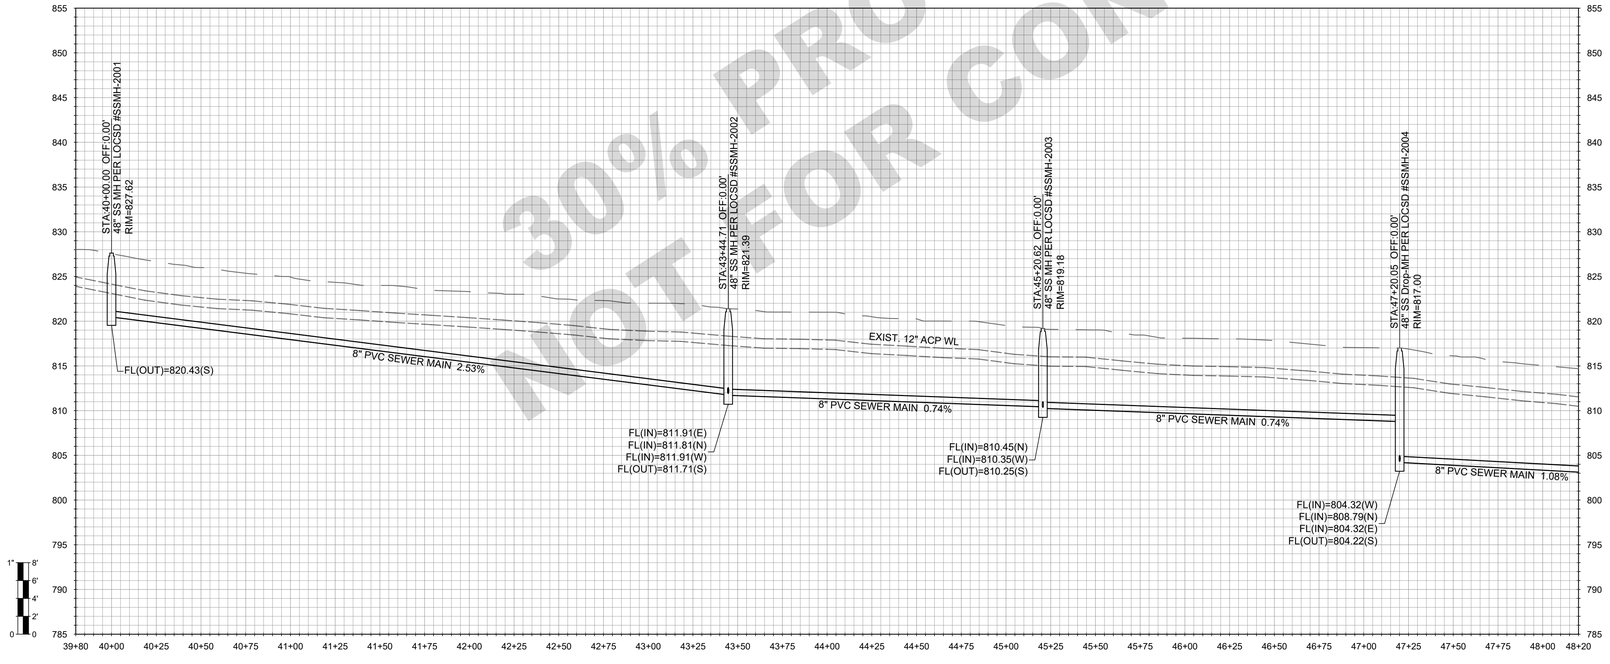

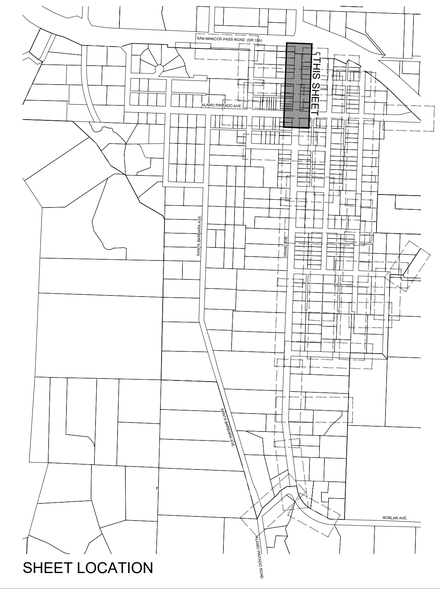

SHEET LOCATION

30% PROGRESS PLANS NOT FOR CONSTRUCTION

WALLACE GROUP®
CIVIL AND TRANSPORTATION ENGINEERING
CONSTRUCTION MANAGEMENT
LANDSCAPE ARCHITECTURE
MECHANICAL ENGINEERING
PLANNING
PUBLIC WORKS ADMINISTRATION
SURVEYING / GIS SOLUTIONS
WATER RESOURCES

612 CLARION COURT
SAN LUIS OBISPO, CA 93401
T 805 544-4011 F 805 544-4294
www.wallacegroup.us

REGISTERED PROFESSIONAL ENGINEER
RACHEL A. HAWTHORNE
No. 73686
FOR PLAN REVIEW ONLY
NOT FOR CONSTRUCTION
CIVIL
STATE OF CALIFORNIA

SIGNATURE

DATE SIGNED

These plans and specifications, and the ideas and designs incorporated herein, are instruments of service prepared for the construction of work shown hereon and shall not be used in whole or in part for any other project without written authority of Wallace Group, a California Corporation.

Copyright © 2026 Wallace Group, a California Corporation. All rights reserved. Copies of this drawing shall have this notice.

LOS OLIVOS COMMUNITY SERVICES DISTRICT
WASTEWATER COLLECTION SYSTEM
GRAND AVENUE - SS-4

JOB #:	1565.0002
DESIGNERS:	RAH
DRAWN BY:	RMS
DATE:	04/28/26

DRAWING NO.
C-401
####OF 63 SHEETS

FOR REDUCED PLANS
ORIGINAL SCALE IS IN INCHES
0 1 2 3
5

REFERENCE NOTES:

	DESCRIPTION
1	SURFACE IMPROVEMENTS
100	GENERAL
101	FIRST REFERENCE NOTE
2	SEWERS AND SANITATION
200	GENERAL FACILITIES
201	PVC SDR 35 SEWER PIPE

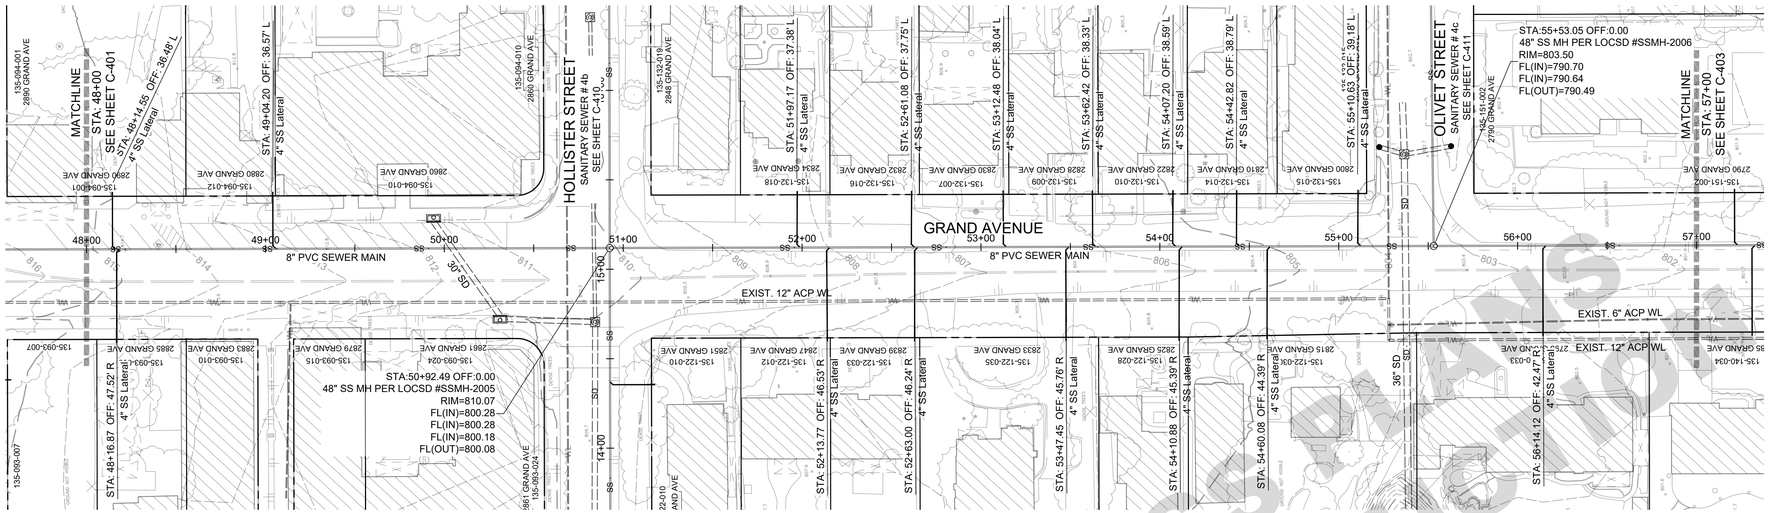

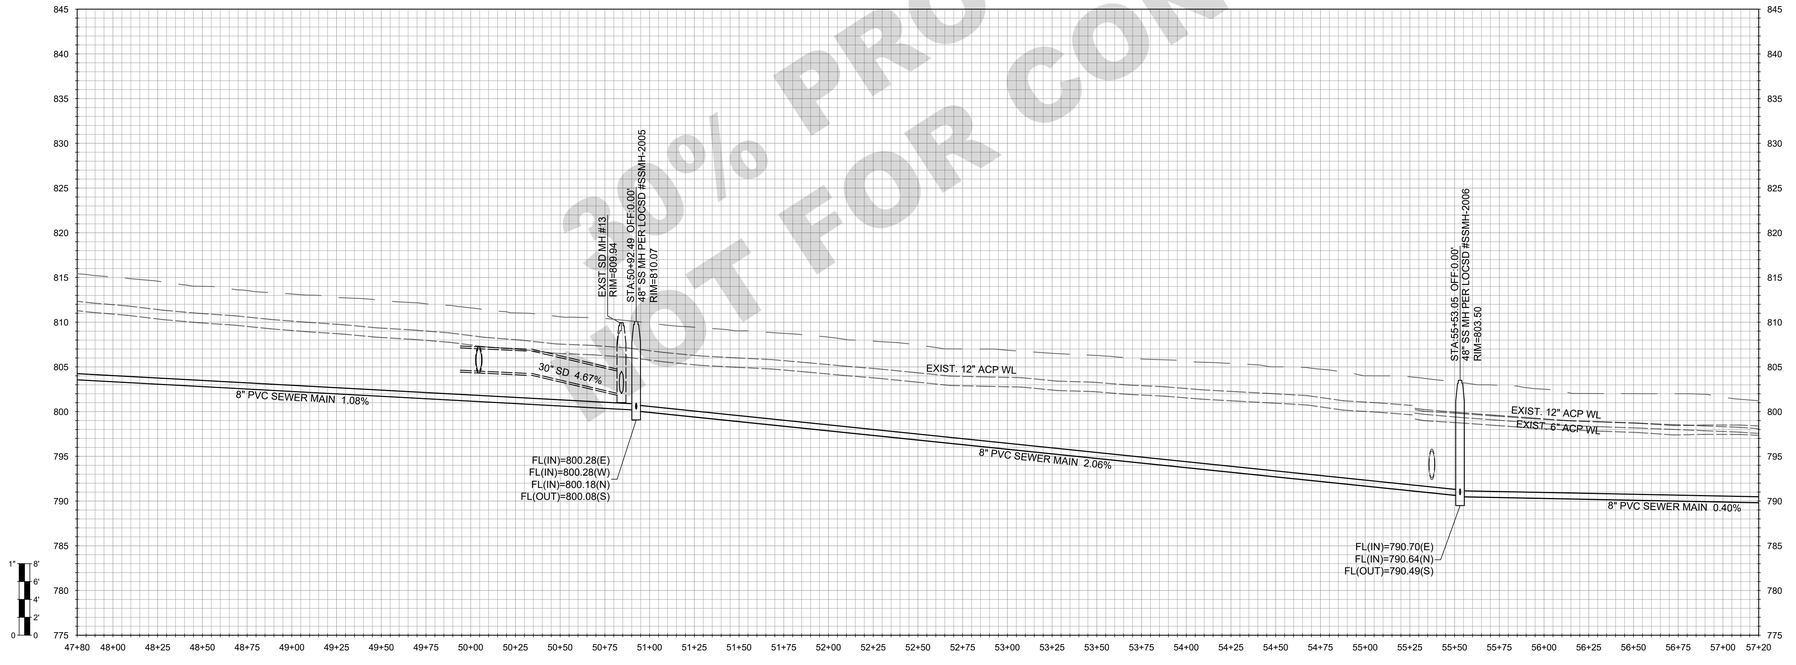

30% PROGRESS PLANS
NOT FOR CONSTRUCTION

WALLACE GROUP®
CIVIL AND TRANSPORTATION ENGINEERING
CONSTRUCTION MANAGEMENT
LANDSCAPE ARCHITECTURE
MECHANICAL ENGINEERING
PLANNING
PUBLIC WORKS ADMINISTRATION
SURVEYING / GIS SOLUTIONS
WATER RESOURCES

612 CLARION COURT
SAN LUIS OBISPO, CA 93401
T 805 544-4011 F 805 544-4294
www.wallacegroup.us

REGISTERED PROFESSIONAL ENGINEER
RACHEL A. HAWTHORNE
No. 73686
FOR PLAN REVIEW ONLY
NOT FOR CONSTRUCTION
CIVIL
STATE OF CALIFORNIA

SIGNATURE

DATE SIGNED

These plans and specifications, and the ideas and designs incorporated herein, are instruments of service prepared for the construction of work shown hereon and shall not be used in whole or in part for any other project without written authority of Wallace Group, a California Corporation.

Copyright © 2026 Wallace Group, a California Corporation. All rights reserved. Copies of this drawing shall have this notice.

LOS OLIVOS COMMUNITY SERVICES DISTRICT
WASTEWATER COLLECTION SYSTEM
GRAND AVENUE - SS-4

JOB #: 1565.0002
DESIGNERS: RAH
DRAWN BY: RMS
DATE: 04/28/26

DRAWING NO.
C-402
####OF 63 SHEETS

FOR REDUCED PLANS
ORIGINAL SCALE IS IN INCHES
0 1 2 3
5

REFERENCE NOTES:

	DESCRIPTION
1	SURFACE IMPROVEMENTS
100	GENERAL
101	FIRST REFERENCE NOTE
2	SEWERS AND SANITATION
200	GENERAL FACILITIES
201	PVC SDR 35 SEWER PIPE

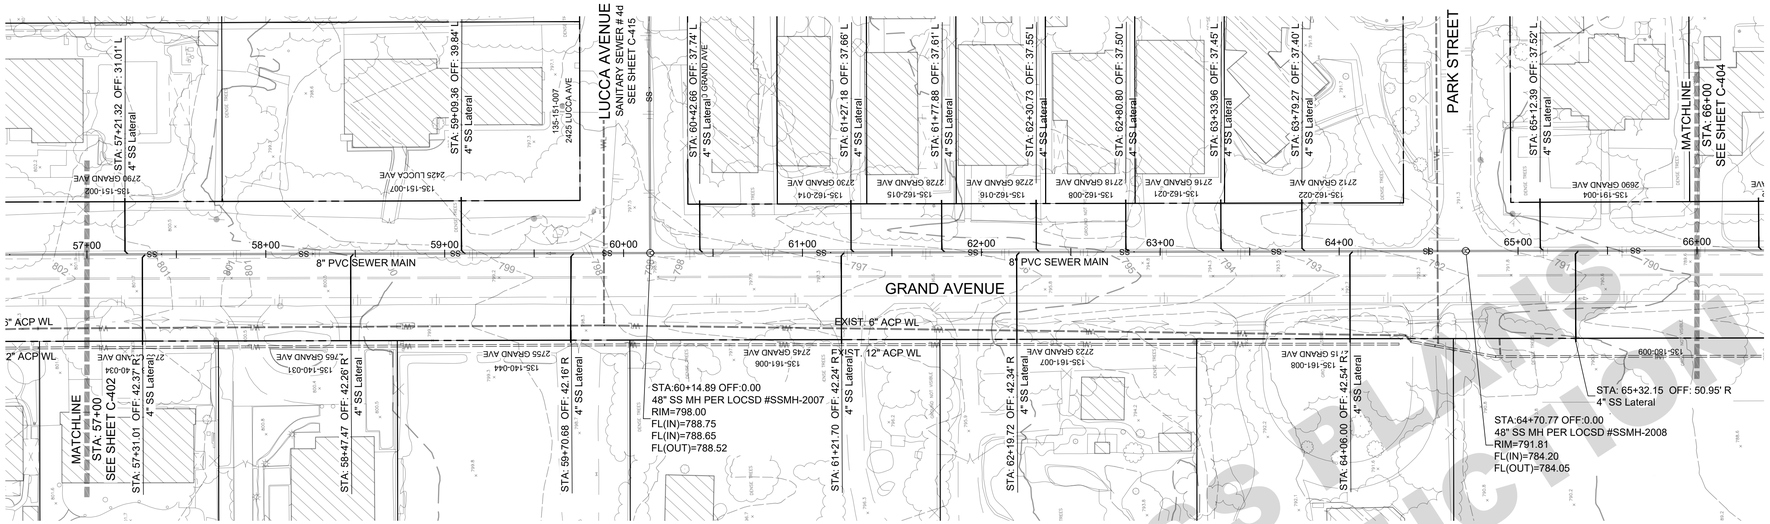

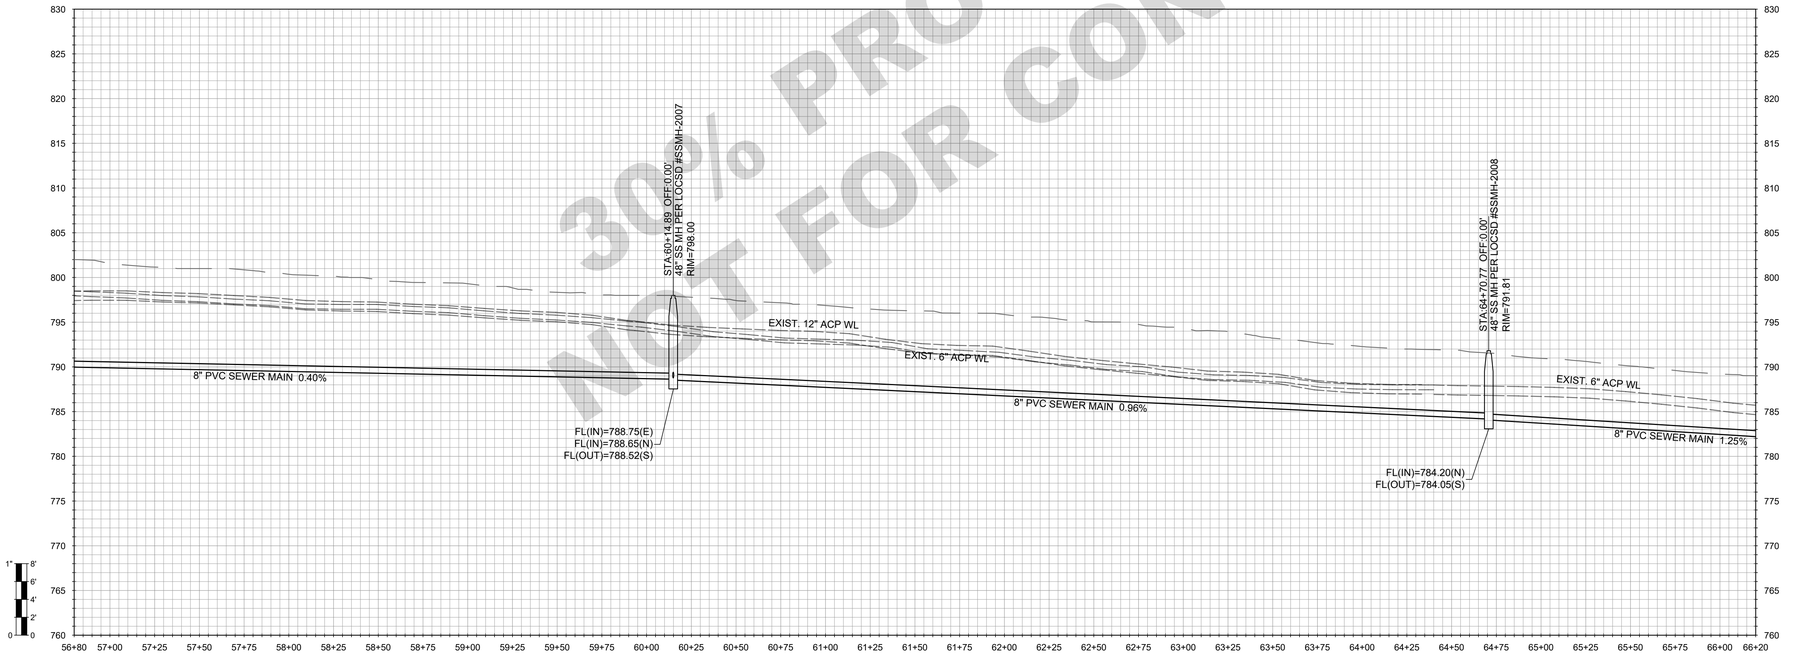

SHEET LOCATION

30% PROGRESS PLANS
NOT FOR CONSTRUCTION

WALLACE GROUP®
CIVIL AND TRANSPORTATION ENGINEERING
CONSTRUCTION MANAGEMENT
LANDSCAPE ARCHITECTURE
MECHANICAL ENGINEERING
PLANNING
PUBLIC WORKS ADMINISTRATION
SURVEYING / GIS SOLUTIONS
WATER RESOURCES

612 CLARION COURT
SAN LUIS OBISPO, CA 93401
T 805 544-4011 F 805 544-4294
www.wallacegroup.us

REGISTERED PROFESSIONAL ENGINEER
RACHEL A. HAWTHORNE
No. 73686
FOR PLAN REVIEW ONLY
NOT FOR CONSTRUCTION
CIVIL
STATE OF CALIFORNIA

SIGNATURE

DATE SIGNED

These plans and specifications, and the ideas and designs incorporated herein, are instruments of service prepared for the construction of work shown hereon and shall not be used in whole or in part for any other project without written authority of Wallace Group, a California Corporation.

Copyright © 2026 Wallace Group, a California Corporation. All rights reserved. Copies of this drawing shall have this notice.

LOS OLIVOS COMMUNITY SERVICES DISTRICT
WASTEWATER COLLECTION SYSTEM
GRAND AVENUE - SS-4

JOB #: 1565.0002
DESIGNERS: RAH
DRAWN BY: RMS
DATE: 04/28/26

DRAWING NO.
C-403
####OF 63 SHEETS

FOR REDUCED PLANS
ORIGINAL SCALE IS IN INCHES
0 1 2 3
5

REFERENCE NOTES:

	DESCRIPTION
1	SURFACE IMPROVEMENTS
100	GENERAL
101	FIRST REFERENCE NOTE
2	SEWERS AND SANITATION
200	GENERAL FACILITIES
201	PVC SDR 35 SEWER PIPE

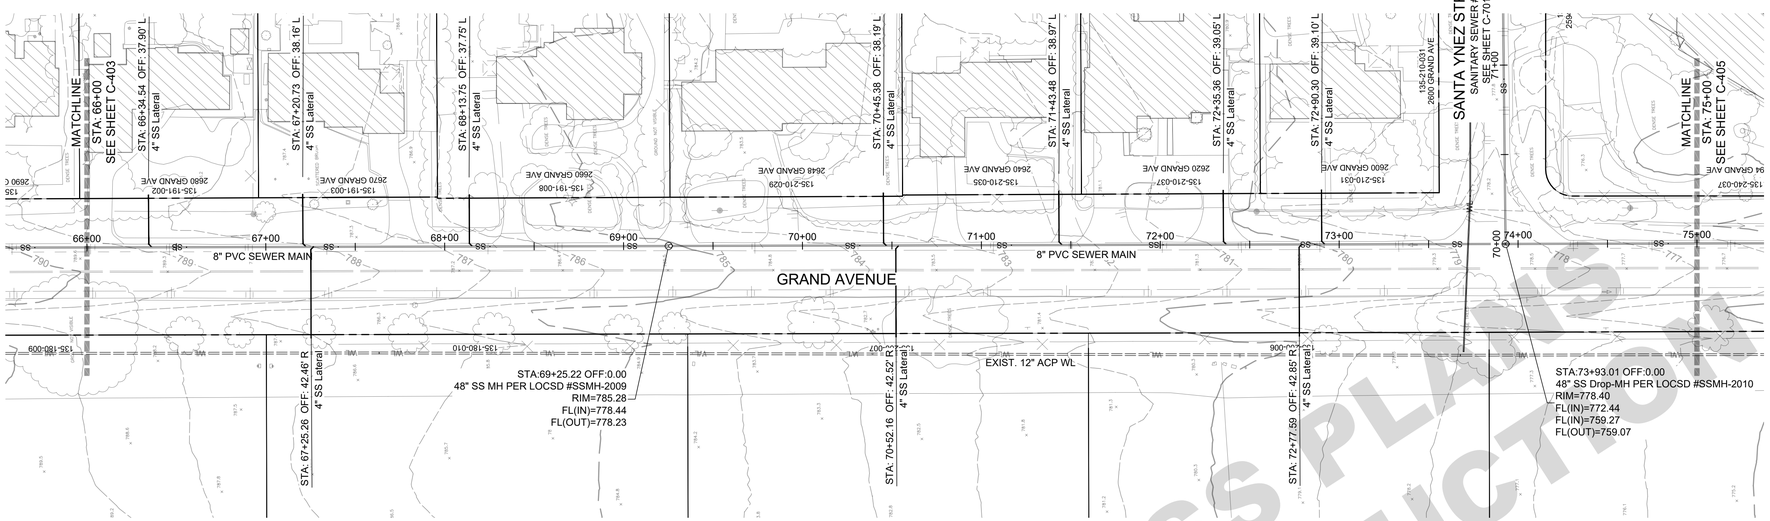

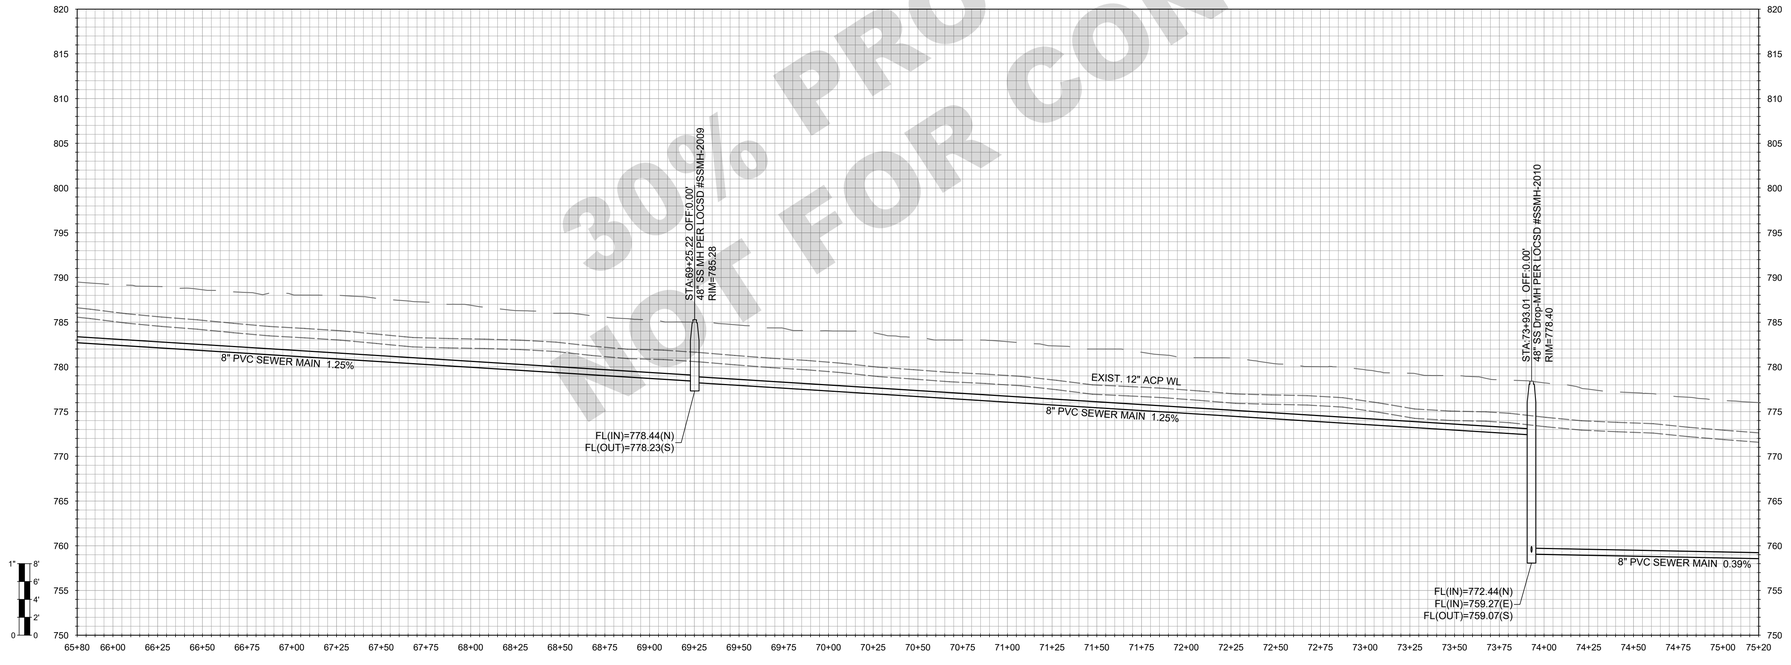

30% PROGRESS PLANS
NOT FOR CONSTRUCTION

SHEET LOCATION

WALLACE GROUP®
CIVIL AND TRANSPORTATION ENGINEERING
CONSTRUCTION MANAGEMENT
LANDSCAPE ARCHITECTURE
MECHANICAL ENGINEERING
PLANNING
PUBLIC WORKS ADMINISTRATION
SURVEYING / GIS SOLUTIONS
WATER RESOURCES

612 CLARION COURT
SAN LUIS OBISPO, CA 93401
T 805 544-4011 F 805 544-4294
www.wallacegroup.us

REGISTERED PROFESSIONAL ENGINEER
RACHEL A. HAWTHORNE
No. 73686
FOR PLAN REVIEW ONLY
NOT FOR CONSTRUCTION
CIVIL
STATE OF CALIFORNIA

SIGNATURE

DATE SIGNED

These plans and specifications, and the ideas and designs incorporated herein, are instruments of service prepared for the construction of work shown hereon and shall not be used in whole or in part for any other project without written authority of Wallace Group, a California Corporation.

Copyright © 2026 Wallace Group, a California Corporation. All rights reserved. Copies of this drawing shall have this notice.

LOS OLIVOS COMMUNITY SERVICES DISTRICT
WASTEWATER COLLECTION SYSTEM
GRAND AVENUE - SS-4

JOB #:	1565.0002
DESIGNERS:	RAH
DRAWN BY:	RMS
DATE:	04/28/26

DRAWING NO.
C-404
####OF 63 SHEETS

FOR REDUCED PLANS
ORIGINAL SCALE IS IN INCHES
0 1 2 3
5

REFERENCE NOTES:

	DESCRIPTION
1	SURFACE IMPROVEMENTS
100	GENERAL
101	FIRST REFERENCE NOTE
2	SEWERS AND SANITATION
200	GENERAL FACILITIES
201	PVC SDR 35 SEWER PIPE

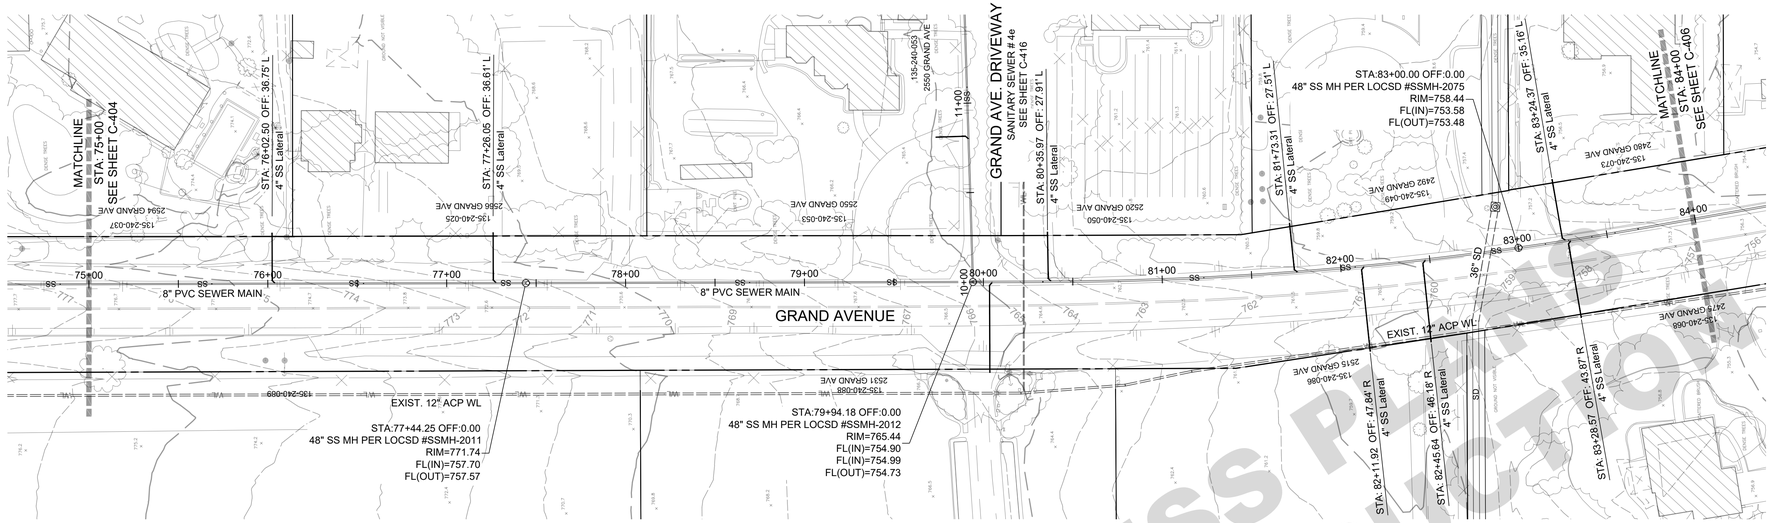

GRAPHIC SCALE
0 20' 40' 80'
(IN FEET)
1 IN = 40 FT

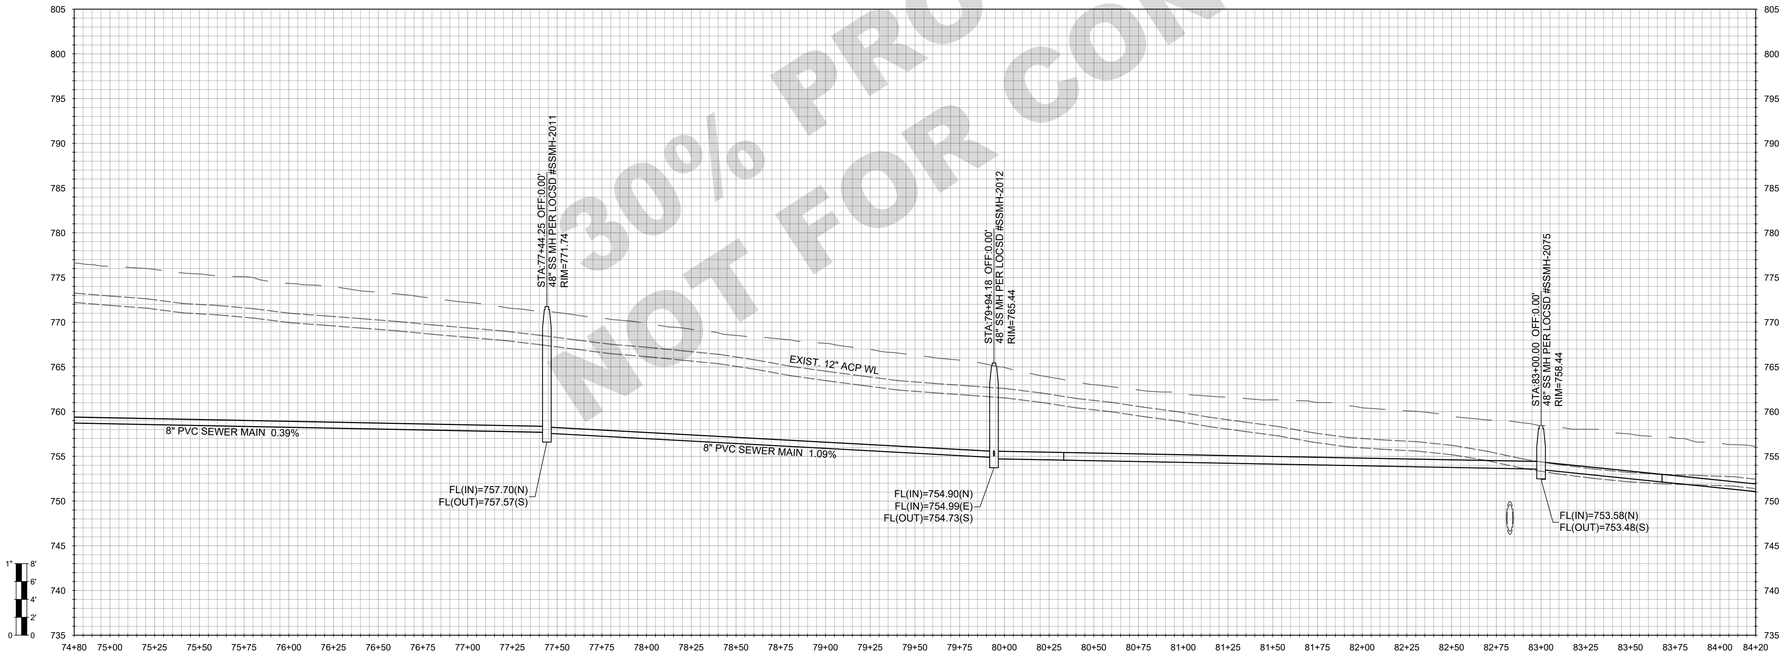

30% PROGRESS PLANS
NOT FOR CONSTRUCTION

SHEET LOCATION

WALLACE GROUP®
CIVIL AND TRANSPORTATION ENGINEERING
CONSTRUCTION MANAGEMENT
LANDSCAPE ARCHITECTURE
MECHANICAL ENGINEERING
PLANNING
PUBLIC WORKS ADMINISTRATION
SURVEYING / GIS SOLUTIONS
WATER RESOURCES

612 CLARION COURT
SAN LUIS OBISPO, CA 93401
T 805 544-4011 F 805 544-4294
www.wallacegroup.us

REGISTERED PROFESSIONAL ENGINEER
RACHEL A. HAWTHORNE
No. 73686
FOR PLAN REVIEW ONLY
NOT FOR CONSTRUCTION
CIVIL
STATE OF CALIFORNIA

SIGNATURE

DATE SIGNED

These plans and specifications, and the ideas and designs incorporated herein, are instruments of service prepared for the construction of work shown hereon and shall not be used in whole or in part for any other project without written authority of Wallace Group, a California Corporation.

Copyright © 2026 Wallace Group, a California Corporation. All rights reserved. Copies of this drawing shall have this notice.

LOS OLIVOS COMMUNITY SERVICES DISTRICT
WASTEWATER COLLECTION SYSTEM
GRAND AVENUE - SS-4

JOB #: 1565.0002
DESIGNERS: RAH
DRAWN BY: RMS
DATE: 04/28/26

DRAWING NO.
C-405
####OF 63 SHEETS

FILE NAME: 1565-0002-EAST-PIP1-SS4.DWG Plot Date: 4/28/2026

FOR REDUCED PLANS
ORIGINAL SCALE IS IN INCHES
0 1 2 3
5

REFERENCE NOTES:

	DESCRIPTION
1	SURFACE IMPROVEMENTS
100	GENERAL
101	FIRST REFERENCE NOTE
2	SEWERS AND SANITATION
200	GENERAL FACILITIES
201	PVC SDR 35 SEWER PIPE

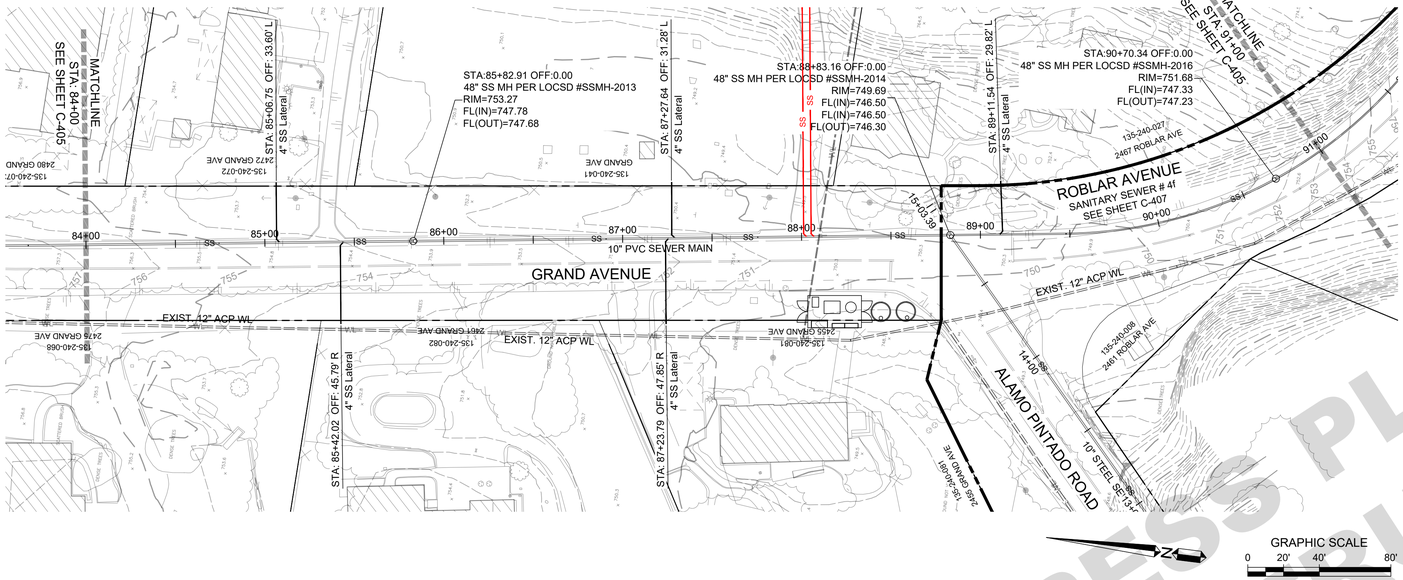

GRAPHIC SCALE
0 20' 40' 80'
(IN FEET)
1 IN = 40 FT

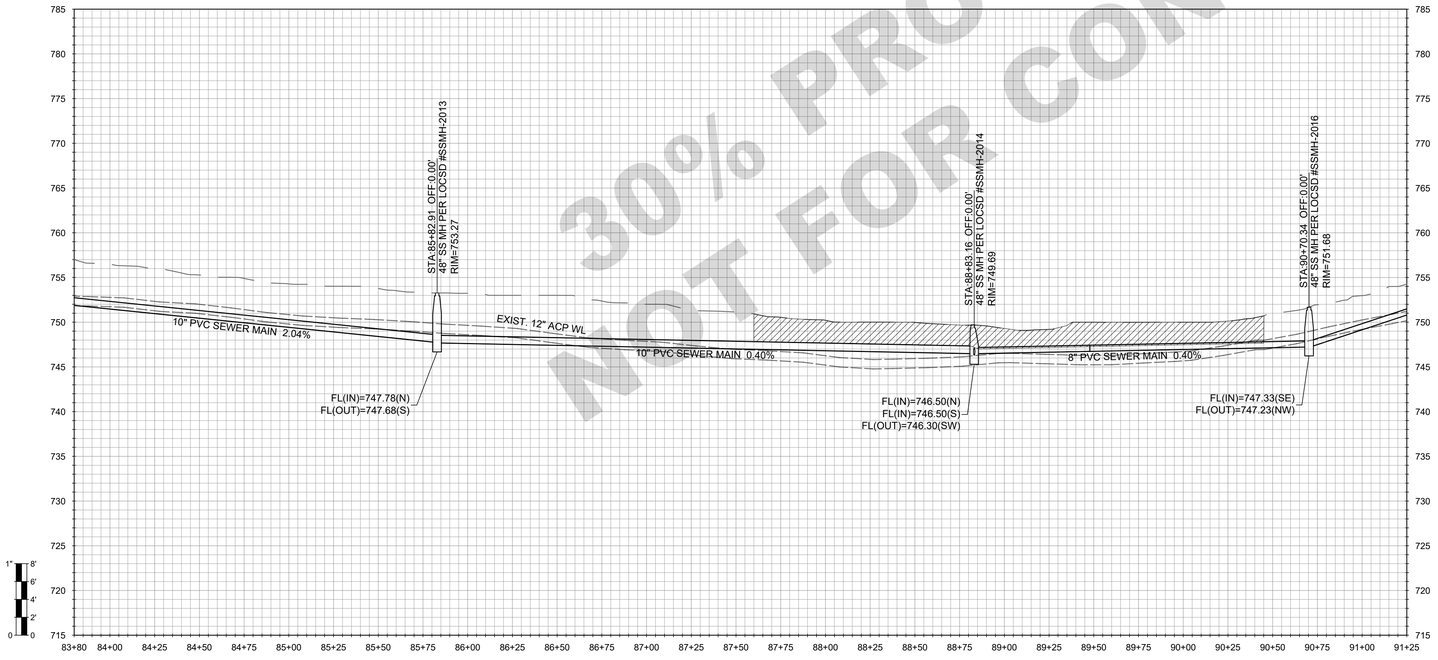

30% PROGRESS PLANS
NOT FOR CONSTRUCTION

SHEET LOCATION

WALLACE GROUP®
CIVIL AND TRANSPORTATION ENGINEERING
CONSTRUCTION MANAGEMENT
LANDSCAPE ARCHITECTURE
MECHANICAL ENGINEERING
PLANNING
PUBLIC WORKS ADMINISTRATION
SURVEYING / GIS SOLUTIONS
WATER RESOURCES

612 CLARION COURT
SAN LUIS OBISPO, CA 93401
T 805 544-4011 F 805 544-4294
www.wallacegroup.us

REGISTERED PROFESSIONAL ENGINEER
RACHEL A. HAWTHORNE
No. 73686
FOR PLAN REVIEW ONLY
NOT FOR CONSTRUCTION
CIVIL
STATE OF CALIFORNIA

SIGNATURE

DATE SIGNED

These plans and specifications, and the ideas and designs incorporated herein, are instruments of service prepared for the construction of work shown hereon and shall not be used in whole or in part for any other project without written authority of Wallace Group, a California Corporation.

Copyright © 2026 Wallace Group, a California Corporation. All rights reserved. Copies of this drawing shall have this notice.

LOS OLIVOS COMMUNITY SERVICES DISTRICT
WASTEWATER COLLECTION SYSTEM
GRAND AVENUE - SS-4

JOB #:	1565.0002
DESIGNERS:	RAH
DRAWN BY:	RMS
DATE:	04/28/26

DRAWING NO.
C-406
####OF 63 SHEETS

FILE NAME: 1565-0002-EAST-PIP1-SS4.DWG Plot Date: 4/28/2026

FOR REDUCED PLANS
ORIGINAL SCALE IS IN INCHES
0 1 2 3
5

REFERENCE NOTES:

	DESCRIPTION
1	SURFACE IMPROVEMENTS
100	GENERAL
101	FIRST REFERENCE NOTE
2	SEWERS AND SANITATION
200	GENERAL FACILITIES
201	PVC SDR 35 SEWER PIPE

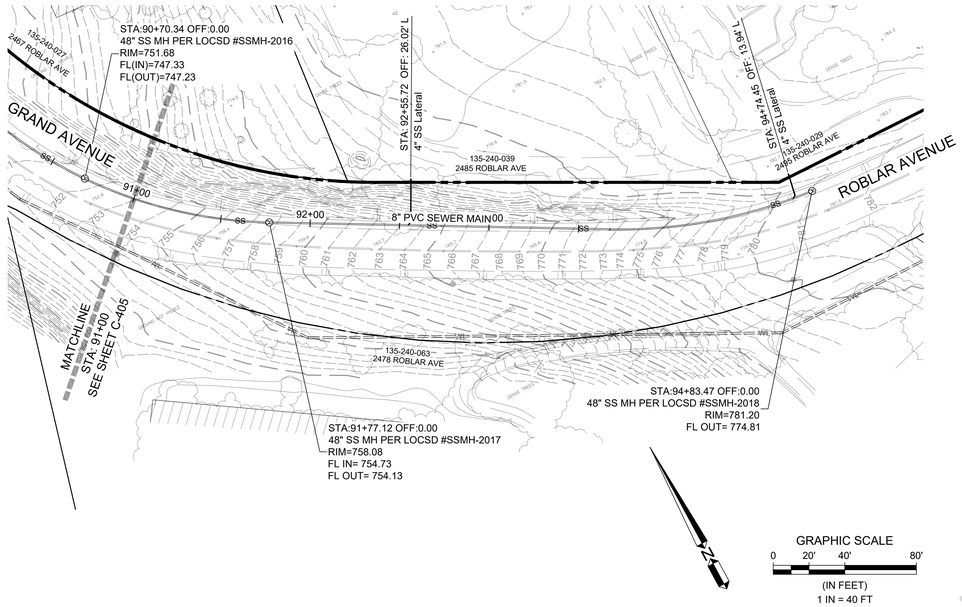

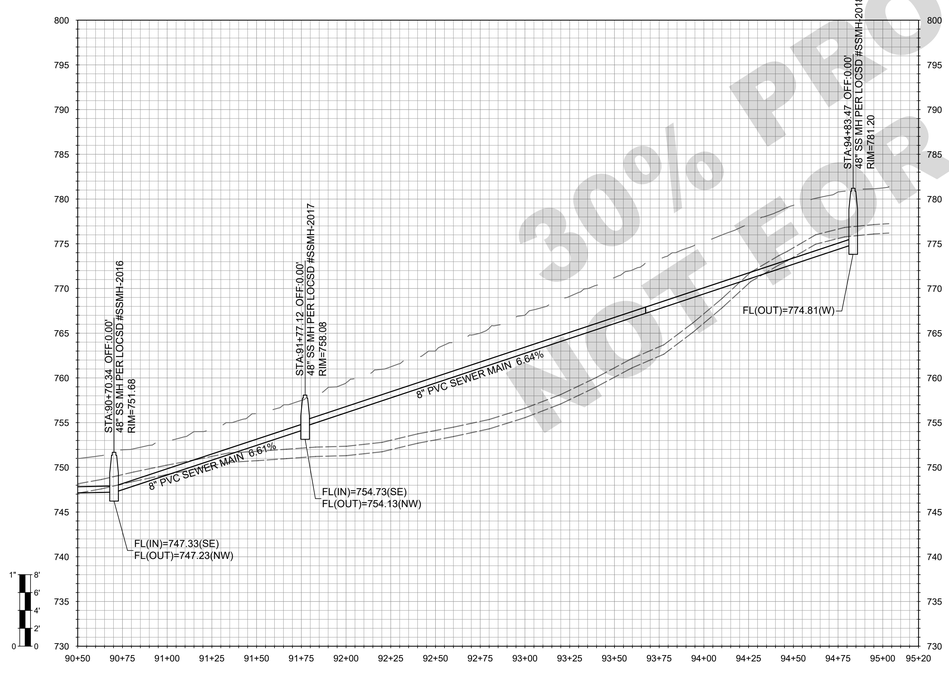

30% PROGRESS PLANS
NOT FOR CONSTRUCTION

SHEET LOCATION

WALLACE GROUP®
CIVIL AND TRANSPORTATION ENGINEERING
CONSTRUCTION MANAGEMENT
LANDSCAPE ARCHITECTURE
MECHANICAL ENGINEERING
PLANNING
PUBLIC WORKS ADMINISTRATION
SURVEYING / GIS SOLUTIONS
WATER RESOURCES

612 CLARION COURT
SAN LUIS OBISPO, CA 93401
T 805 544-4011 F 805 544-4294
www.wallacegroup.us

REGISTERED PROFESSIONAL ENGINEER
RACHEL A. HAWTHORNE
No. 73686
FOR PLAN REVIEW ONLY
NOT FOR CONSTRUCTION
CIVIL
STATE OF CALIFORNIA

SIGNATURE

DATE SIGNED

These plans and specifications, and the ideas and designs incorporated herein, are instruments of service prepared for the construction of work shown hereon and shall not be used in whole or in part for any other project without written authority of Wallace Group, a California Corporation.

Copyright © 2026 Wallace Group, a California Corporation. All rights reserved. Copies of this drawing shall have this notice.

LOS OLIVIOS COMMUNITY SERVICES DISTRICT
WASTEWATER COLLECTION SYSTEM
ROBLAR AVENUE - SS-4

JOB #:	1565.0002
DESIGNERS:	RAH
DRAWN BY:	RMS
DATE:	04/28/26

DRAWING NO.
C-407
####OF 63 SHEETS

FOR REDUCED PLANS
ORIGINAL SCALE IS IN INCHES
0 1 2 3
5

REFERENCE NOTES:

	DESCRIPTION
1	SURFACE IMPROVEMENTS
100	GENERAL
101	FIRST REFERENCE NOTE
2	SEWERS AND SANITATION
200	GENERAL FACILITIES
201	PVC SDR 35 SEWER PIPE

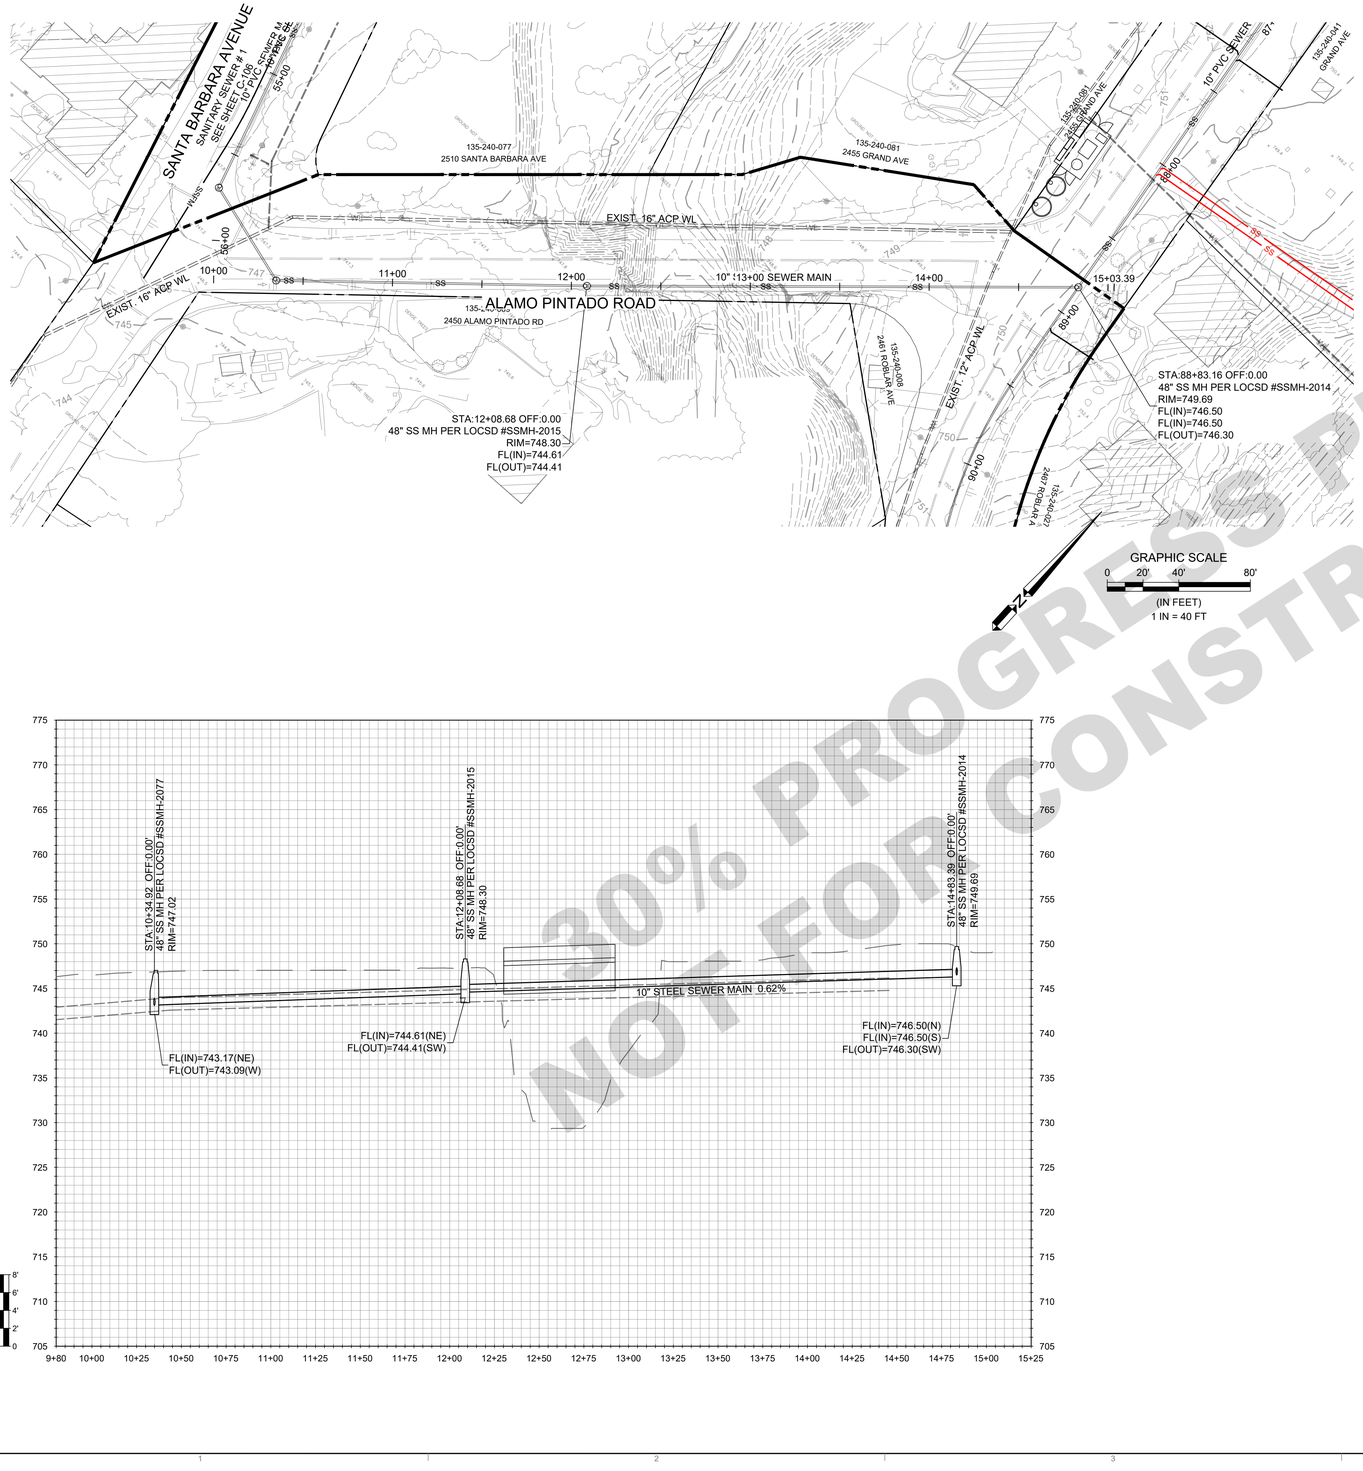

30% PROGRESS PLANS
NOT FOR CONSTRUCTION

SHEET LOCATION

WALLACE GROUP®
CIVIL AND TRANSPORTATION ENGINEERING
CONSTRUCTION MANAGEMENT
LANDSCAPE ARCHITECTURE
MECHANICAL ENGINEERING
PLANNING
PUBLIC WORKS ADMINISTRATION
SURVEYING / GIS SOLUTIONS
WATER RESOURCES

612 CLARION COURT
SAN LUIS OBISPO, CA 93401
T 805 544-4011 F 805 544-4294
www.wallacegroup.us

REGISTERED PROFESSIONAL ENGINEER
RACHEL A. HAWTHORNE
No. 73686
FOR PLAN REVIEW ONLY
NOT FOR CONSTRUCTION
CIVIL
STATE OF CALIFORNIA

SIGNATURE

DATE SIGNED

These plans and specifications, and the ideas and designs incorporated herein, are instruments of service prepared for the construction of work shown hereon and shall not be used in whole or in part for any other project without written authority of Wallace Group, a California Corporation.

Copyright © 2026 Wallace Group, a California Corporation. All rights reserved. Copies of this drawing shall have this notice.

LOS OLIVIOS COMMUNITY SERVICES DISTRICT
WASTEWATER COLLECTION SYSTEM
ALAMO PINTADO ROAD - SS-4

JOB #:	1565.0002
DESIGNERS:	RAH
DRAWN BY:	RMS
DATE:	04/28/26

DRAWING NO.
C-408
####OF 63 SHEETS

FOR REDUCED PLANS
ORIGINAL SCALE IS IN INCHES
0 1 2 3
5

REFERENCE NOTES:

	DESCRIPTION
	DESCRIPTION
1	**SURFACE IMPROVEMENTS**
100	**GENERAL**
101	**FIRST REFERENCE NOTE**
2	**SEWERS AND SANITATION**
200	**GENERAL FACILITIES**
201	**PVC SDR 35 SEWER PIPE**

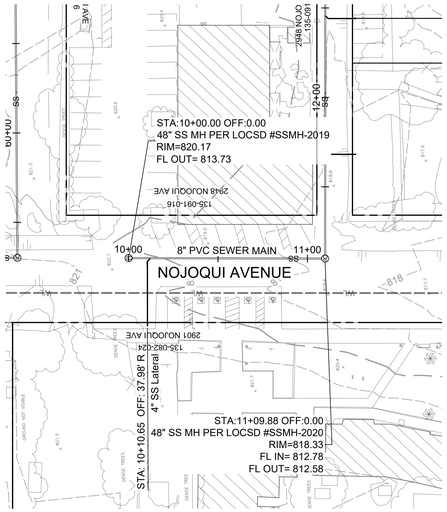

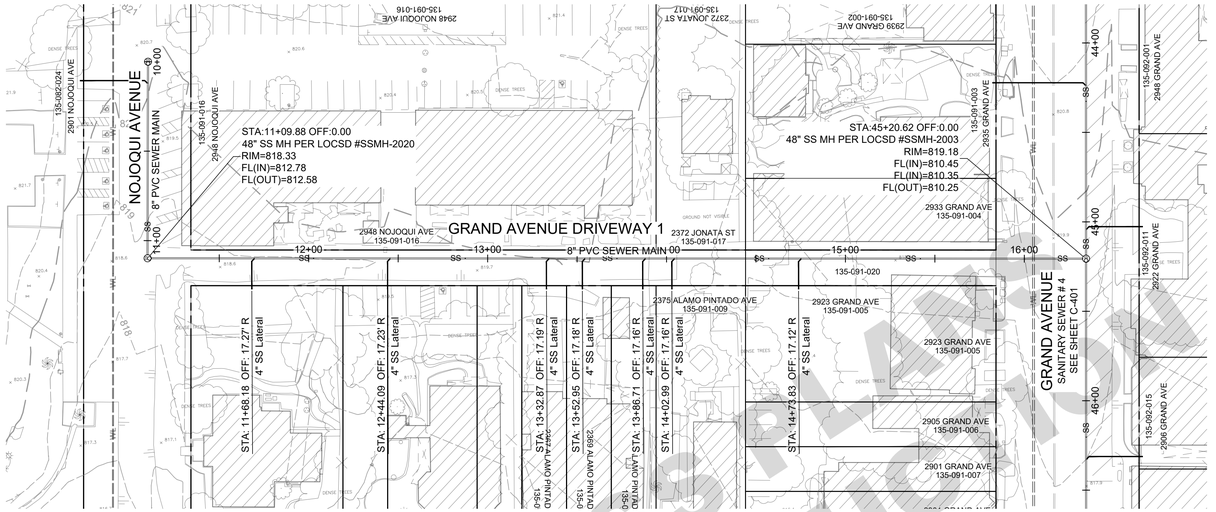

GRAPHIC SCALE
0 20' 40' 80'
(IN FEET)
1 IN = 40 FT

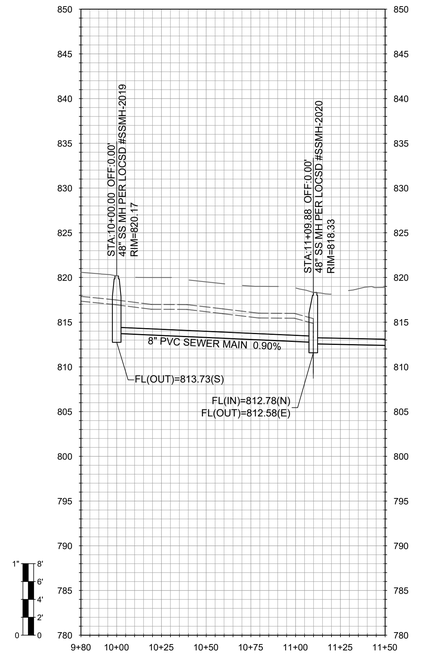

30% PROGRESS PLANS
NOT FOR CONSTRUCTION

WALLACE GROUP®
CIVIL AND TRANSPORTATION ENGINEERING
CONSTRUCTION MANAGEMENT
LANDSCAPE ARCHITECTURE
MECHANICAL ENGINEERING
PLANNING
PUBLIC WORKS ADMINISTRATION
SURVEYING / GIS SOLUTIONS
WATER RESOURCES

612 CLARION COURT
SAN LUIS OBISPO, CA 93401
T 805 544-4011 F 805 544-4294
www.wallacegroup.us

REGISTERED PROFESSIONAL ENGINEER
RACHEL A. HAWTHORNE
No. 73686
FOR PLAN REVIEW ONLY
NOT FOR CONSTRUCTION
CIVIL
STATE OF CALIFORNIA

SIGNATURE

DATE SIGNED

These plans and specifications, and the ideas and designs incorporated herein, are instruments of service prepared for the construction of work shown hereon and shall not be used in whole or in part for any other project without written authority of Wallace Group, a California Corporation.

Copyright © 2026 Wallace Group, a California Corporation. All rights reserved. Copies of this drawing shall have this notice.

LOS OLIVIOS COMMUNITY SERVICES DISTRICT
WASTEWATER COLLECTION SYSTEM
NOJOQUI AND GRAND AVE. DRIVEWAY 1 - SS4a

JOB #:	1565.0002
DESIGNERS:	RAH
DRAWN BY:	RMS
DATE:	04/28/26

DRAWING NO.
C-409
####OF 63 SHEETS

FOR REDUCED PLANS
ORIGINAL SCALE IS IN INCHES
0 1 2 3
5

REFERENCE NOTES:

	DESCRIPTION
1	SURFACE IMPROVEMENTS
100	GENERAL
101	FIRST REFERENCE NOTE
2	SEWERS AND SANITATION
200	GENERAL FACILITIES
201	PVC SDR 35 SEWER PIPE

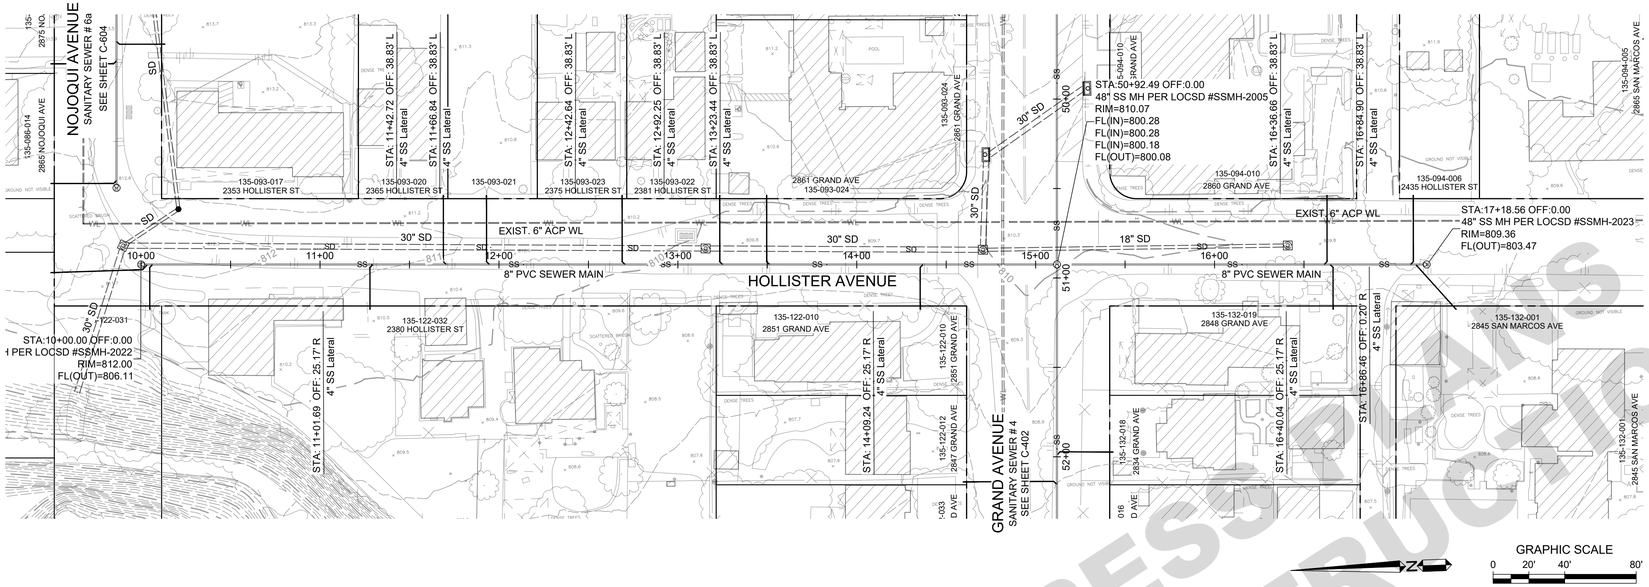

GRAPHIC SCALE
0 20' 40' 80'
(IN FEET)
1 IN = 40 FT

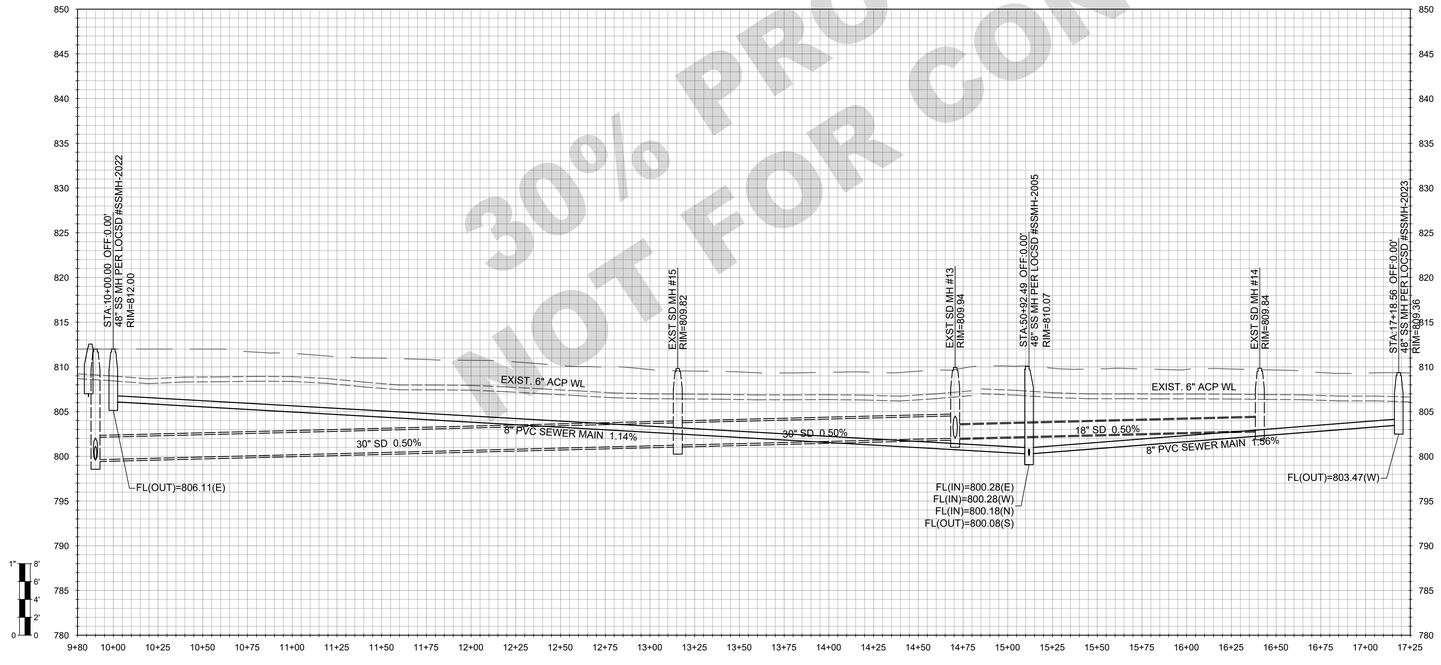

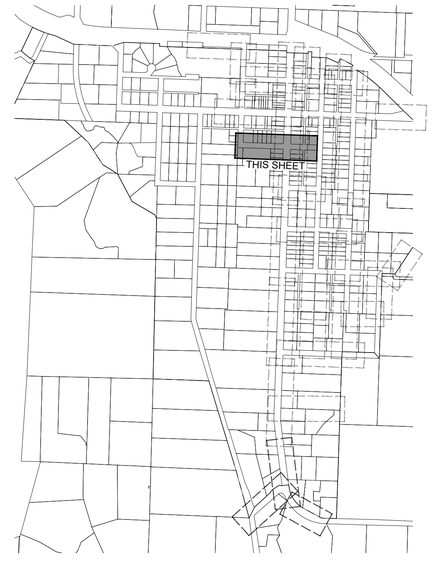

30% PROGRESS PLANS
NOT FOR CONSTRUCTION

WALLACE GROUP®
CIVIL AND TRANSPORTATION ENGINEERING
CONSTRUCTION MANAGEMENT
LANDSCAPE ARCHITECTURE
MECHANICAL ENGINEERING
PLANNING
PUBLIC WORKS ADMINISTRATION
SURVEYING / GIS SOLUTIONS
WATER RESOURCES

612 CLARION COURT
SAN LUIS OBISPO, CA 93401
T 805 544-4011 F 805 544-4294
www.wallacegroup.us

REGISTERED PROFESSIONAL ENGINEER
RACHEL A. HAWTHORNE
No. 73686
FOR PLAN REVIEW ONLY
NOT FOR CONSTRUCTION
CIVIL
STATE OF CALIFORNIA

SIGNATURE

DATE SIGNED

These plans and specifications, and the ideas and designs incorporated herein, are instruments of service prepared for the construction of work shown hereon and shall not be used in whole or in part for any other project without written authority of Wallace Group, a California Corporation.

Copyright © 2026 Wallace Group, a California Corporation. All rights reserved. Copies of this drawing shall have this notice.

LOS OLIVIOS COMMUNITY SERVICES DISTRICT
WASTEWATER COLLECTION SYSTEM
HOLLISTER AVENUE - SS4b

JOB #:	1565.0002
DESIGNERS:	RAH
DRAWN BY:	RMS
DATE:	04/28/26

DRAWING NO.
C-410
####OF 63 SHEETS

FOR REDUCED PLANS
ORIGINAL SCALE IS IN INCHES
0 1 2 3
5

REFERENCE NOTES:

	DESCRIPTION
1	SURFACE IMPROVEMENTS
100	GENERAL
101	FIRST REFERENCE NOTE
2	SEWERS AND SANITATION
200	GENERAL FACILITIES
201	PVC SDR 35 SEWER PIPE

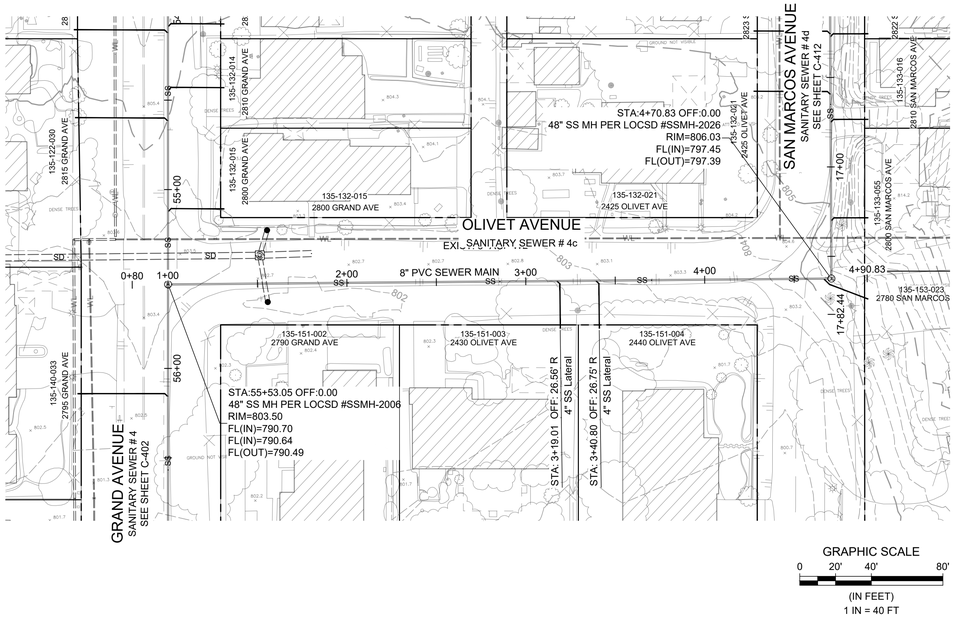

GRAPHIC SCALE
0 20' 40' 80'
(IN FEET)
1 IN = 40 FT

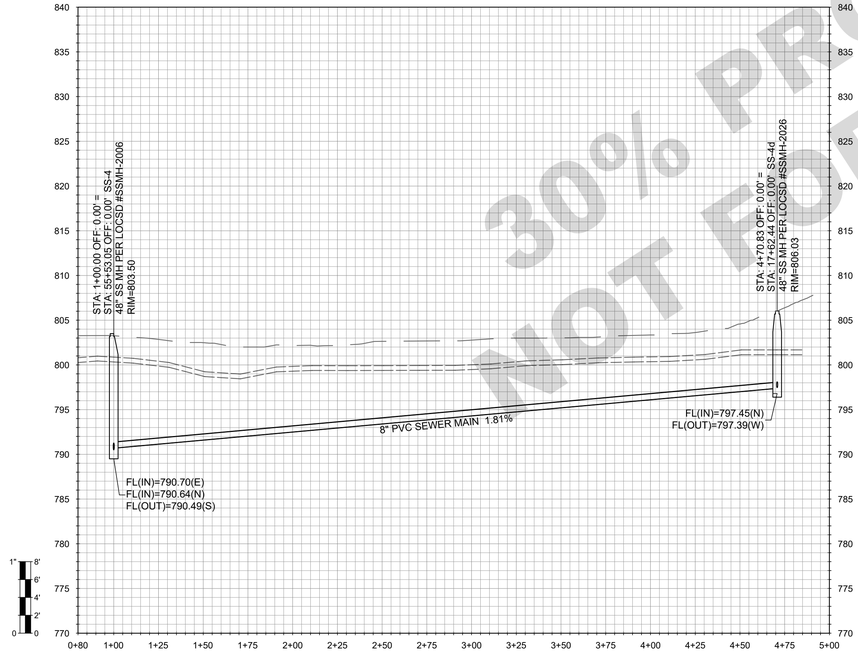

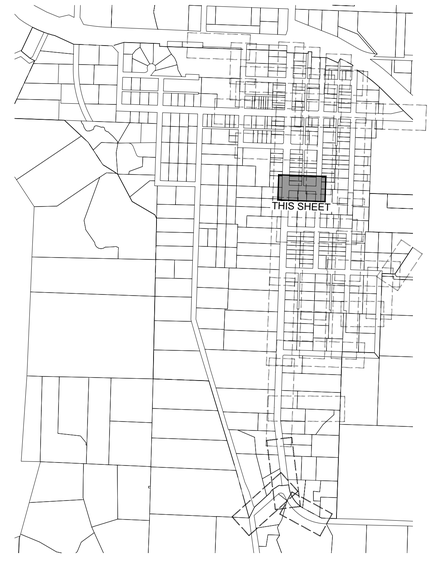

30% PROGRESS PLANS
NOT FOR CONSTRUCTION

WALLACE GROUP®
CIVIL AND TRANSPORTATION ENGINEERING
CONSTRUCTION MANAGEMENT
LANDSCAPE ARCHITECTURE
MECHANICAL ENGINEERING
PLANNING
PUBLIC WORKS ADMINISTRATION
SURVEYING / GIS SOLUTIONS
WATER RESOURCES

612 CLARION COURT
SAN LUIS OBISPO, CA 93401
T 805 544-4011 F 805 544-4294
www.wallacegroup.us

REGISTERED PROFESSIONAL ENGINEER
RACHEL A. HAWTHORNE
No. 73686
FOR PLAN REVIEW ONLY
NOT FOR CONSTRUCTION
CIVIL
STATE OF CALIFORNIA

SIGNATURE

DATE SIGNED

These plans and specifications, and the ideas and designs incorporated herein, are instruments of service prepared for the construction of work shown hereon and shall not be used in whole or in part for any other project without written authority of Wallace Group, a California Corporation.

Copyright © 2026 Wallace Group, a California Corporation. All rights reserved. Copies of this drawing shall have this notice.

LOS OLIVOS COMMUNITY SERVICES DISTRICT
WASTEWATER COLLECTION SYSTEM
OLIVET AVENUE - SS4c

JOB #:	1565.0002
DESIGNERS:	RAH
DRAWN BY:	RMS
DATE:	04/28/26

DRAWING NO.
C-411
####OF 63 SHEETS

FOR REDUCED PLANS
ORIGINAL SCALE IS IN INCHES
0 1 2 3
5

REFERENCE NOTES:

	DESCRIPTION
1	SURFACE IMPROVEMENTS
100	GENERAL
101	FIRST REFERENCE NOTE
2	SEWERS AND SANITATION
200	GENERAL FACILITIES
201	PVC SDR 35 SEWER PIPE

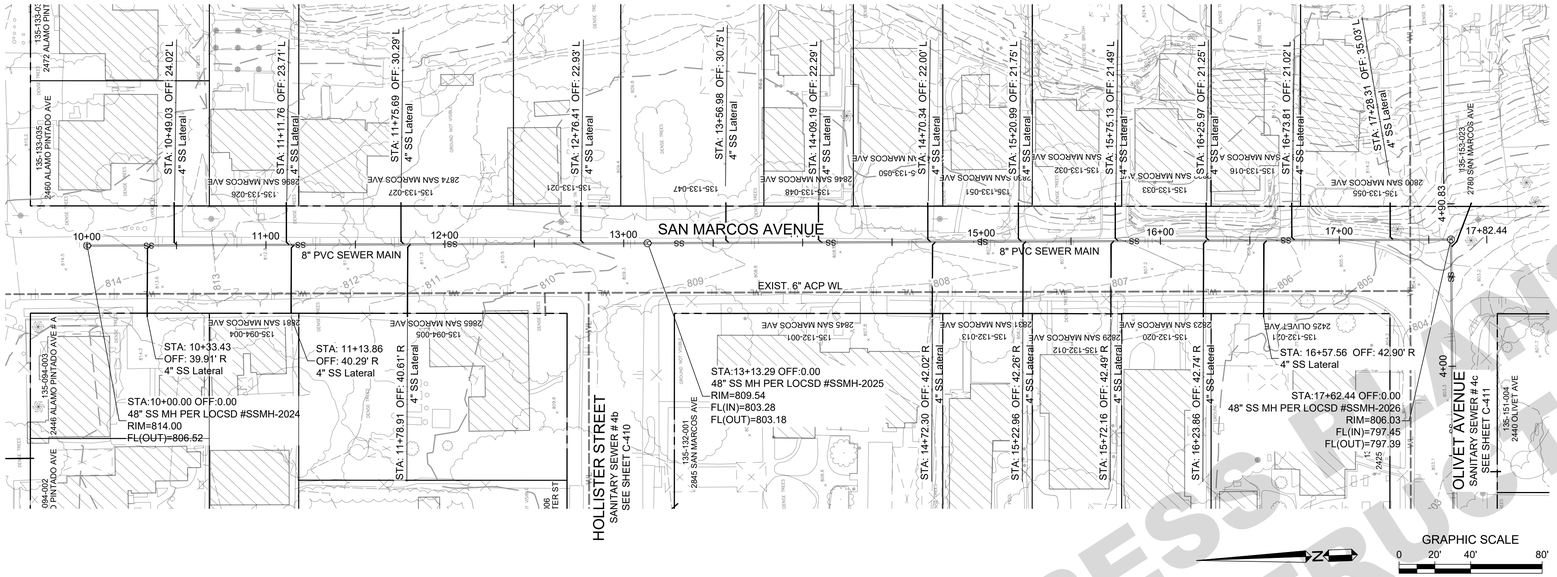

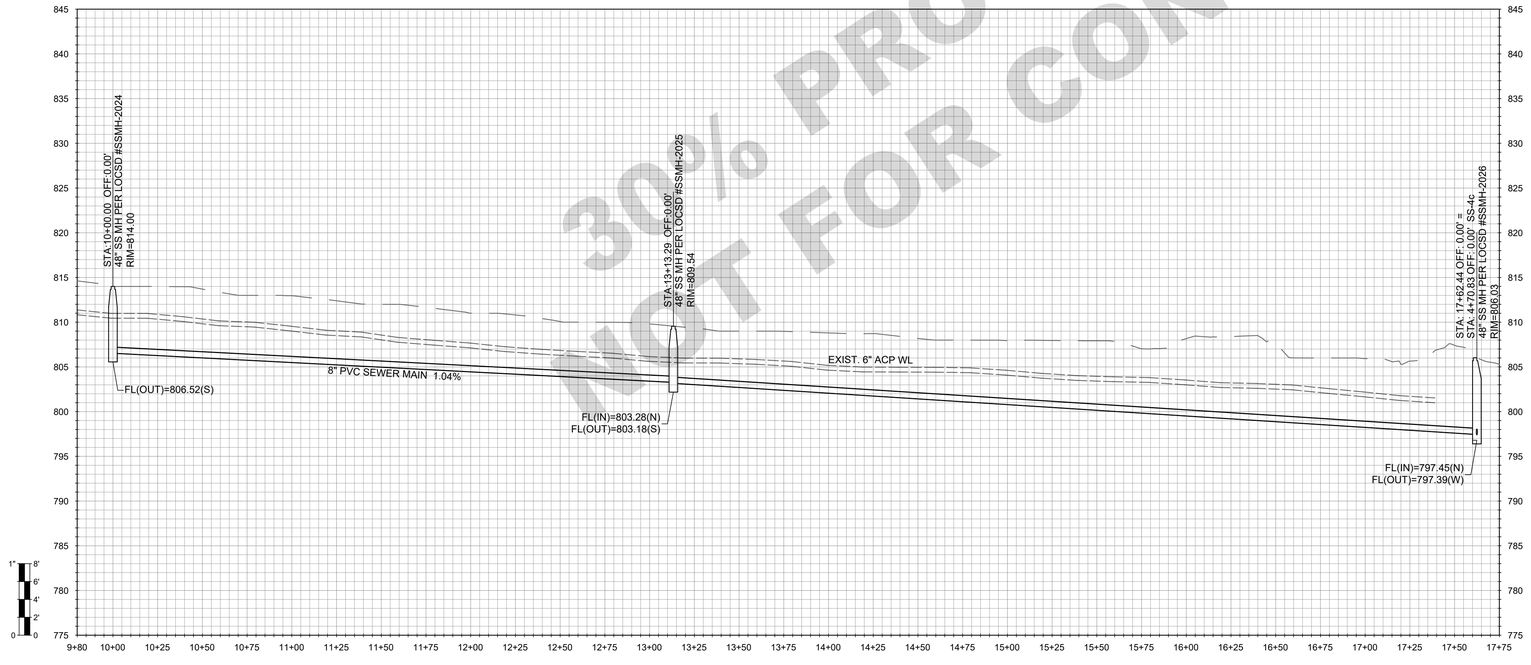

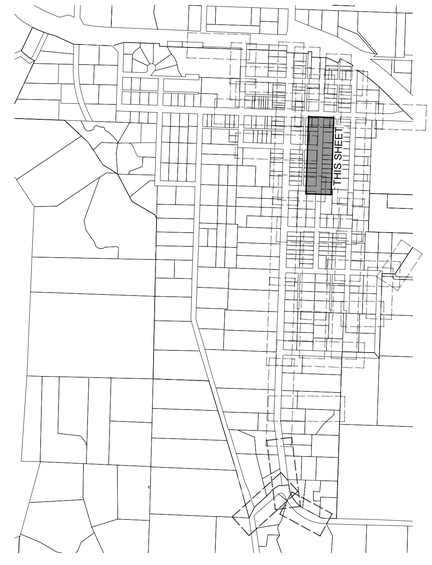

30% PROGRESS PLANS
NOT FOR CONSTRUCTION

WALLACE GROUP®
CIVIL AND TRANSPORTATION ENGINEERING
CONSTRUCTION MANAGEMENT
LANDSCAPE ARCHITECTURE
MECHANICAL ENGINEERING
PLANNING
PUBLIC WORKS ADMINISTRATION
SURVEYING / GIS SOLUTIONS
WATER RESOURCES

612 CLARION COURT
SAN LUIS OBISPO, CA 93401
T 805 544-4011 F 805 544-4294
www.wallacegroup.us

REGISTERED PROFESSIONAL ENGINEER
RACHEL A. HAWTHORNE
No. 73686
FOR PLAN REVIEW ONLY
NOT FOR CONSTRUCTION
CIVIL
STATE OF CALIFORNIA

SIGNATURE

DATE SIGNED

These plans and specifications, and the ideas and designs incorporated herein, are instruments of service prepared for the construction of work shown hereon and shall not be used in whole or in part for any other project without written authority of Wallace Group, a California Corporation.

Copyright © 2026 Wallace Group, a California Corporation. All rights reserved. Copies of this drawing shall have this notice.

LOS OLIVOS COMMUNITY SERVICES DISTRICT
WASTEWATER COLLECTION SYSTEM
SAN MARCO AVENUE - SS4d

JOB #:	1565.0002
DESIGNERS:	RAH
DRAWN BY:	RMS
DATE:	04/28/26

DRAWING NO.
C-412
####OF 63 SHEETS

FOR REDUCED PLANS
ORIGINAL SCALE IS IN INCHES
0 1 2 3
5

REFERENCE NOTES:

	DESCRIPTION
1	SURFACE IMPROVEMENTS
100	GENERAL
101	FIRST REFERENCE NOTE
2	SEWERS AND SANITATION
200	GENERAL FACILITIES
201	PVC SDR 35 SEWER PIPE

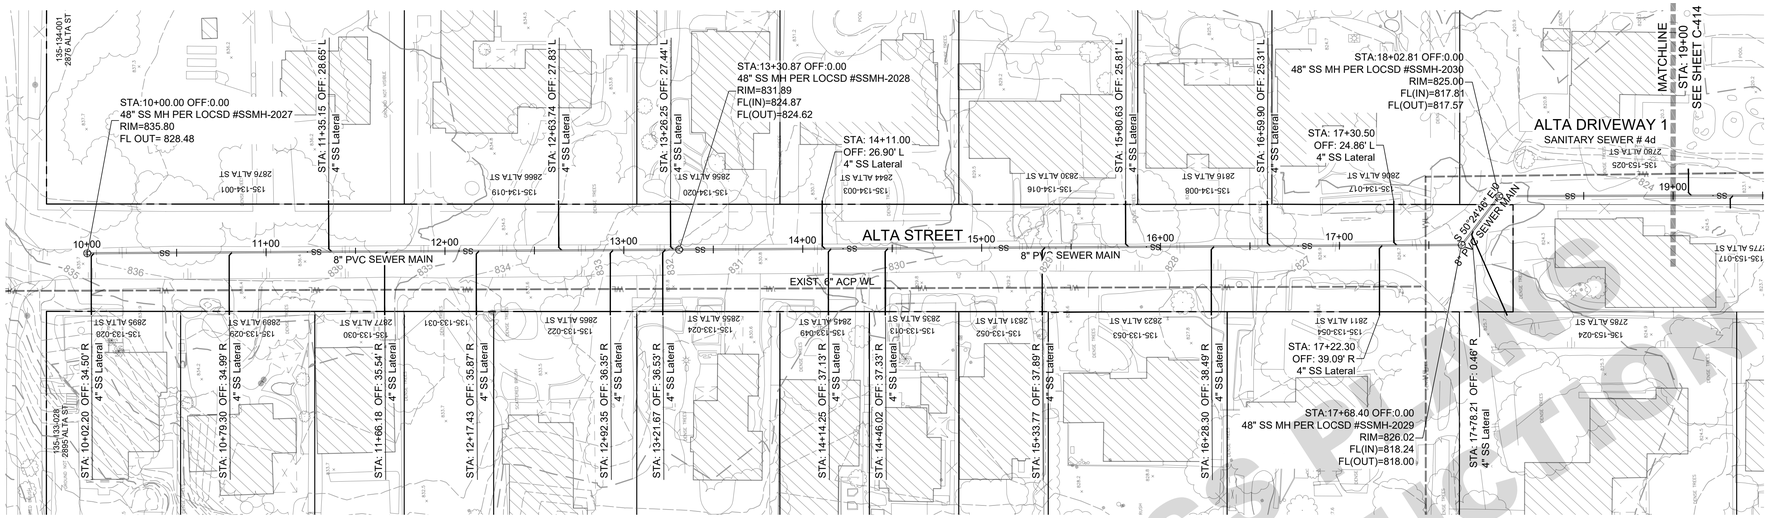

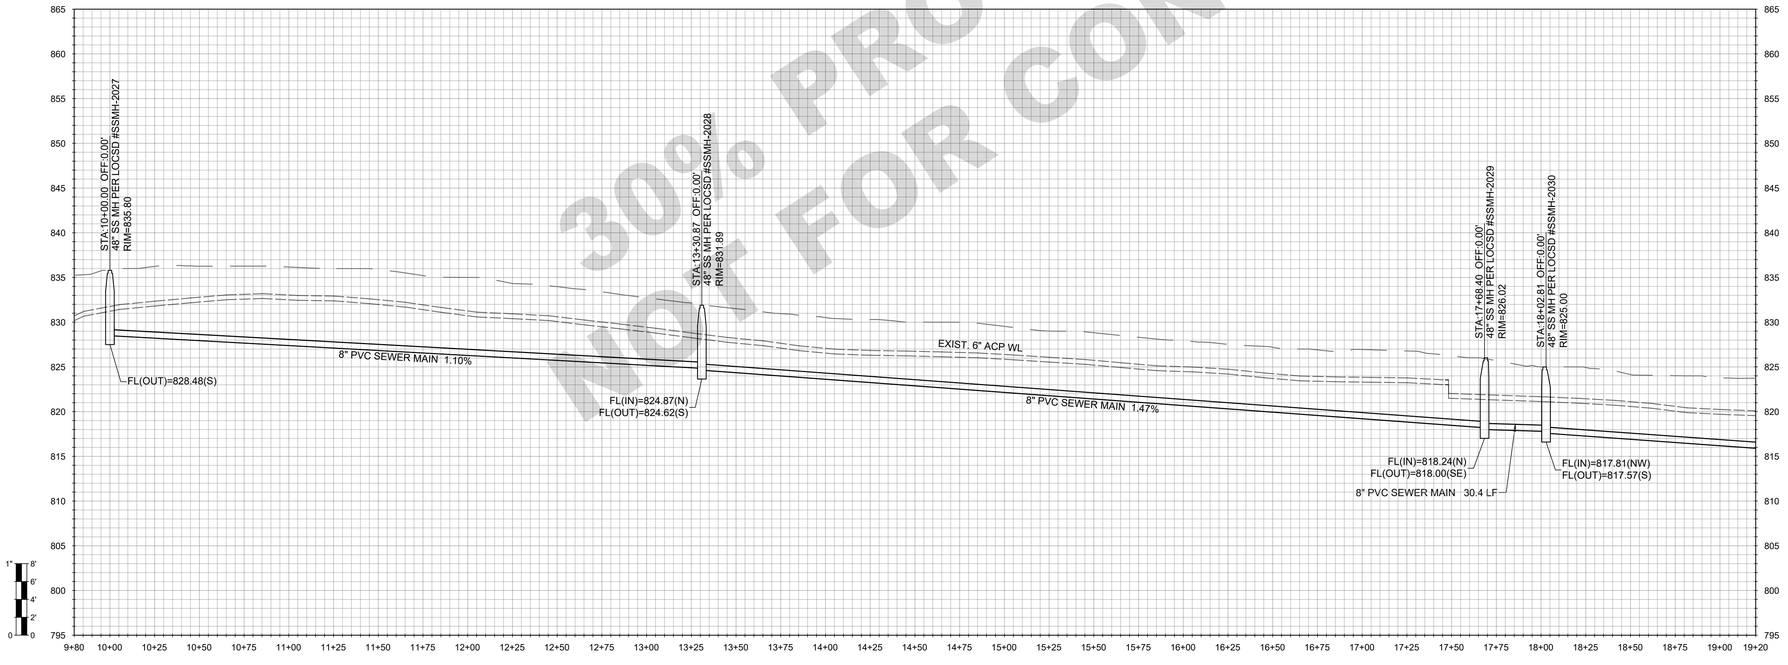

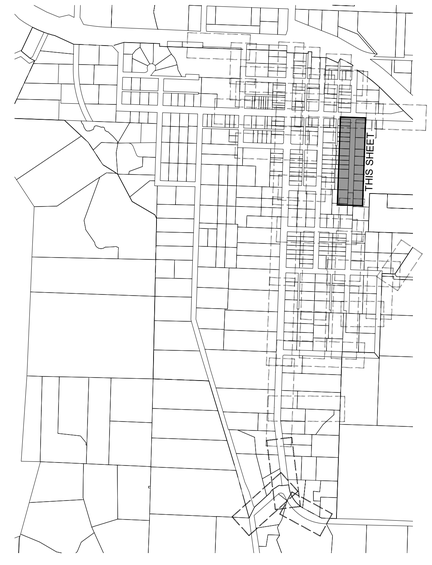

30% PROGRESS PLANS
NOT FOR CONSTRUCTION

WALLACE GROUP®
CIVIL AND TRANSPORTATION ENGINEERING
CONSTRUCTION MANAGEMENT
LANDSCAPE ARCHITECTURE
MECHANICAL ENGINEERING
PLANNING
PUBLIC WORKS ADMINISTRATION
SURVEYING / GIS SOLUTIONS
WATER RESOURCES

612 CLARION COURT
SAN LUIS OBISPO, CA 93401
T 805 544-4011 F 805 544-4294
www.wallacegroup.us

REGISTERED PROFESSIONAL ENGINEER
RACHEL A. HAWTHORNE
No. 73686
FOR PLAN REVIEW ONLY
NOT FOR CONSTRUCTION
CIVIL
STATE OF CALIFORNIA

SIGNATURE

DATE SIGNED

These plans and specifications, and the ideas and designs incorporated herein, are instruments of service prepared for the construction of work shown hereon and shall not be used in whole or in part for any other project without written authority of Wallace Group, a California Corporation.

Copyright © 2026 Wallace Group, a California Corporation. All rights reserved. Copies of this drawing shall have this notice.

LOS OLIVOS COMMUNITY SERVICES DISTRICT
WASTEWATER COLLECTION SYSTEM
ALTA STREET AND ALTA DRIVEWAY 1 - SS4f

JOB #:	1565.0002
DESIGNERS:	RAH
DRAWN BY:	RMS
DATE:	04/28/26

DRAWING NO.
C-413
####OF 63 SHEETS

FOR REDUCED PLANS
ORIGINAL SCALE IS IN INCHES
0 1 2 3
5

REFERENCE NOTES:

	DESCRIPTION
1	SURFACE IMPROVEMENTS
100	GENERAL
101	FIRST REFERENCE NOTE
2	SEWERS AND SANITATION
200	GENERAL FACILITIES
201	PVC SDR 35 SEWER PIPE

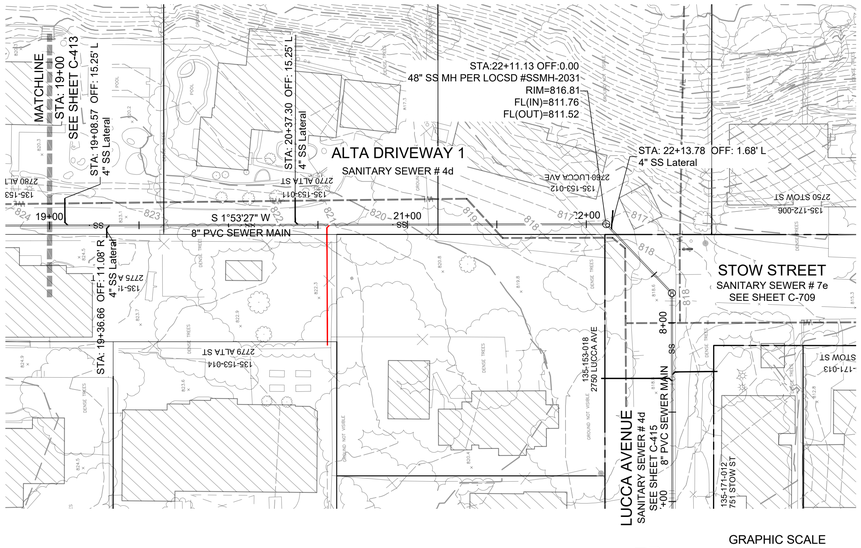

GRAPHIC SCALE
0 20' 40' 80'
(IN FEET)
1 IN = 40 FT

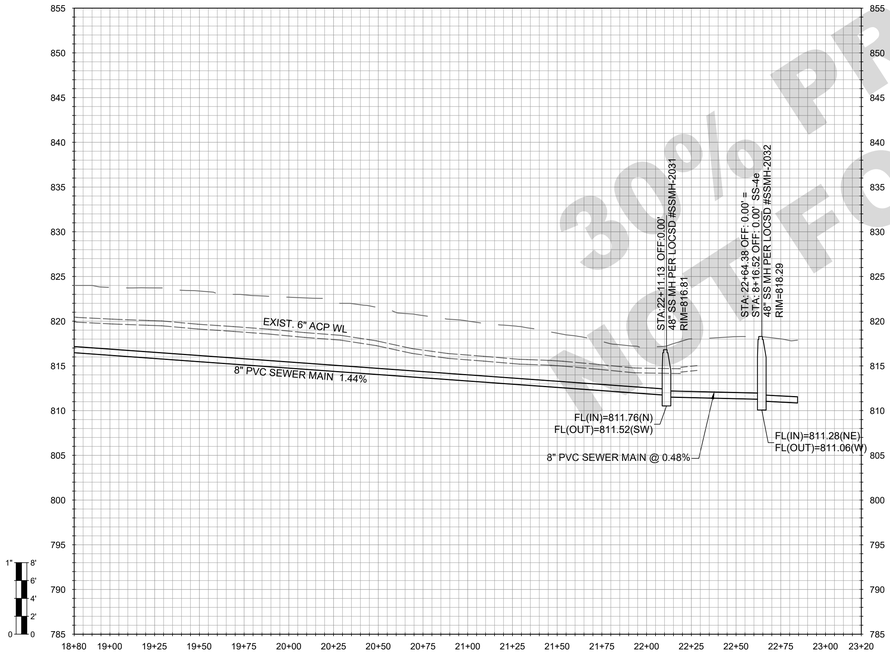

30% PROGRESS PLANS
NOT FOR CONSTRUCTION

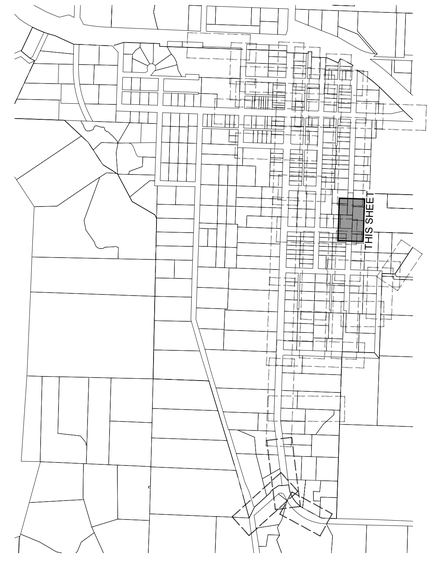

WALLACE GROUP®
CIVIL AND TRANSPORTATION ENGINEERING
CONSTRUCTION MANAGEMENT
LANDSCAPE ARCHITECTURE
MECHANICAL ENGINEERING
PLANNING
PUBLIC WORKS ADMINISTRATION
SURVEYING / GIS SOLUTIONS
WATER RESOURCES

612 CLARION COURT
SAN LUIS OBISPO, CA 93401
T 805 544-4011 F 805 544-4294
www.wallacegroup.us

REGISTERED PROFESSIONAL ENGINEER
RACHEL A. HAWTHORNE
No. 73686
FOR PLAN REVIEW ONLY
NOT FOR CONSTRUCTION
CIVIL
STATE OF CALIFORNIA

SIGNATURE

DATE SIGNED

These plans and specifications, and the ideas and designs incorporated herein, are instruments of service prepared for the construction of work shown hereon and shall not be used in whole or in part for any other project without written authority of Wallace Group, a California Corporation.

Copyright © 2026 Wallace Group, a California Corporation. All rights reserved. Copies of this drawing shall have this notice.

LOS OLIVIOS COMMUNITY SERVICES DISTRICT
WASTEWATER COLLECTION SYSTEM
ALTA DRIVEWAY 1 - SS-4f

JOB #:	1565.0002
DESIGNERS:	RAH
DRAWN BY:	RMS
DATE:	04/28/26

DRAWING NO.
C-414
####OF 63 SHEETS

FOR REDUCED PLANS
ORIGINAL SCALE IS IN INCHES
0 1 2 3
5

REFERENCE NOTES:

	DESCRIPTION
1	SURFACE IMPROVEMENTS
100	GENERAL
101	FIRST REFERENCE NOTE
2	SEWERS AND SANITATION
200	GENERAL FACILITIES
201	PVC SDR 35 SEWER PIPE

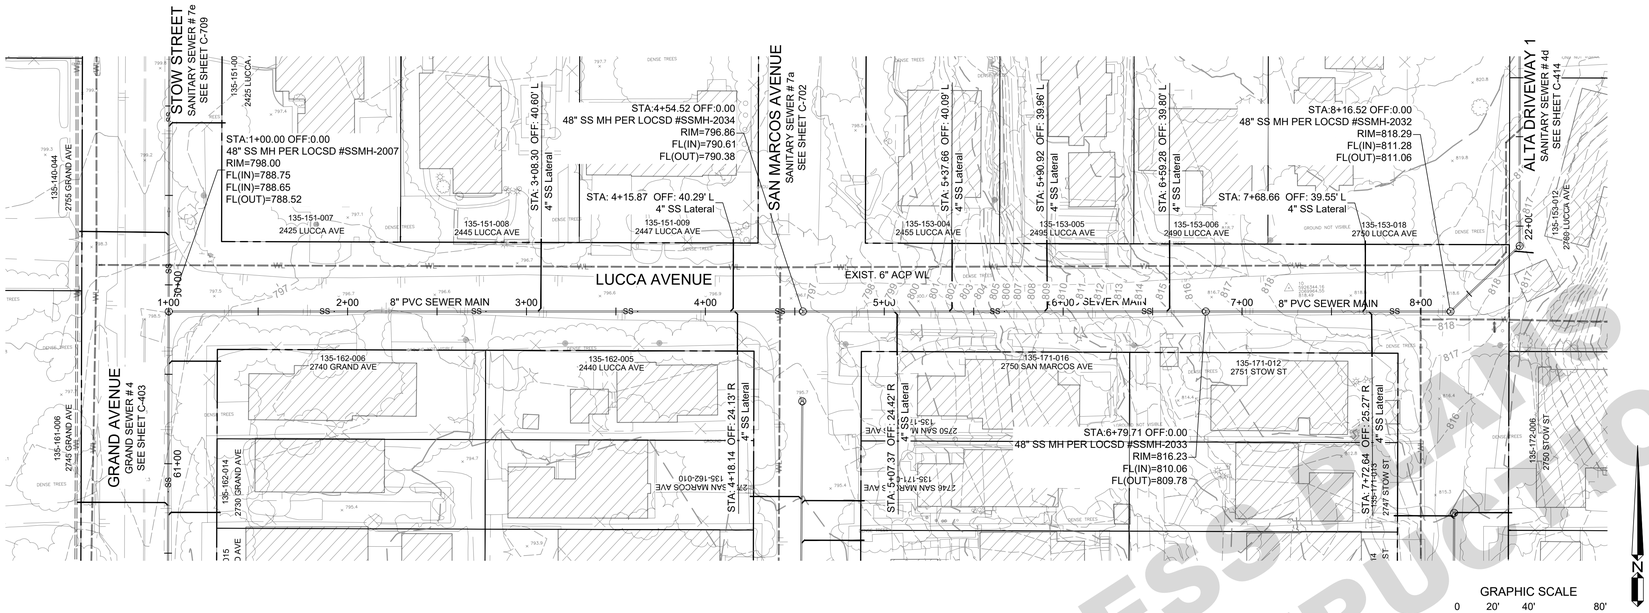

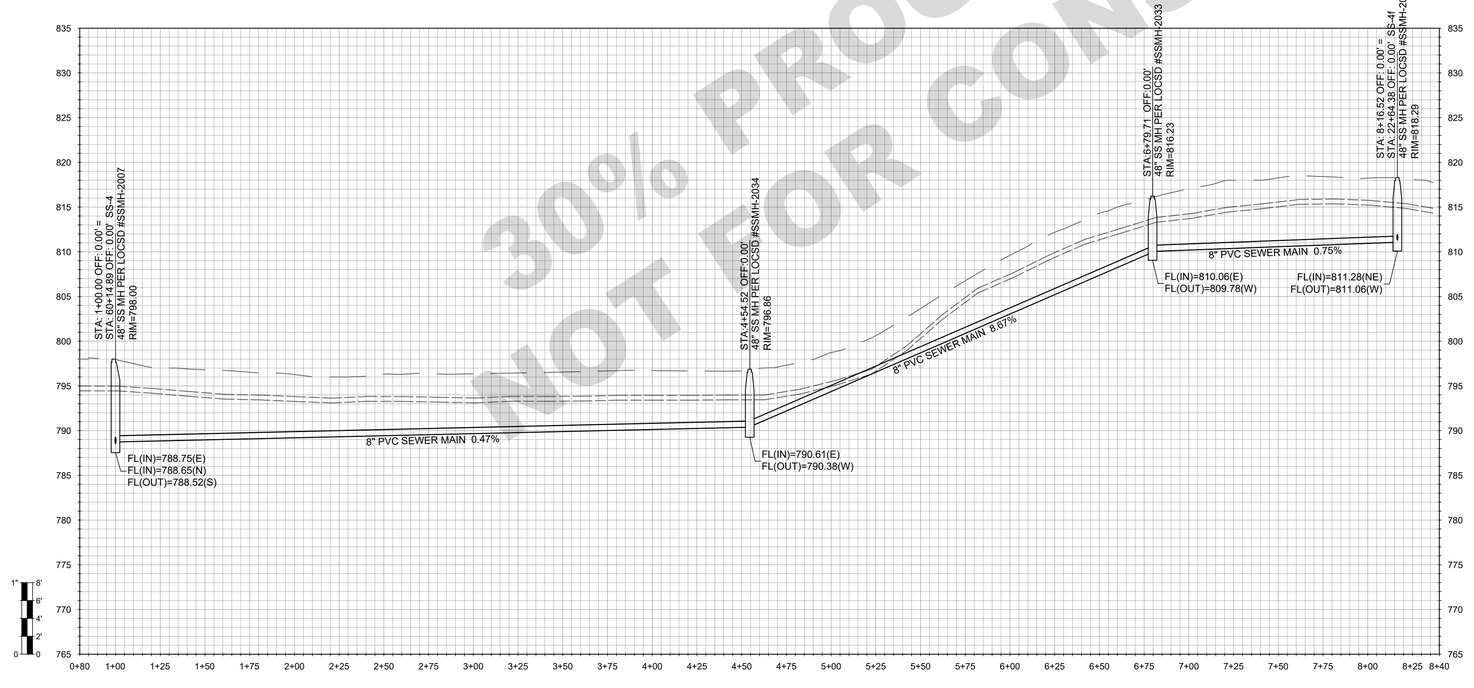

30% PROGRESS PRINT
NOT FOR CONSTRUCTION

WALLACE GROUP®
CIVIL AND TRANSPORTATION ENGINEERING
CONSTRUCTION MANAGEMENT
LANDSCAPE ARCHITECTURE
MECHANICAL ENGINEERING
PLANNING
PUBLIC WORKS ADMINISTRATION
SURVEYING / GIS SOLUTIONS
WATER RESOURCES

612 CLARION COURT
SAN LUIS OBISPO, CA 93401
T 805 544-4011 F 805 544-4294
www.wallacegroup.us

REGISTERED PROFESSIONAL ENGINEER
RACHEL A. HAWTHORNE
No. 73686
FOR PLAN REVIEW ONLY
NOT FOR CONSTRUCTION
CIVIL
STATE OF CALIFORNIA

SIGNATURE

DATE SIGNED

These plans and specifications, and the ideas and designs incorporated herein, are instruments of service prepared for the construction of work shown hereon and shall not be used in whole or in part for any other project without written authority of Wallace Group, a California Corporation.

Copyright © 2026 Wallace Group, a California Corporation. All rights reserved. Copies of this drawing shall have this notice.

LOS OLIVIOS COMMUNITY SERVICES DISTRICT
WASTEWATER COLLECTION SYSTEM
LUCCA AVENUE - SS-4e

JOB #:	1565.0002
DESIGNERS:	RAH
DRAWN BY:	RMS
DATE:	04/28/26

DRAWING NO.
C-415
####OF 63 SHEETS

FOR REDUCED PLANS
ORIGINAL SCALE IS IN INCHES
0 1 2 3
5

REFERENCE NOTES:

	DESCRIPTION
1	SURFACE IMPROVEMENTS
100	GENERAL
101	FIRST REFERENCE NOTE
2	SEWERS AND SANITATION
200	GENERAL FACILITIES
201	PVC SDR 35 SEWER PIPE

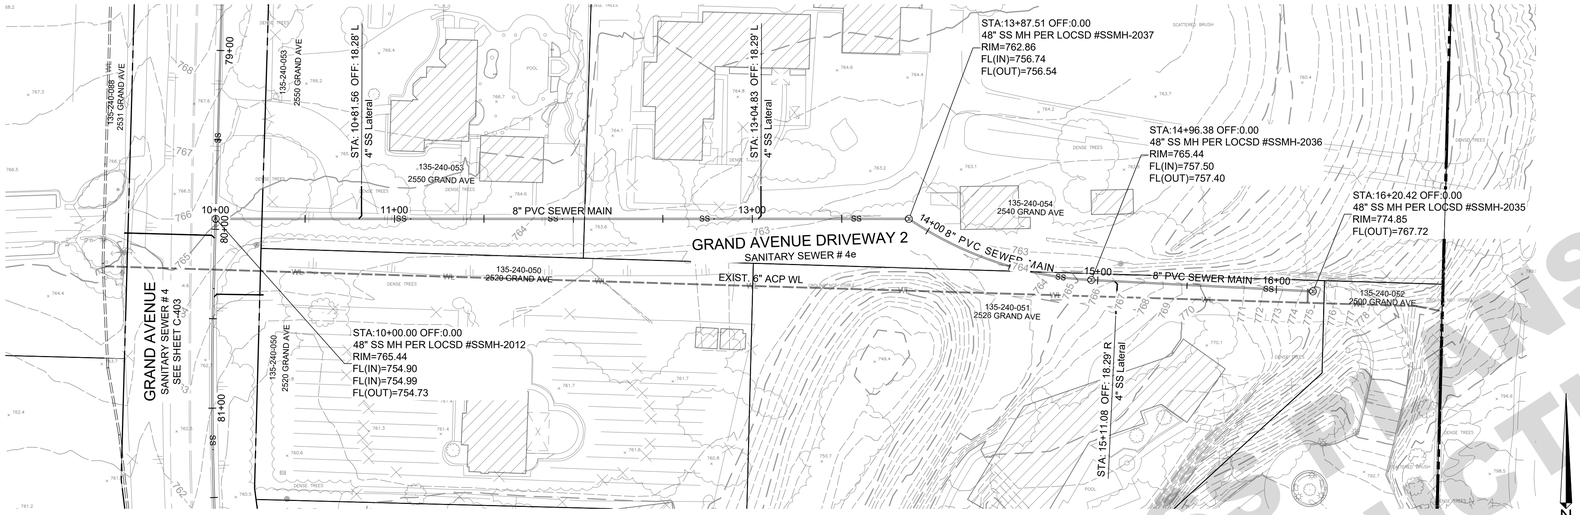

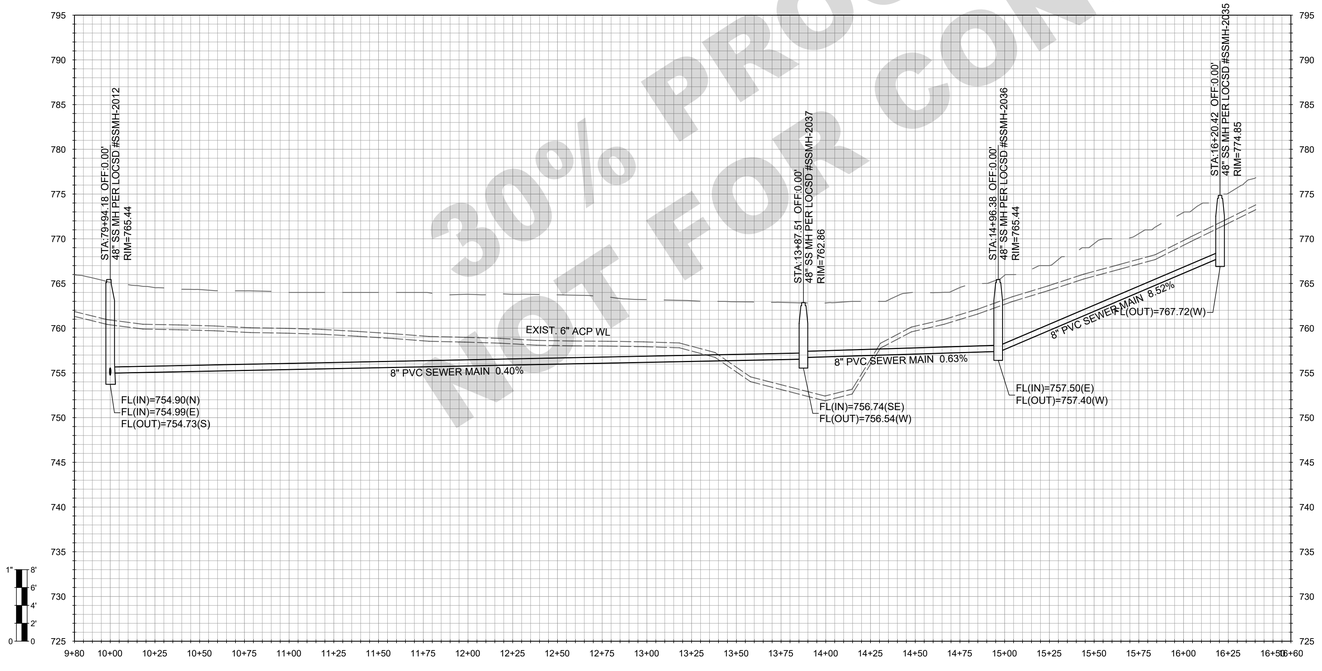

30% PROGRESS PLANS
NOT FOR CONSTRUCTION

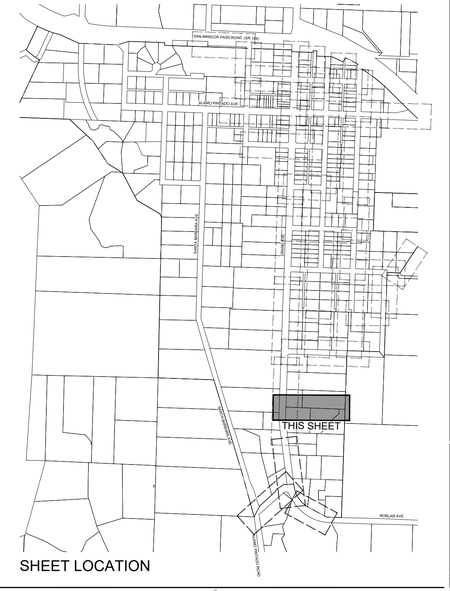

WALLACE GROUP®
CIVIL AND TRANSPORTATION ENGINEERING
CONSTRUCTION MANAGEMENT
LANDSCAPE ARCHITECTURE
MECHANICAL ENGINEERING
PLANNING
PUBLIC WORKS ADMINISTRATION
SURVEYING / GIS SOLUTIONS
WATER RESOURCES

612 CLARION COURT
SAN LUIS OBISPO, CA 93401
T 805 544-4011 F 805 544-4294
www.wallacegroup.us

REGISTERED PROFESSIONAL ENGINEER
RACHEL A. HAWTHORNE
No. 73686
FOR PLAN REVIEW ONLY
NOT FOR CONSTRUCTION
CIVIL
STATE OF CALIFORNIA

SIGNATURE

DATE SIGNED

These plans and specifications, and the ideas and designs incorporated herein, are instruments of service prepared for the construction of work shown hereon and shall not be used in whole or in part for any other project without written authority of Wallace Group, a California Corporation.

Copyright © 2026 Wallace Group, a California Corporation. All rights reserved. Copies of this drawing shall have this notice.

LOS OLIVIOS COMMUNITY SERVICES DISTRICT
WASTEWATER COLLECTION SYSTEM
GRAND AVE DRIVEWAY 2 - SS-4g

JOB #:	1565.0002
DESIGNERS:	RAH
DRAWN BY:	RMS
DATE:	04/28/26

DRAWING NO.
C-416
####OF 63 SHEETS

FOR REDUCED PLANS
ORIGINAL SCALE IS IN INCHES
0 1 2 3
5

REFERENCE NOTES:

	DESCRIPTION
1	SURFACE IMPROVEMENTS
100	GENERAL
101	FIRST REFERENCE NOTE
2	SEWERS AND SANITATION
200	GENERAL FACILITIES
201	PVC SDR 35 SEWER PIPE

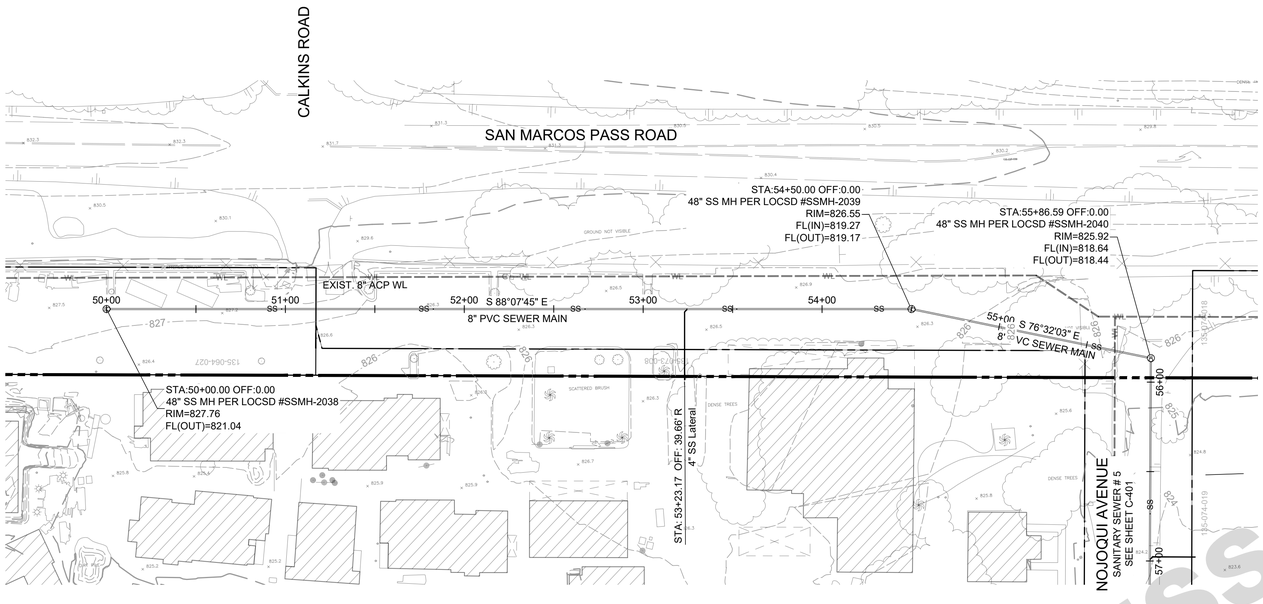

GRAPHIC SCALE
0 20' 40' 80'
(IN FEET)
1 IN = 40 FT

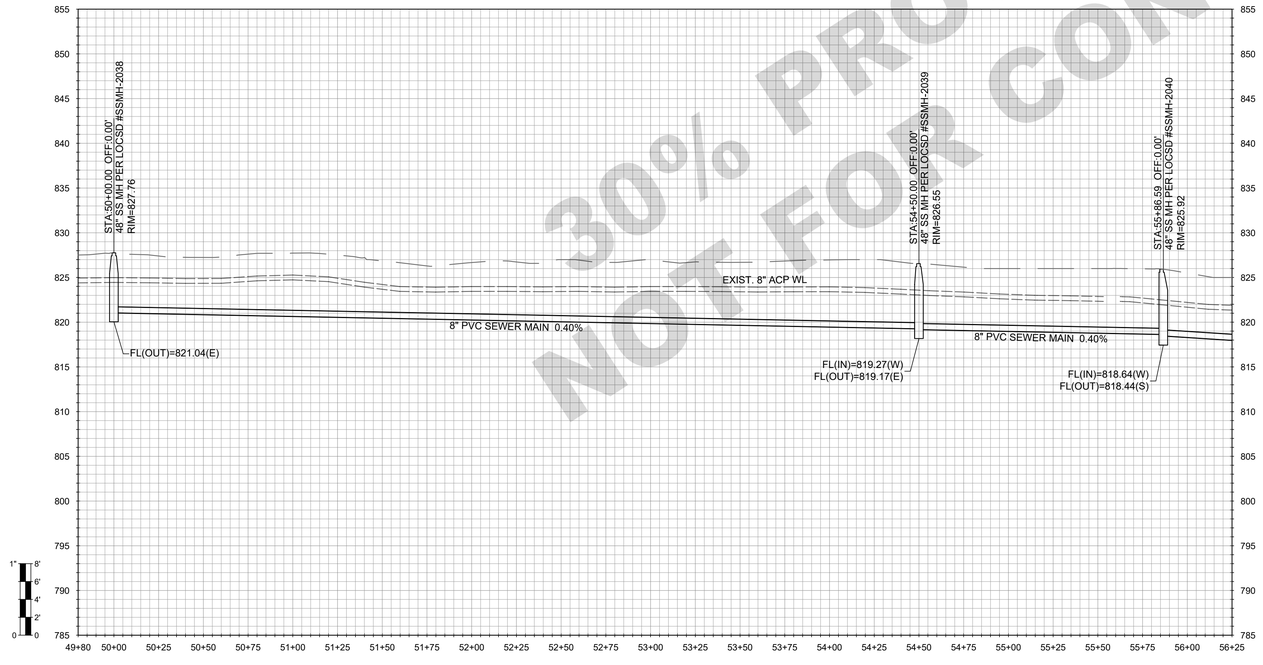

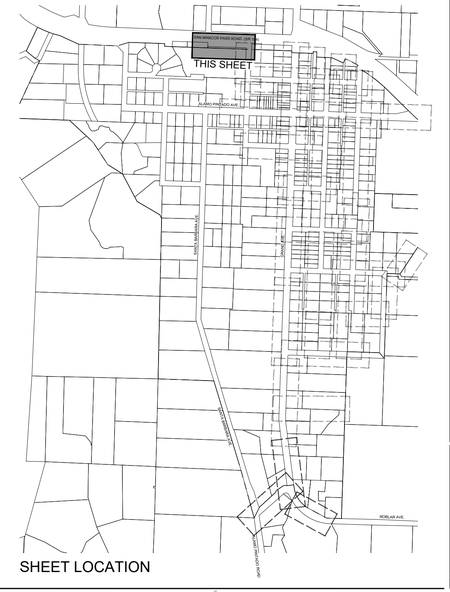

SHEET LOCATION

30% PROGRESS PLANS
NOT FOR CONSTRUCTION

WALLACE GROUP®
CIVIL AND TRANSPORTATION ENGINEERING
CONSTRUCTION MANAGEMENT
LANDSCAPE ARCHITECTURE
MECHANICAL ENGINEERING
PLANNING
PUBLIC WORKS ADMINISTRATION
SURVEYING / GIS SOLUTIONS
WATER RESOURCES

612 CLARION COURT
SAN LUIS OBISPO, CA 93401
T 805 544-4011 F 805 544-4294
www.wallacegroup.us

REGISTERED PROFESSIONAL ENGINEER
RACHEL A. HAWTHORNE
No. 73686
FOR PLAN REVIEW ONLY
NOT FOR CONSTRUCTION
CIVIL
STATE OF CALIFORNIA

SIGNATURE

DATE SIGNED

These plans and specifications, and the ideas and designs incorporated herein, are instruments of service prepared for the construction of work shown hereon and shall not be used in whole or in part for any other project without written authority of Wallace Group, a California Corporation.

Copyright © 2026 Wallace Group, a California Corporation. All rights reserved. Copies of this drawing shall have this notice.

LOS OLIVOS COMMUNITY SERVICES DISTRICT
WASTEWATER COLLECTION SYSTEM
SAN MARCOS PASS ROAD - SS-5

JOB #:	1565.0002
DESIGNERS:	RAH
DRAWN BY:	RMS
DATE:	04/28/26

DRAWING NO.
C-501
####OF 63 SHEETS

FOR REDUCED PLANS
ORIGINAL SCALE IS IN INCHES
0 1 2 3
5

REFERENCE NOTES:

	DESCRIPTION
1	SURFACE IMPROVEMENTS
100	GENERAL
101	FIRST REFERENCE NOTE
2	SEWERS AND SANITATION
200	GENERAL FACILITIES
201	PVC SDR 35 SEWER PIPE

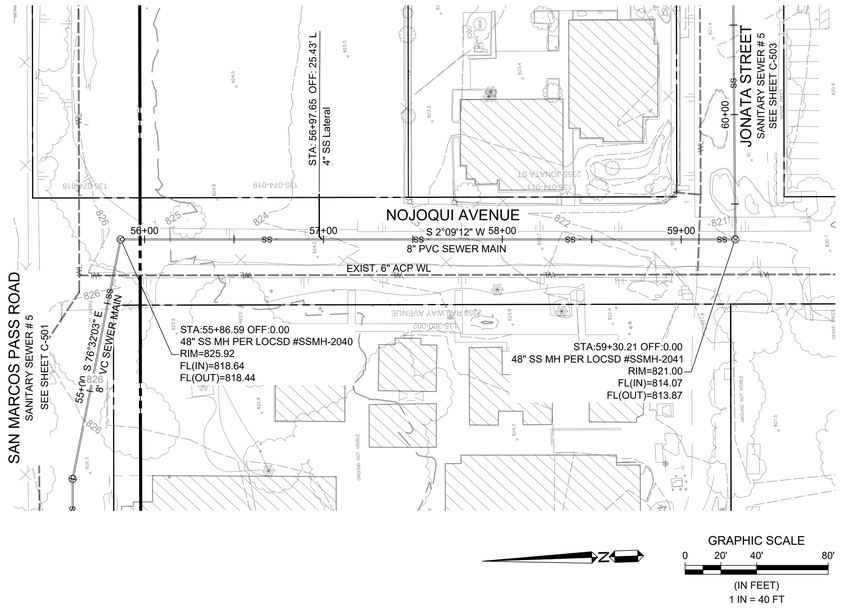

GRAPHIC SCALE
0 20' 40' 80'
(IN FEET)
1 IN = 40 FT

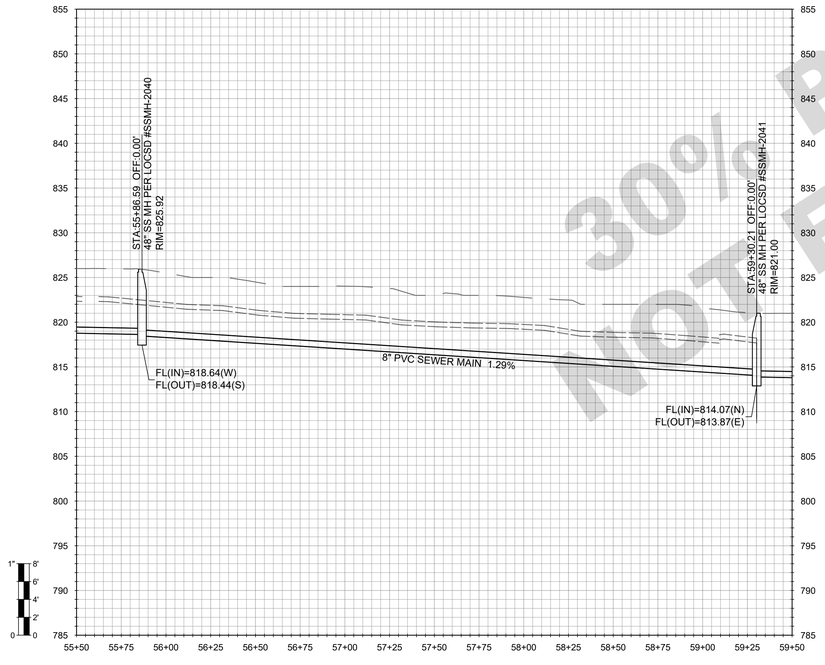

30% PROGRESS PLANS
NOT FOR CONSTRUCTION

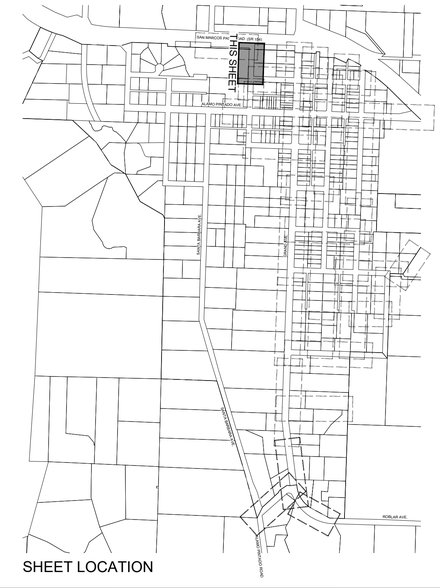

SHEET LOCATION

WALLACE GROUP®
CIVIL AND TRANSPORTATION ENGINEERING
CONSTRUCTION MANAGEMENT
LANDSCAPE ARCHITECTURE
MECHANICAL ENGINEERING
PLANNING
PUBLIC WORKS ADMINISTRATION
SURVEYING / GIS SOLUTIONS
WATER RESOURCES

612 CLARION COURT
SAN LUIS OBISPO, CA 93401
T 805 544-4011 F 805 544-4294
www.wallacegroup.us

REGISTERED PROFESSIONAL ENGINEER
RACHEL A. HAWTHORNE
No. 73686
FOR PLAN REVIEW ONLY
NOT FOR CONSTRUCTION
CIVIL
STATE OF CALIFORNIA

SIGNATURE

DATE SIGNED

These plans and specifications, and the ideas and designs incorporated herein, are instruments of service prepared for the construction of work shown hereon and shall not be used in whole or in part for any other project without written authority of Wallace Group, a California Corporation.

Copyright © 2026 Wallace Group, a California Corporation. All rights reserved. Copies of this drawing shall have this notice.

LOS OLIVOS COMMUNITY SERVICES DISTRICT
WASTEWATER COLLECTION SYSTEM
NOJOQUI AVE - SS-5

JOB #: 1565.0002
DESIGNERS: RAH
DRAWN BY: RMS
DATE: 04/28/26

DRAWING NO.
C-502
####OF 63 SHEETS

FOR REDUCED PLANS
ORIGINAL SCALE IS IN INCHES
0 1 2 3
5

REFERENCE NOTES:

	DESCRIPTION
1	SURFACE IMPROVEMENTS
100	GENERAL
101	FIRST REFERENCE NOTE
2	SEWERS AND SANITATION
200	GENERAL FACILITIES
201	PVC SDR 35 SEWER PIPE

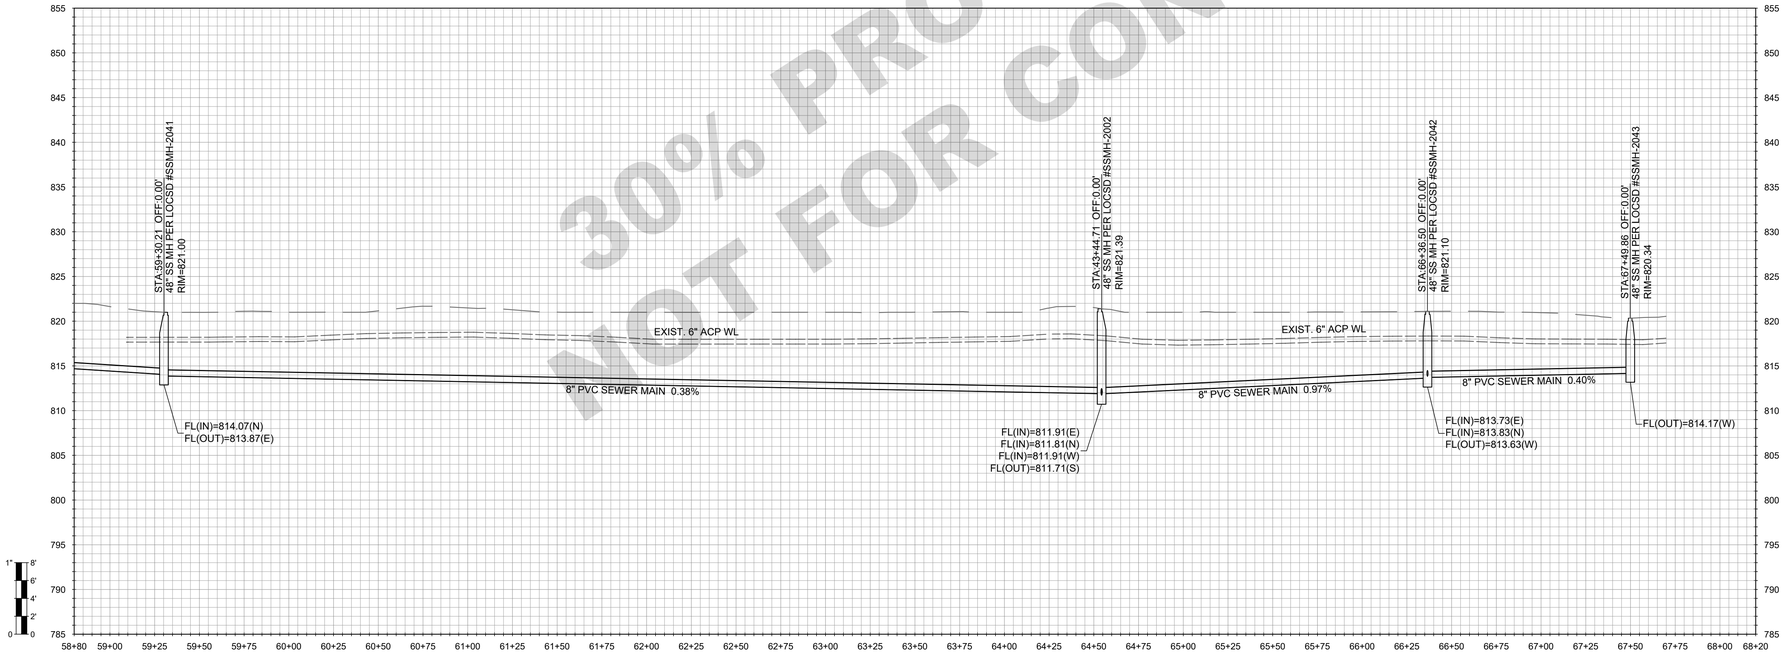

30% PROGRESS PLANS
NOT FOR CONSTRUCTION

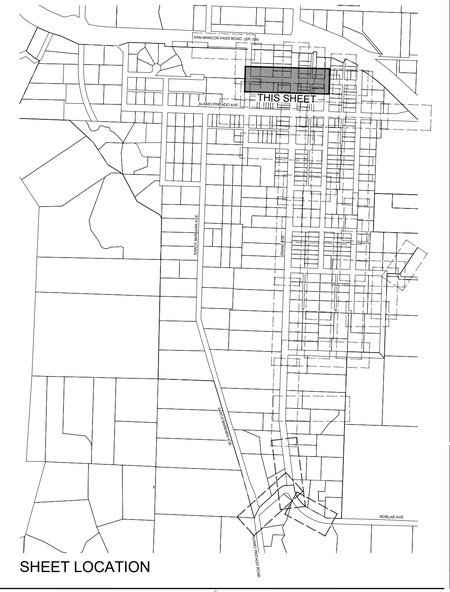

WALLACE GROUP®
CIVIL AND TRANSPORTATION ENGINEERING
CONSTRUCTION MANAGEMENT
LANDSCAPE ARCHITECTURE
MECHANICAL ENGINEERING
PLANNING
PUBLIC WORKS ADMINISTRATION
SURVEYING / GIS SOLUTIONS
WATER RESOURCES

612 CLARION COURT
SAN LUIS OBISPO, CA 93401
T 805 544-4011 F 805 544-4294
www.wallacegroup.us

REGISTERED PROFESSIONAL ENGINEER
RACHEL A. HAWTHORNE
No. 73686
FOR PLAN REVIEW ONLY
NOT FOR CONSTRUCTION
CIVIL
STATE OF CALIFORNIA

SIGNATURE

DATE SIGNED

These plans and specifications, and the ideas and designs incorporated herein, are instruments of service prepared for the construction of work shown hereon and shall not be used in whole or in part for any other project without written authority of Wallace Group, a California Corporation.

Copyright © 2026 Wallace Group, a California Corporation. All rights reserved. Copies of this drawing shall have this notice.

LOS OLIVOS COMMUNITY SERVICES DISTRICT
WASTEWATER COLLECTION SYSTEM
JONATA STREET - SS-5

JOB #:	1565.0002
DESIGNERS:	RAH
DRAWN BY:	RMS
DATE:	04/28/26

DRAWING NO.
C-503
####OF 63 SHEETS

FOR REDUCED PLANS
ORIGINAL SCALE IS IN INCHES
0 1 2 3
5

REFERENCE NOTES:

	DESCRIPTION
1	SURFACE IMPROVEMENTS
100	GENERAL
101	FIRST REFERENCE NOTE
2	SEWERS AND SANITATION
200	GENERAL FACILITIES
201	PVC SDR 35 SEWER PIPE

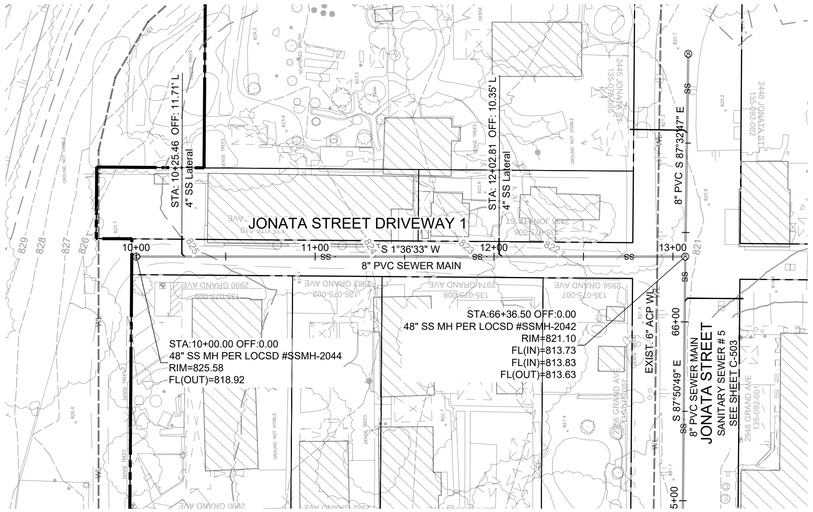

GRAPHIC SCALE
0 20' 40' 80'
(IN FEET)
1 IN = 40 FT

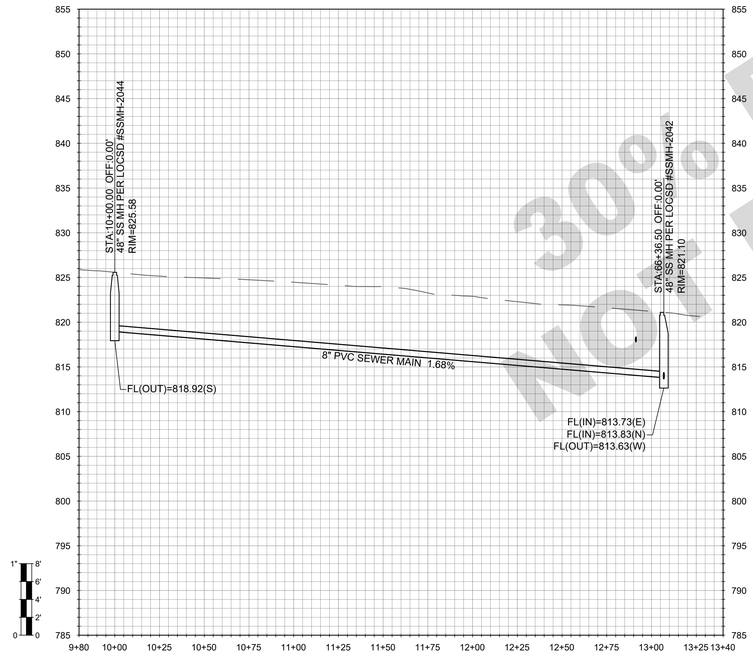

30% PROGRESS PLANS NOT FOR CONSTRUCTION

WALLACE GROUP®
CIVIL AND TRANSPORTATION ENGINEERING
CONSTRUCTION MANAGEMENT
LANDSCAPE ARCHITECTURE
MECHANICAL ENGINEERING
PLANNING
PUBLIC WORKS ADMINISTRATION
SURVEYING / GIS SOLUTIONS
WATER RESOURCES

612 CLARION COURT
SAN LUIS OBISPO, CA 93401
T 805 544-4011 F 805 544-4294
www.wallacegroup.us

REGISTERED PROFESSIONAL ENGINEER
RACHEL A. HAWTHORNE
No. 73686
FOR PLAN REVIEW ONLY
NOT FOR CONSTRUCTION
CIVIL
STATE OF CALIFORNIA

SIGNATURE

DATE SIGNED

These plans and specifications, and the ideas and designs incorporated herein, are instruments of service prepared for the construction of work shown hereon and shall not be used in whole or in part for any other project without written authority of Wallace Group, a California Corporation.

Copyright © 2026 Wallace Group, a California Corporation. All rights reserved. Copies of this drawing shall have this notice.

LOS OLIVOS COMMUNITY SERVICES DISTRICT
WASTEWATER COLLECTION SYSTEM
JONATA DRIVEWAY 1- SS-5a

JOB #:	1565.0002
DESIGNERS:	RAH
DRAWN BY:	RMS
DATE:	04/28/26

DRAWING NO.
C-504
####OF 63 SHEETS

FILE NAME: 1565-0002-EAST-PIP4-SS6.DWG Plot Date: 4/28/2026

FOR REDUCED PLANS
ORIGINAL SCALE IS IN INCHES
0 1 2 3
5

REFERENCE NOTES:

	DESCRIPTION
1	SURFACE IMPROVEMENTS
100	GENERAL
101	FIRST REFERENCE NOTE
2	SEWERS AND SANITATION
200	GENERAL FACILITIES
201	PVC SDR 35 SEWER PIPE

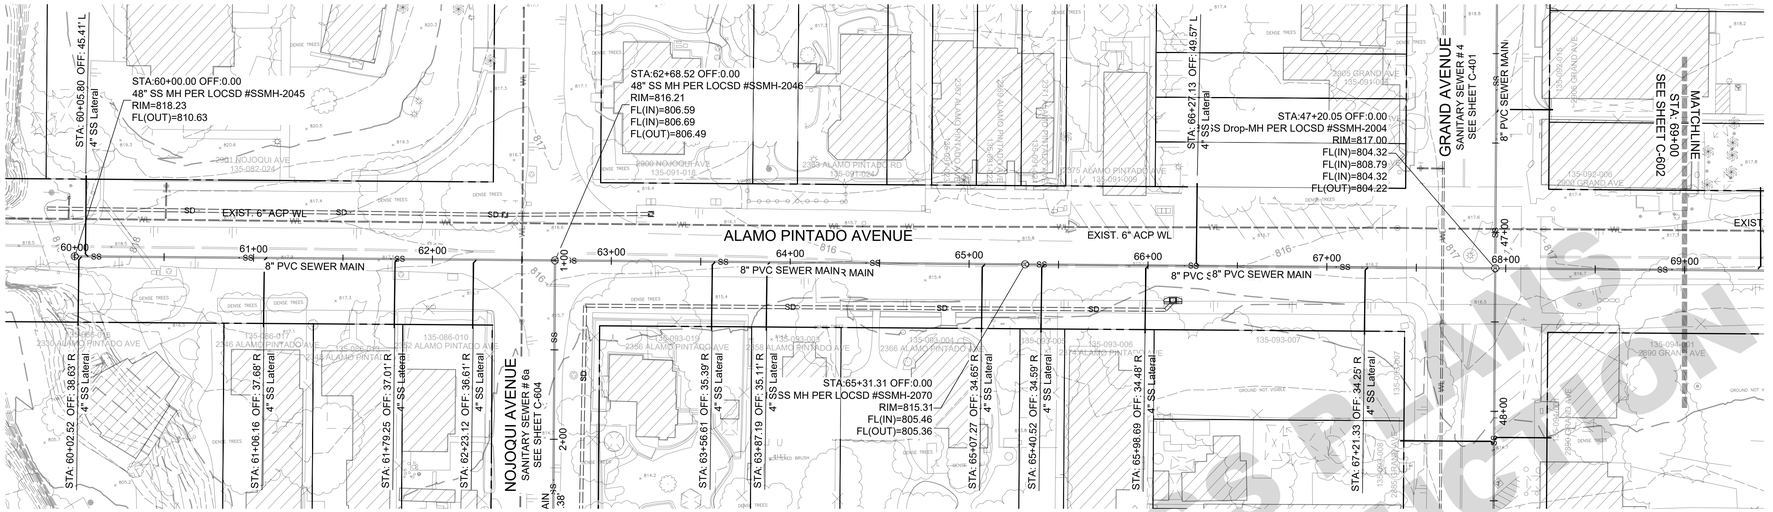

GRAPHIC SCALE
0 20' 40' 80'
(IN FEET)
1 IN = 40 FT

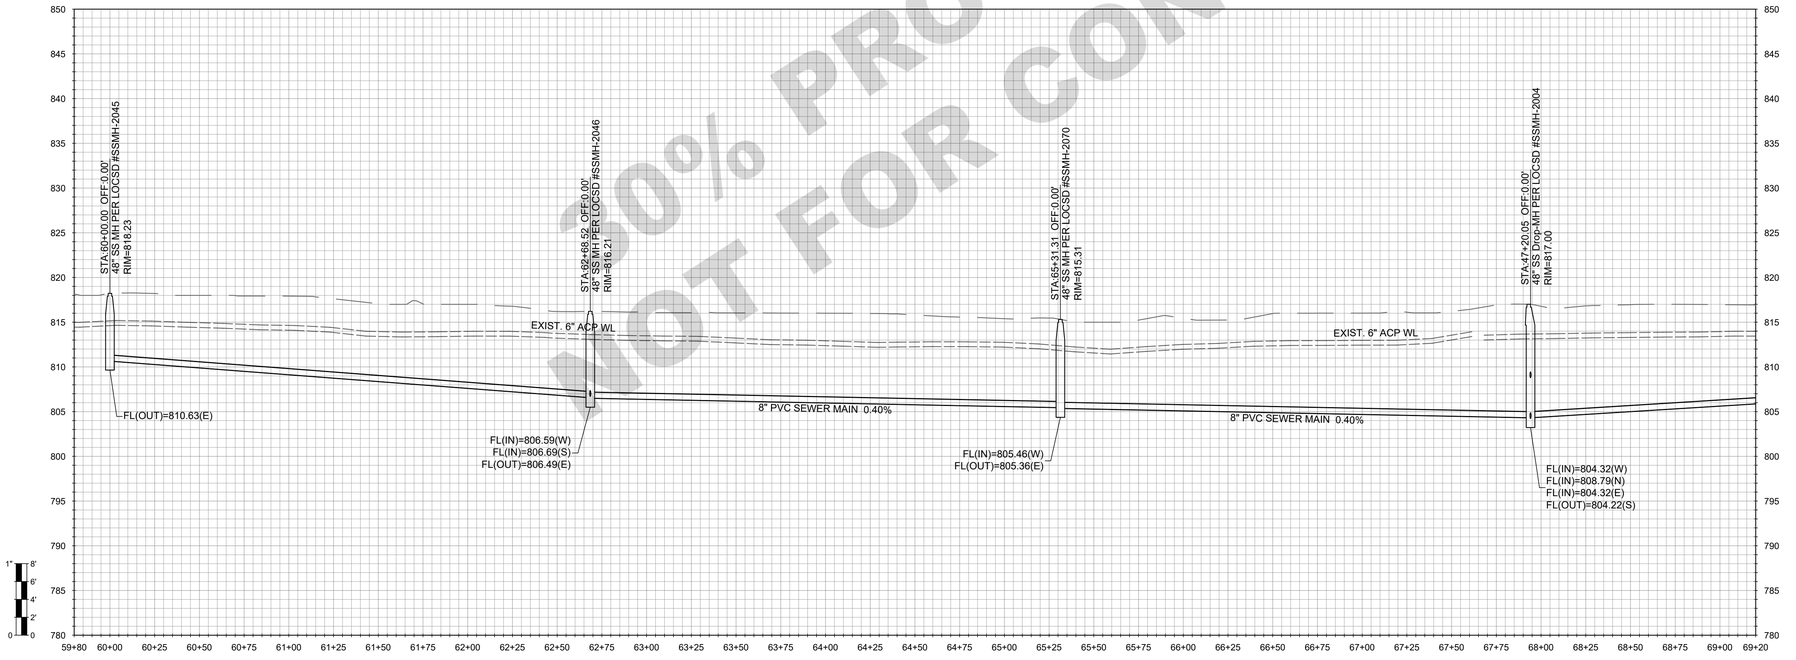

50% PROGRESS PLANS
NOT FOR CONSTRUCTION

WALLACE GROUP®
CIVIL AND TRANSPORTATION ENGINEERING
CONSTRUCTION MANAGEMENT
LANDSCAPE ARCHITECTURE
MECHANICAL ENGINEERING
PLANNING
PUBLIC WORKS ADMINISTRATION
SURVEYING / GIS SOLUTIONS
WATER RESOURCES

612 CLARION COURT
SAN LUIS OBISPO, CA 93401
T 805 544-4011 F 805 544-4294
www.wallacegroup.us

REGISTERED PROFESSIONAL ENGINEER
RACHEL A. HAWTHORNE
No. 73686
FOR PLAN REVIEW ONLY
NOT FOR CONSTRUCTION
CIVIL
STATE OF CALIFORNIA

SIGNATURE

DATE SIGNED

These plans and specifications, and the ideas and designs incorporated herein, are instruments of service prepared for the construction of work shown hereon and shall not be used in whole or in part for any other project without written authority of Wallace Group, a California Corporation.

Copyright © 2026 Wallace Group, a California Corporation. All rights reserved. Copies of this drawing shall have this notice.

LOS OLIVOS COMMUNITY SERVICES DISTRICT
WASTEWATER COLLECTION SYSTEM
ALOMO PINTADO AVENUE - SS-6

JOB #:	1565.0002
DESIGNERS:	RAH
DRAWN BY:	RMS
DATE:	04/28/26

DRAWING NO.
C-601
####OF 63 SHEETS

FOR REDUCED PLANS
ORIGINAL SCALE IS IN INCHES
0 1 2 3
5

REFERENCE NOTES:

	DESCRIPTION
1	SURFACE IMPROVEMENTS
100	GENERAL
101	FIRST REFERENCE NOTE
2	SEWERS AND SANITATION
200	GENERAL FACILITIES
201	PVC SDR 35 SEWER PIPE

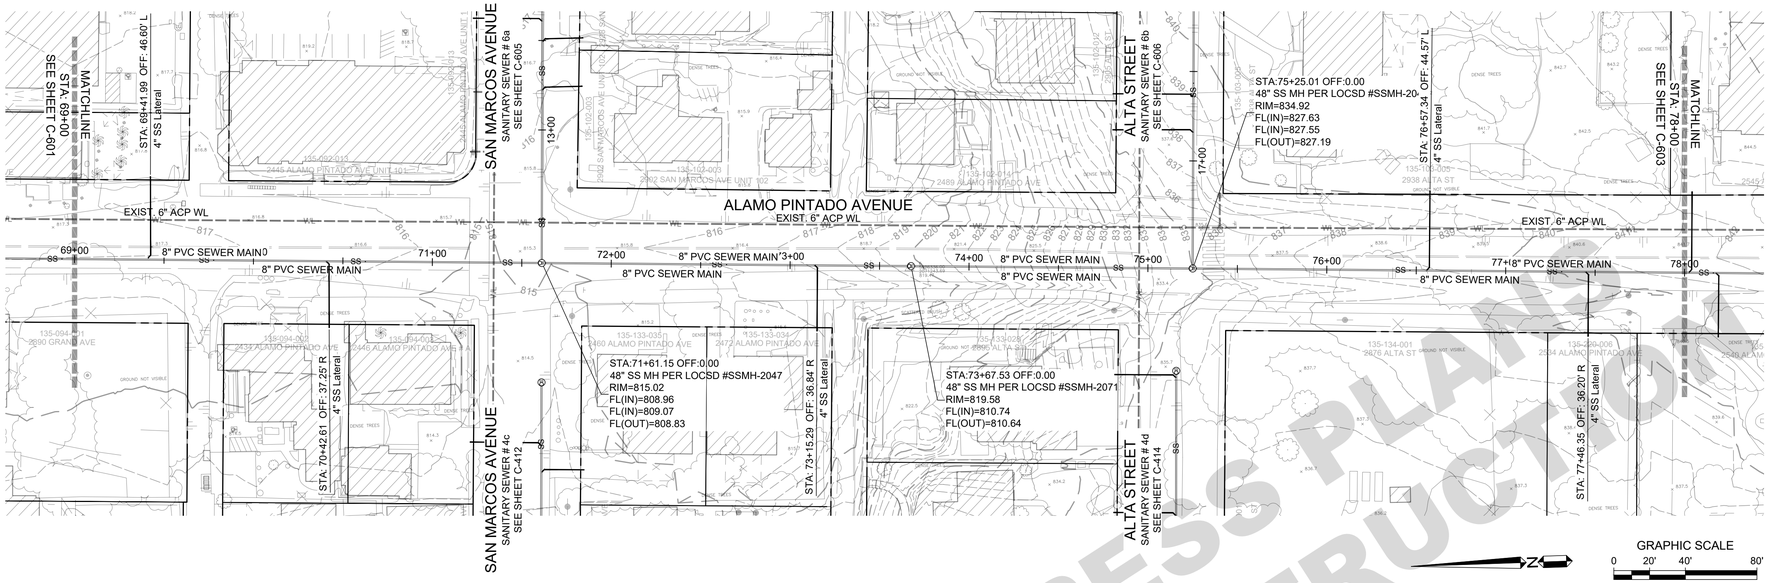

30% PROGRESS PLANS
NOT FOR CONSTRUCTION

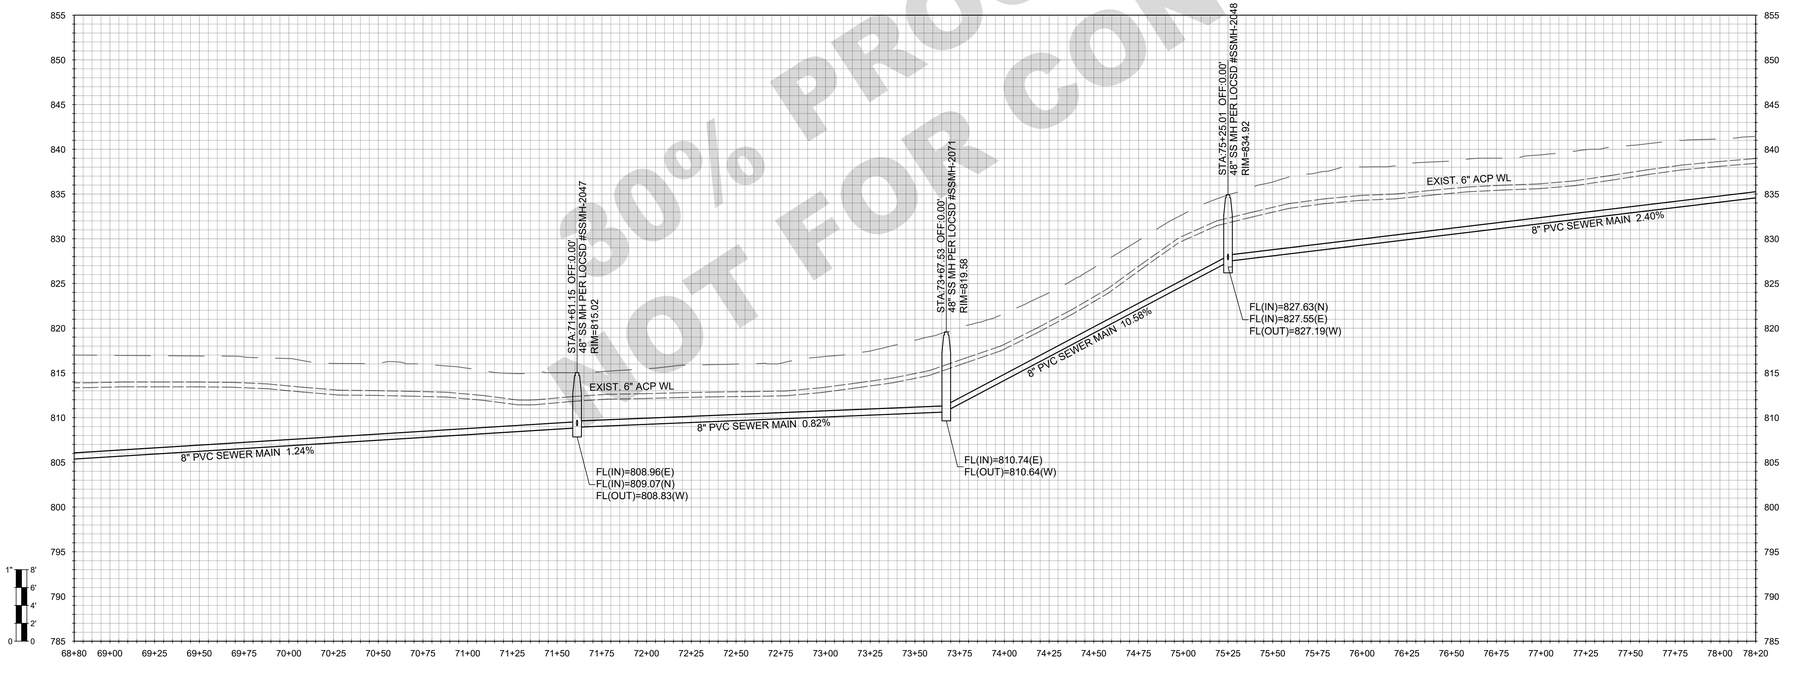

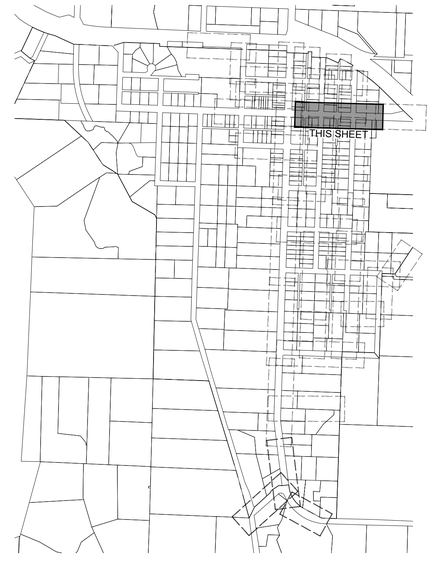

WALLACE GROUP®
CIVIL AND TRANSPORTATION ENGINEERING
CONSTRUCTION MANAGEMENT
LANDSCAPE ARCHITECTURE
MECHANICAL ENGINEERING
PLANNING
PUBLIC WORKS ADMINISTRATION
SURVEYING / GIS SOLUTIONS
WATER RESOURCES

612 CLARION COURT
SAN LUIS OBISPO, CA 93401
T 805 544-4011 F 805 544-4294
www.wallacegroup.us

REGISTERED PROFESSIONAL ENGINEER
RACHEL A. HAWTHORNE
No. 73686
FOR PLAN REVIEW ONLY
NOT FOR CONSTRUCTION
CIVIL
STATE OF CALIFORNIA

SIGNATURE

DATE SIGNED

These plans and specifications, and the ideas and designs incorporated herein, are instruments of service prepared for the construction of work shown hereon and shall not be used in whole or in part for any other project without written authority of Wallace Group, a California Corporation.

Copyright © 2026 Wallace Group, a California Corporation. All rights reserved. Copies of this drawing shall have this notice.

LOS OLIVOS COMMUNITY SERVICES DISTRICT
WASTEWATER COLLECTION SYSTEM
ALOMO PINTADO AVENUE - SS-6

JOB #:	1565.0002
DESIGNERS:	RAH
DRAWN BY:	RMS
DATE:	04/28/26

DRAWING NO.
C-602
####OF 63 SHEETS

FOR REDUCED PLANS
ORIGINAL SCALE IS IN INCHES
0 1 2 3
5

REFERENCE NOTES:

	DESCRIPTION
1	SURFACE IMPROVEMENTS
100	GENERAL
101	FIRST REFERENCE NOTE
2	SEWERS AND SANITATION
200	GENERAL FACILITIES
201	PVC SDR 35 SEWER PIPE

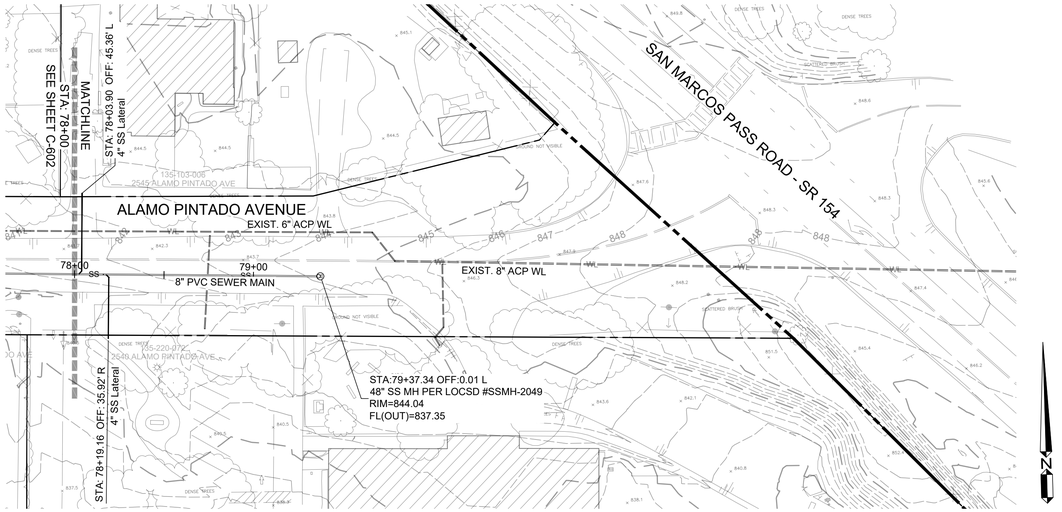

GRAPHIC SCALE
0 20' 40' 80'
(IN FEET)
1 IN = 40 FT

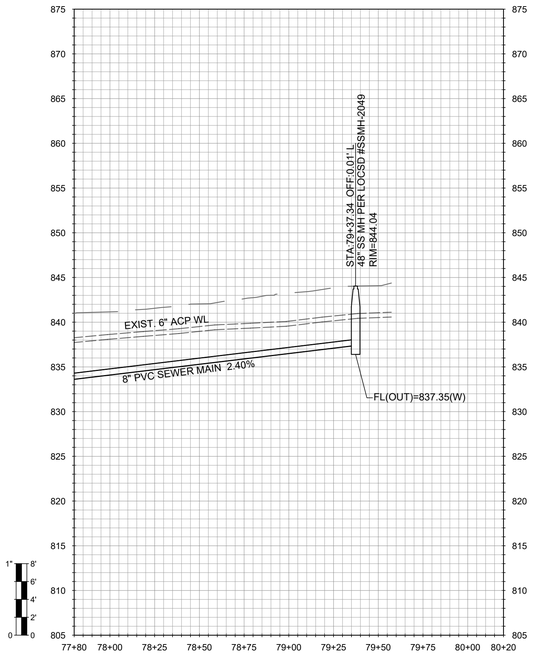

30% PROGRESS PLANS
NOT FOR CONSTRUCTION

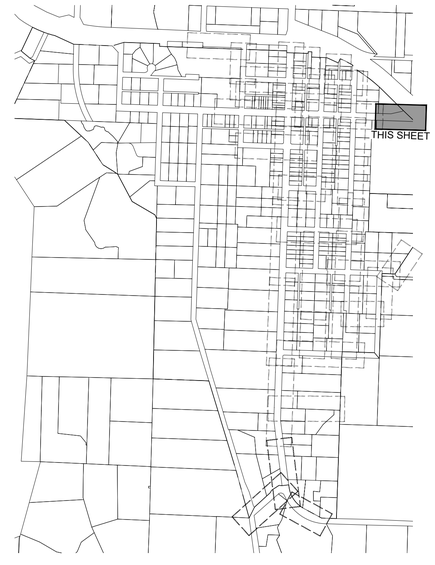

WALLACE GROUP®
CIVIL AND TRANSPORTATION ENGINEERING
CONSTRUCTION MANAGEMENT
LANDSCAPE ARCHITECTURE
MECHANICAL ENGINEERING
PLANNING
PUBLIC WORKS ADMINISTRATION
SURVEYING / GIS SOLUTIONS
WATER RESOURCES

612 CLARION COURT
SAN LUIS OBISPO, CA 93401
T 805 544-4011 F 805 544-4294
www.wallacegroup.us

REGISTERED PROFESSIONAL ENGINEER
RACHEL A. HAWTHORNE
No. 73686
FOR PLAN REVIEW ONLY
NOT FOR CONSTRUCTION
CIVIL
STATE OF CALIFORNIA

SIGNATURE

DATE SIGNED

These plans and specifications, and the ideas and designs incorporated herein, are instruments of service prepared for the construction of work shown hereon and shall not be used in whole or in part for any other project without written authority of Wallace Group, a California Corporation.

Copyright © 2026 Wallace Group, a California Corporation. All rights reserved. Copies of this drawing shall have this notice.

LOS OLIVIOS COMMUNITY SERVICES DISTRICT
WASTEWATER COLLECTION SYSTEM
ALOMO PINTADO AVENUE - SS-6

JOB #:	1565.0002
DESIGNERS:	RAH
DRAWN BY:	RMS
DATE:	04/28/26

DRAWING NO.
C-603
####OF 63 SHEETS

FILE NAME: 1565-0002-EAST-PIP4-SS6.DWG Plot Date: 4/28/2026

FOR REDUCED PLANS
ORIGINAL SCALE IS IN INCHES
0 1 2 3
5

REFERENCE NOTES:

	DESCRIPTION
1	SURFACE IMPROVEMENTS
100	GENERAL
101	FIRST REFERENCE NOTE
2	SEWERS AND SANITATION
200	GENERAL FACILITIES
201	PVC SDR 35 SEWER PIPE

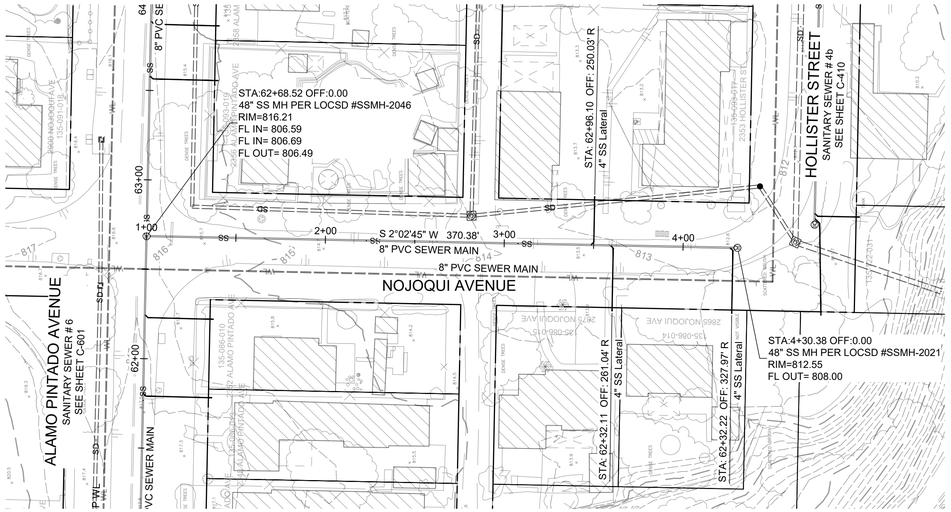

GRAPHIC SCALE
0 20' 40' 80'
(IN FEET)
1 IN = 40 FT

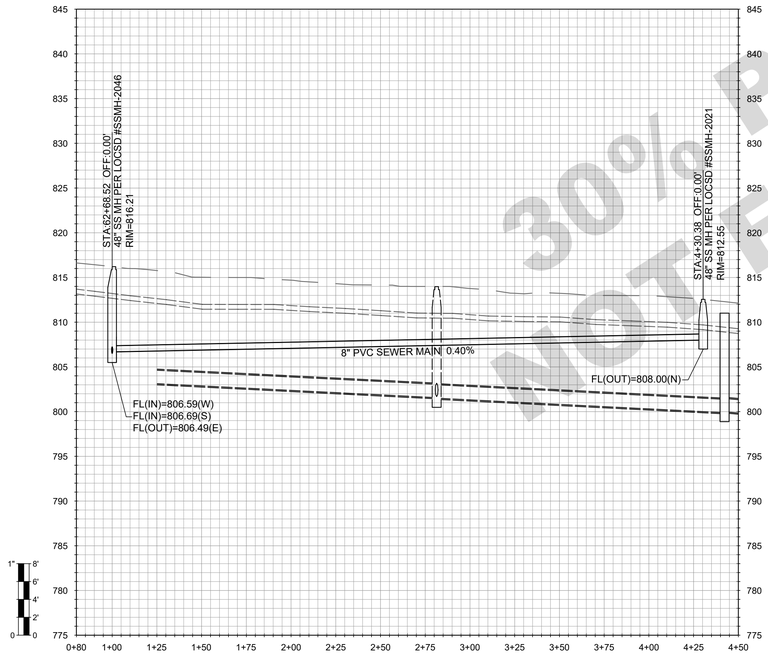

30% PROGRESS PLANS
NOT FOR CONSTRUCTION

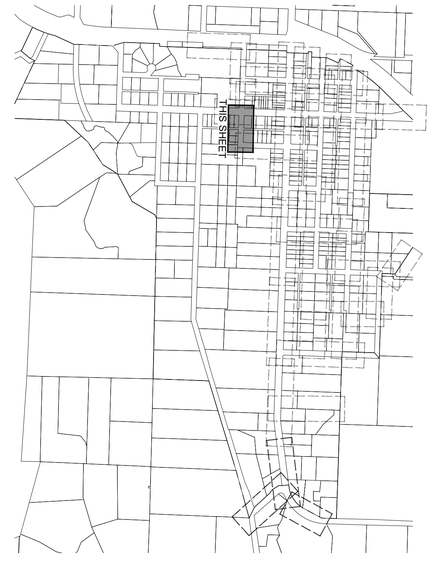

WALLACE GROUP®
CIVIL AND TRANSPORTATION ENGINEERING
CONSTRUCTION MANAGEMENT
LANDSCAPE ARCHITECTURE
MECHANICAL ENGINEERING
PLANNING
PUBLIC WORKS ADMINISTRATION
SURVEYING / GIS SOLUTIONS
WATER RESOURCES

612 CLARION COURT
SAN LUIS OBISPO, CA 93401
T 805 544-4011 F 805 544-4294
www.wallacegroup.us

REGISTERED PROFESSIONAL ENGINEER
RACHEL A. HAWTHORNE
No. 73686
FOR PLAN REVIEW ONLY
NOT FOR CONSTRUCTION
CIVIL
STATE OF CALIFORNIA

SIGNATURE

DATE SIGNED

These plans and specifications, and the ideas and designs incorporated herein, are instruments of service prepared for the construction of work shown hereon and shall not be used in whole or in part for any other project without written authority of Wallace Group, a California Corporation.

Copyright © 2026 Wallace Group, a California Corporation. All rights reserved. Copies of this drawing shall have this notice.

LOS OLIVOS COMMUNITY SERVICES DISTRICT
WASTEWATER COLLECTION SYSTEM
NOJOQUI AVENUE - SS-6a

JOB #:	1565.0002
DESIGNERS:	RAH
DRAWN BY:	RMS
DATE:	04/28/26

DRAWING NO.
C-604
####OF 63 SHEETS

FOR REDUCED PLANS
ORIGINAL SCALE IS IN INCHES
0 1 2 3
5

REFERENCE NOTES:

	DESCRIPTION
1	SURFACE IMPROVEMENTS
100	GENERAL
101	FIRST REFERENCE NOTE
2	SEWERS AND SANITATION
200	GENERAL FACILITIES
201	PVC SDR 35 SEWER PIPE

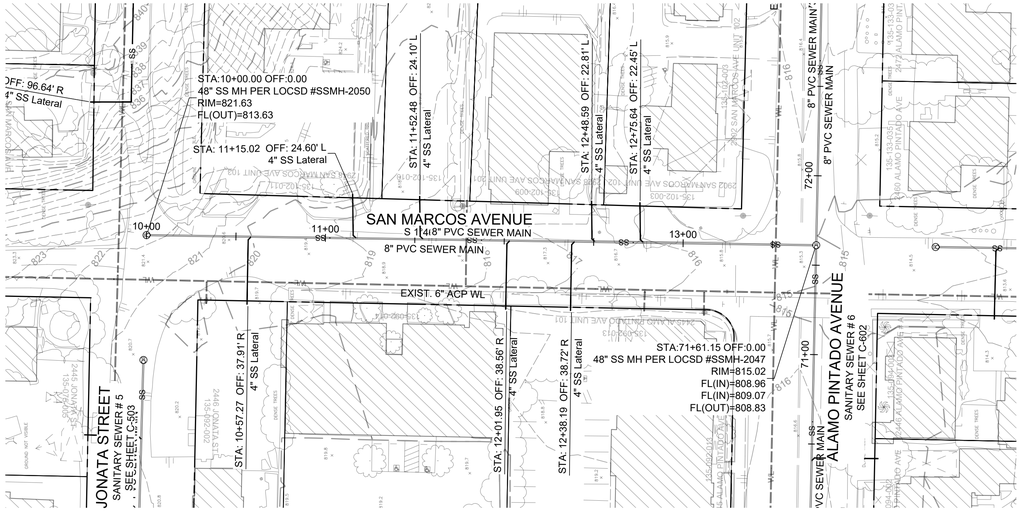

GRAPHIC SCALE
0 20' 40' 80'
(IN FEET)
1 IN = 40 FT

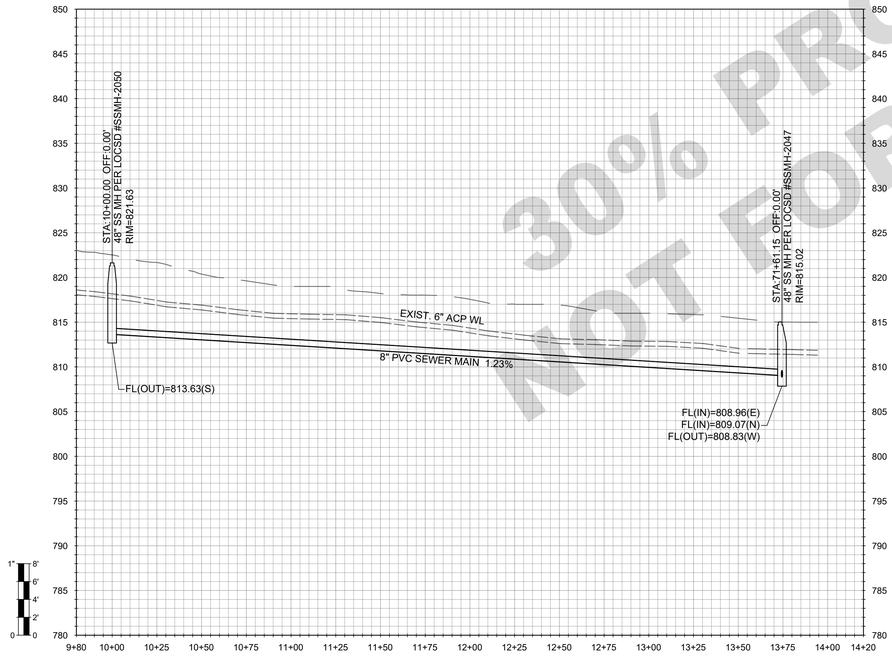

30% PROGRESS PLANS
NOT FOR CONSTRUCTION

WALLACE GROUP®
CIVIL AND TRANSPORTATION ENGINEERING
CONSTRUCTION MANAGEMENT
LANDSCAPE ARCHITECTURE
MECHANICAL ENGINEERING
PLANNING
PUBLIC WORKS ADMINISTRATION
SURVEYING / GIS SOLUTIONS
WATER RESOURCES

612 CLARION COURT
SAN LUIS OBISPO, CA 93401
T 805 544-4011 F 805 544-4294
www.wallacegroup.us

REGISTERED PROFESSIONAL ENGINEER
RACHEL A. HAWTHORNE
No. 73686
FOR PLAN REVIEW ONLY
NOT FOR CONSTRUCTION
CIVIL
STATE OF CALIFORNIA

SIGNATURE

DATE SIGNED

These plans and specifications, and the ideas and designs incorporated herein, are instruments of service prepared for the construction of work shown hereon and shall not be used in whole or in part for any other project without written authority of Wallace Group, a California Corporation.

Copyright © 2026 Wallace Group, a California Corporation. All rights reserved. Copies of this drawing shall have this notice.

LOS OLIVOS COMMUNITY SERVICES DISTRICT
WASTEWATER COLLECTION SYSTEM
SAN MARCOS AVENUE - SS-6b

JOB #:	1565.0002
DESIGNERS:	RAH
DRAWN BY:	RMS
DATE:	04/28/26

DRAWING NO.
C-605
####OF 63 SHEETS

FOR REDUCED PLANS
ORIGINAL SCALE IS IN INCHES
0 1 2 3
5

REFERENCE NOTES:

	DESCRIPTION
1	SURFACE IMPROVEMENTS
100	GENERAL
101	FIRST REFERENCE NOTE
2	SEWERS AND SANITATION
200	GENERAL FACILITIES
201	PVC SDR 35 SEWER PIPE

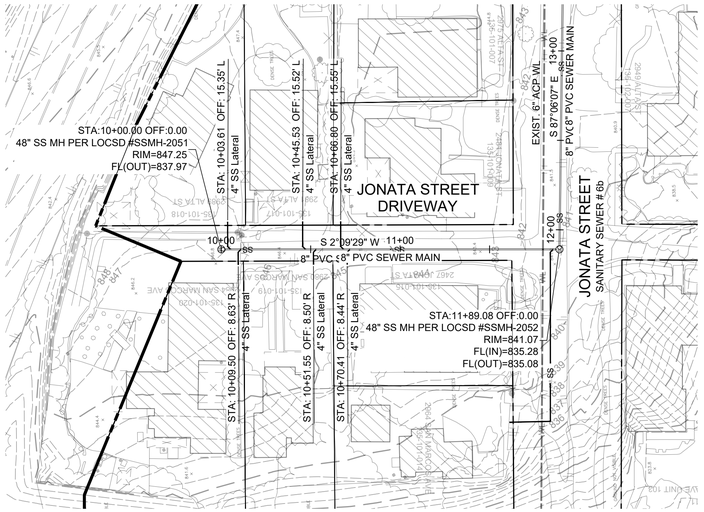

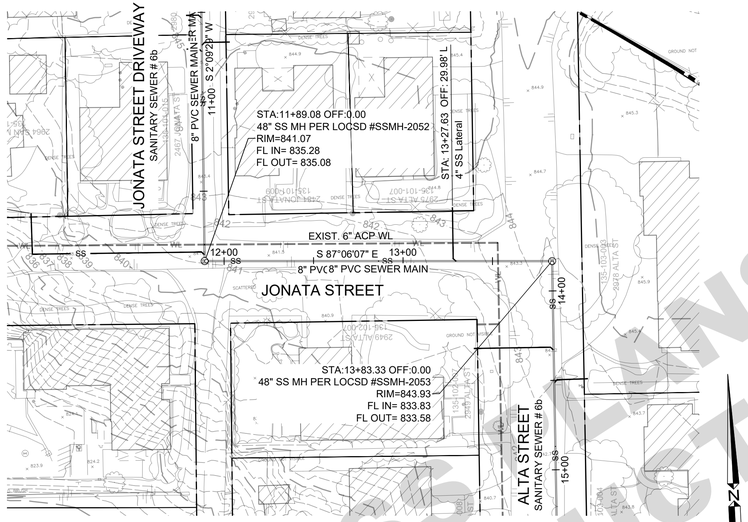

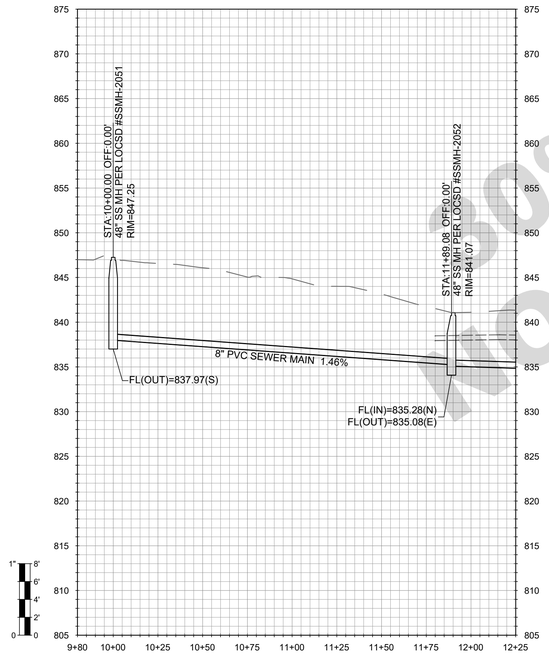

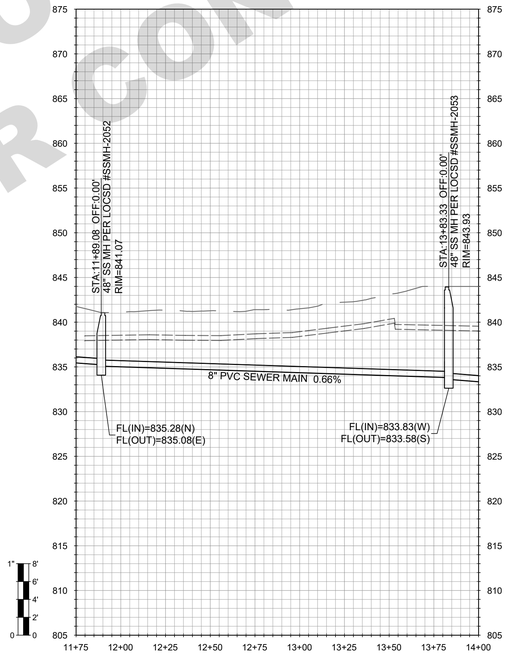

90% PROGRESS PLANS
NOT FOR CONSTRUCTION

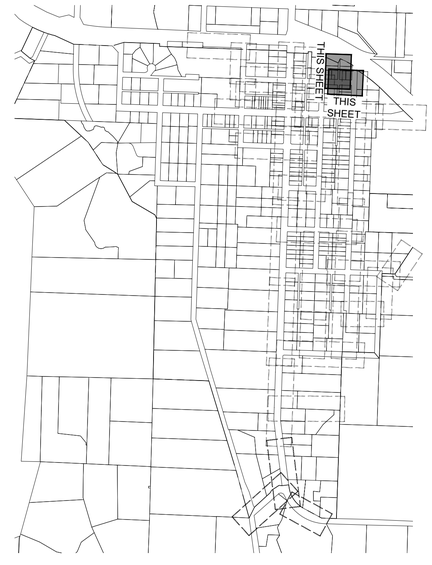

WALLACE GROUP®
CIVIL AND TRANSPORTATION ENGINEERING
CONSTRUCTION MANAGEMENT
LANDSCAPE ARCHITECTURE
MECHANICAL ENGINEERING
PLANNING
PUBLIC WORKS ADMINISTRATION
SURVEYING / GIS SOLUTIONS
WATER RESOURCES

612 CLARION COURT
SAN LUIS OBISPO, CA 93401
T 805 544-4011 F 805 544-4294
www.wallacegroup.us

REGISTERED PROFESSIONAL ENGINEER
RACHEL A. HAWTHORNE
No. 73686
FOR PLAN REVIEW ONLY
NOT FOR CONSTRUCTION
CIVIL
STATE OF CALIFORNIA

SIGNATURE

DATE SIGNED

These plans and specifications, and the ideas and designs incorporated herein, are instruments of service prepared for the construction of work shown hereon and shall not be used in whole or in part for any other project without written authority of Wallace Group, a California Corporation.

Copyright © 2026 Wallace Group, a California Corporation. All rights reserved. Copies of this drawing shall have this notice.

LOS OLIVIOS COMMUNITY SERVICES DISTRICT
WASTEWATER COLLECTION SYSTEM
JONATA ST. AND JONATA DRIVEWAY 1 - SS-6c

JOB #:	1565.0002
DESIGNERS:	RAH
DRAWN BY:	RMS
DATE:	04/28/26

DRAWING NO.
C-606
####OF 63 SHEETS

FOR REDUCED PLANS
ORIGINAL SCALE IS IN INCHES
0 1 2 3
5

REFERENCE NOTES:

	DESCRIPTION
1	SURFACE IMPROVEMENTS
100	GENERAL
101	FIRST REFERENCE NOTE
2	SEWERS AND SANITATION
200	GENERAL FACILITIES
201	PVC SDR 35 SEWER PIPE

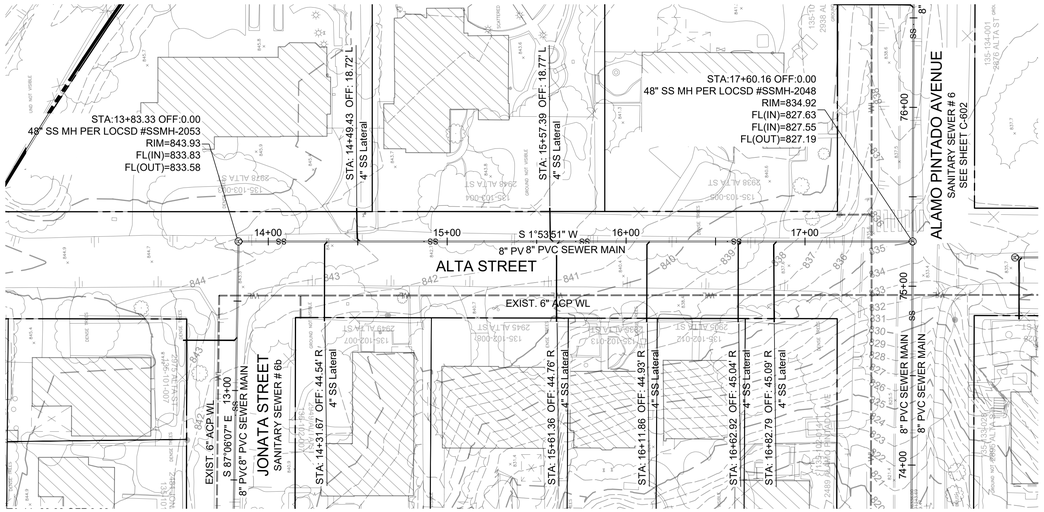

GRAPHIC SCALE
0 20' 40' 80'
(IN FEET)
1 IN = 40 FT

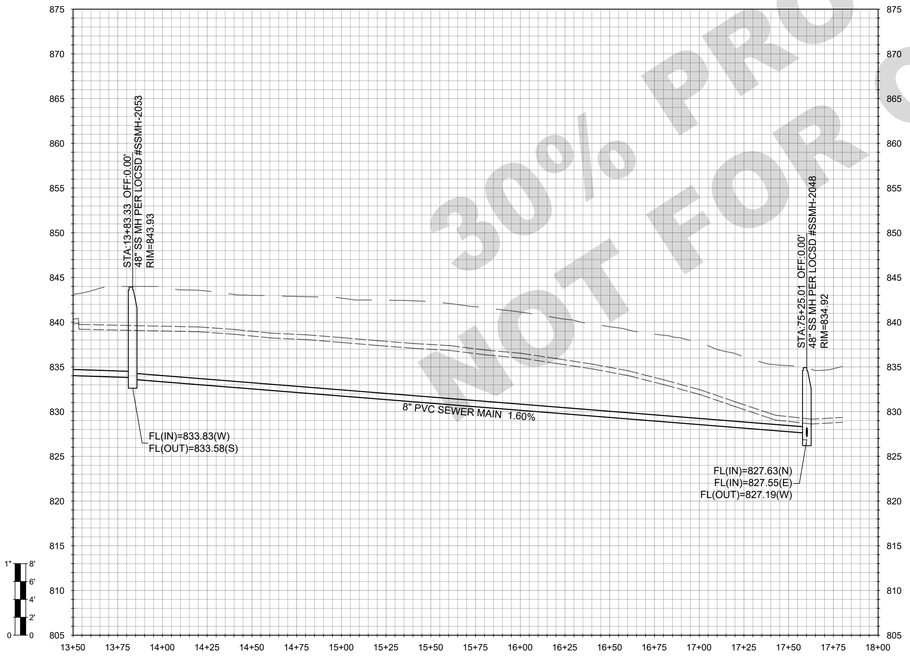

30% PROGRESS PLANS
NOT FOR CONSTRUCTION

WALLACE GROUP®
CIVIL AND TRANSPORTATION ENGINEERING
CONSTRUCTION MANAGEMENT
LANDSCAPE ARCHITECTURE
MECHANICAL ENGINEERING
PLANNING
PUBLIC WORKS ADMINISTRATION
SURVEYING / GIS SOLUTIONS
WATER RESOURCES

612 CLARION COURT
SAN LUIS OBISPO, CA 93401
T 805 544-4011 F 805 544-4294
www.wallacegroup.us

REGISTERED PROFESSIONAL ENGINEER
RACHEL A. HAWTHORNE
No. 73686
FOR PLAN REVIEW ONLY
NOT FOR CONSTRUCTION
CIVIL
STATE OF CALIFORNIA

SIGNATURE

DATE SIGNED

These plans and specifications, and the ideas and designs incorporated herein, are instruments of service prepared for the construction of work shown hereon and shall not be used in whole or in part for any other project without written authority of Wallace Group, a California Corporation.

Copyright © 2026 Wallace Group, a California Corporation. All rights reserved. Copies of this drawing shall have this notice.

LOS OLIVIOS COMMUNITY SERVICES DISTRICT
WASTEWATER COLLECTION SYSTEM
ALTA STREET

JOB #:	1565.0002
DESIGNERS:	RAH
DRAWN BY:	RMS
DATE:	04/28/26

DRAWING NO.
C-607
####OF 63 SHEETS

FOR REDUCED PLANS
ORIGINAL SCALE IS IN INCHES
0 1 2 3
5

REFERENCE NOTES:

	DESCRIPTION
1	SURFACE IMPROVEMENTS
100	GENERAL
101	FIRST REFERENCE NOTE
2	SEWERS AND SANITATION
200	GENERAL FACILITIES
201	PVC SDR 35 SEWER PIPE

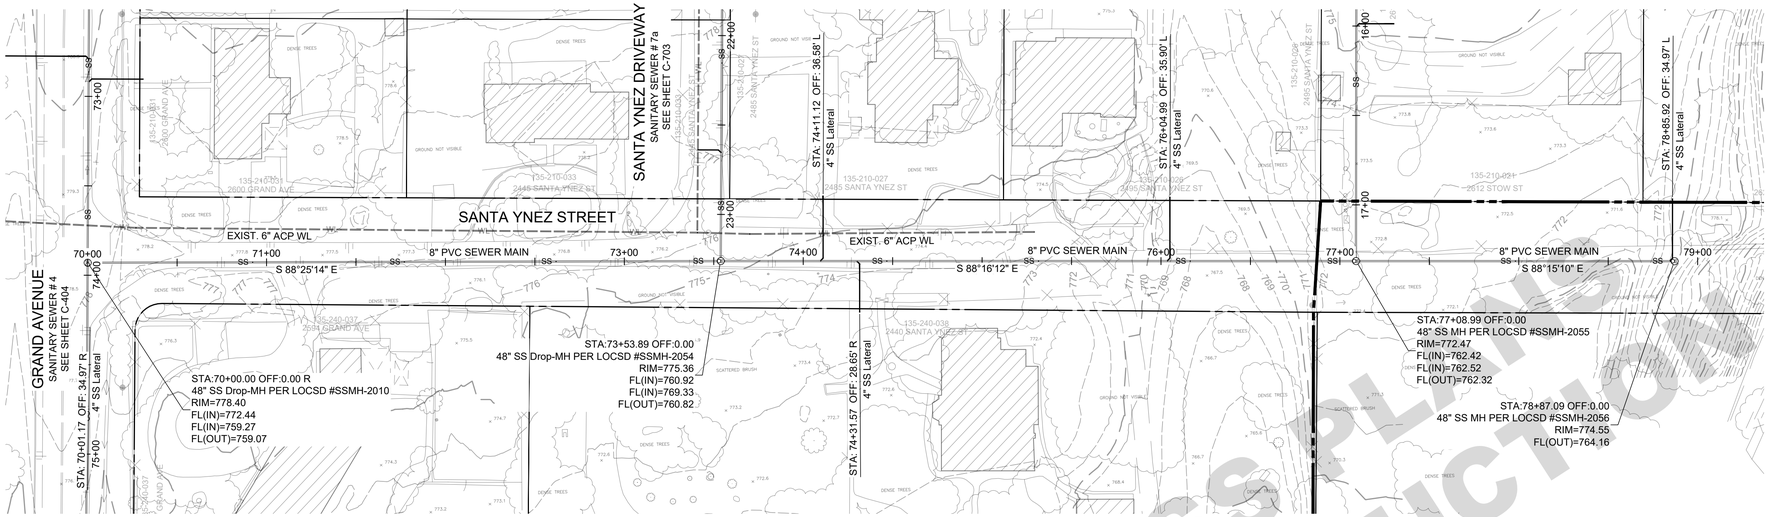

GRAPHIC SCALE
0 20' 40' 80'
(IN FEET)
1 IN = 40 FT

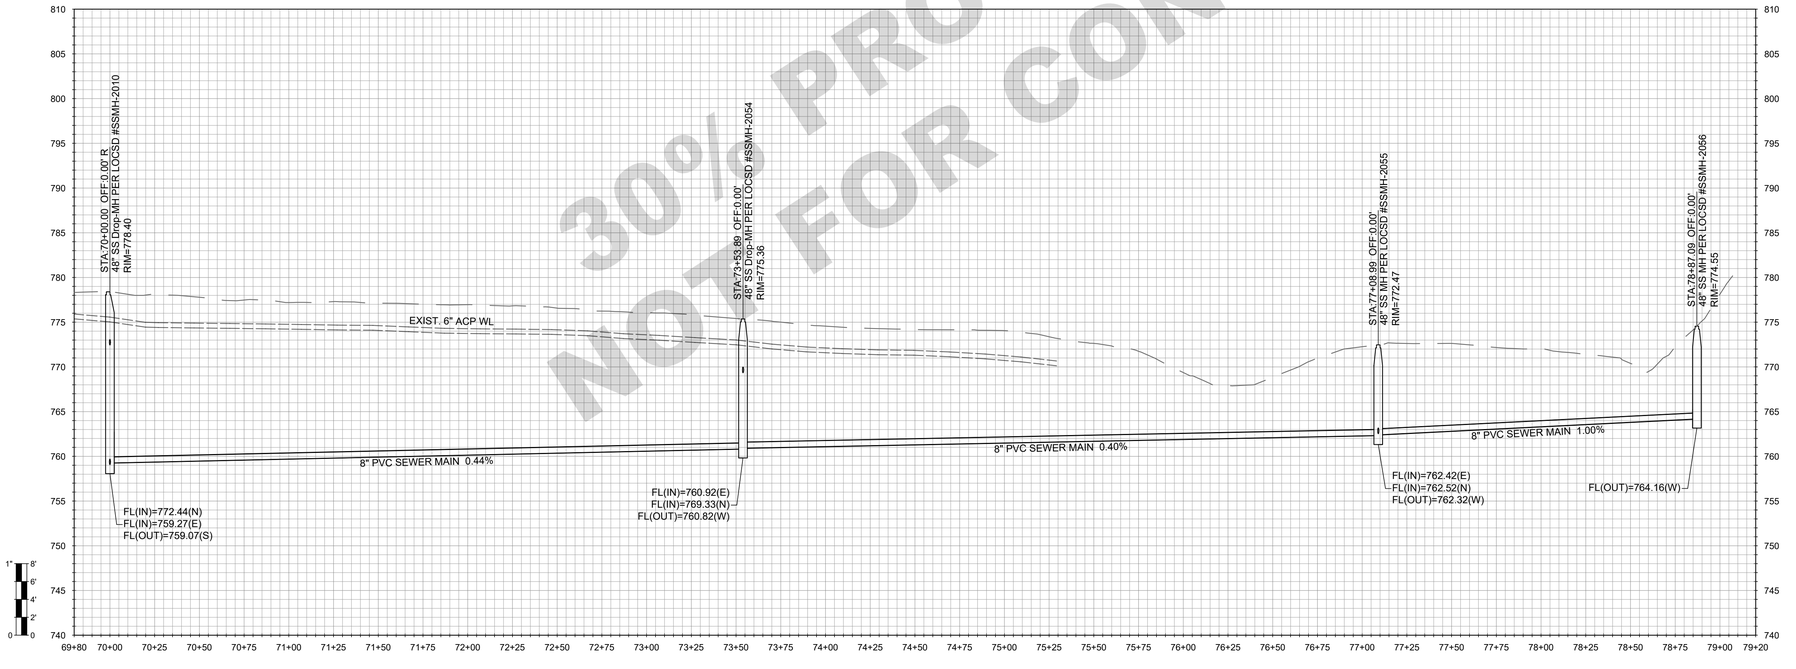

30% PROGRESS PLANS
NOT FOR CONSTRUCTION

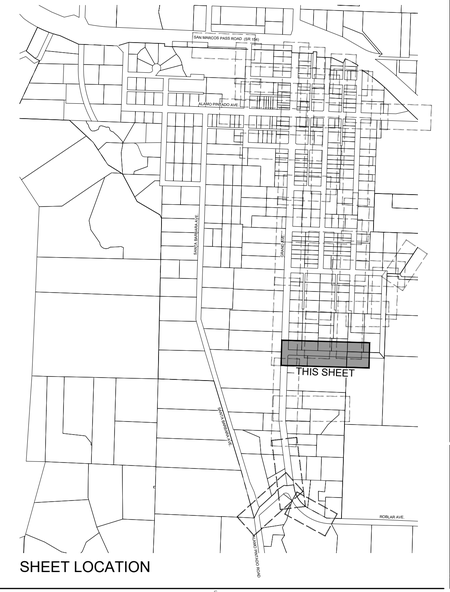

SHEET LOCATION

WALLACE GROUP®
CIVIL AND TRANSPORTATION ENGINEERING
CONSTRUCTION MANAGEMENT
LANDSCAPE ARCHITECTURE
MECHANICAL ENGINEERING
PLANNING
PUBLIC WORKS ADMINISTRATION
SURVEYING / GIS SOLUTIONS
WATER RESOURCES

612 CLARION COURT
SAN LUIS OBISPO, CA 93401
T 805 544-4011 F 805 544-4294
www.wallacegroup.us

REGISTERED PROFESSIONAL ENGINEER
RACHEL A. HAWTHORNE
No. 73686
FOR PLAN REVIEW ONLY
NOT FOR CONSTRUCTION
CIVIL
STATE OF CALIFORNIA

SIGNATURE

DATE SIGNED

These plans and specifications, and the ideas and designs incorporated herein, are instruments of service prepared for the construction of work shown hereon and shall not be used in whole or in part for any other project without written authority of Wallace Group, a California Corporation.

Copyright © 2026 Wallace Group, a California Corporation. All rights reserved. Copies of this drawing shall have this notice.

LOS OLIVOS COMMUNITY SERVICES DISTRICT
WASTEWATER COLLECTION SYSTEM
SANTA YNEZ STREET - SS-7

JOB #:	1565.0002
DESIGNERS:	RAH
DRAWN BY:	RMS
DATE:	04/28/26

DRAWING NO.
C-701
####OF 63 SHEETS

FOR REDUCED PLANS
ORIGINAL SCALE IS IN INCHES
0 1 2 3
5

REFERENCE NOTES:

	DESCRIPTION
1	SURFACE IMPROVEMENTS
100	GENERAL
101	FIRST REFERENCE NOTE
2	SEWERS AND SANITATION
200	GENERAL FACILITIES
201	PVC SDR 35 SEWER PIPE

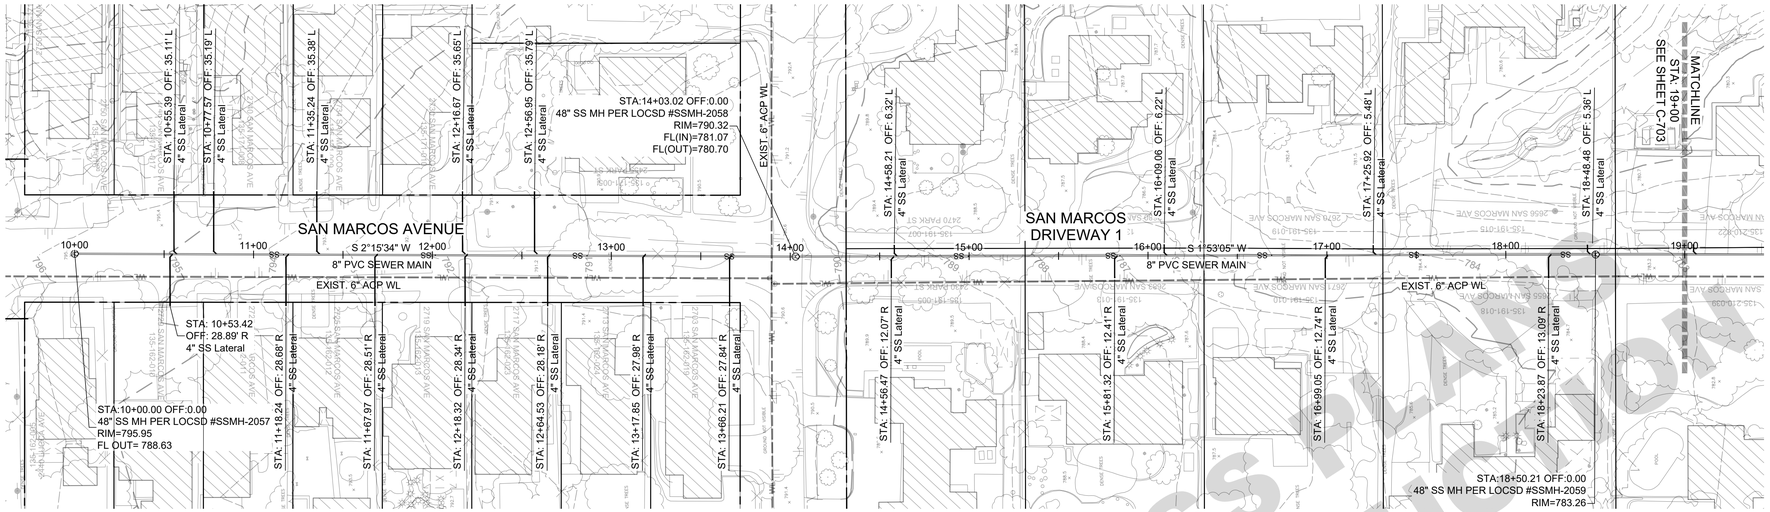

GRAPHIC SCALE
0 20' 40' 80'
(IN FEET)
1 IN = 40 FT

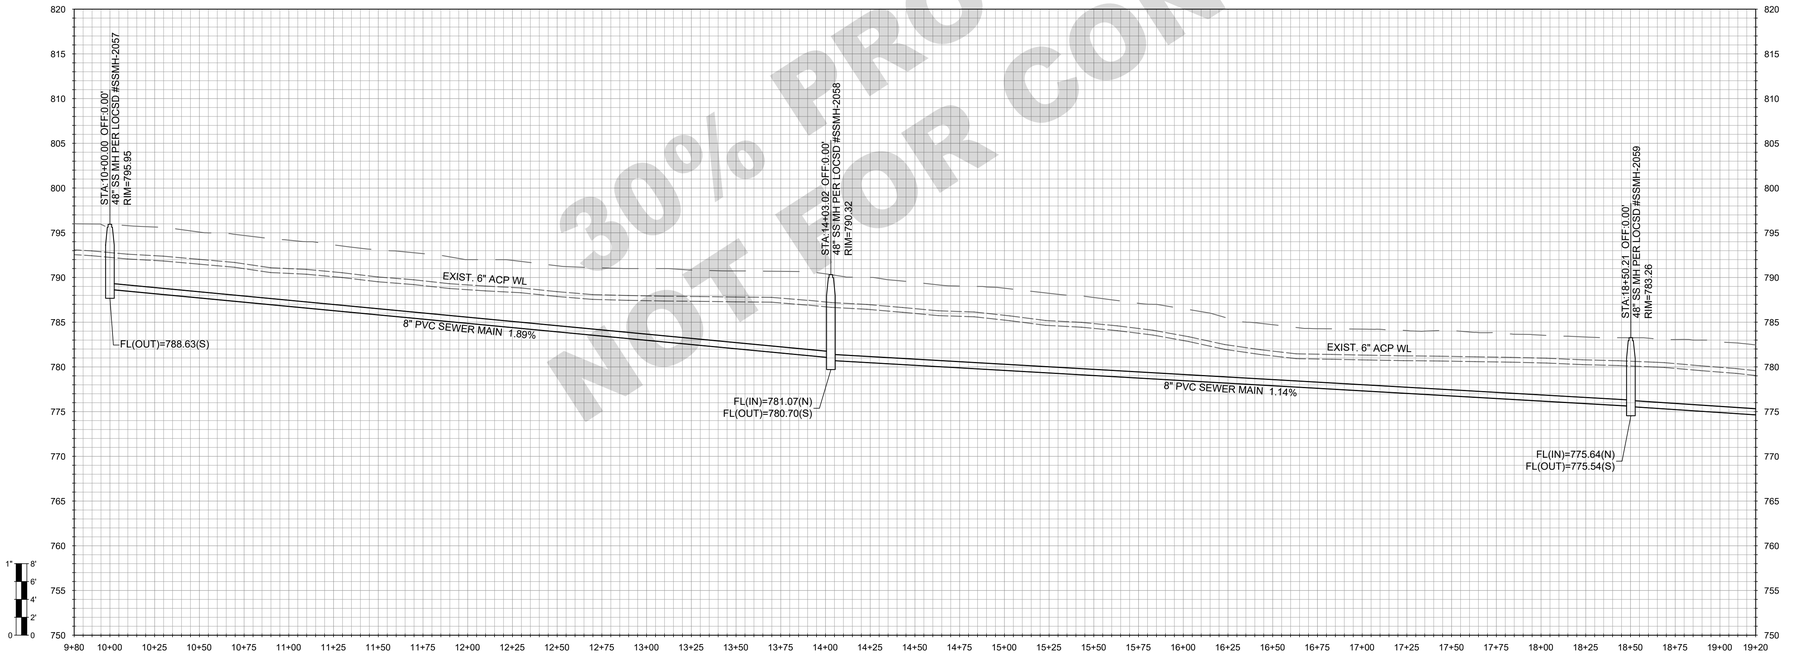

30% PROGRESS PLANS
NOT FOR CONSTRUCTION

SHEET LOCATION

WALLACE GROUP®
CIVIL AND TRANSPORTATION ENGINEERING
CONSTRUCTION MANAGEMENT
LANDSCAPE ARCHITECTURE
MECHANICAL ENGINEERING
PLANNING
PUBLIC WORKS ADMINISTRATION
SURVEYING / GIS SOLUTIONS
WATER RESOURCES

612 CLARION COURT
SAN LUIS OBISPO, CA 93401
T 805 544-4011 F 805 544-4294
www.wallacegroup.us

REGISTERED PROFESSIONAL ENGINEER
RACHEL A. HAWTHORNE
No. 73686
FOR PLAN REVIEW ONLY
NOT FOR CONSTRUCTION
CIVIL
STATE OF CALIFORNIA

SIGNATURE

DATE SIGNED

These plans and specifications, and the ideas and designs incorporated herein, are instruments of service prepared for the construction of work shown hereon and shall not be used in whole or in part for any other project without written authority of Wallace Group, a California Corporation.

Copyright © 2026 Wallace Group, a California Corporation. All rights reserved. Copies of this drawing shall have this notice.

LOS OLIVOS COMMUNITY SERVICES DISTRICT
WASTEWATER COLLECTION SYSTEM
SAN MARCOS AND SAN MARCOS DWY 1 - SS-7a

JOB #:	1565.0002
DESIGNERS:	RAH
DRAWN BY:	RMS
DATE:	04/28/26

DRAWING NO.
C-702
####OF 63 SHEETS

FOR REDUCED PLANS
ORIGINAL SCALE IS IN INCHES
0 1 2 3
5

REFERENCE NOTES:

	DESCRIPTION
1	SURFACE IMPROVEMENTS
100	GENERAL
101	FIRST REFERENCE NOTE
2	SEWERS AND SANITATION
200	GENERAL FACILITIES
201	PVC SDR 35 SEWER PIPE

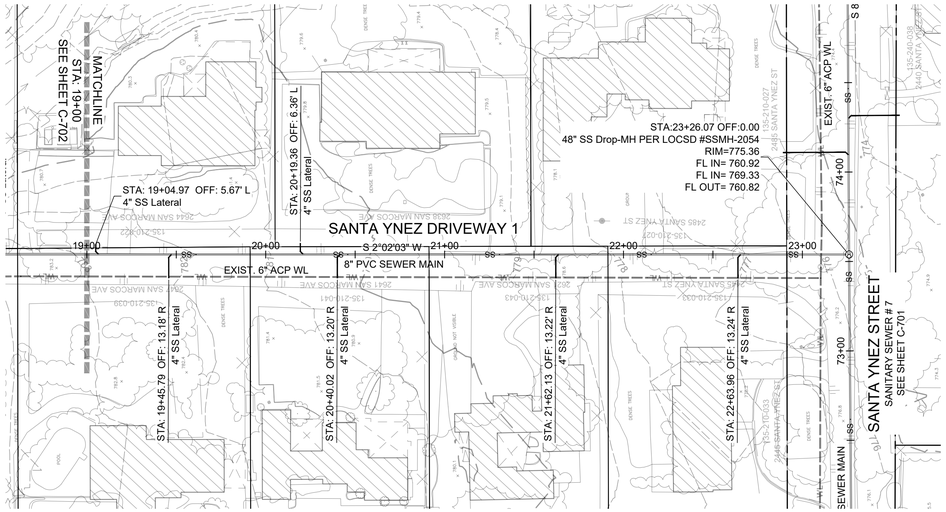

GRAPHIC SCALE
0 20' 40' 80'
(IN FEET)
1 IN = 40 FT

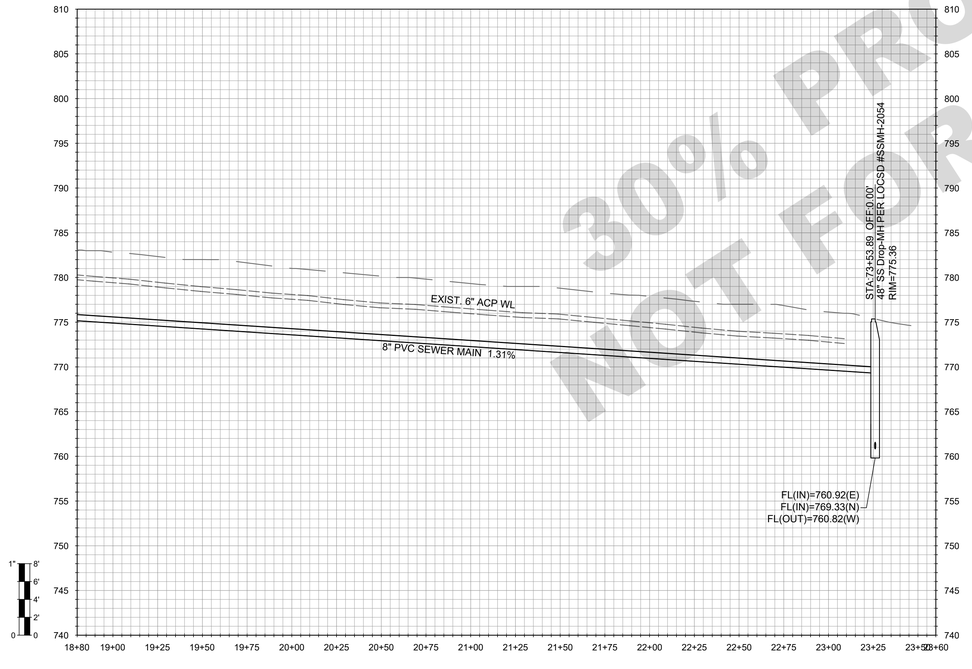

30% PROGRESS PLANS
NOT FOR CONSTRUCTION

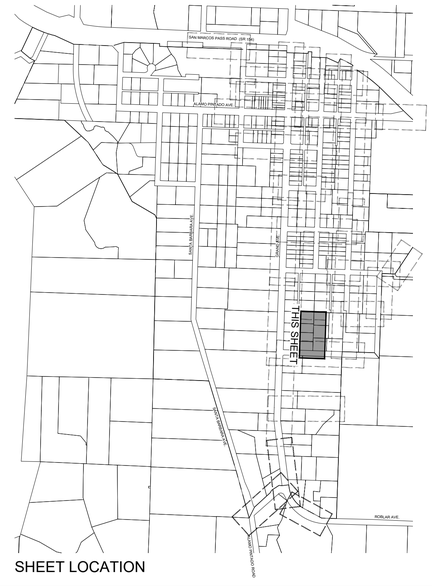

SHEET LOCATION

WALLACE GROUP®
CIVIL AND TRANSPORTATION ENGINEERING
CONSTRUCTION MANAGEMENT
LANDSCAPE ARCHITECTURE
MECHANICAL ENGINEERING
PLANNING
PUBLIC WORKS ADMINISTRATION
SURVEYING / GIS SOLUTIONS
WATER RESOURCES

612 CLARION COURT
SAN LUIS OBISPO, CA 93401
T 805 544-4011 F 805 544-4294
www.wallacegroup.us

REGISTERED PROFESSIONAL ENGINEER
RACHEL A. HAWTHORNE
No. 73686
FOR PLAN REVIEW ONLY
NOT FOR CONSTRUCTION
CIVIL
STATE OF CALIFORNIA

SIGNATURE

DATE SIGNED

These plans and specifications, and the ideas and designs incorporated herein, are instruments of service prepared for the construction of work shown hereon and shall not be used in whole or in part for any other project without written authority of Wallace Group, a California Corporation.

Copyright © 2026 Wallace Group, a California Corporation. All rights reserved. Copies of this drawing shall have this notice.

LOS OLIVOS COMMUNITY SERVICES DISTRICT
WASTEWATER COLLECTION SYSTEM
SAN MARCOS DRIVEWAY 1 - SS-7a

JOB #:	1565.0002
DESIGNERS:	RAH
DRAWN BY:	RMS
DATE:	04/28/26

DRAWING NO.
C-703
####OF 63 SHEETS

FILE NAME: 1565-0002-EAST-PIP5-SS7.DWG Plot Date: 4/28/2026

FOR REDUCED PLANS
ORIGINAL SCALE IS IN INCHES
0 1 2 3
5

REFERENCE NOTES:

	DESCRIPTION
1	SURFACE IMPROVEMENTS
100	GENERAL
101	FIRST REFERENCE NOTE
2	SEWERS AND SANITATION
200	GENERAL FACILITIES
201	PVC SDR 35 SEWER PIPE

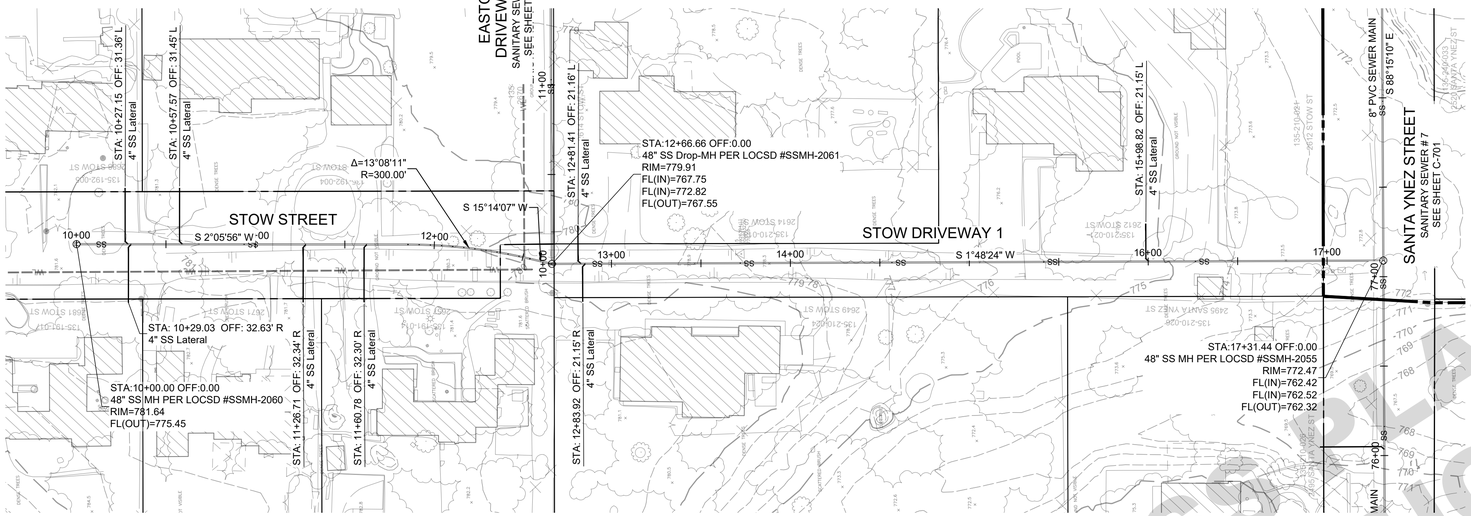

GRAPHIC SCALE
0 20' 40' 80'
(IN FEET)
1 IN = 40 FT

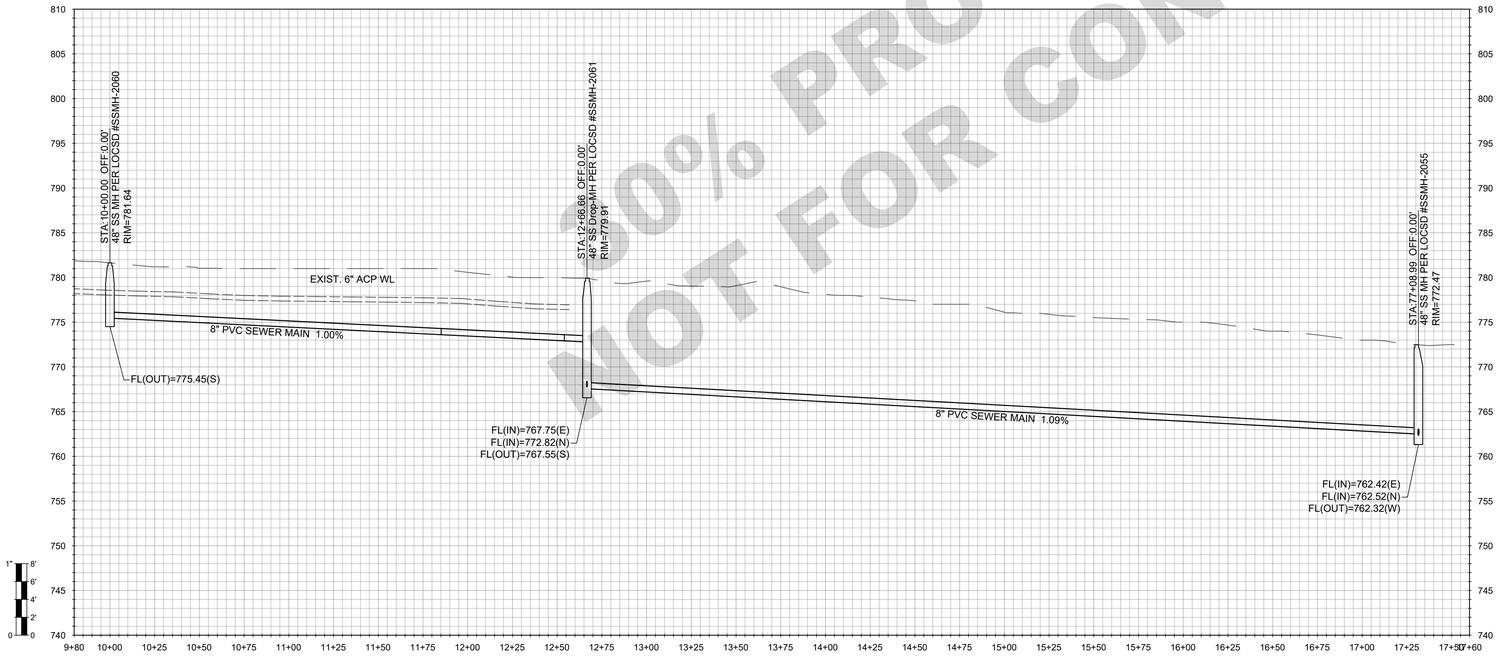

100% PROGRESS PLANS
NOT FOR CONSTRUCTION

WALLACE GROUP®
CIVIL AND TRANSPORTATION ENGINEERING
CONSTRUCTION MANAGEMENT
LANDSCAPE ARCHITECTURE
MECHANICAL ENGINEERING
PLANNING
PUBLIC WORKS ADMINISTRATION
SURVEYING / GIS SOLUTIONS
WATER RESOURCES

612 CLARION COURT
SAN LUIS OBISPO, CA 93401
T 805 544-4011 F 805 544-4294
www.wallacegroup.us

REGISTERED PROFESSIONAL ENGINEER
RACHEL A. HAWTHORNE
No. 73686
FOR PLAN REVIEW ONLY
NOT FOR CONSTRUCTION
CIVIL
STATE OF CALIFORNIA

SIGNATURE

DATE SIGNED

These plans and specifications, and the ideas and designs incorporated herein, are instruments of service prepared for the construction of work shown hereon and shall not be used in whole or in part for any other project without written authority of Wallace Group, a California Corporation.

Copyright © 2026 Wallace Group, a California Corporation. All rights reserved. Copies of this drawing shall have this notice.

LOS OLIVOS COMMUNITY SERVICES DISTRICT
WASTEWATER COLLECTION SYSTEM
STOW ST. AND STOW DRIVEWAY 1 - SS-7b

JOB #:	1565.0002
DESIGNERS:	RAH
DRAWN BY:	RMS
DATE:	04/28/26

DRAWING NO.
C-704
####OF 63 SHEETS

FOR REDUCED PLANS
ORIGINAL SCALE IS IN INCHES
0 1 2 3
5

REFERENCE NOTES:

	DESCRIPTION
1	SURFACE IMPROVEMENTS
100	GENERAL
101	FIRST REFERENCE NOTE
2	SEWERS AND SANITATION
200	GENERAL FACILITIES
201	PVC SDR 35 SEWER PIPE

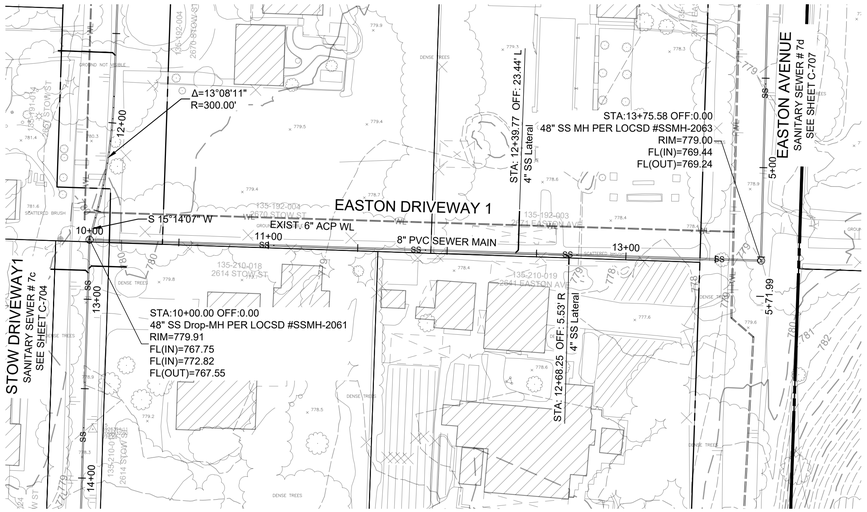

GRAPHIC SCALE
0 20' 40' 80'
(IN FEET)
1 IN = 40 FT

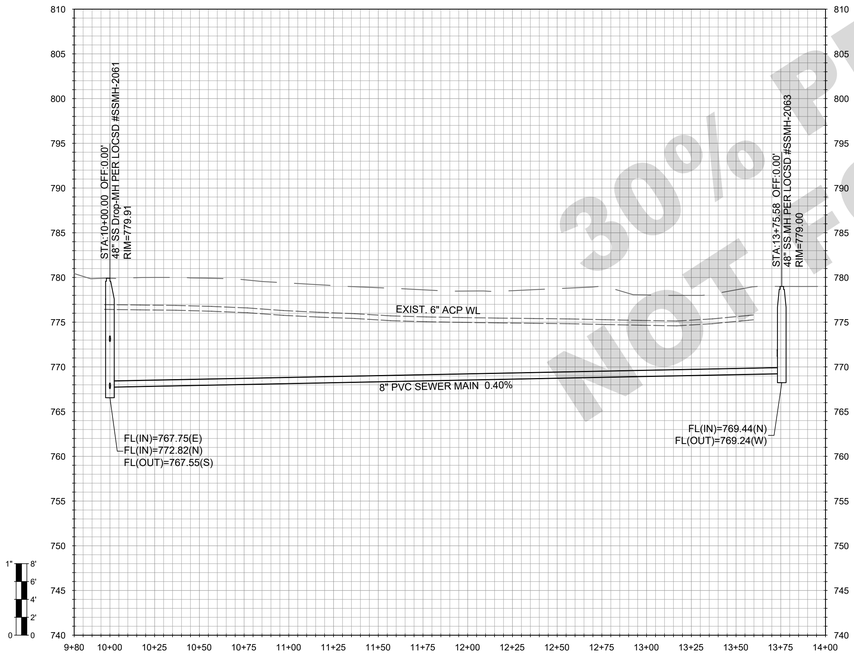

30% PROGRESS PLANS
NOT FOR CONSTRUCTION

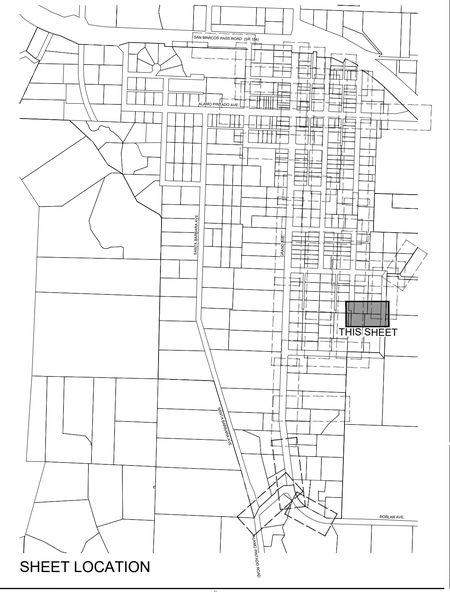

SHEET LOCATION

WALLACE GROUP®

CIVIL AND TRANSPORTATION ENGINEERING
CONSTRUCTION MANAGEMENT
LANDSCAPE ARCHITECTURE
MECHANICAL ENGINEERING
PLANNING
PUBLIC WORKS ADMINISTRATION
SURVEYING / GIS SOLUTIONS
WATER RESOURCES

612 CLARION COURT
SAN LUIS OBISPO, CA 93401
T 805 544-4011 F 805 544-4294
www.wallacegroup.us

REGISTERED PROFESSIONAL ENGINEER
RACHEL A. HAWTHORNE
No. 73686
FOR PLAN REVIEW ONLY
NOT FOR CONSTRUCTION
CIVIL
STATE OF CALIFORNIA

SIGNATURE

DATE SIGNED

These plans and specifications, and the ideas and designs incorporated herein, are instruments of service prepared for the construction of work shown hereon and shall not be used in whole or in part for any other project without written authority of Wallace Group, a California Corporation.

Copyright © 2026 Wallace Group, a California Corporation. All rights reserved. Copies of this drawing shall have this notice.

LOS OLIVOS COMMUNITY SERVICES DISTRICT
WASTEWATER COLLECTION SYSTEM
EASTON DRIVEWAY 1 - SS-7c

JOB #:	1565.0002
DESIGNERS:	RAH
DRAWN BY:	RMS
DATE:	04/28/26

DRAWING NO.
C-705
####OF 63 SHEETS

FOR REDUCED PLANS
ORIGINAL SCALE IS IN INCHES
0 1 2 3
5

REFERENCE NOTES:

	DESCRIPTION
1	SURFACE IMPROVEMENTS
100	GENERAL
101	FIRST REFERENCE NOTE
2	SEWERS AND SANITATION
200	GENERAL FACILITIES
201	PVC SDR 35 SEWER PIPE

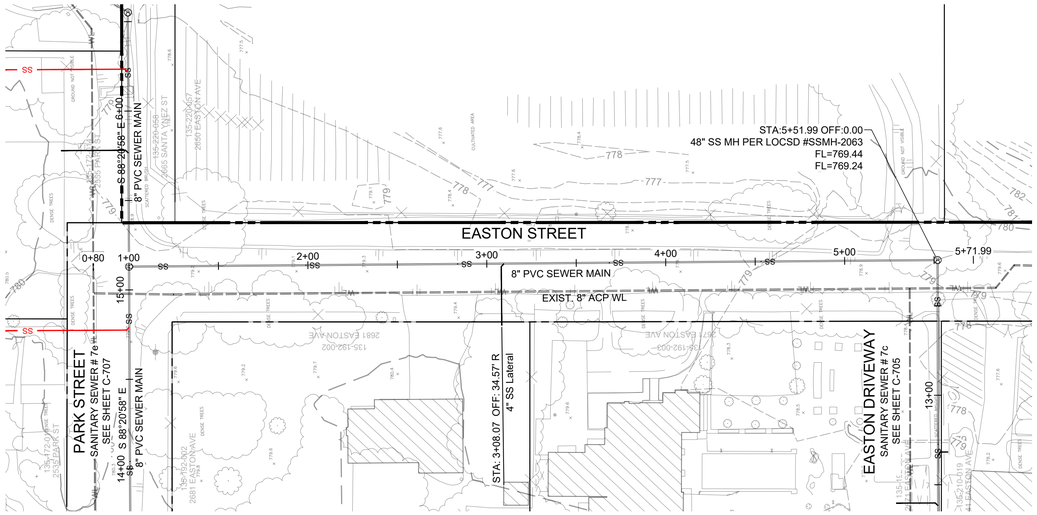
STA:5+51.99 OFF:0.00
48" SS MH PER LOCSD #SSMH-2063
FL=769.44
FL=769.24
EASTON STREET
0+80
1+00
2+00
3+00
4+00
5+00
5+71.99
8" PVC SEWER MAIN
EXIST. 8" ACP WL
SS
PARK STREET
SANITARY SEWER # 7a
SEE SHEET C-707
S 88°20'58" E 6.00'
8" PVC SEWER MAIN
S 88°20'58" E
8" PVC SEWER MAIN
STA: 3+08.07 OFF: 34.57' R
4" SS Lateral
EASTON DRIVEWAY
SANITARY SEWER # 7c
SEE SHEET C-705
13+00
2681 EASTON AVE
2685 EASTON AVE
2689 EASTON AVE
2693 EASTON AVE
2695 EASTON AVE
2700 PARK ST
2685 PARK ST
2681 EASTON AVE
135-182-002
135-182-007
135-204-005
135-204-006
135-204-007
135-204-008
135-182-009
135-182-010
FOR REDUCED PLANS
ORIGINAL SCALE IS IN INCHES
0 1 2 3
5

REFERENCE NOTES:

	DESCRIPTION
1	SURFACE IMPROVEMENTS
100	GENERAL
101	FIRST REFERENCE NOTE
2	SEWERS AND SANITATION
200	GENERAL FACILITIES
201	PVC SDR 35 SEWER PIPE

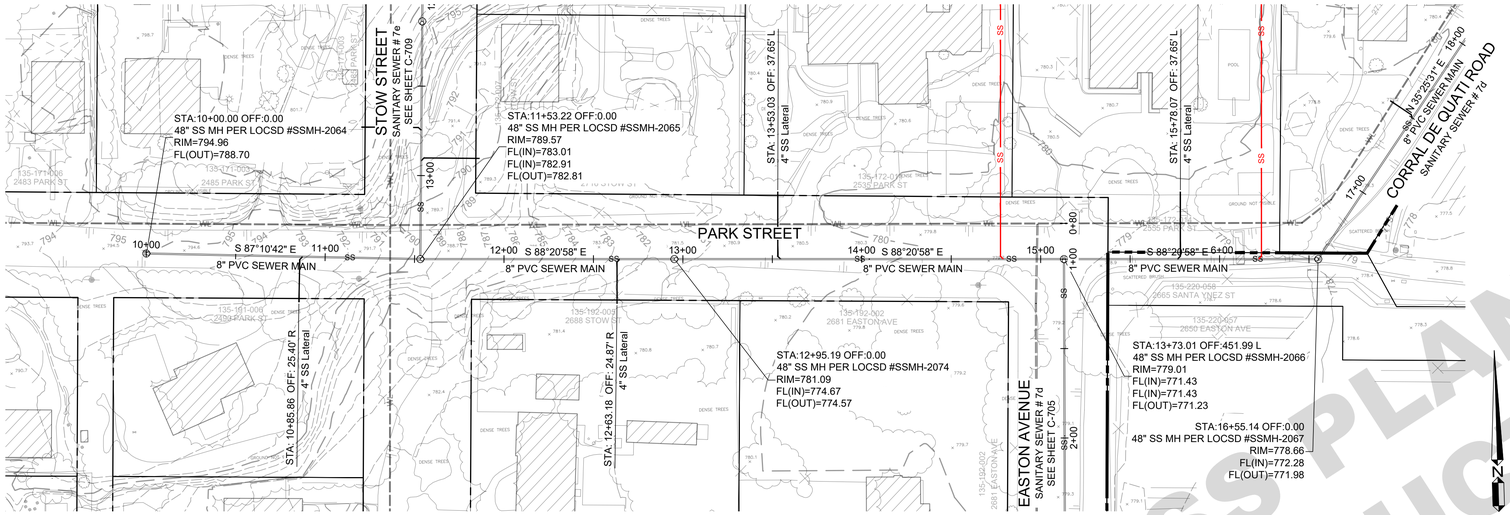

GRAPHIC SCALE
0 20' 40' 80'
(IN FEET)
1 IN = 40 FT

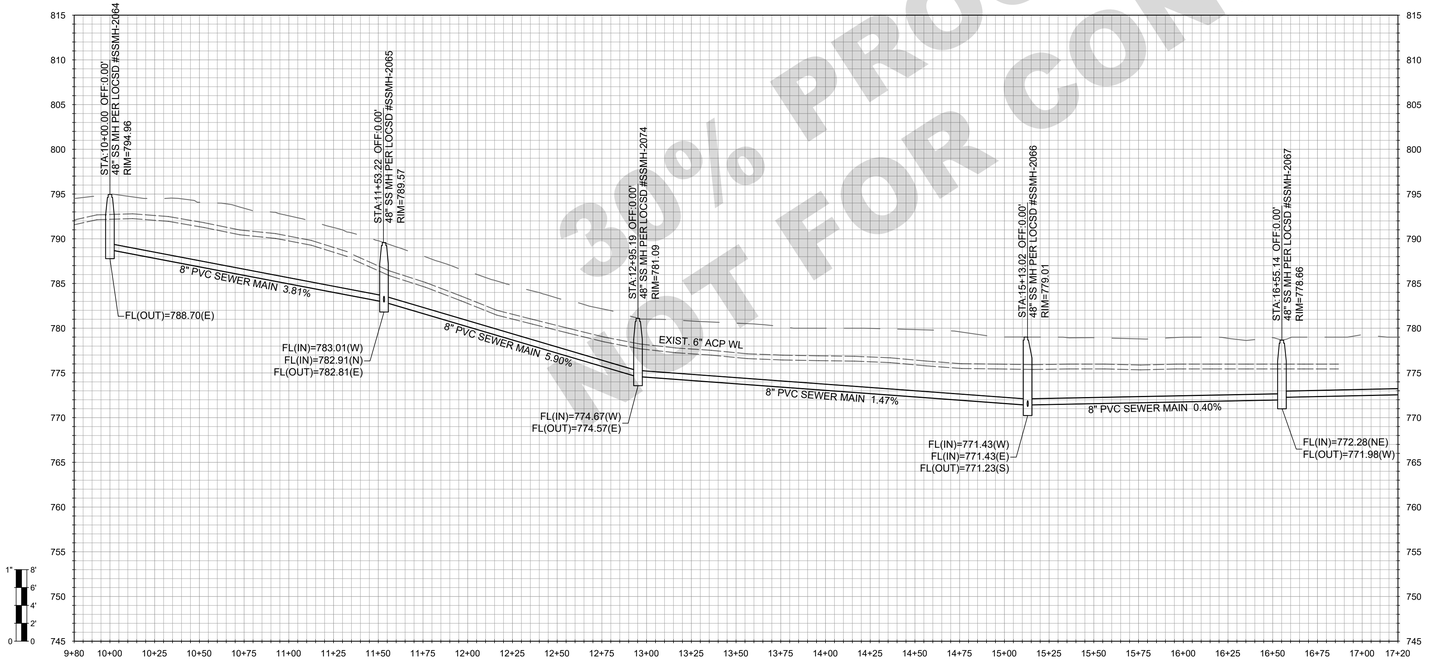

30% PROGRESS PLANS
NOT FOR CONSTRUCTION

SHEET LOCATION

WALLACE GROUP®
CIVIL AND TRANSPORTATION ENGINEERING
CONSTRUCTION MANAGEMENT
LANDSCAPE ARCHITECTURE
MECHANICAL ENGINEERING
PLANNING
PUBLIC WORKS ADMINISTRATION
SURVEYING / GIS SOLUTIONS
WATER RESOURCES

612 CLARION COURT
SAN LUIS OBISPO, CA 93401
T 805 544-4011 F 805 544-4294
www.wallacegroup.us

REGISTERED PROFESSIONAL ENGINEER
RACHEL A. HAWTHORNE
No. 73686
FOR PLAN REVIEW ONLY
NOT FOR CONSTRUCTION
CIVIL
STATE OF CALIFORNIA

SIGNATURE

DATE SIGNED

These plans and specifications, and the ideas and designs incorporated herein, are instruments of service prepared for the construction of work shown hereon and shall not be used in whole or in part for any other project without written authority of Wallace Group, a California Corporation.

Copyright © 2026 Wallace Group, a California Corporation. All rights reserved. Copies of this drawing shall have this notice.

LOS OLIVOS COMMUNITY SERVICES DISTRICT
WASTEWATER COLLECTION SYSTEM
PARK STREET - SS-7e

JOB #:	1565.0002
DESIGNERS:	RAH
DRAWN BY:	RMS
DATE:	04/28/26

DRAWING NO.
C-707
####OF 63 SHEETS

FOR REDUCED PLANS
ORIGINAL SCALE IS IN INCHES
0 1 2 3
5

REFERENCE NOTES:

	DESCRIPTION
1	SURFACE IMPROVEMENTS
100	GENERAL
101	FIRST REFERENCE NOTE
2	SEWERS AND SANITATION
200	GENERAL FACILITIES
201	PVC SDR 35 SEWER PIPE

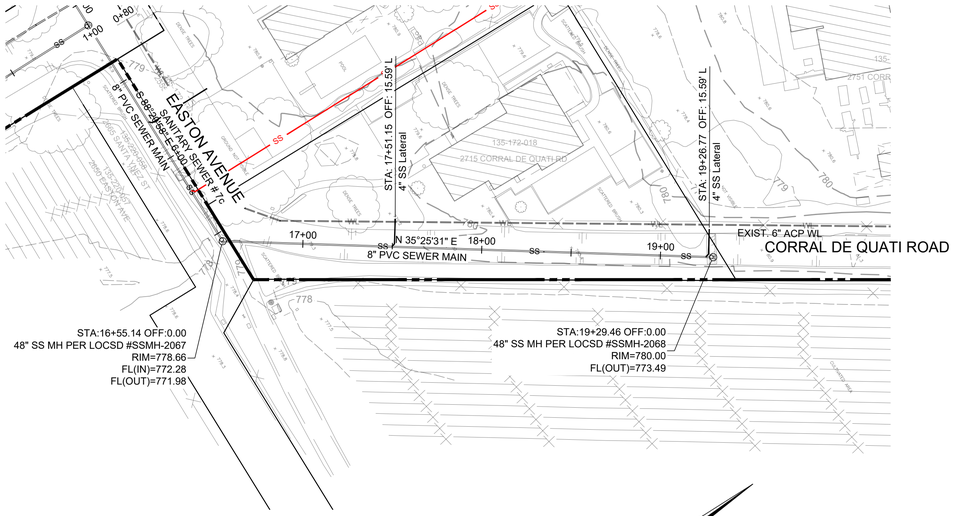

GRAPHIC SCALE
0 20' 40' 80'
(IN FEET)
1 IN = 40 FT

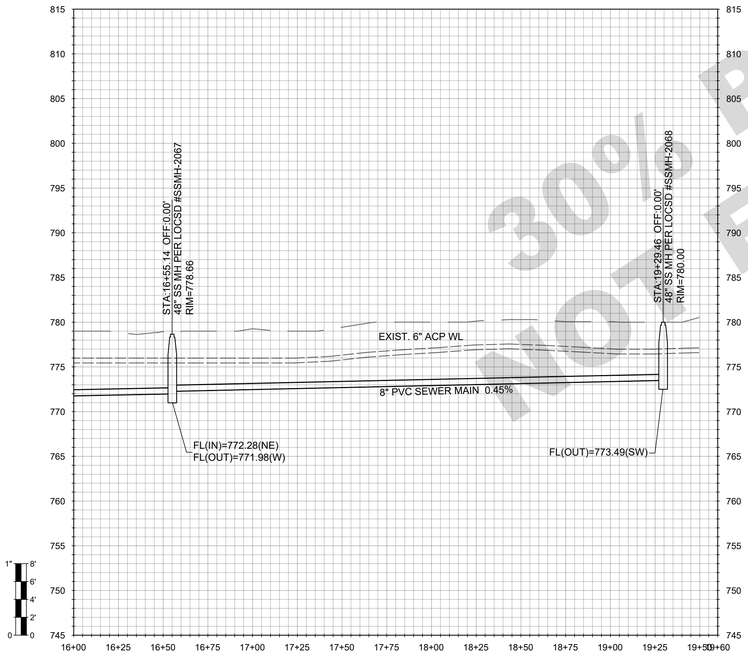

30% PROGRESS PLANS
NOT FOR CONSTRUCTION

SHEET LOCATION

WALLACE GROUP®
CIVIL AND TRANSPORTATION ENGINEERING
CONSTRUCTION MANAGEMENT
LANDSCAPE ARCHITECTURE
MECHANICAL ENGINEERING
PLANNING
PUBLIC WORKS ADMINISTRATION
SURVEYING / GIS SOLUTIONS
WATER RESOURCES

612 CLARION COURT
SAN LUIS OBISPO, CA 93401
T 805 544-4011 F 805 544-4294
www.wallacegroup.us

REGISTERED PROFESSIONAL ENGINEER
RACHEL A. HAWTHORNE
No. 73686
FOR PLAN REVIEW ONLY
NOT FOR CONSTRUCTION
CIVIL
STATE OF CALIFORNIA

SIGNATURE

DATE SIGNED

These plans and specifications, and the ideas and designs incorporated herein, are instruments of service prepared for the construction of work shown hereon and shall not be used in whole or in part for any other project without written authority of Wallace Group, a California Corporation.

Copyright © 2026 Wallace Group, a California Corporation. All rights reserved. Copies of this drawing shall have this notice.

LOS OLIVOS COMMUNITY SERVICES DISTRICT
WASTEWATER COLLECTION SYSTEM
CORRAL DE QUATI ROAD - SS-7e

JOB #:	1565.0002
DESIGNERS:	RAH
DRAWN BY:	RMS
DATE:	04/28/26

DRAWING NO.
C-708
####OF 63 SHEETS

FOR REDUCED PLANS
ORIGINAL SCALE IS IN INCHES
0 1 2 3
5

REFERENCE NOTES:

	DESCRIPTION
1	SURFACE IMPROVEMENTS
100	GENERAL
101	FIRST REFERENCE NOTE
2	SEWERS AND SANITATION
200	GENERAL FACILITIES
201	PVC SDR 35 SEWER PIPE

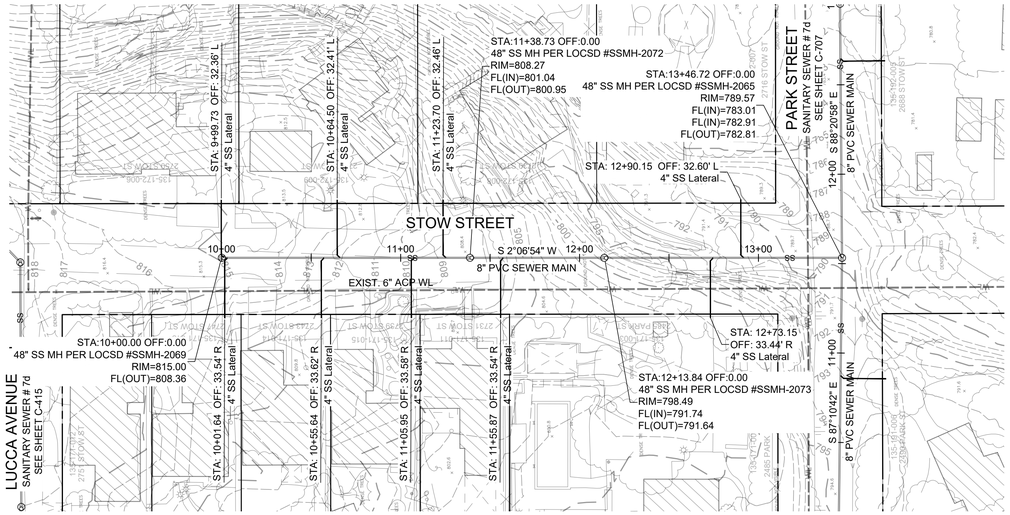

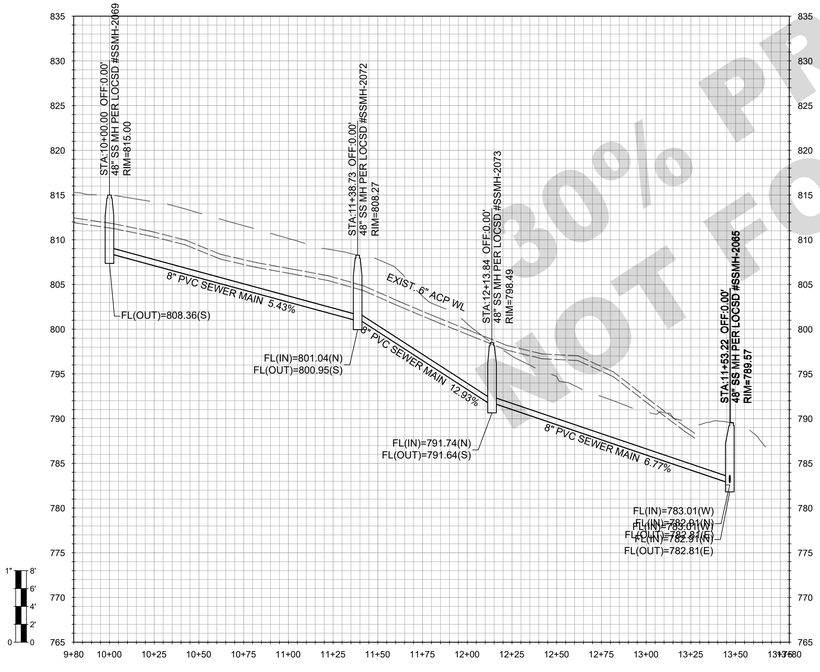

30% PROGRESS PLANS
NOT FOR CONSTRUCTION

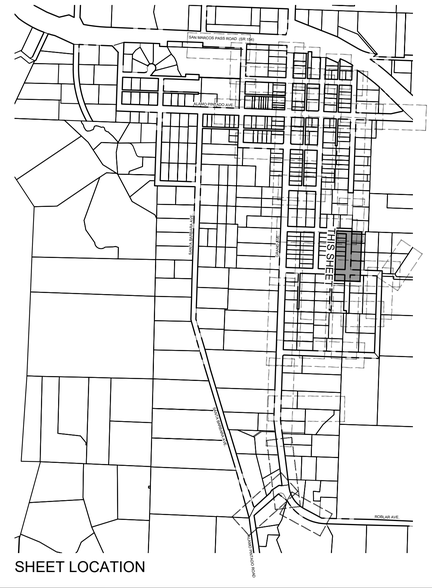

WALLACE GROUP®
CIVIL AND TRANSPORTATION ENGINEERING
CONSTRUCTION MANAGEMENT
LANDSCAPE ARCHITECTURE
MECHANICAL ENGINEERING
PLANNING
PUBLIC WORKS ADMINISTRATION
SURVEYING / GIS SOLUTIONS
WATER RESOURCES

612 CLARION COURT
SAN LUIS OBISPO, CA 93401
T 805 544-4011 F 805 544-4294
www.wallacegroup.us

REGISTERED PROFESSIONAL ENGINEER
RACHEL A. HAWTHORNE
No. 73686
FOR PLAN REVIEW ONLY
NOT FOR CONSTRUCTION
CIVIL
STATE OF CALIFORNIA

SIGNATURE

DATE SIGNED

These plans and specifications, and the ideas and designs incorporated herein, are instruments of service prepared for the construction of work shown hereon and shall not be used in whole or in part for any other project without written authority of Wallace Group, a California Corporation.

Copyright © 2026 Wallace Group, a California Corporation. All rights reserved. Copies of this drawing shall have this notice.

LOS OLIVOS COMMUNITY SERVICES DISTRICT
WASTEWATER COLLECTION SYSTEM
STOW ROAD - SS-7f

JOB #:	1565.0002
DESIGNERS:	RAH
DRAWN BY:	RMS
DATE:	04/28/26

DRAWING NO.
C-709
####OF 63 SHEETS

FILE NAME: 1565-0002-PIP-DETL.DWG Plot Date: 4/28/2026

FOR REDUCED PLANS
ORIGINAL SCALE IS IN INCHES
0 1 2 3

30% PROGRESS PLANS
NOT FOR CONSTRUCTION

WALLACE GROUP®

CIVIL AND TRANSPORTATION ENGINEERING
CONSTRUCTION MANAGEMENT
LANDSCAPE ARCHITECTURE
MECHANICAL ENGINEERING
PLANNING
PUBLIC WORKS ADMINISTRATION
SURVEYING / GIS SOLUTIONS
WATER RESOURCES

612 CLARION COURT
SAN LUIS OBISPO, CA 93401
T 805 544-4011 F 805 544-4294
www.wallacegroup.us

REGISTERED PROFESSIONAL ENGINEER
RACHEL A. HAWTHORNE
No. 73686
FOR PLAN REVIEW ONLY
NOT FOR CONSTRUCTION
CIVIL
STATE OF CALIFORNIA

SIGNATURE

DATE SIGNED

These plans and specifications, and the ideas and designs incorporated herein, are instruments of service prepared for the construction of work shown hereon and shall not be used in whole or in part for any other project without written authority of Wallace Group, a California Corporation.

Copyright © 2026 Wallace Group, a California Corporation. All rights reserved. Copies of this drawing shall have this notice.

LOS OLIVIOS COMMUNITY SERVICES DISTRICT
WASTEWATER COLLECTION SYSTEM
DETAILS

JOB #: 1565.0002
DESIGNERS: RAH
DRAWN BY: RMS
DATE: 04/28/26

DRAWING NO.
C-801
####OF 63 SHEETS

APPENDIX C: Preliminary Pressure Main Sewer Collection System Plans

FILE NAME: 1565-0002-PIP-TITL.DWG

FOR REDUCED PLANS
ORIGINAL SCALE IS IN INCHES 0 1 2 3

WASTEWATER COLLECTION SYSTEM - SANITARY GRAVITY MAIN PRELIMINARY PLANS

LOS OLIVIOS COMMUNITY SERVICES DISTRICT

Los Olivos, Santa Barbara County, California

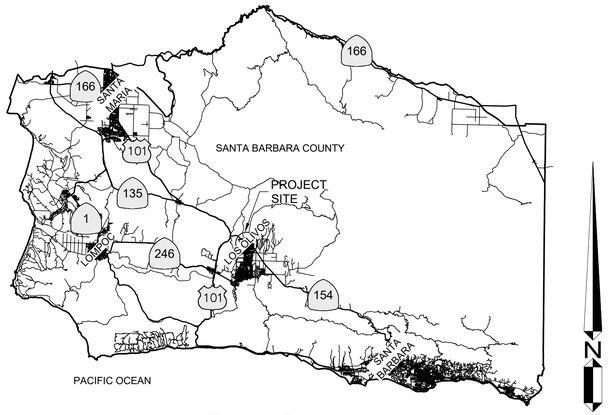

SITE LOCATION
NTS

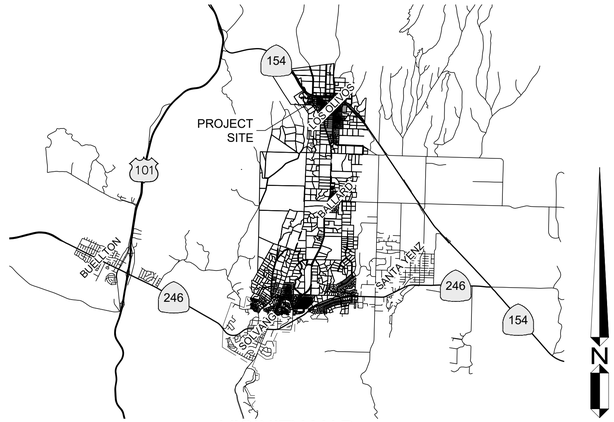

VICINITY MAP
1" = 8000'

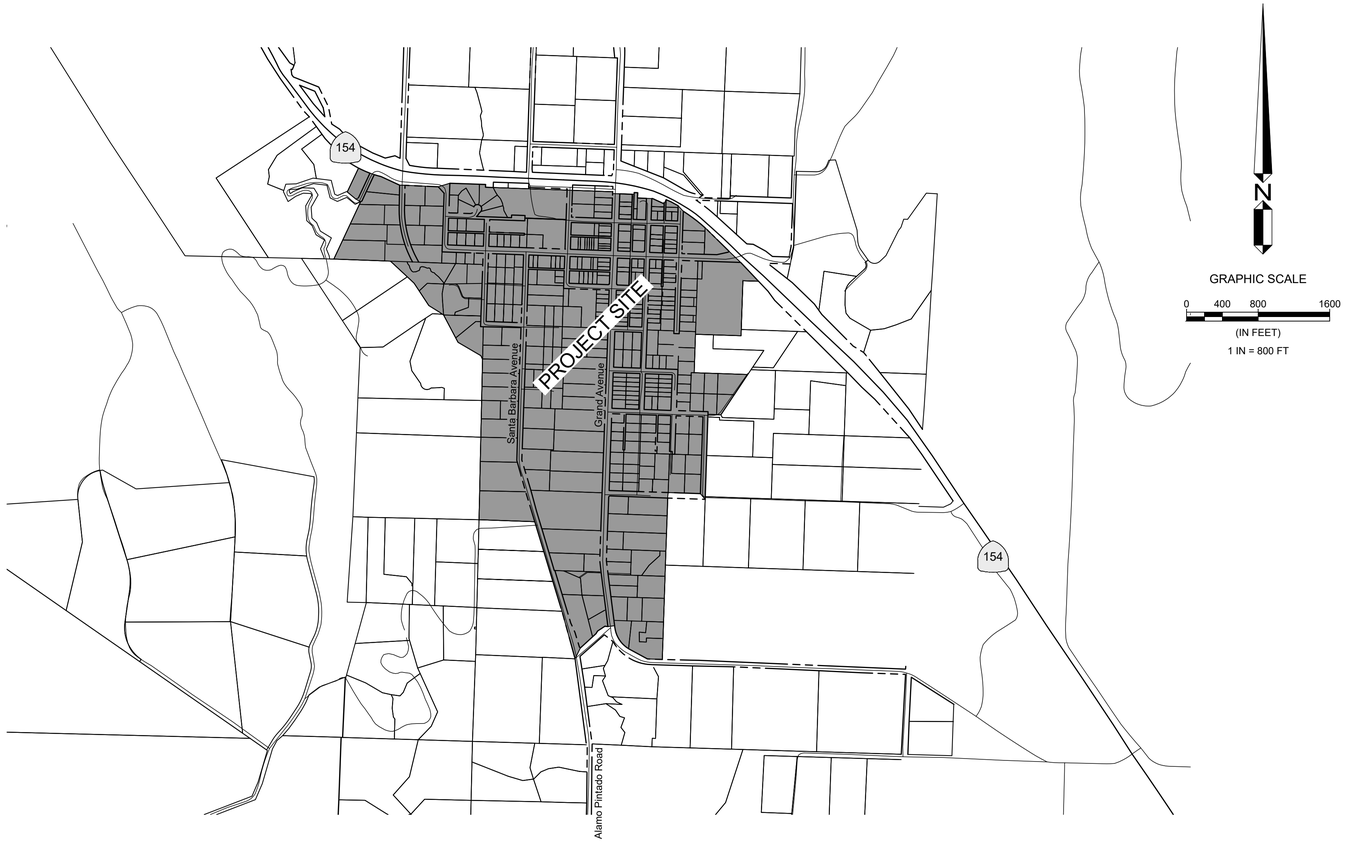

GRAPHIC SCALE
0 400 800 1600
(IN FEET)
1 IN = 800 FT

Sheet List Table

Sheet Number	Sheet Title
GENERAL	
C-010	COVER SHEET
C-011	ABBREVIATIONS AND LEGEND
C-012	NOTES
INDEX SHEETS	
C-020	SANITARY SEWER ALIGNMENT NUMBER INDEX
C-030	WEST-SANITARY SEWER 1-2 SHEET INDEX
C-031	WEST-SANITARY SEWER 3 SHEET INDEX
C-032	EAST-SANITARY SEWER 4-5 SHEET INDEX
C-033	EAST-SANITARY SEWER 6-7 SHEET INDEX
WEST BRANCH - WW COLLECTION IMPROVEMENTS: Sewer System 1	
C-101	SANTA BARBARA AVENUE - SS-1
C-102	SANTA BARBARA AVENUE - SS-1
C-103	SANTA BARBARA AVENUE - SS-1
C-104	SANTA BARBARA AVENUE - SS-1
C-105	SANTA BARBARA AVENUE - SS-1
C-106	SANTA BARBARA AVENUE - SS-1
C-107	SANTA BARBARA DRIVEWAY 1 - SS-1a
C-108	KEENAN DRIVE & GAVIOTA STREET - SS-1b
C-109	OLIVET AVENUE - SS-1b
C-110	SANTA BARBARA DRIVEWAY 2 - SS-1c
C-111	HENNING DRIVE - SS-1d
WEST BRANCH - WW COLLECTION IMPROVEMENTS: Sewer System 2	
C-201	SAN MARCOS PASS ROAD - SS-2
C-202	FOXEN CANYON ROAD - SS-2
C-203	FOXEN CANYON ROAD EXTENSION - SS-2a
WEST BRANCH - WW COLLECTION IMPROVEMENTS: Sewer System 3	
C-301	STEELE STREET - SS-3
C-302	ALAMO PINTADO AVENUE - SS-3
C-303	JONATA and GAVIOTA STREETS - SS-3a and 3b
EAST BRANCH - WW COLLECTION IMPROVEMENTS: Sewer System 4	
C-400	EAST - SANITARY SEWER SHEET INDEX
C-401	GRAND AVENUE - SS-4
C-402	GRAND AVENUE - SS-4
C-403	GRAND AVENUE - SS-4
C-404	GRAND AVENUE - SS-4
C-405	GRAND AVENUE - SS-4
C-406	GRAND AVENUE - SS-4
C-407	ROBLAR AVENUE - SS-4
C-408	ALAMO PINTADO ROAD - SS-4
C-409	NOJOQUI AND GRAND AVE. DRIVEWAY 1 - SS4a
C-410	HOLLISTER AVENUE - SS4b
C-411	OLIVET AVENUE - SS4c
C-412	SAN MARCO AVENUE - SS4d
C-413	ALTA STREET AND ALTA DRIVEWAY 1 - SS4f
C-414	ALTA DRIVEWAY 1 - SS-4f
C-415	LUCCA AVENUE - SS-4e
C-416	GRAND AVE DRIVEWAY 2 - SS-4g
EAST BRANCH - WW COLLECTION IMPROVEMENTS: Sewer System 5	
C-501	SAN MARCOS PASS ROAD - SS-5
C-502	NOJOQUI AVE - SS-5
C-503	JONATA STREET - SS-5
C-504	JONATA DRIVEWAY 1- SS-5a
EAST BRANCH - WW COLLECTION IMPROVEMENTS: Sewer System 6	
C-601	ALAMO PINTADO AVENUE - SS-6
C-602	ALAMO PINTADO AVENUE - SS-6
C-603	ALAMO PINTADO AVENUE - SS-6
C-604	NOJOQUI AVENUE - SS-6a
C-605	SAN MARCOS AVENUE - SS-6b
C-606	JONATA ST. AND JONATA DRIVEWAY 1 - SS-6c
C-607	ALTA STREET
EAST BRANCH - WW COLLECTION IMPROVEMENTS: Sewer System 7	
C-701	SANTA YNEZ STREET - SS-7
C-702	SAN MARCOS AND SAN MARCOS DWY 1 - SS-7a
C-703	SAN MARCOS DRIVEWAY 1 - SS-7a
C-704	STOW ST. AND STOW DRIVEWAY 1 - SS-7b
C-705	EASTON DRIVEWAY 1 - SS-7c
C-706	EASTON AVENUE - SS-7d
C-707	PARK STREET - SS-7e
C-708	CORRAL DE QUATI ROAD - SS-7e
C-709	STOW ROAD - SS-7f
DETAILS	
C-801	DETAILS

OWNER

LOS OLIVOS COMMUNITY SERVICES DISTRICT
PO Box 345, LOS OLIVOS, CA 93441
(805) 500-4098

CONTACT INFORMATION

PRINCIPAL ENGINEER
KARI WAGNER, PE 66026,
WALLACE GROUP
(805) 544-4011

PROJECT ENGINEER
RACHEL HAWTHORNE, PE 73686,
WALLACE GROUP
(805) 544-4011

SITE INFORMATION

LOS OLIVOS COMMUNITY SERVICES DISTRICT

PROJECT DESCRIPTION

1.

Rev.	Date	Description of Revisions	By
B			
A			

WALLACE GROUP®
CIVIL AND TRANSPORTATION ENGINEERING
CONSTRUCTION MANAGEMENT
LANDSCAPE ARCHITECTURE
MECHANICAL ENGINEERING
PLANNING
PUBLIC WORKS ADMINISTRATION
SURVEYING / GIS SOLUTIONS
WATER RESOURCES

612 CLARION COURT
SAN LUIS OBISPO, CA 93401
T 805 544-4011 F 805 544-4294
www.wallacegroup.us

REGISTERED PROFESSIONAL ENGINEER
RACHEL A. HAWTHORNE
No. 73686
FOR PLAN REVIEW ONLY
NOT FOR CONSTRUCTION
CIVIL
STATE OF CALIFORNIA

SIGNATURE

DATE SIGNED

These plans and specifications, and the ideas and designs incorporated herein, are instruments of service prepared for the construction of work shown hereon and shall not be used in whole or in part for any other project without written authority of Wallace Group, a California Corporation.

Copyright © 2023 Wallace Group, a California Corporation. All rights reserved. Copies of this drawing shall have this notice.

LOS OLIVIOS COMMUNITY SERVICES DISTRICT
WASTEWATER COLLECTION SYSTEM
COVER SHEET

JOB #: 1565.0002
DESIGNERS: RAH
DRAWN BY: RMS
DATE: 5/6/2026

DRAWING NO.
C-010
OF 63 SHEETS

ABBREVIATIONS

AC	ASPHALTIC CONCRETE
ACP	ASBESTOS CEMENT PIPE
AISC	AMERICAN INSTITUTE OF STEEL CONSTRUCTION
ARV	AIR RELEASE VALVE
A&V	AIR AND VACUUM (COMBINATION) VALVE
AVG	AVERAGE
BC	BEGIN CURVE
BF	BLIND FLANGE
BFV	BUTTERFLY VALVE
BIA	BUREAU OF INDIAN AFFAIRS
BLDG	BUILDING
BM	BENCH MARK
BO	BLOW OFF
BV	BALL VALVE
C	CURB
CAV	COMBINATION AIR VALVE
CATV	CABLE TELEVISION
CI	CAST IRON
CL	CENTERLINE
CL	CLASS
CMP	CORRUGATED METAL PIPE
CO	CLEANOUT
CONC	CONCRETE
CONST	CONSTRUCTION
CONT	CONTINUOUS
CP	CATHODIC PROTECTION
CPLG	COUPLING
CY	CUBIC YARD
DET	DETAIL
DIA	DIAMETER
DIM	DIMENSION
D/W	DRIVEWAY
E	EXISTING
EA	EACH
EC	END CURVE
ELE	ELEVATION
EP	EDGE OF PAVEMENT
EX	EXISTING
EG	EXISTING GROUND
FCA	FLANGE COUPLING ADAPTOR
FDC	FIRE DEPARTMENT CONNECTION
FF	FINISH FLOOR
FG	FINISH GRADE
FH	FIRE HYDRANT
FL	FLOW LINE
FL	FIRE LINE
FLG	FLANGE
FS	FINISH SURFACE
FT	FEET
G	GAS
GA	GAGE
GAL	GALLON
GALV	GALVANIZED
GB	GRADE BREAK
GPD	GALLONS PER DAY
GPM	GALLONS PER MINUTE
GV	GATE VALVE
HC	HANDICAP
HDPE	HIGH DENSITY POLYETHYLENE
HGL	HYDRAULIC GRADE LINE
ID	INSIDE DIAMETER
IN	INCHES
INV	INVERT
JP	JOINT POLE
JT	JOINT UTILITY TRENCH
L	LENGTH
LAT	LATERAL
LF	LINEAR FEET
LP	LIGHT POLE
LT	LEFT
M	METER
MAX	MAXIMUM
MIN	MINIMUM
MISC	MISCELLANEOUS
MH	MANHOLE
N/A	NOT APPLICABLE
NGVD	NATIONAL GEODETIC VERTICAL DATUM
NIC	NOT IN CONTRACT
NTS	NOT TO SCALE
OD	OUTSIDE DIAMETER
PCC	PORTLAND CEMENT CONCRETE
PH	POTHOLE (UTILITY WAS POTHOLED)
PIV	POST INDICATOR VALVE
POC	POINT OF CONNECTION
PRV	PRESSURE REGULATING VALVE
PSF	POUND PER SQURE FOOT
PSI	POUND PER SQUARE INCH
PVC	POLYVINYL CHLORIDE
R	RADIUS
RC	REINFORCED CONCRETE
RCP	REINFORCED CONCRETE PIPE
REQD	REQUIRED
RT	RIGHT
R/W	RIGHT OF WAY
RET WALL	RETAINING WALL
SS	SANITARY SEWER
SCH	SCHEDULE
SD	STORM DRAIN
SHT	SHEET
SPEC	SPECIFICATIONS
SSFM	SANITARY SEWER FORCE MAIN
STA	STATION
STD	STANDARD
STL	STEEL
SW	SIDEWALK
T	TELEPHONE
TB	THRUST BLOCK
TB	TOP OF BANK
TC	TOP OF CURB
TF	TOP OF FOOTING
TG	TOP OF GRATE
TP	TOP OF PAVEMENT
TYP	TYPICAL
TW	TOP WALL
UTL	COMMON TRENCH UTILITIES
VAR	VARIES
VC	VERTICAL CURVE
VIC	VICTAULIC COUPLING
VERT	VERTICAL
W	WATER
WF	WIDE FLANGE
WL	WATER LINE
WM	WATER METER
WS	WATER SERVICE
WV	WATER VALVE
WWM	WELDED WIRE MESH
WW	WET WELL

*NOTE: THIS IS A STANDARD SET OF ABBREVIATIONS.
NOT ALL ABBREVIATIONS SHOWN WILL APPLY TO THIS WORK.

LEGEND:

EXISTING	PROPOSED	DESCRIPTION
(100.0 FS)	101.50 FS	SPOT ELEVATIONS
		SEWER MANHOLE
		SEWER CLEANOUT
		SERVICE LATERAL (W=WATER, G=GAS, U=UTILITIES)
		SERVICE METER (W=WATER)
		DOUBLE SERVICE METER (W=WATER)
		SEWER LATERAL
		FIRE HYDRANT
		STORM DRAIN MANHOLE
		STORM DRAIN CATCH BASIN
		GATE VALVE
		STREET LIGHT
		SURVEY MONUMENT
		BENCH MARK
(2.00) %	2.00 %	SLOPE PERCENTAGE
		ABANDON UTILITY
		EDGE OF PAVEMENT
		REDUCER / INCREASER
WL	WL	WATER LINE
SSFM	SSFM	SEWER FORCE MAIN
SS	SS	GRAVITY SEWER LINE
SD	SD	STORM DRAIN
	SD	FUTURE STORM DRAIN
GAS	GAS	UNDERGROUND GAS LINE
UTL	UTL	UNDERGROUND UTILITY LINE LOCATION
ELE	ELE	UNDERGROUND ELECTRICAL LINE
CTV	CTV	UNDERGROUND CABLE TELEVISION LINE
TEL	TEL	UNDERGROUND TELEPHONE LINE
		RIGHT OF WAY
		EASEMENT
		CENTERLINE
		BARBED WIRE FENCE
		CHAIN LINK FENCE
		RETAINING WALL
		FLOWLINE
		PROPERTY LINE
L/G	L/G	LIMITS OF GRADING
C/F	C/F	CUT/FILL

SYMBOLS

A / 5 — DETAIL TITLE	DETAIL LETTER SHEET NUMBER WHERE DETAIL IS FOUND
A / 5	SECTION LETTER SHEET NUMBER WHERE SECTION IS FOUND
A / 5	DETAIL LETTER SHEET NUMBER WHERE DETAIL IS FOUND

Rev.	Date	Description of Revisions	By
B			
A			

WALLACE GROUP®

CIVIL AND TRANSPORTATION ENGINEERING
CONSTRUCTION MANAGEMENT
LANDSCAPE ARCHITECTURE
MECHANICAL ENGINEERING
PLANNING
PUBLIC WORKS ADMINISTRATION
SURVEYING / GIS SOLUTIONS
WATER RESOURCES

612 CLARION COURT
SAN LUIS OBISPO, CA 93401
T 805 544-4011 F 805 544-4294
www.wallacegroup.us

REGISTERED PROFESSIONAL ENGINEER
THOMAS K. ZEMNDER
No. 72702
CIVIL
STATE OF CALIFORNIA

SIGNATURE

DATE SIGNED

These plans and specifications, and the ideas and designs incorporated herein, are instruments of service prepared for the construction of work shown hereon and shall not be used in whole or in part for any other project without written authority of Wallace Group, a California Corporation.

Copyright © 2023 Wallace Group, a California Corporation. All rights reserved. Copies of this drawing shall have this notice.

LOS OLIVIOS COMMUNITY SERVICES DISTRICT
WASTEWATER COLLECTION SYSTEM
ABBREVIATIONS AND LEGEND

JOB #: 1565.0002
DESIGNERS: RAH
DRAWN BY: RMS
DATE: 4/28/2026

DRAWING NO.
C-011
OF 63 SHEETS

FILE NAME: 1565-0002-PIP-TITL.DWG

FOR REDUCED PLANS
ORIGINAL SCALE IS IN INCHES

0 1 2 3
5

WALLACE GROUP®

CIVIL AND TRANSPORTATION ENGINEERING
CONSTRUCTION MANAGEMENT
LANDSCAPE ARCHITECTURE
MECHANICAL ENGINEERING
PLANNING
PUBLIC WORKS ADMINISTRATION
SURVEYING / GIS SOLUTIONS
WATER RESOURCES

612 CLARION COURT
SAN LUIS OBISPO, CA 93401
T 805 544-4011 F 805 544-4294
www.wallacegroup.us

REGISTERED PROFESSIONAL ENGINEER
THOMAS K. ZEHNDER
No. 72702
CIVIL
STATE OF CALIFORNIA

SIGNATURE

DATE SIGNED

These plans and specifications, and the ideas and designs incorporated herein, are instruments of service prepared for the construction of work shown hereon and shall not be used in whole or in part for any other project without written authority of Wallace Group, a California Corporation.

Copyright © 2023 Wallace Group, a California Corporation. All rights reserved. Copies of this drawing shall have this notice.

LOS OLIVIOS COMMUNITY SERVICES DISTRICT
WASTEWATER COLLECTION SYSTEM
NOTES

Rev.	Date	Description of Revisions	By
B			
A			

JOB #: 1565.0002
DESIGNERS: RAH
DRAWN BY: RMS
DATE: 4/28/2026

DRAWING NO.
C-012
OF 63 SHEETS

FOR REDUCED PLANS
ORIGINAL SCALE IS IN INCHES
0 1 2 3
5

WEST SANITARY SEWER NUMBERS

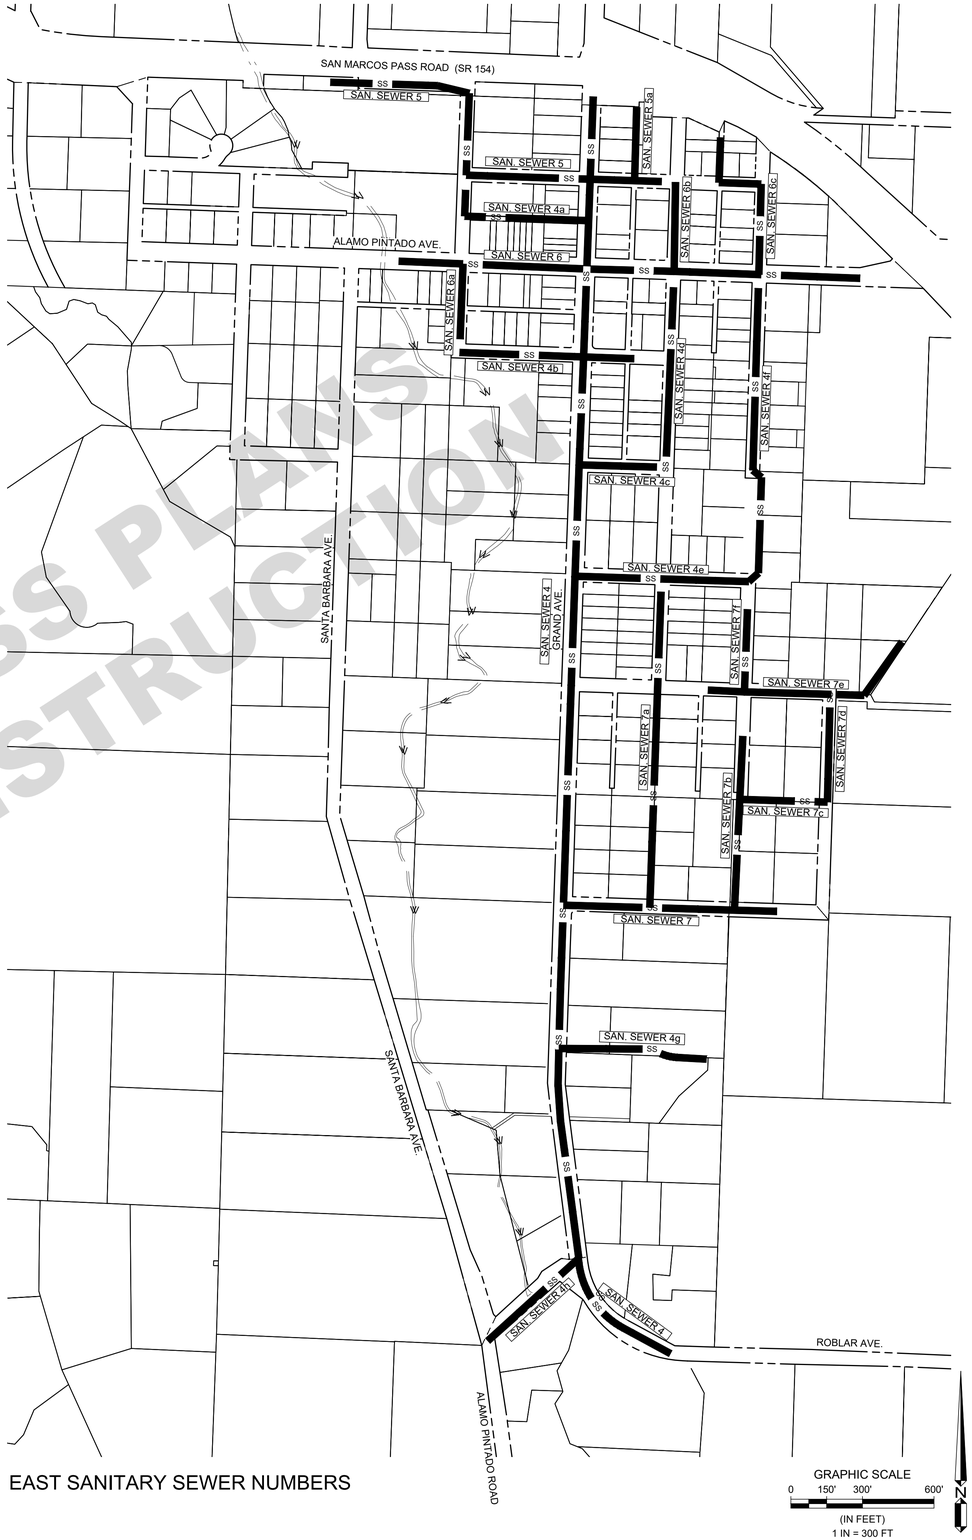

EAST SANITARY SEWER NUMBERS

30% PROGRESS PLANS
NOT FOR CONSTRUCTION

WALLACE GROUP®
CIVIL AND TRANSPORTATION ENGINEERING
CONSTRUCTION MANAGEMENT
LANDSCAPE ARCHITECTURE
MECHANICAL ENGINEERING
PLANNING
PUBLIC WORKS ADMINISTRATION
SURVEYING / GIS SOLUTIONS
WATER RESOURCES

612 CLARION COURT
SAN LUIS OBISPO, CA 93401
T 805 544-4011 F 805 544-4294
www.wallacegroup.us

REGISTERED PROFESSIONAL ENGINEER
RACHEL A. HAWTHORNE
No. 73686
FOR PLAN REVIEW ONLY
NOT FOR CONSTRUCTION
CIVIL
STATE OF CALIFORNIA

SIGNATURE

DATE SIGNED

These plans and specifications, and the ideas and designs incorporated herein, are instruments of service prepared for the construction of work shown hereon and shall not be used in whole or in part for any other project without written authority of Wallace Group, a California Corporation.

Copyright © 2026 Wallace Group, a California Corporation. All rights reserved. Copies of this drawing shall have this notice.

LOS OLIVIOS COMMUNITY SERVICES DISTRICT
WASTEWATER COLLECTION SYSTEM
SANITARY SEWER ALIGNMENT NUMBER INDEX

JOB #:	1565.0002
DESIGNERS:	RAH
DRAWN BY:	RMS
DATE:	04/28/26

DRAWING NO.
C-020
####OF 63 SHEETS

FOR REDUCED PLANS
ORIGINAL SCALE IS IN INCHES
0 1 2 3

GRAPHIC SCALE
0 150' 300' 600'
(IN FEET)
1 IN = 300 FT

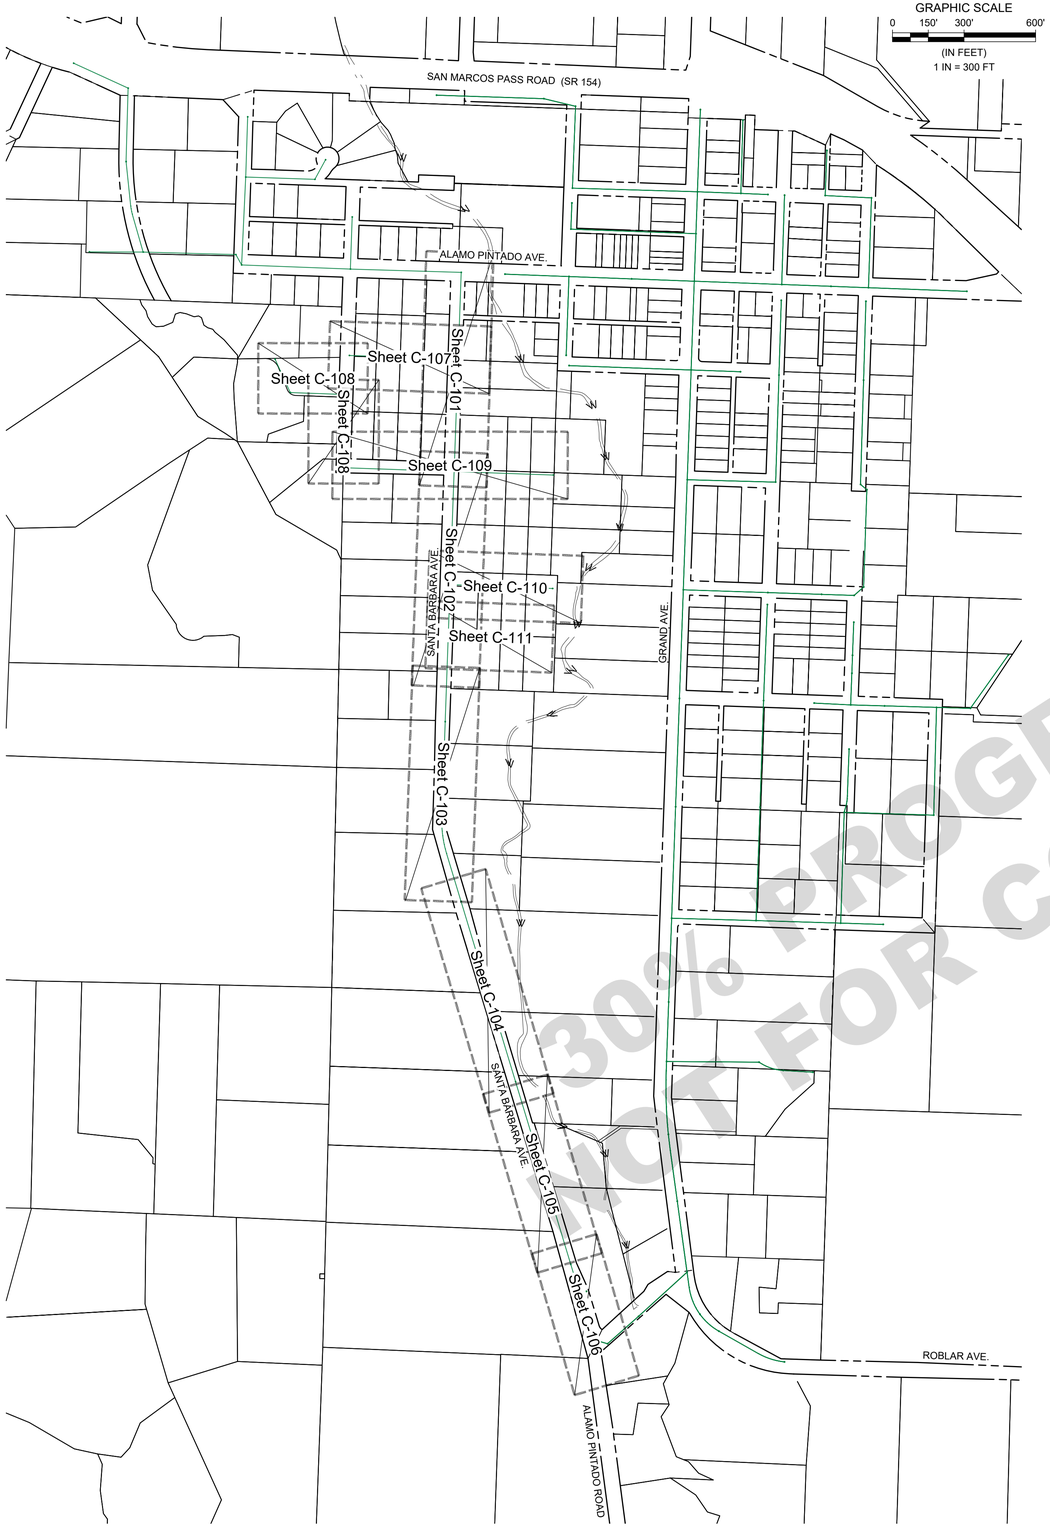

GRAPHIC SCALE
0 150' 300' 600'
(IN FEET)
1 IN = 300 FT

30% PROGRESS PLANS
NOT FOR CONSTRUCTION

WALLACE GROUP®
CIVIL AND TRANSPORTATION ENGINEERING
CONSTRUCTION MANAGEMENT
LANDSCAPE ARCHITECTURE
MECHANICAL ENGINEERING
PLANNING
PUBLIC WORKS ADMINISTRATION
SURVEYING / GIS SOLUTIONS
WATER RESOURCES

612 CLARION COURT
SAN LUIS OBISPO, CA 93401
T 805 544-4011 F 805 544-4294
www.wallacegroup.us

REGISTERED PROFESSIONAL ENGINEER
RACHEL A. HAWTHORNE
No. 73686
FOR PLAN REVIEW ONLY
NOT FOR CONSTRUCTION
CIVIL
STATE OF CALIFORNIA

SIGNATURE

DATE SIGNED

These plans and specifications, and the ideas and designs incorporated herein, are instruments of service prepared for the construction of work shown hereon and shall not be used in whole or in part for any other project without written authority of Wallace Group, a California Corporation.

Copyright © 2026 Wallace Group, a California Corporation. All rights reserved. Copies of this drawing shall have this notice.

LOS OLIVOS COMMUNITY SERVICES DISTRICT
WASTEWATER COLLECTION SYSTEM
WEST-SANITARY SEWER 1-2 SHEET INDEX

JOB #: 1565.0002
DESIGNERS: RAH
DRAWN BY: RMS
DATE: 04/28/26

DRAWING NO.
C-030
####OF 63 SHEETS

FOR REDUCED PLANS
ORIGINAL SCALE IS IN INCHES
0 1 2 3

GRAPHIC SCALE
0 150' 300' 600'
(IN FEET)
1 IN = 300 FT

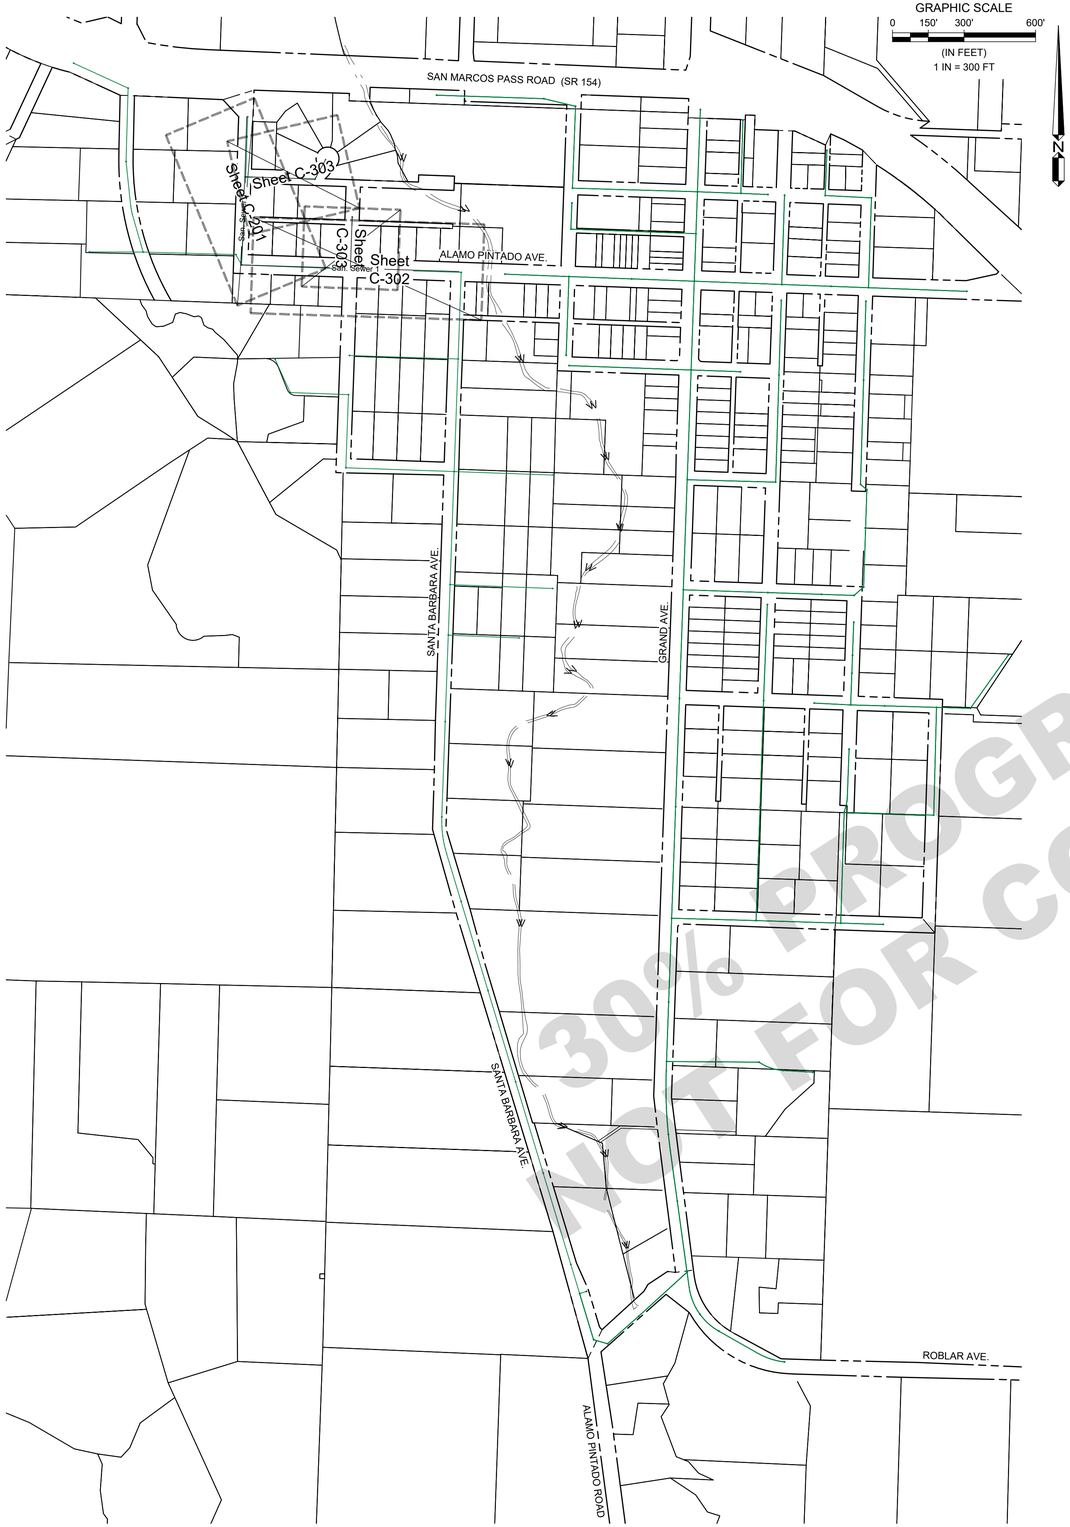

30% PROGRESS PLANS
NOT FOR CONSTRUCTION

WALLACE GROUP®
CIVIL AND TRANSPORTATION ENGINEERING
CONSTRUCTION MANAGEMENT
LANDSCAPE ARCHITECTURE
MECHANICAL ENGINEERING
PLANNING
PUBLIC WORKS ADMINISTRATION
SURVEYING / GIS SOLUTIONS
WATER RESOURCES

612 CLARION COURT
SAN LUIS OBISPO, CA 93401
T 805 544-4011 F 805 544-4294
www.wallacegroup.us

REGISTERED PROFESSIONAL ENGINEER
RACHEL A. HAWTHORNE
No. 73686
FOR PLAN REVIEW ONLY
NOT FOR CONSTRUCTION
CIVIL
STATE OF CALIFORNIA

SIGNATURE

DATE SIGNED

These plans and specifications, and the ideas and designs incorporated herein, are instruments of service prepared for the construction of work shown hereon and shall not be used in whole or in part for any other project without written authority of Wallace Group, a California Corporation.

Copyright © 2026 Wallace Group, a California Corporation. All rights reserved. Copies of this drawing shall have this notice.

LOS OLIVIOS COMMUNITY SERVICES DISTRICT
WASTEWATER COLLECTION SYSTEM
WEST-SANITARY SEWER 3 SHEET INDEX

JOB #: 1565.0002
DESIGNERS: RAH
DRAWN BY: RMS
DATE: 04/28/26

DRAWING NO.
C-031
####OF 63 SHEETS

FOR REDUCED PLANS
ORIGINAL SCALE IS IN INCHES
0 1 2 3

GRAPHIC SCALE
0 150' 300' 600'
(IN FEET)
1 IN = 300 FT

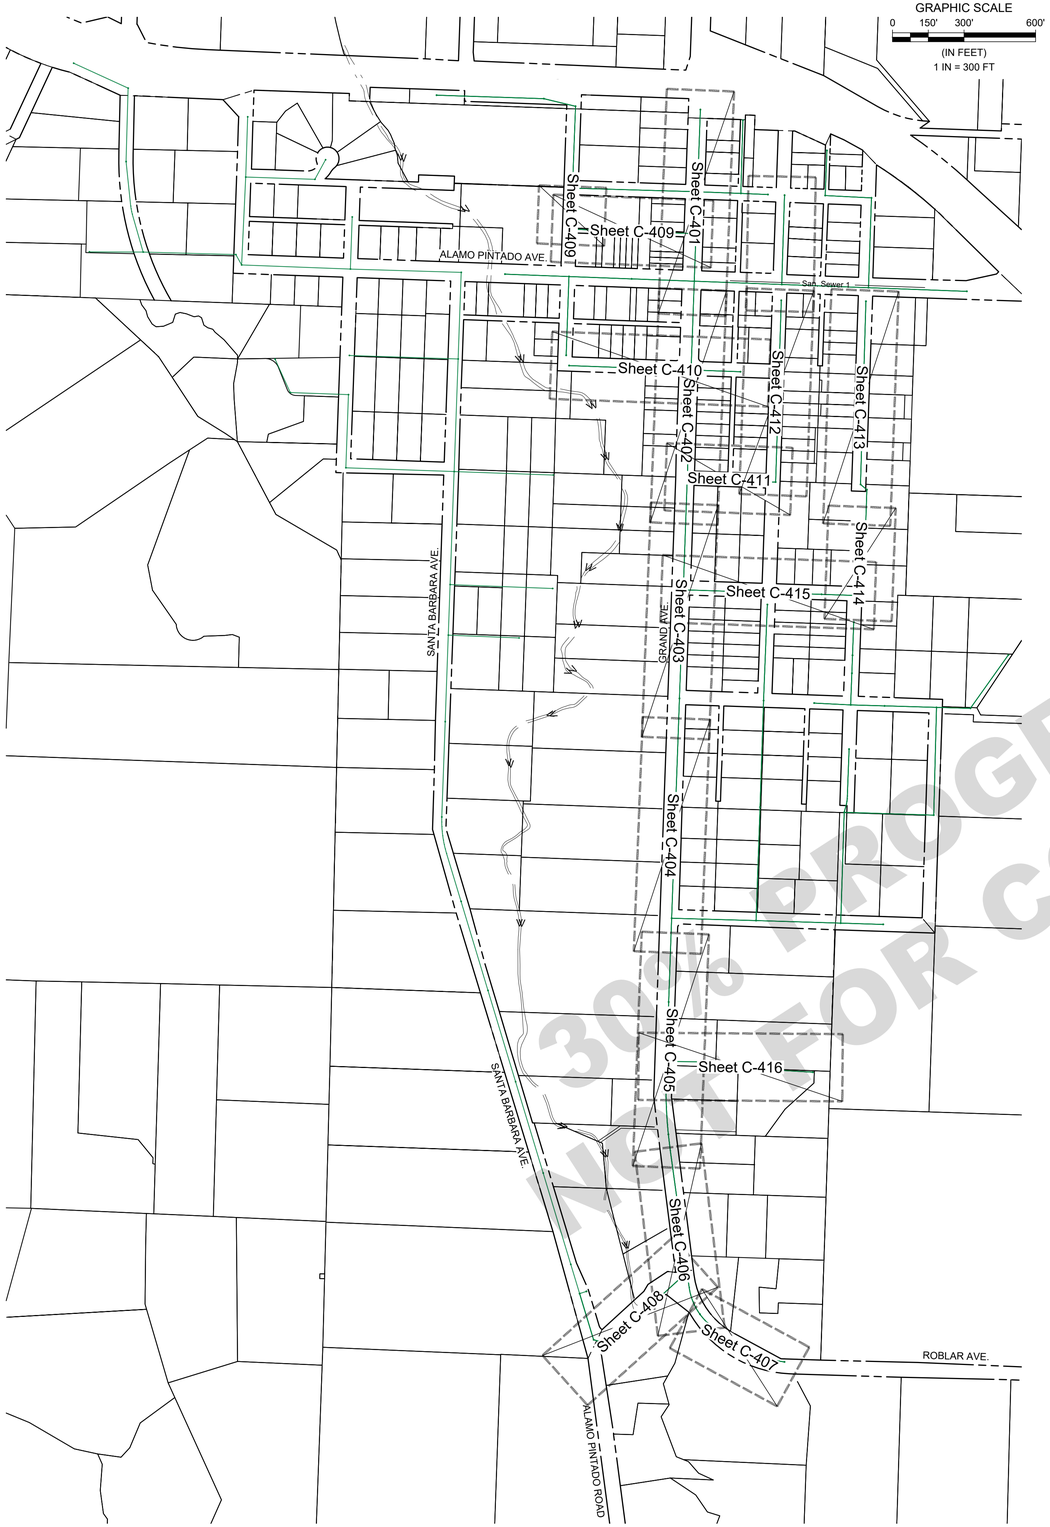

GRAPHIC SCALE
0 150' 300' 600'
(IN FEET)
1 IN = 300 FT

30% PROGRESS PLANS
NOT FOR CONSTRUCTION

WALLACE GROUP®
CIVIL AND TRANSPORTATION ENGINEERING
CONSTRUCTION MANAGEMENT
LANDSCAPE ARCHITECTURE
MECHANICAL ENGINEERING
PLANNING
PUBLIC WORKS ADMINISTRATION
SURVEYING / GIS SOLUTIONS
WATER RESOURCES

612 CLARION COURT
SAN LUIS OBISPO, CA 93401
T 805 544-4011 F 805 544-4294
www.wallacegroup.us

REGISTERED PROFESSIONAL ENGINEER
RACHEL A. HAWTHORNE
No. 73686
FOR PLAN REVIEW ONLY
NOT FOR CONSTRUCTION
CIVIL
STATE OF CALIFORNIA

SIGNATURE

DATE SIGNED

These plans and specifications, and the ideas and designs incorporated herein, are instruments of service prepared for the construction of work shown hereon and shall not be used in whole or in part for any other project without written authority of Wallace Group, a California Corporation.

Copyright © 2026 Wallace Group, a California Corporation. All rights reserved. Copies of this drawing shall have this notice.

LOS OLIVIOS COMMUNITY SERVICES DISTRICT
WASTEWATER COLLECTION SYSTEM
EAST-SANITARY SEWER 4-5 SHEET INDEX

JOB #: 1565.0002
DESIGNERS: RAH
DRAWN BY: RMS
DATE: 04/28/26

DRAWING NO.
C-032
####OF 63 SHEETS

FOR REDUCED PLANS
ORIGINAL SCALE IS IN INCHES
0 1 2 3

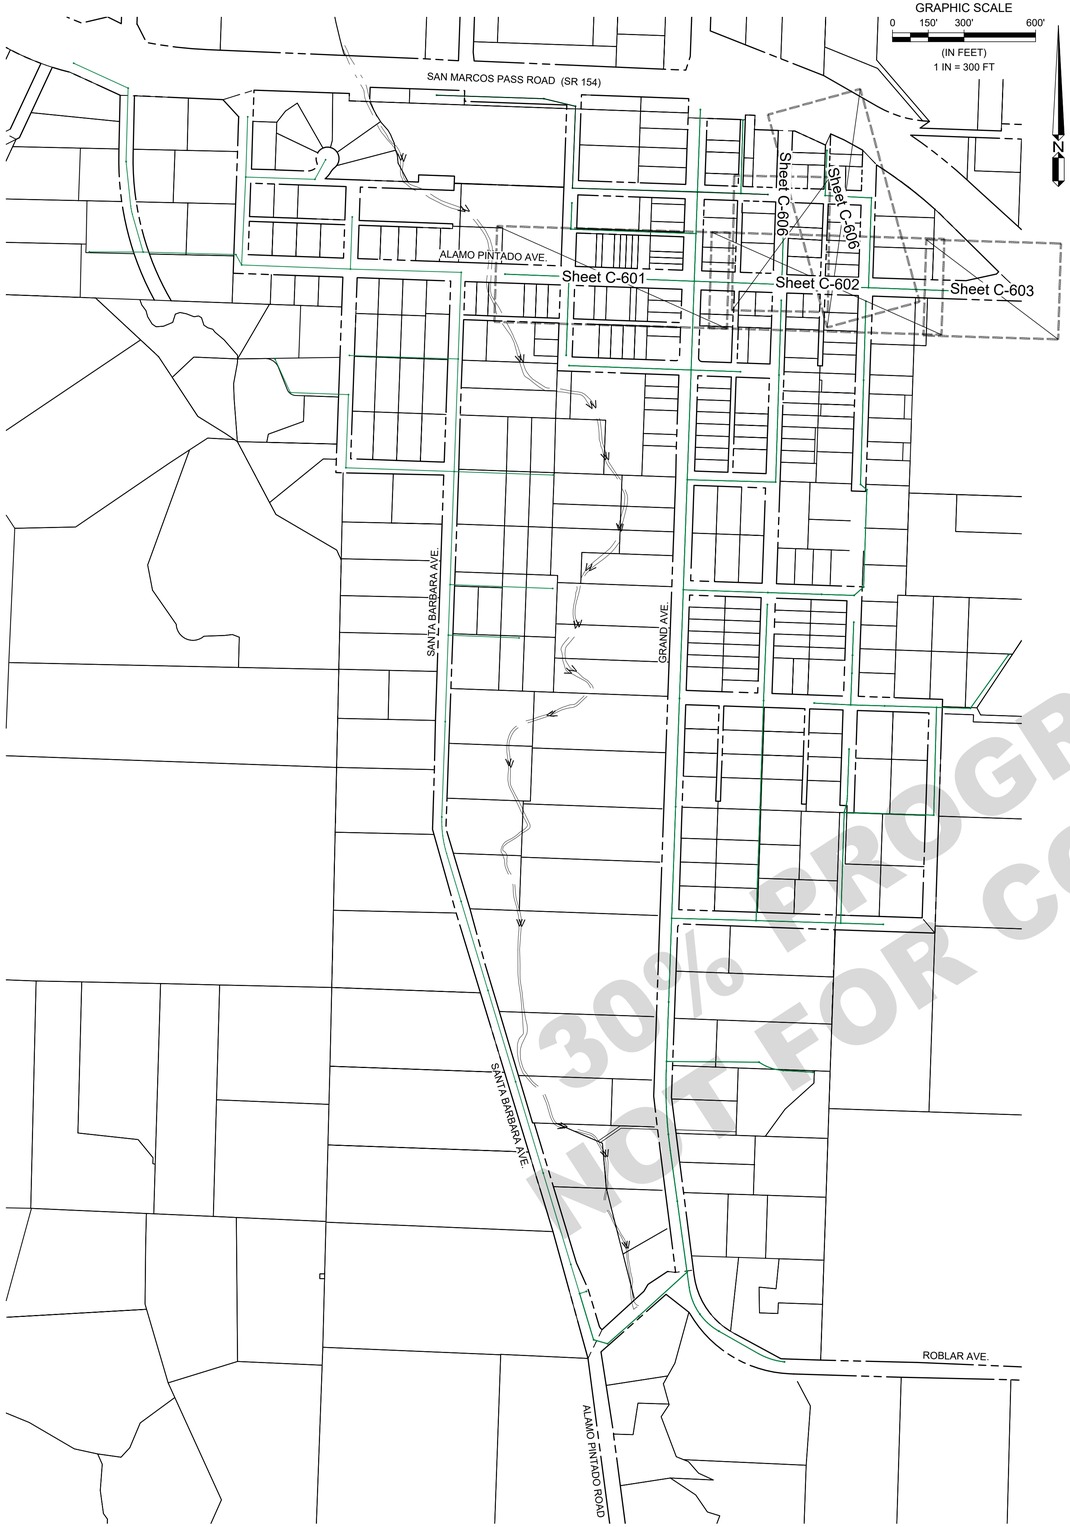

30% PROGRESS PLANS
NOT FOR CONSTRUCTION

WALLACE GROUP®
CIVIL AND TRANSPORTATION ENGINEERING
CONSTRUCTION MANAGEMENT
LANDSCAPE ARCHITECTURE
MECHANICAL ENGINEERING
PLANNING
PUBLIC WORKS ADMINISTRATION
SURVEYING / GIS SOLUTIONS
WATER RESOURCES

612 CLARION COURT
SAN LUIS OBISPO, CA 93401
T 805 544-4011 F 805 544-4294
www.wallacegroup.us

REGISTERED PROFESSIONAL ENGINEER
RACHEL A. HAWTHORNE
No. 73686
FOR PLAN REVIEW ONLY
NOT FOR CONSTRUCTION
CIVIL
STATE OF CALIFORNIA

SIGNATURE

DATE SIGNED

These plans and specifications, and the ideas and designs incorporated herein, are instruments of service prepared for the construction of work shown hereon and shall not be used in whole or in part for any other project without written authority of Wallace Group, a California Corporation.

Copyright © 2026 Wallace Group, a California Corporation. All rights reserved. Copies of this drawing shall have this notice.

LOS OLIVIOS COMMUNITY SERVICES DISTRICT
WASTEWATER COLLECTION SYSTEM
EAST-SANITARY SEWER 6-7 SHEET INDEX

JOB #:	1565.0002
DESIGNERS:	RAH
DRAWN BY:	RMS
DATE:	04/28/26

DRAWING NO.
C-033
####OF 63 SHEETS

FOR REDUCED PLANS
ORIGINAL SCALE IS IN INCHES
0 1 2 3
5

REFERENCE NOTES:

	DESCRIPTION
1	SURFACE IMPROVEMENTS
100	GENERAL
101	FIRST REFERENCE NOTE
2	SEWERS AND SANITATION
200	GENERAL FACILITIES
201	PVC SDR 35 SEWER PIPE

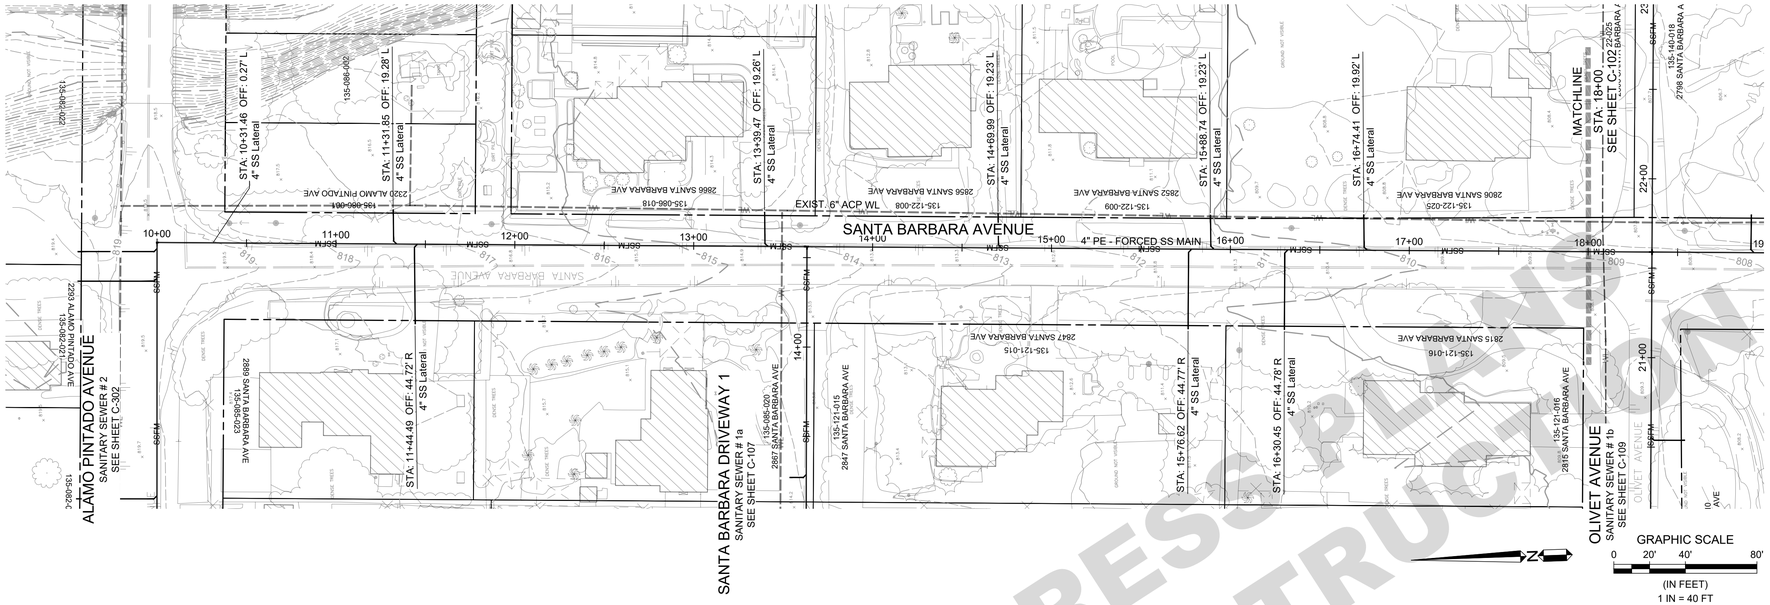

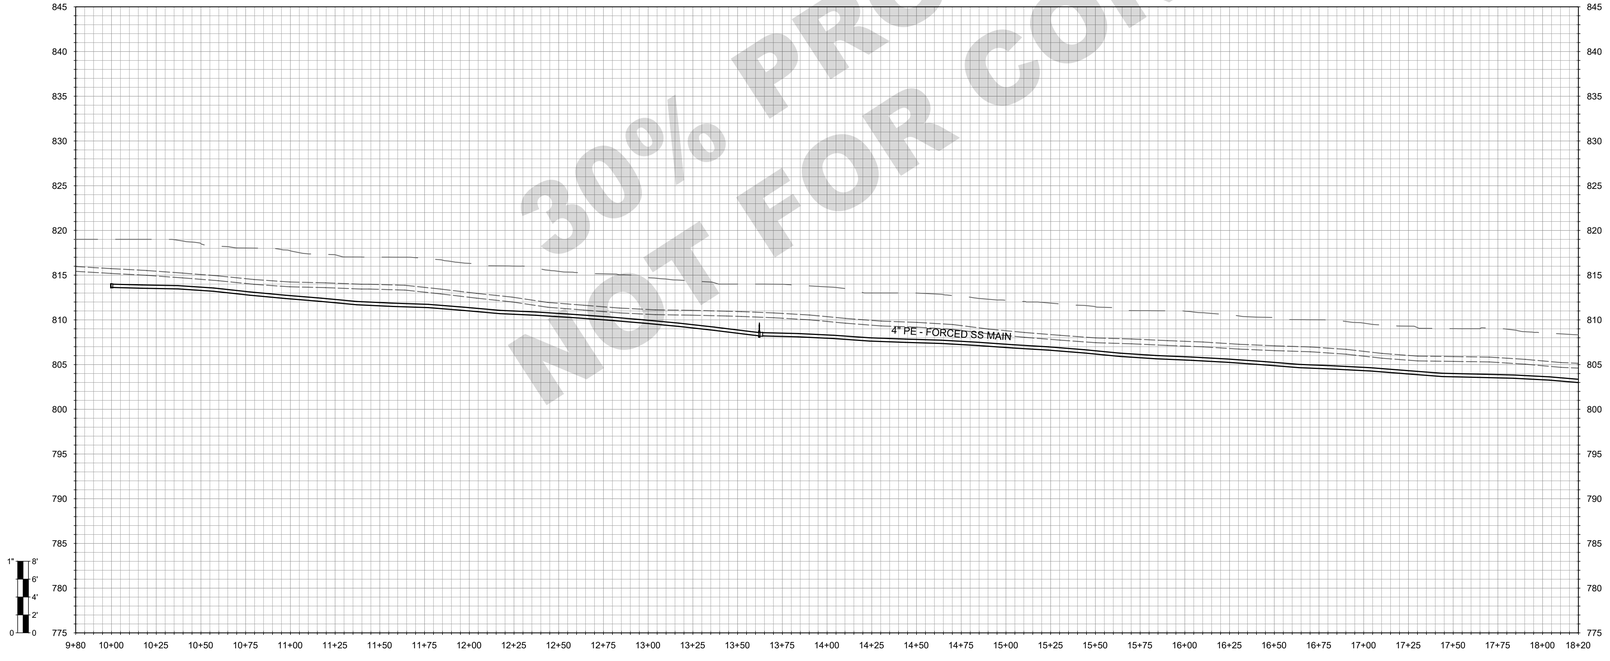

30% PROGRESS PLANS
NOT FOR CONSTRUCTION

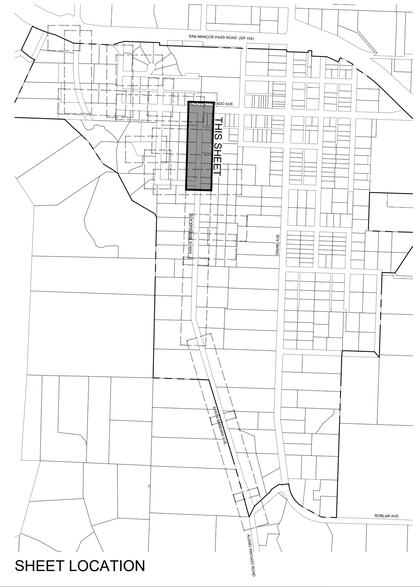

WALLACE GROUP®
CIVIL AND TRANSPORTATION ENGINEERING
CONSTRUCTION MANAGEMENT
LANDSCAPE ARCHITECTURE
MECHANICAL ENGINEERING
PLANNING
PUBLIC WORKS ADMINISTRATION
SURVEYING / GIS SOLUTIONS
WATER RESOURCES

612 CLARION COURT
SAN LUIS OBISPO, CA 93401
T 805 544-4011 F 805 544-4294
www.wallacegroup.us

REGISTERED PROFESSIONAL ENGINEER
RACHEL A. HAWTHORNE
No. 73686
FOR PLAN REVIEW ONLY
NOT FOR CONSTRUCTION
CIVIL
STATE OF CALIFORNIA

SIGNATURE

DATE SIGNED

These plans and specifications, and the ideas and designs incorporated herein, are instruments of service prepared for the construction of work shown hereon and shall not be used in whole or in part for any other project without written authority of Wallace Group, a California Corporation.

Copyright © 2026 Wallace Group, a California Corporation. All rights reserved. Copies of this drawing shall have this notice.

LOS OLIVIOS COMMUNITY SERVICES DISTRICT
WASTEWATER COLLECTION SYSTEM
SANTA BARBARA AVENUE - SS-1

JOB #:	1565.0002
DESIGNERS:	RAH
DRAWN BY:	RMS
DATE:	04/28/26

DRAWING NO.
C-101
####OF 63 SHEETS

FOR REDUCED PLANS
ORIGINAL SCALE IS IN INCHES
0 1 2 3
5

REFERENCE NOTES:

	DESCRIPTION
1	SURFACE IMPROVEMENTS
100	GENERAL
101	FIRST REFERENCE NOTE
2	SEWERS AND SANITATION
200	GENERAL FACILITIES
201	PVC SDR 35 SEWER PIPE

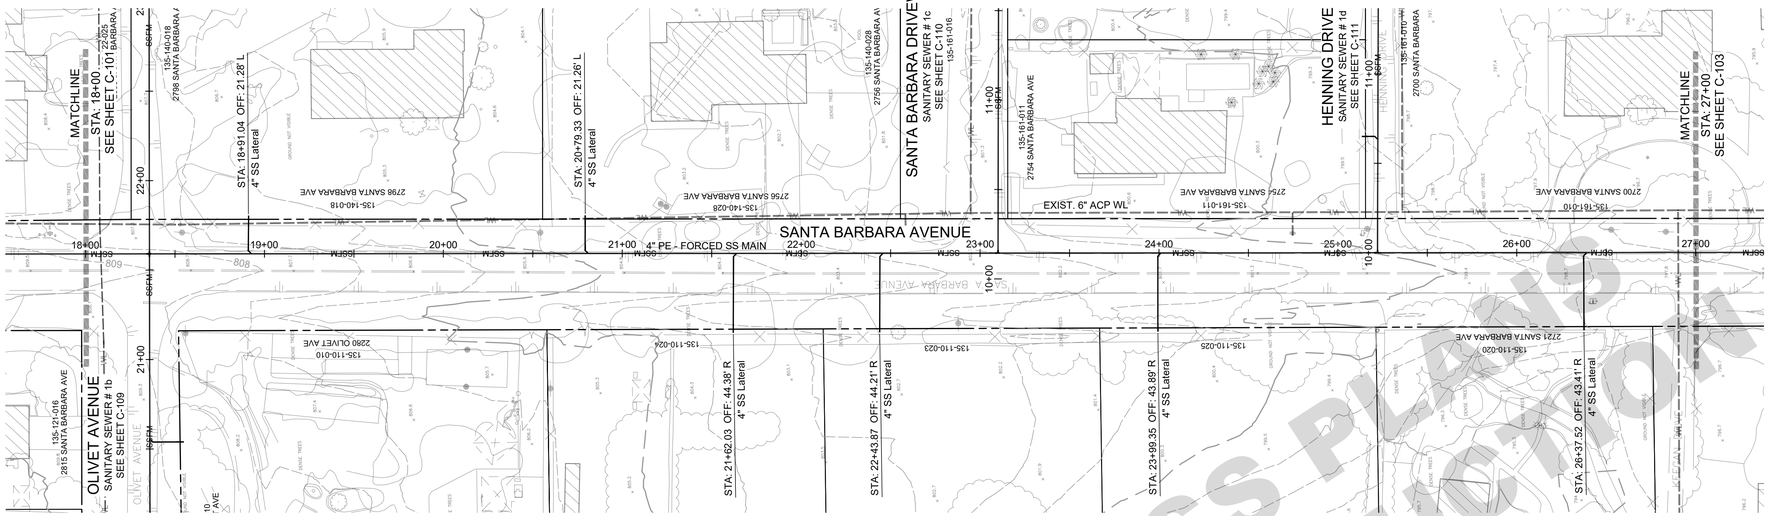

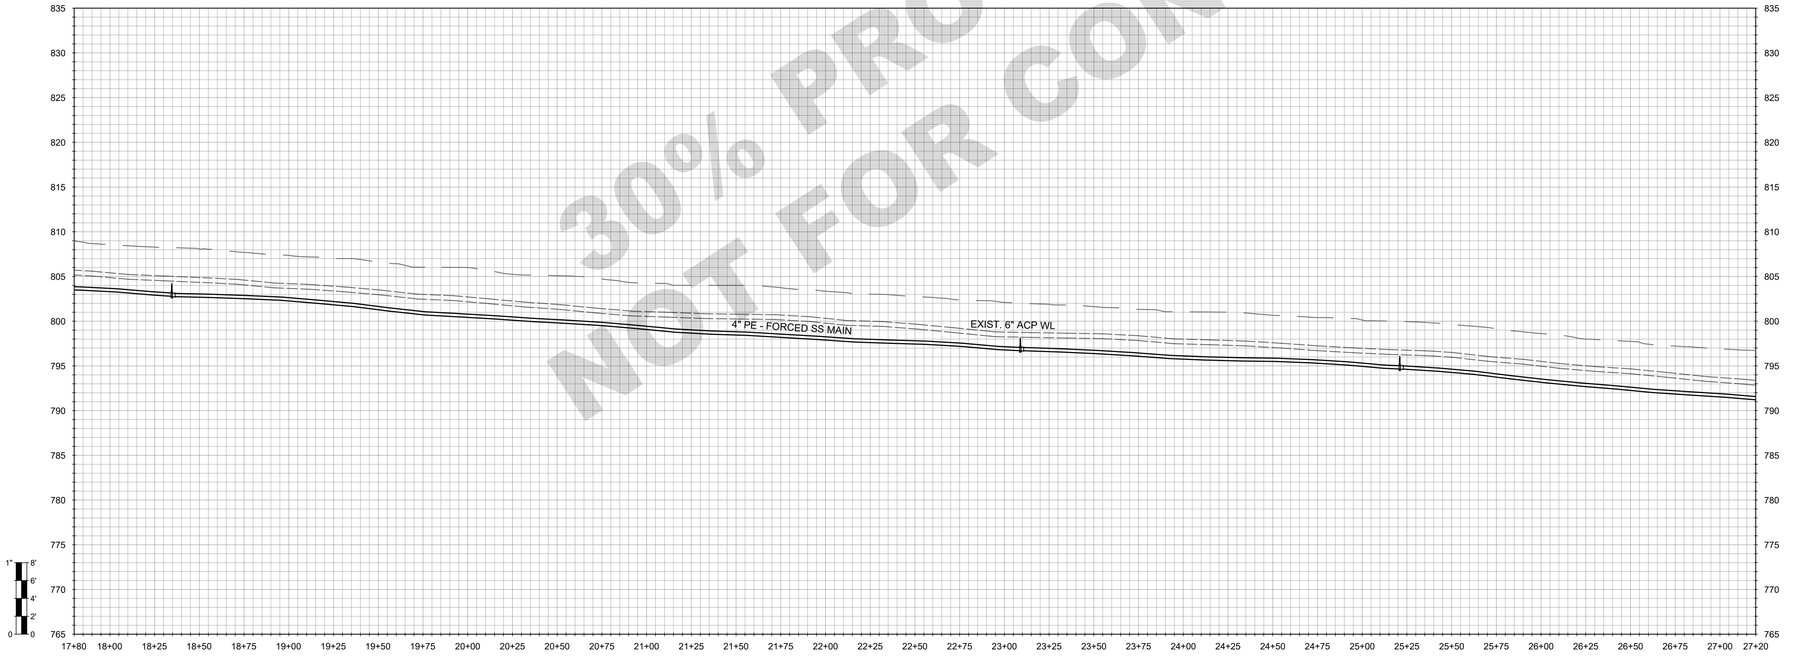

30% PROGRESS PLANS
NOT FOR CONSTRUCTION

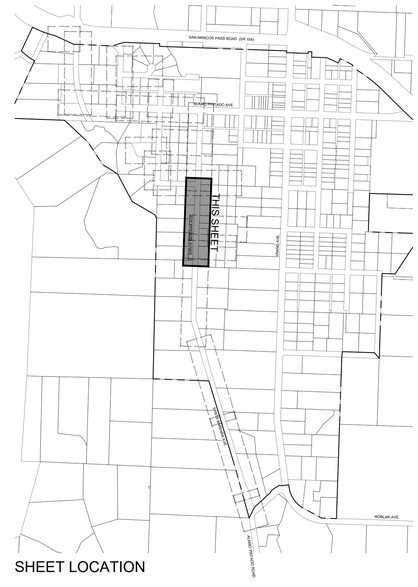

SHEET LOCATION

WALLACE GROUP®
CIVIL AND TRANSPORTATION ENGINEERING
CONSTRUCTION MANAGEMENT
LANDSCAPE ARCHITECTURE
MECHANICAL ENGINEERING
PLANNING
PUBLIC WORKS ADMINISTRATION
SURVEYING / GIS SOLUTIONS
WATER RESOURCES

612 CLARION COURT
SAN LUIS OBISPO, CA 93401
T 805 544-4011 F 805 544-4294
www.wallacegroup.us

REGISTERED PROFESSIONAL ENGINEER
RACHEL A. HAWTHORNE
No. 73686
FOR PLAN REVIEW ONLY
NOT FOR CONSTRUCTION
CIVIL
STATE OF CALIFORNIA

SIGNATURE

DATE SIGNED

These plans and specifications, and the ideas and designs incorporated herein, are instruments of service prepared for the construction of work shown hereon and shall not be used in whole or in part for any other project without written authority of Wallace Group, a California Corporation.

Copyright © 2026 Wallace Group, a California Corporation. All rights reserved. Copies of this drawing shall have this notice.

LOS OLIVOS COMMUNITY SERVICES DISTRICT
WASTEWATER COLLECTION SYSTEM
SANTA BARBARA AVENUE - SS-1

JOB #:	1565.0002
DESIGNERS:	RAH
DRAWN BY:	RMS
DATE:	04/28/26

DRAWING NO.
C-102
####OF 63 SHEETS

FOR REDUCED PLANS
ORIGINAL SCALE IS IN INCHES
0 1 2 3
5

REFERENCE NOTES:

	DESCRIPTION
1	SURFACE IMPROVEMENTS
100	GENERAL
101	FIRST REFERENCE NOTE
2	SEWERS AND SANITATION
200	GENERAL FACILITIES
201	PVC SDR 35 SEWER PIPE

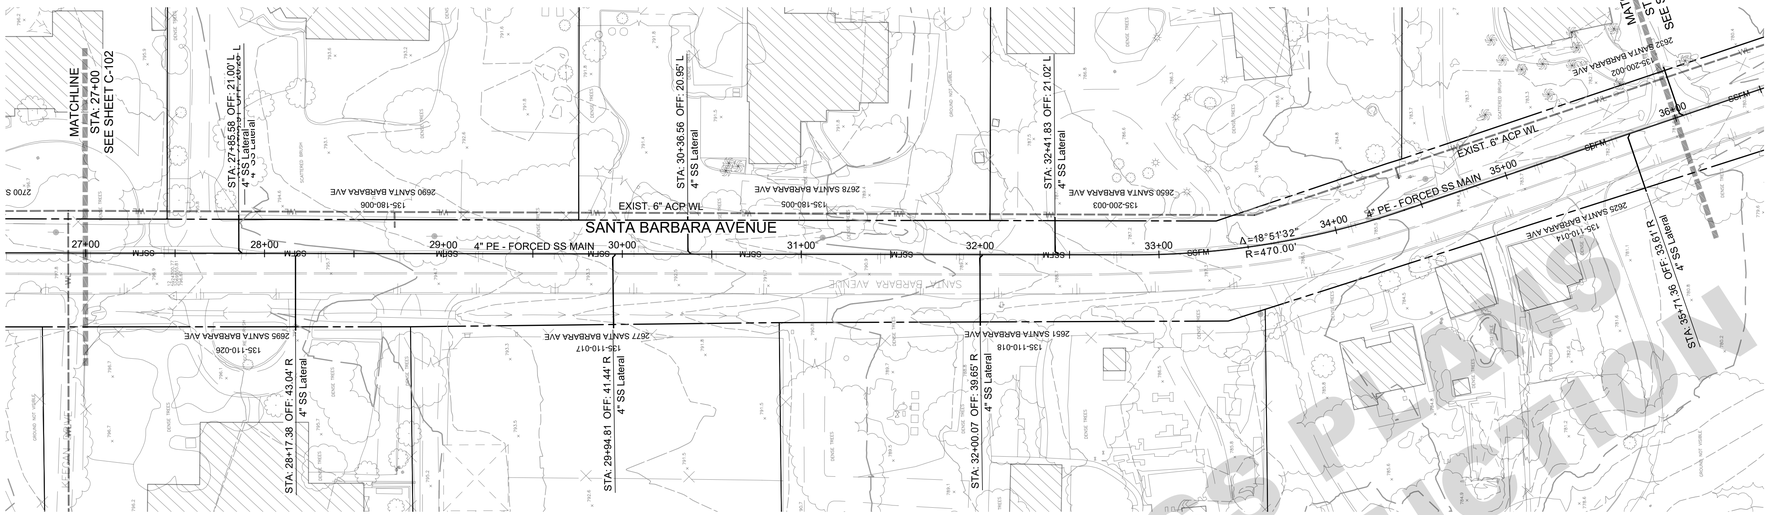

GRAPHIC SCALE
0 20' 40' 80'
(IN FEET)
1 IN = 40 FT

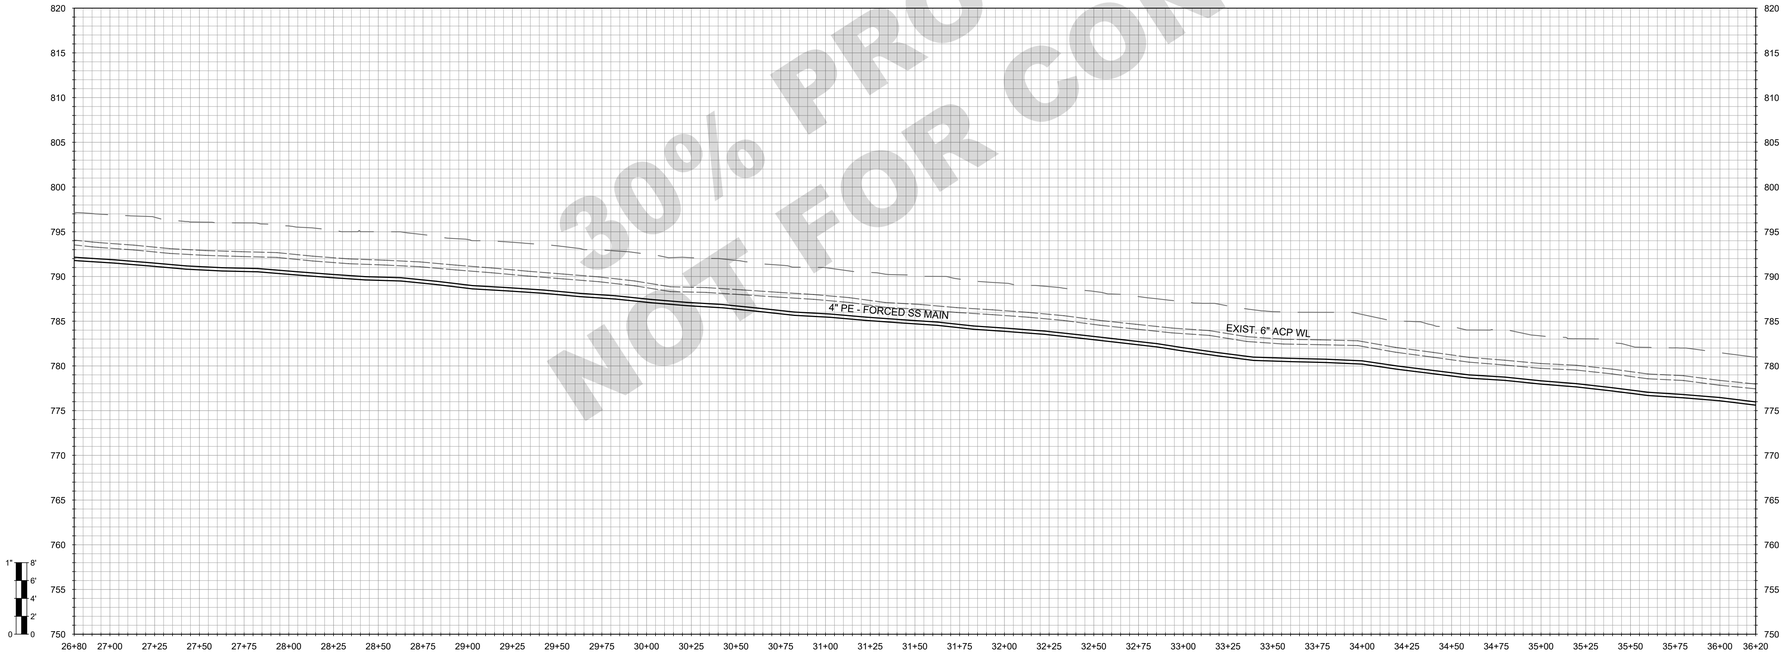

30% PROGRESS PLANS
NOT FOR CONSTRUCTION

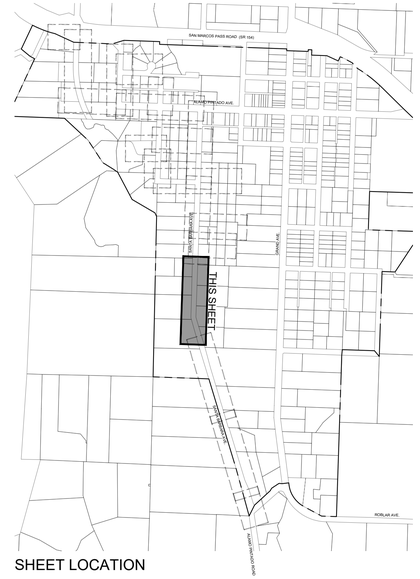

SHEET LOCATION

WALLACE GROUP®
CIVIL AND TRANSPORTATION ENGINEERING
CONSTRUCTION MANAGEMENT
LANDSCAPE ARCHITECTURE
MECHANICAL ENGINEERING
PLANNING
PUBLIC WORKS ADMINISTRATION
SURVEYING / GIS SOLUTIONS
WATER RESOURCES

612 CLARION COURT
SAN LUIS OBISPO, CA 93401
T 805 544-4011 F 805 544-4294
www.wallacegroup.us

REGISTERED PROFESSIONAL ENGINEER
RACHEL A. HAWTHORNE
No. 73686
FOR PLAN REVIEW ONLY
NOT FOR CONSTRUCTION
CIVIL
STATE OF CALIFORNIA

SIGNATURE

DATE SIGNED

These plans and specifications, and the ideas and designs incorporated herein, are instruments of service prepared for the construction of work shown hereon and shall not be used in whole or in part for any other project without written authority of Wallace Group, a California Corporation.

Copyright © 2026 Wallace Group, a California Corporation. All rights reserved. Copies of this drawing shall have this notice.

LOS OLIVOS COMMUNITY SERVICES DISTRICT
WASTEWATER COLLECTION SYSTEM
SANTA BARBARA AVENUE - SS-1

JOB #:	1565.0002
DESIGNERS:	RAH
DRAWN BY:	RMS
DATE:	04/28/26

DRAWING NO.
C-103
####OF 63 SHEETS

FOR REDUCED PLANS
ORIGINAL SCALE IS IN INCHES
0 1 2 3
5

REFERENCE NOTES:

	DESCRIPTION
1	SURFACE IMPROVEMENTS
100	GENERAL
101	FIRST REFERENCE NOTE
2	SEWERS AND SANITATION
200	GENERAL FACILITIES
201	PVC SDR 35 SEWER PIPE

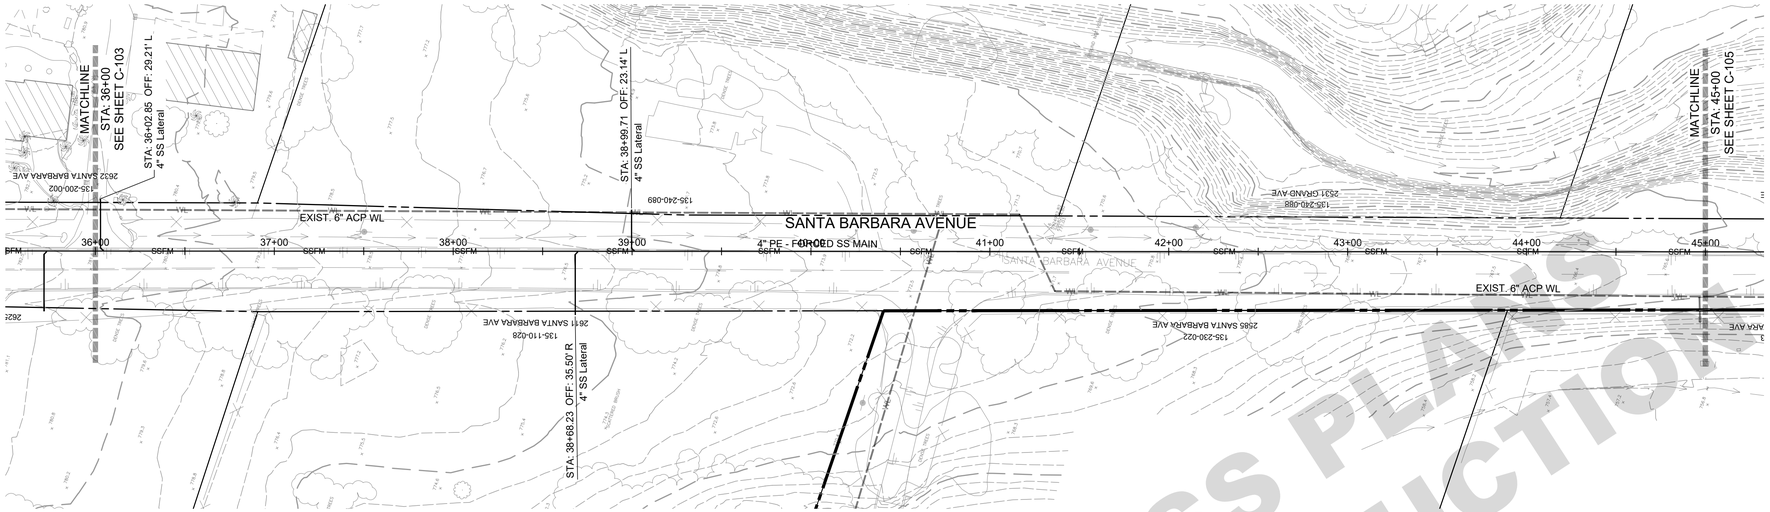

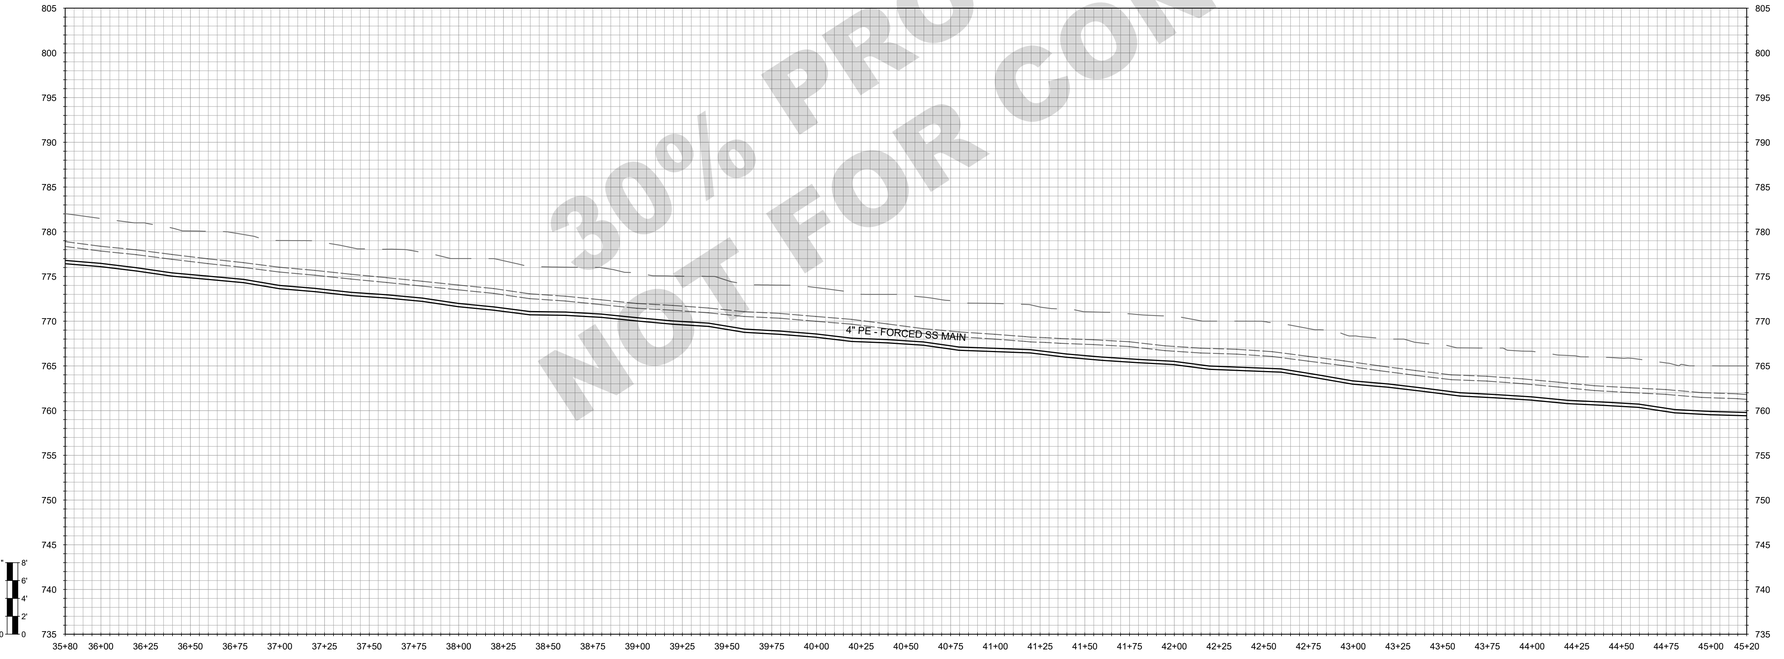

30% PROGRESS PLANS
NOT FOR CONSTRUCTION

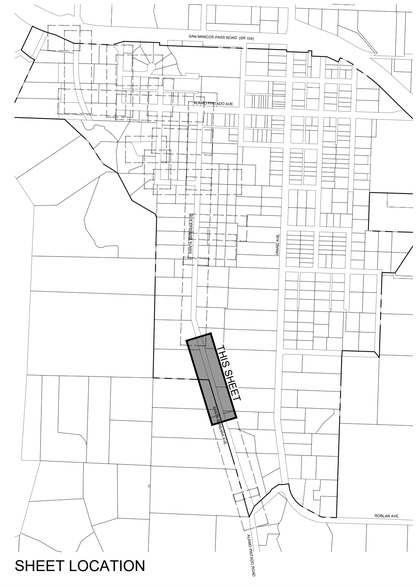

SHEET LOCATION

WALLACE GROUP®
CIVIL AND TRANSPORTATION ENGINEERING
CONSTRUCTION MANAGEMENT
LANDSCAPE ARCHITECTURE
MECHANICAL ENGINEERING
PLANNING
PUBLIC WORKS ADMINISTRATION
SURVEYING / GIS SOLUTIONS
WATER RESOURCES

612 CLARION COURT
SAN LUIS OBISPO, CA 93401
T 805 544-4011 F 805 544-4294
www.wallacegroup.us

REGISTERED PROFESSIONAL ENGINEER
RACHEL A. HAWTHORNE
No. 73686
FOR PLAN REVIEW ONLY
NOT FOR CONSTRUCTION
CIVIL
STATE OF CALIFORNIA

SIGNATURE

DATE SIGNED

These plans and specifications, and the ideas and designs incorporated herein, are instruments of service prepared for the construction of work shown hereon and shall not be used in whole or in part for any other project without written authority of Wallace Group, a California Corporation.

Copyright © 2026 Wallace Group, a California Corporation. All rights reserved. Copies of this drawing shall have this notice.

LOS OLIVOS COMMUNITY SERVICES DISTRICT
WASTEWATER COLLECTION SYSTEM
SANTA BARBARA AVENUE - SS-1

JOB #:	1565.0002
DESIGNERS:	RAH
DRAWN BY:	RMS
DATE:	04/28/26

DRAWING NO.
C-104
####OF 63 SHEETS

FOR REDUCED PLANS
ORIGINAL SCALE IS IN INCHES
0 1 2 3
5

REFERENCE NOTES:

	DESCRIPTION
1	SURFACE IMPROVEMENTS
100	GENERAL
101	FIRST REFERENCE NOTE
2	SEWERS AND SANITATION
200	GENERAL FACILITIES
201	PVC SDR 35 SEWER PIPE

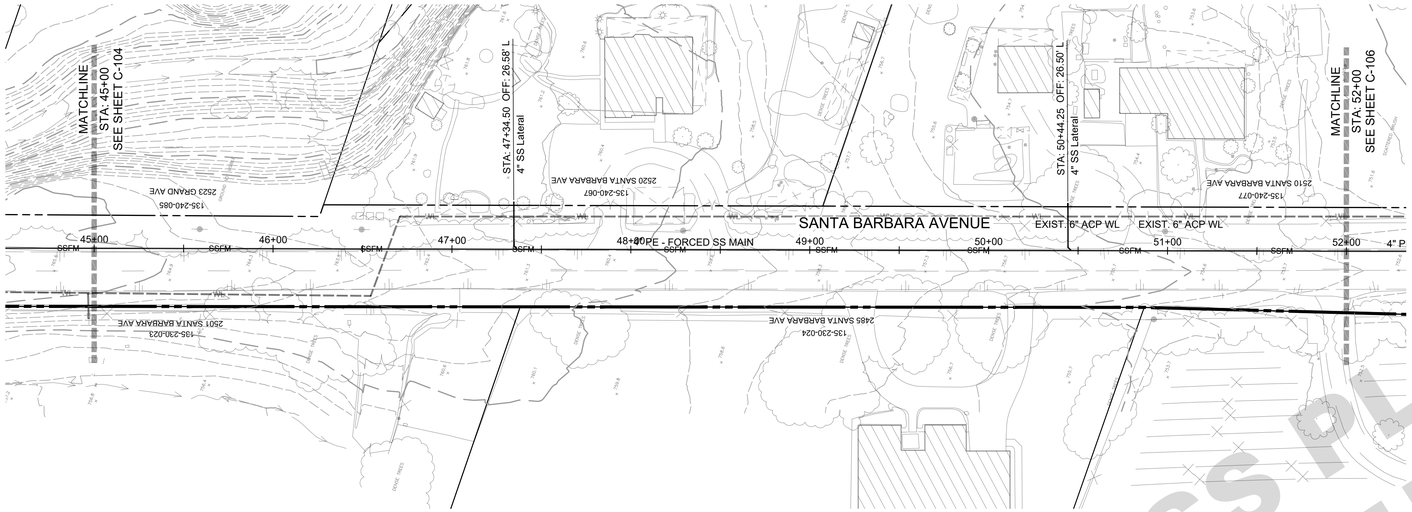

GRAPHIC SCALE
0 20' 40' 80'
(IN FEET)
1 IN = 40 FT

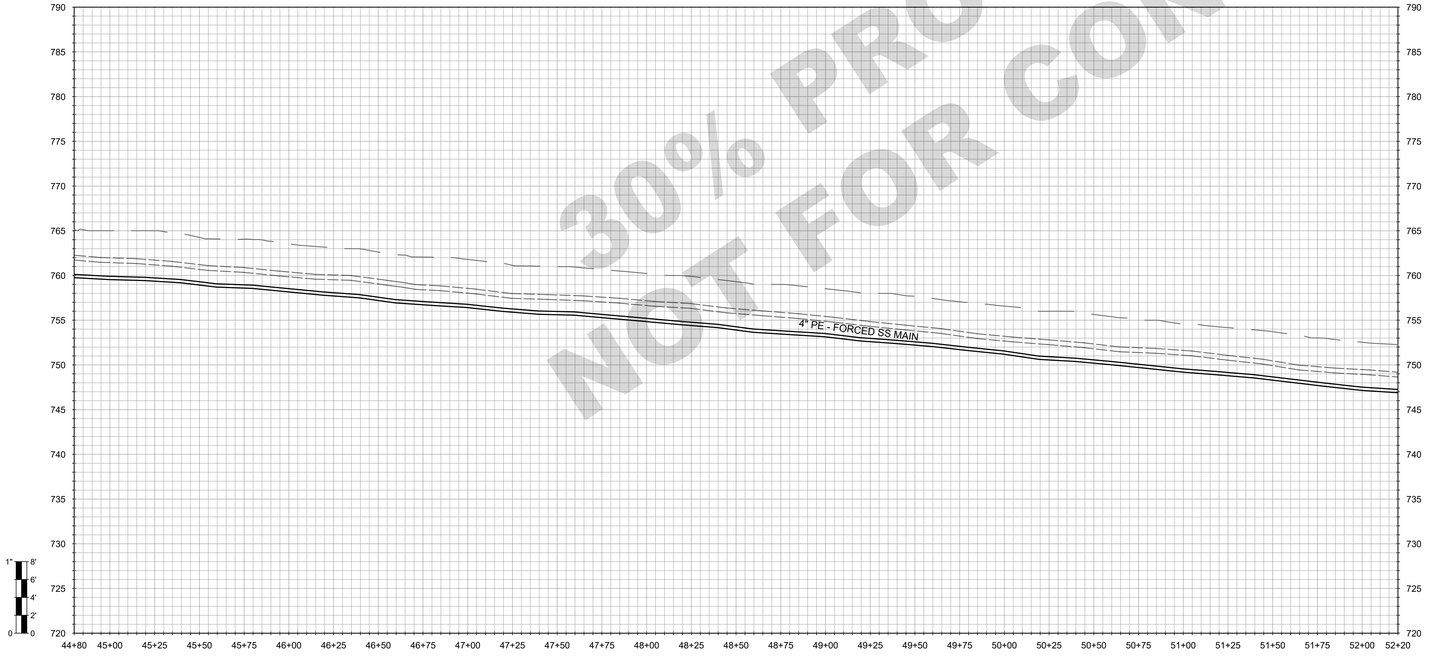

30% PROGRESS PLANS
NOT FOR CONSTRUCTION

SHEET LOCATION

WALLACE GROUP®
CIVIL AND TRANSPORTATION ENGINEERING
CONSTRUCTION MANAGEMENT
LANDSCAPE ARCHITECTURE
MECHANICAL ENGINEERING
PLANNING
PUBLIC WORKS ADMINISTRATION
SURVEYING / GIS SOLUTIONS
WATER RESOURCES

612 CLARION COURT
SAN LUIS OBISPO, CA 93401
T 805 544-4011 F 805 544-4294
www.wallacegroup.us

REGISTERED PROFESSIONAL ENGINEER
RACHEL A. HAWTHORNE
No. 73686
FOR PLAN REVIEW ONLY
NOT FOR CONSTRUCTION
CIVIL
STATE OF CALIFORNIA

SIGNATURE

DATE SIGNED

These plans and specifications, and the ideas and designs incorporated herein, are instruments of service prepared for the construction of work shown hereon and shall not be used in whole or in part for any other project without written authority of Wallace Group, a California Corporation.

Copyright © 2026 Wallace Group, a California Corporation. All rights reserved. Copies of this drawing shall have this notice.

LOS OLIVOS COMMUNITY SERVICES DISTRICT
WASTEWATER COLLECTION SYSTEM
SANTA BARBARA AVENUE - SS-1

JOB #:	1565.0002
DESIGNERS:	RAH
DRAWN BY:	RMS
DATE:	04/28/26

DRAWING NO.
C-105
####OF 63 SHEETS

FOR REDUCED PLANS
ORIGINAL SCALE IS IN INCHES
0 1 2 3
5

REFERENCE NOTES:

	DESCRIPTION
1	SURFACE IMPROVEMENTS
100	GENERAL
101	FIRST REFERENCE NOTE
2	SEWERS AND SANITATION
200	GENERAL FACILITIES
201	PVC SDR 35 SEWER PIPE

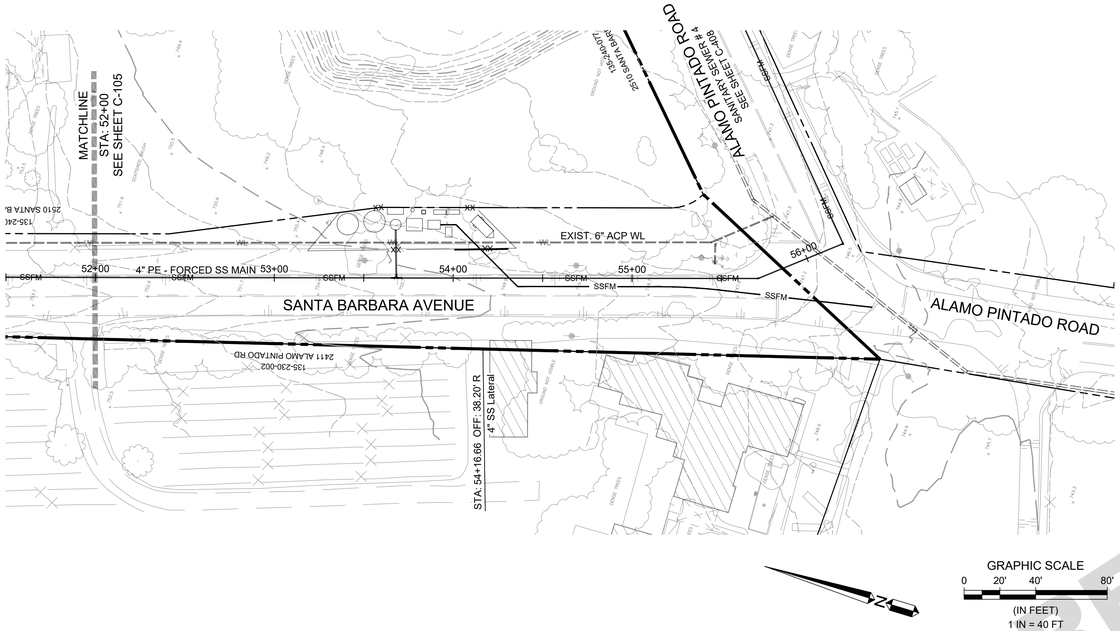

GRAPHIC SCALE
0 20' 40' 80'
(IN FEET)
1 IN = 40 FT

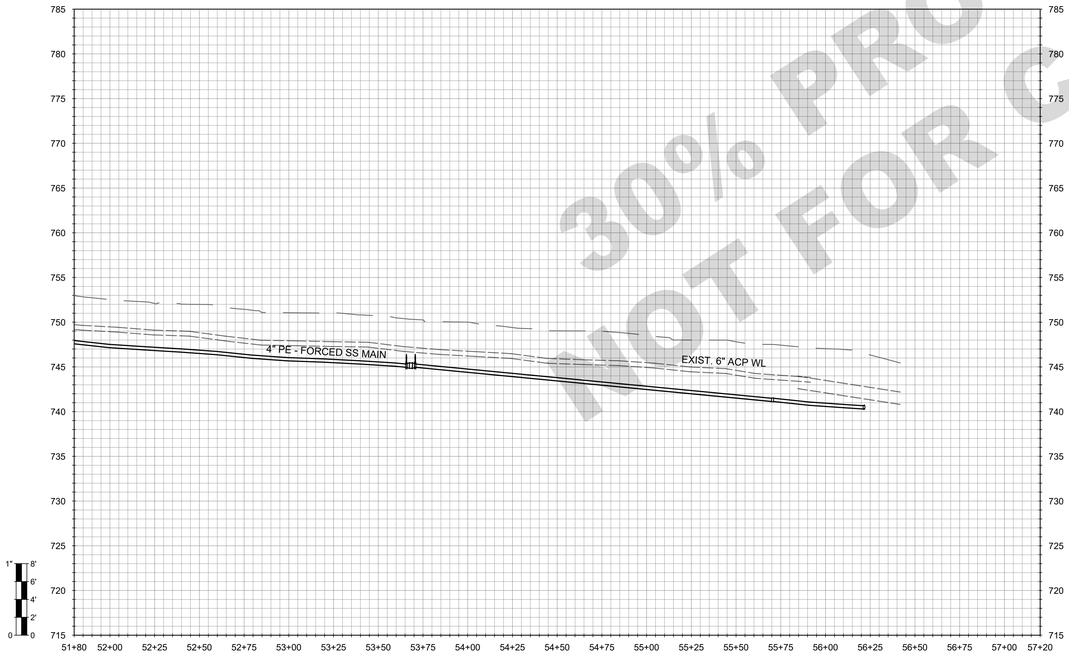

30% PROGRESS PLANS
NOT FOR CONSTRUCTION

SHEET LOCATION

WALLACE GROUP®
CIVIL AND TRANSPORTATION ENGINEERING
CONSTRUCTION MANAGEMENT
LANDSCAPE ARCHITECTURE
MECHANICAL ENGINEERING
PLANNING
PUBLIC WORKS ADMINISTRATION
SURVEYING / GIS SOLUTIONS
WATER RESOURCES

612 CLARION COURT
SAN LUIS OBISPO, CA 93401
T 805 544-4011 F 805 544-4294
www.wallacegroup.us

REGISTERED PROFESSIONAL ENGINEER
RACHEL A. HAWTHORNE
No. 73686
FOR PLAN REVIEW ONLY
NOT FOR CONSTRUCTION
CIVIL
STATE OF CALIFORNIA

SIGNATURE

DATE SIGNED

These plans and specifications, and the ideas and designs incorporated herein, are instruments of service prepared for the construction of work shown hereon and shall not be used in whole or in part for any other project without written authority of Wallace Group, a California Corporation.

Copyright © 2026 Wallace Group, a California Corporation. All rights reserved. Copies of this drawing shall have this notice.

LOS OLIVOS COMMUNITY SERVICES DISTRICT
WASTEWATER COLLECTION SYSTEM
SANTA BARBARA AVENUE - SS-1

JOB #:	1565.0002
DESIGNERS:	RAH
DRAWN BY:	RMS
DATE:	04/28/26

DRAWING NO.
C-106
####OF 63 SHEETS

FOR REDUCED PLANS
ORIGINAL SCALE IS IN INCHES
0 1 2 3
5

REFERENCE NOTES:

	DESCRIPTION
1	SURFACE IMPROVEMENTS
100	GENERAL
101	FIRST REFERENCE NOTE
2	SEWERS AND SANITATION
200	GENERAL FACILITIES
201	PVC SDR 35 SEWER PIPE

GRAPHIC SCALE
0 20' 40' 80'
(IN FEET)
1 IN = 40 FT

N

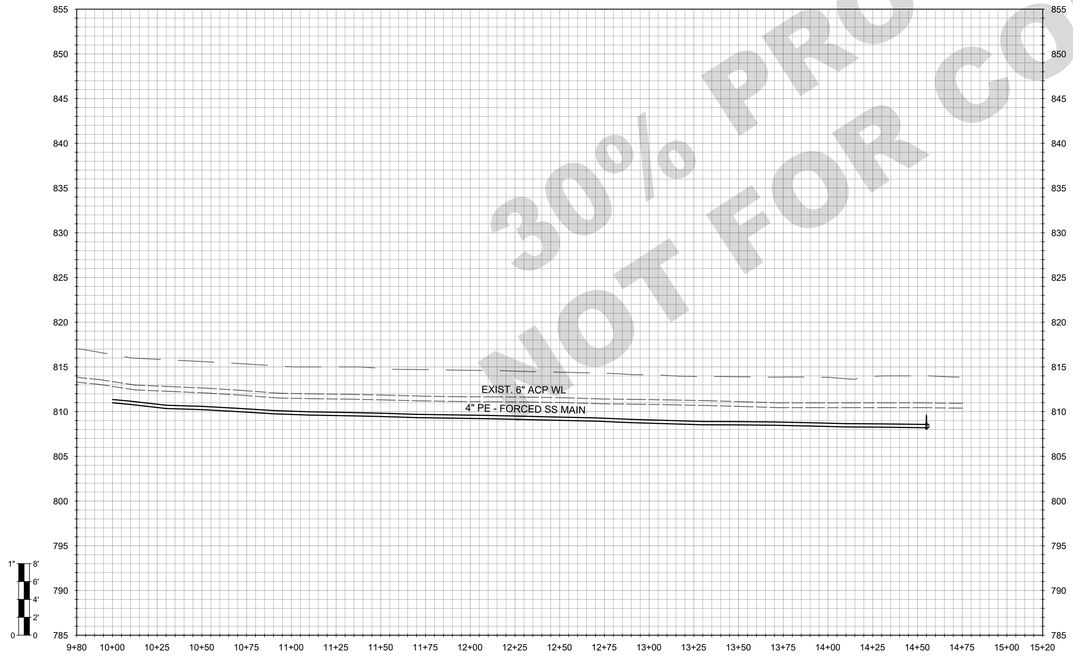

30% PROGRESS PLANS
NOT FOR CONSTRUCTION

SHEET LOCATION

WALLACE GROUP®
CIVIL AND TRANSPORTATION ENGINEERING
CONSTRUCTION MANAGEMENT
LANDSCAPE ARCHITECTURE
MECHANICAL ENGINEERING
PLANNING
PUBLIC WORKS ADMINISTRATION
SURVEYING / GIS SOLUTIONS
WATER RESOURCES

612 CLARION COURT
SAN LUIS OBISPO, CA 93401
T 805 544-4011 F 805 544-4294
www.wallacegroup.us

REGISTERED PROFESSIONAL ENGINEER
RACHEL A. HAWTHORNE
No. 73686
FOR PLAN REVIEW ONLY
NOT FOR CONSTRUCTION
CIVIL
STATE OF CALIFORNIA

SIGNATURE

DATE SIGNED

These plans and specifications, and the ideas and designs incorporated herein, are instruments of service prepared for the construction of work shown hereon and shall not be used in whole or in part for any other project without written authority of Wallace Group, a California Corporation.

Copyright © 2026 Wallace Group, a California Corporation. All rights reserved. Copies of this drawing shall have this notice.

LOS OLIVOS COMMUNITY SERVICES DISTRICT
WASTEWATER COLLECTION SYSTEM
SANTA BARBARA DRIVEWAY 1 - SS-1a

JOB #:	1565.0002
DESIGNERS:	RAH
DRAWN BY:	RMS
DATE:	04/28/26

DRAWING NO.
C-107
####OF 63 SHEETS

FOR REDUCED PLANS
ORIGINAL SCALE IS IN INCHES
0 1 2 3
5

REFERENCE NOTES:

	DESCRIPTION
1	SURFACE IMPROVEMENTS
100	GENERAL
101	FIRST REFERENCE NOTE
2	SEWERS AND SANITATION
200	GENERAL FACILITIES
201	PVC SDR 35 SEWER PIPE

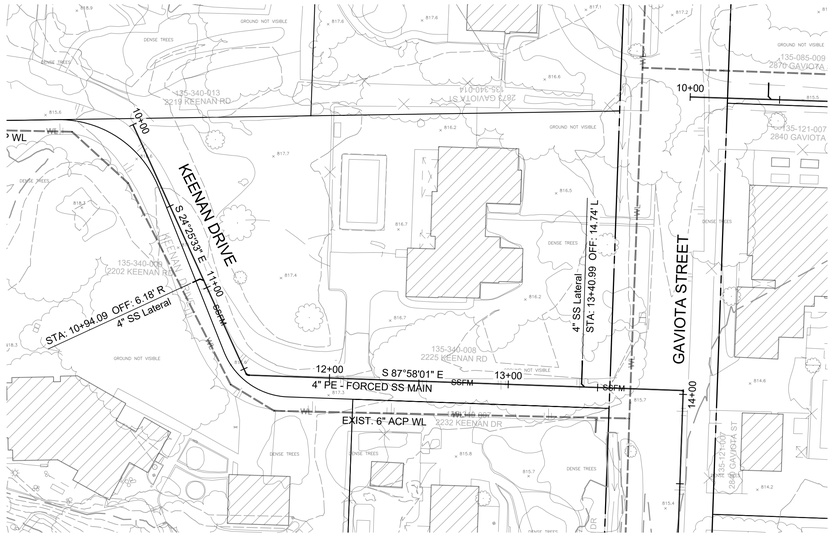

GRAPHIC SCALE
0 20' 40' 80'
(IN FEET)
1 IN = 40 FT

GRAPHIC SCALE
0 20' 40' 80'
(IN FEET)
1 IN = 40 FT

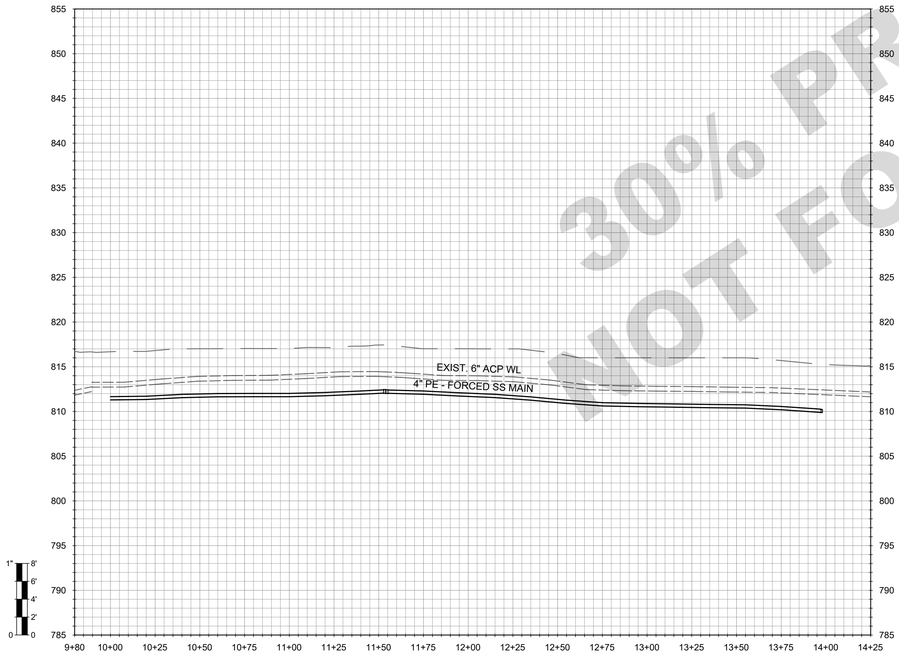

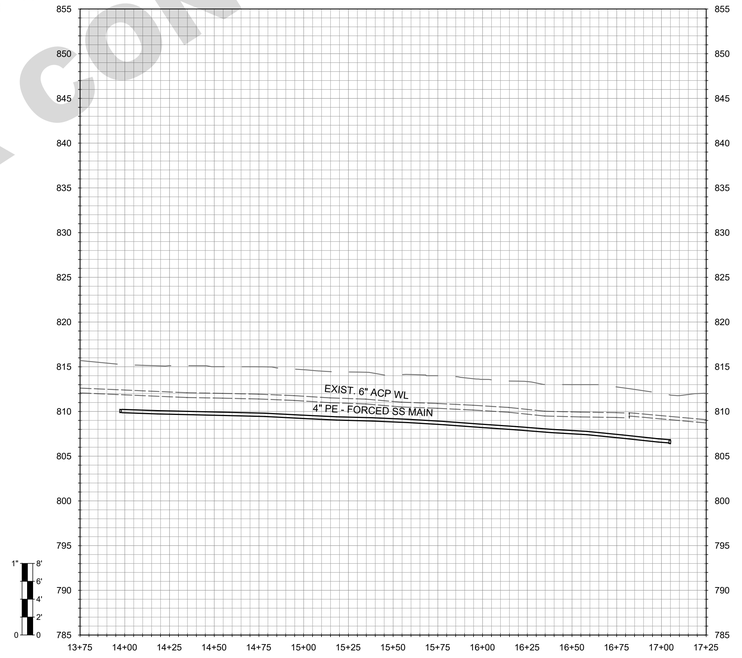

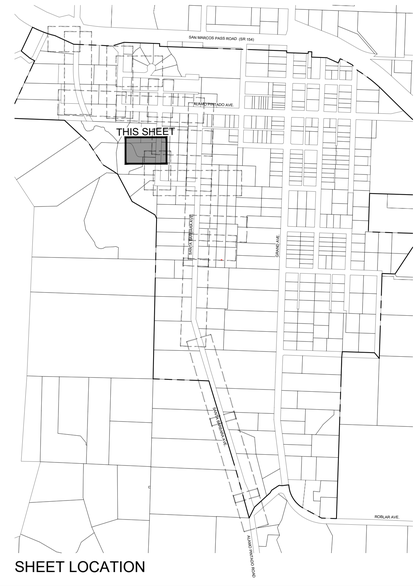

SHEET LOCATION

30% PROGRESS PLANS
NOT FOR CONSTRUCTION

WALLACE GROUP®
CIVIL AND TRANSPORTATION ENGINEERING
CONSTRUCTION MANAGEMENT
LANDSCAPE ARCHITECTURE
MECHANICAL ENGINEERING
PLANNING
PUBLIC WORKS ADMINISTRATION
SURVEYING / GIS SOLUTIONS
WATER RESOURCES

612 CLARION COURT
SAN LUIS OBISPO, CA 93401
T 805 544-4011 F 805 544-4294
www.wallacegroup.us

REGISTERED PROFESSIONAL ENGINEER
RACHEL A. HAWTHORNE
No. 73686
FOR PLAN REVIEW ONLY
NOT FOR CONSTRUCTION
CIVIL
STATE OF CALIFORNIA

SIGNATURE

DATE SIGNED

These plans and specifications, and the ideas and designs incorporated herein, are instruments of service prepared for the construction of work shown hereon and shall not be used in whole or in part for any other project without written authority of Wallace Group, a California Corporation.

Copyright © 2026 Wallace Group, a California Corporation. All rights reserved. Copies of this drawing shall have this notice.

LOS OLIVIOS COMMUNITY SERVICES DISTRICT
WASTEWATER COLLECTION SYSTEM
KEENAN DRIVE & GAVIOTA STREET - SS-1b

JOB #:	1565.0002
DESIGNERS:	RAH
DRAWN BY:	RMS
DATE:	04/28/26

DRAWING NO.
C-108
####OF 63 SHEETS

FOR REDUCED PLANS
ORIGINAL SCALE IS IN INCHES
0 1 2 3
5

REFERENCE NOTES:

	DESCRIPTION
1	SURFACE IMPROVEMENTS
100	GENERAL
101	FIRST REFERENCE NOTE
2	SEWERS AND SANITATION
200	GENERAL FACILITIES
201	PVC SDR 35 SEWER PIPE

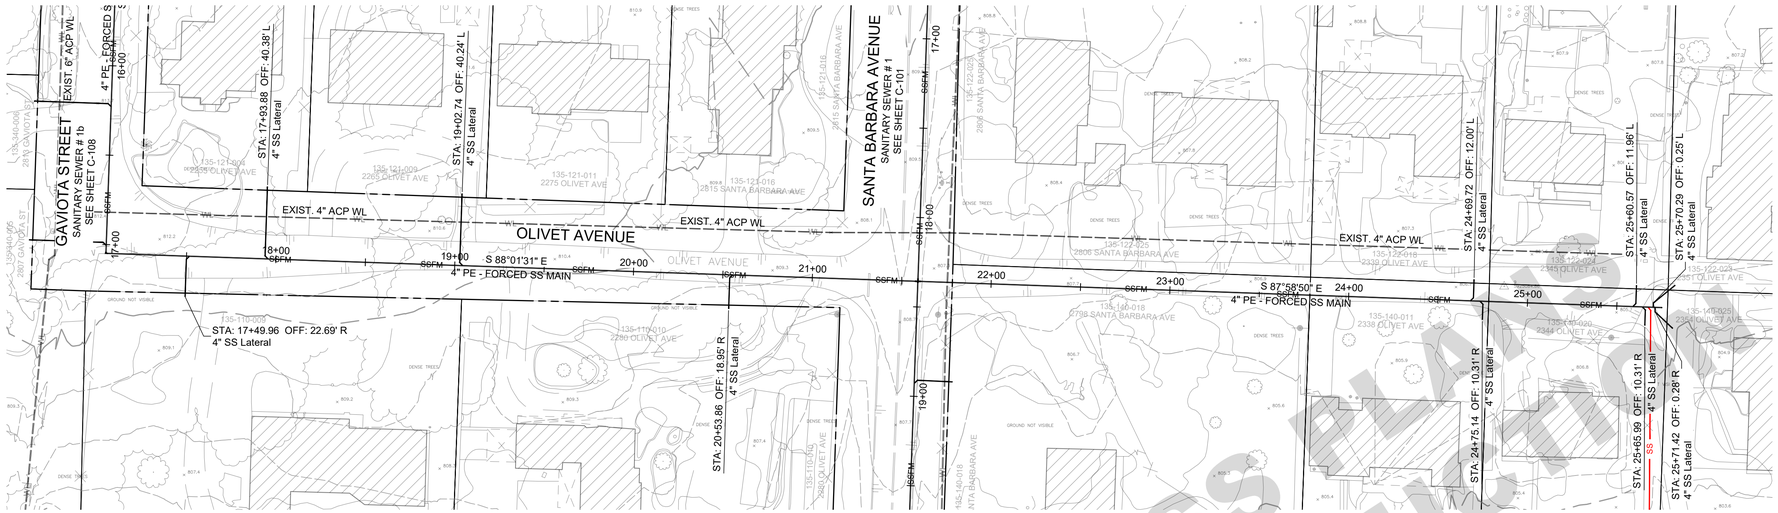

GRAPHIC SCALE
0 20' 40' 80'
(IN FEET)
1 IN = 40 FT

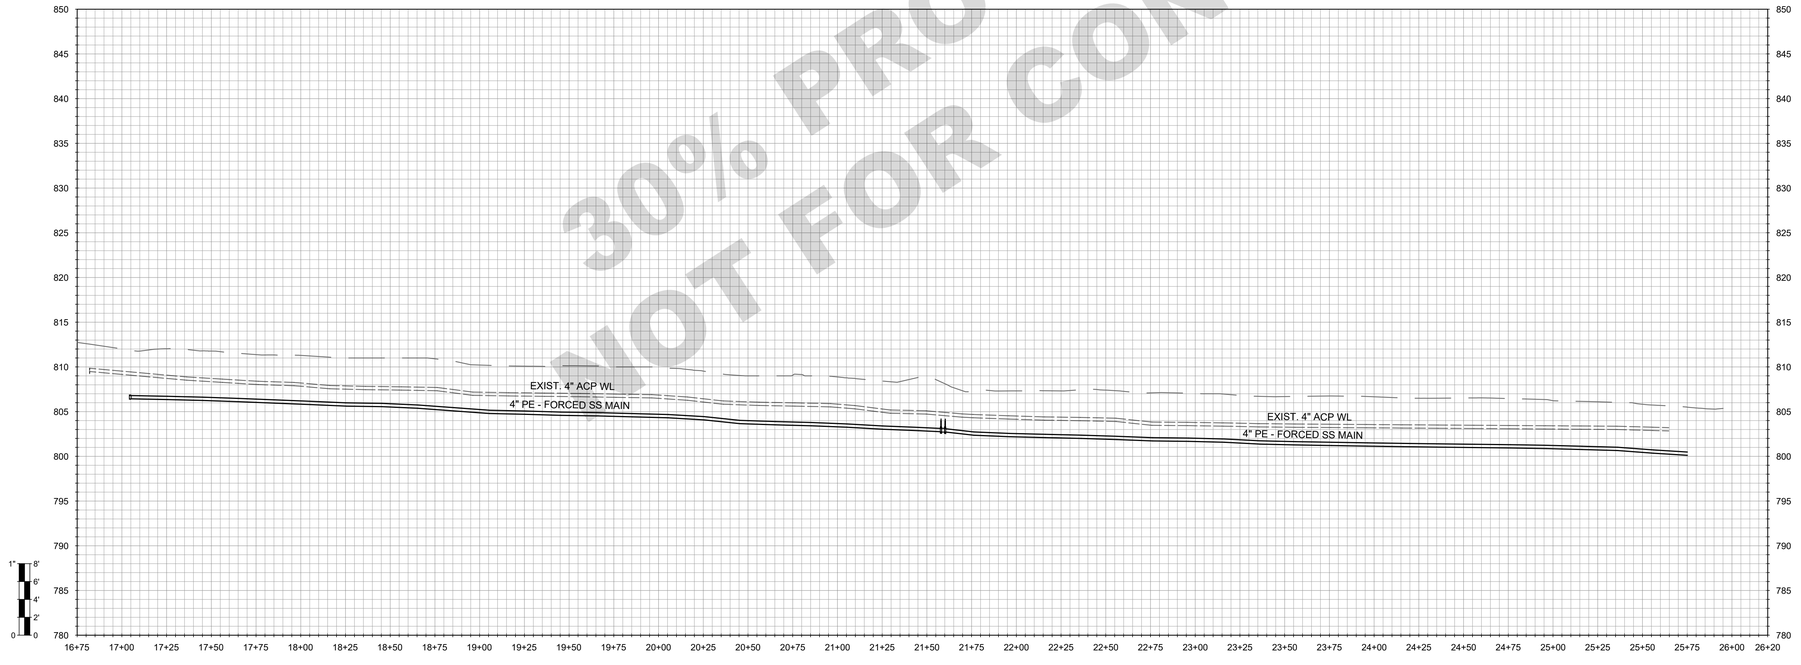

30% PROGRESS PLANS
NOT FOR CONSTRUCTION

SHEET LOCATION

WALLACE GROUP®
CIVIL AND TRANSPORTATION ENGINEERING
CONSTRUCTION MANAGEMENT
LANDSCAPE ARCHITECTURE
MECHANICAL ENGINEERING
PLANNING
PUBLIC WORKS ADMINISTRATION
SURVEYING / GIS SOLUTIONS
WATER RESOURCES

612 CLARION COURT
SAN LUIS OBISPO, CA 93401
T 805 544-4011 F 805 544-4294
www.wallacegroup.us

REGISTERED PROFESSIONAL ENGINEER
RACHEL A. HAWTHORNE
No. 73686
FOR PLAN REVIEW ONLY
NOT FOR CONSTRUCTION
CIVIL
STATE OF CALIFORNIA

SIGNATURE

DATE SIGNED

These plans and specifications, and the ideas and designs incorporated herein, are instruments of service prepared for the construction of work shown hereon and shall not be used in whole or in part for any other project without written authority of Wallace Group, a California Corporation.

Copyright © 2026 Wallace Group, a California Corporation. All rights reserved. Copies of this drawing shall have this notice.

LOS OLIVOS COMMUNITY SERVICES DISTRICT
WASTEWATER COLLECTION SYSTEM
OLIVET AVENUE - SS-1b

JOB #: 1565.0002
DESIGNERS: RAH
DRAWN BY: RMS
DATE: 04/28/26

DRAWING NO.
C-109
####OF 63 SHEETS

FILE NAME: 1565-0002-WEST-PIP2-SS1.DWG Plot Date: 4/28/2026

FOR REDUCED PLANS
ORIGINAL SCALE IS IN INCHES
0 1 2 3
5

REFERENCE NOTES:

	DESCRIPTION
1	SURFACE IMPROVEMENTS
100	GENERAL
101	FIRST REFERENCE NOTE
2	SEWERS AND SANITATION
200	GENERAL FACILITIES
201	PVC SDR 35 SEWER PIPE

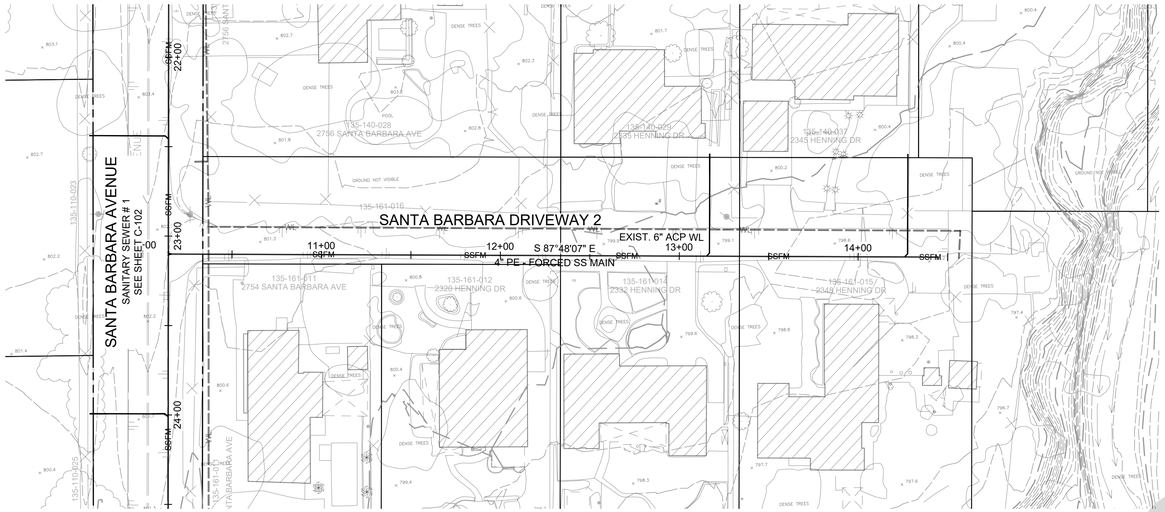

GRAPHIC SCALE
0 20' 40' 80'
(IN FEET)
1 IN = 40 FT

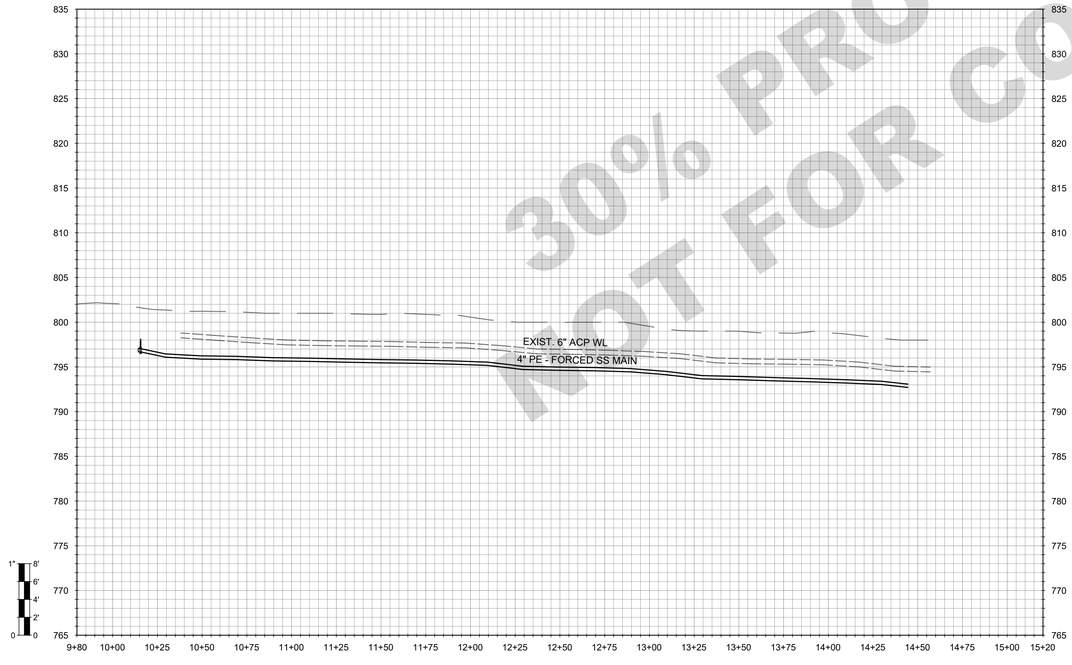

30% PROGRESS PLANS
NOT FOR CONSTRUCTION

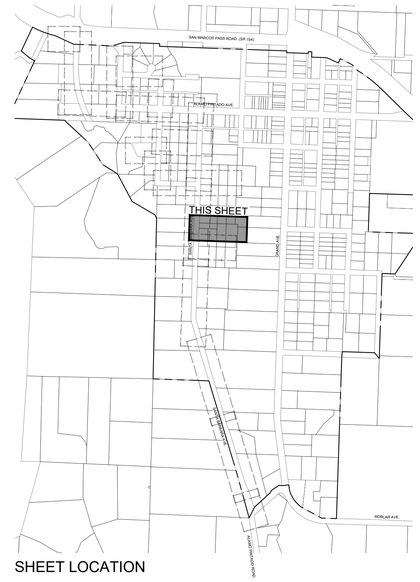

SHEET LOCATION

WALLACE GROUP®
CIVIL AND TRANSPORTATION ENGINEERING
CONSTRUCTION MANAGEMENT
LANDSCAPE ARCHITECTURE
MECHANICAL ENGINEERING
PLANNING
PUBLIC WORKS ADMINISTRATION
SURVEYING / GIS SOLUTIONS
WATER RESOURCES

612 CLARION COURT
SAN LUIS OBISPO, CA 93401
T 805 544-4011 F 805 544-4294
www.wallacegroup.us

REGISTERED PROFESSIONAL ENGINEER
RACHEL A. HAWTHORNE
No. 73686
FOR PLAN REVIEW ONLY
NOT FOR CONSTRUCTION
CIVIL
STATE OF CALIFORNIA

SIGNATURE

DATE SIGNED

These plans and specifications, and the ideas and designs incorporated herein, are instruments of service prepared for the construction of work shown hereon and shall not be used in whole or in part for any other project without written authority of Wallace Group, a California Corporation.

Copyright © 2026 Wallace Group, a California Corporation. All rights reserved. Copies of this drawing shall have this notice.

LOS OLIVOS COMMUNITY SERVICES DISTRICT
WASTEWATER COLLECTION SYSTEM
SANTA BARBARA DRIVEWAY 2 - SS-1c

JOB #: 1565.0002
DESIGNERS: RAH
DRAWN BY: RMS
DATE: 04/28/26

DRAWING NO.
C-110
####OF 63 SHEETS

FOR REDUCED PLANS
ORIGINAL SCALE IS IN INCHES
0 1 2 3
5

REFERENCE NOTES:

	DESCRIPTION
1	SURFACE IMPROVEMENTS
100	GENERAL
101	FIRST REFERENCE NOTE
2	SEWERS AND SANITATION
200	GENERAL FACILITIES
201	PVC SDR 35 SEWER PIPE

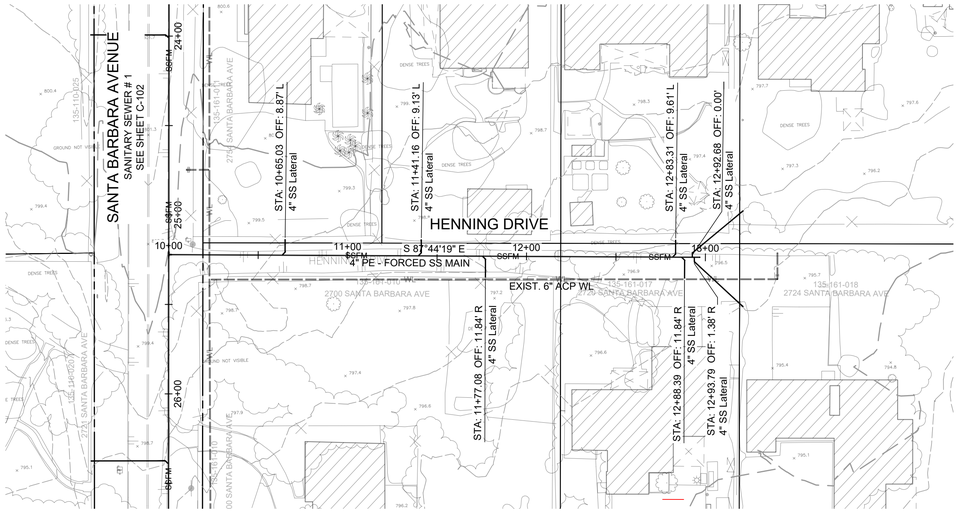

GRAPHIC SCALE
0 20' 40' 80'
(IN FEET)
1 IN = 40 FT

N

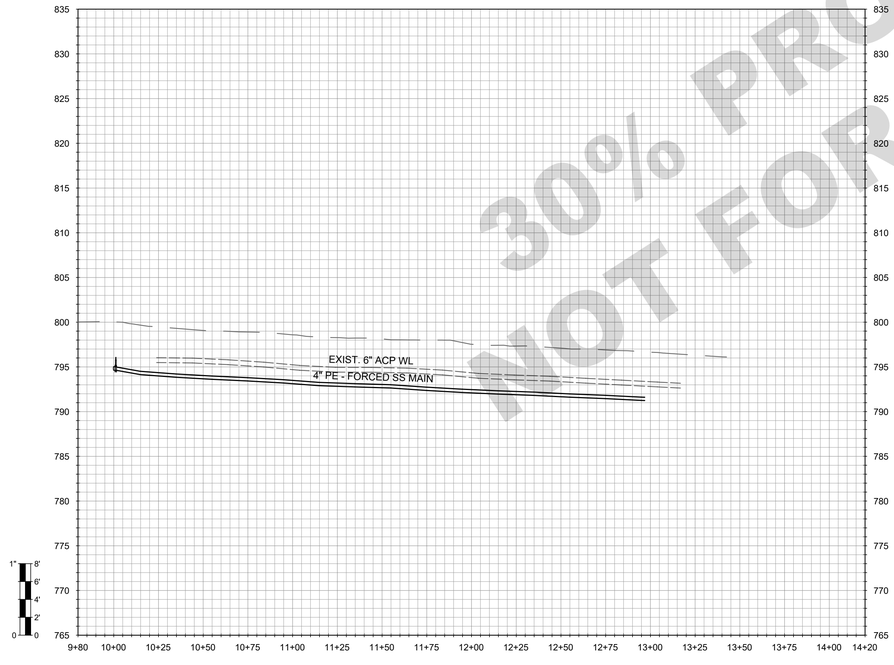

30% PROGRESS PLANS
NOT FOR CONSTRUCTION

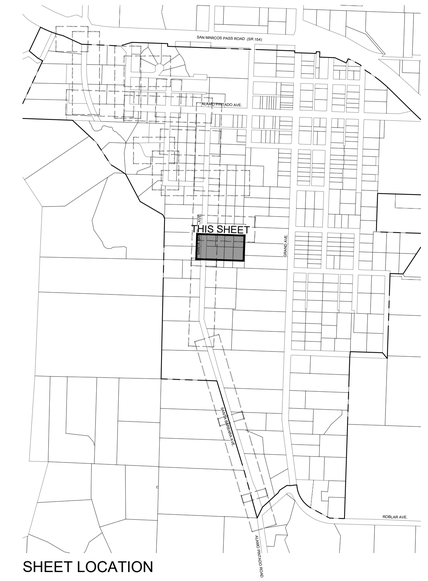

SHEET LOCATION

WALLACE GROUP®
CIVIL AND TRANSPORTATION ENGINEERING
CONSTRUCTION MANAGEMENT
LANDSCAPE ARCHITECTURE
MECHANICAL ENGINEERING
PLANNING
PUBLIC WORKS ADMINISTRATION
SURVEYING / GIS SOLUTIONS
WATER RESOURCES

612 CLARION COURT
SAN LUIS OBISPO, CA 93401
T 805 544-4011 F 805 544-4294
www.wallacegroup.us

REGISTERED PROFESSIONAL ENGINEER
RACHEL A. HAWTHORNE
No. 73686
FOR PLAN REVIEW ONLY
NOT FOR CONSTRUCTION
CIVIL
STATE OF CALIFORNIA

SIGNATURE

DATE SIGNED

These plans and specifications, and the ideas and designs incorporated herein, are instruments of service prepared for the construction of work shown hereon and shall not be used in whole or in part for any other project without written authority of Wallace Group, a California Corporation.

Copyright © 2026 Wallace Group, a California Corporation. All rights reserved. Copies of this drawing shall have this notice.

LOS OLIVOS COMMUNITY SERVICES DISTRICT
WASTEWATER COLLECTION SYSTEM
HENNING DRIVE - SS-1d

JOB #:	1565.0002
DESIGNERS:	RAH
DRAWN BY:	RMS
DATE:	04/28/26

DRAWING NO.
C-111
####OF 63 SHEETS

FOR REDUCED PLANS
ORIGINAL SCALE IS IN INCHES

0 1 2 3
5

REFERENCE NOTES:

	DESCRIPTION
1	SURFACE IMPROVEMENTS
100	GENERAL
101	FIRST REFERENCE NOTE
2	SEWERS AND SANITATION
200	GENERAL FACILITIES
201	PVC SDR 35 SEWER PIPE

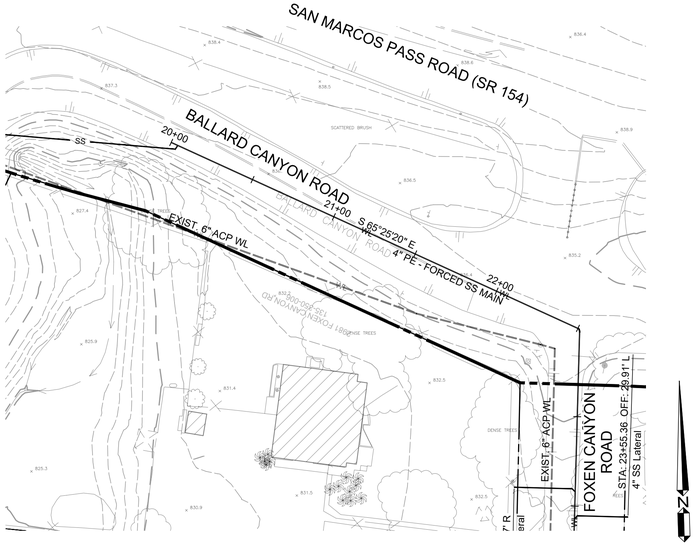

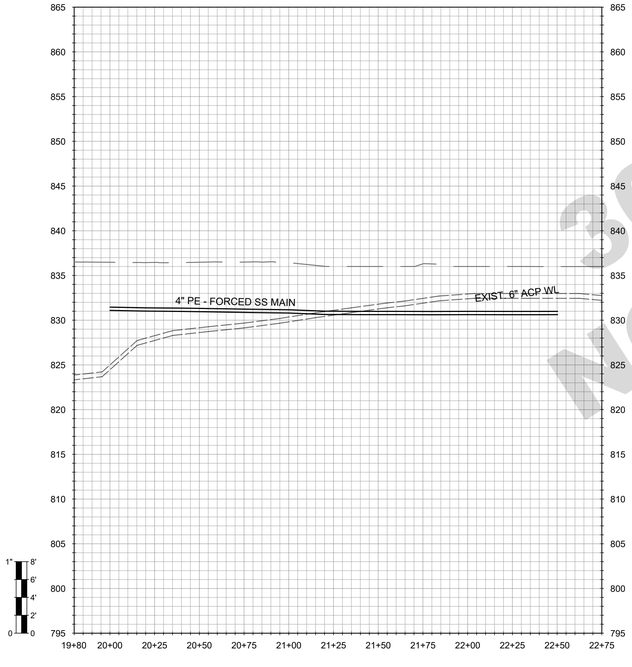

30% PROGRESS PLANS
NOT FOR CONSTRUCTION

SHEET LOCATION

WALLACE GROUP®

CIVIL AND TRANSPORTATION ENGINEERING
CONSTRUCTION MANAGEMENT
LANDSCAPE ARCHITECTURE
MECHANICAL ENGINEERING
PLANNING
PUBLIC WORKS ADMINISTRATION
SURVEYING / GIS SOLUTIONS
WATER RESOURCES

612 CLARION COURT
SAN LUIS OBISPO, CA 93401
T 805 544-4011 F 805 544-4294
www.wallacegroup.us

REGISTERED PROFESSIONAL ENGINEER
RACHEL A. HAWTHORNE
No. 73686
FOR PLAN REVIEW ONLY
NOT FOR CONSTRUCTION
CIVIL
STATE OF CALIFORNIA

SIGNATURE

DATE SIGNED

These plans and specifications, and the ideas and designs incorporated herein, are instruments of service prepared for the construction of work shown hereon and shall not be used in whole or in part for any other project without written authority of Wallace Group, a California Corporation.

Copyright © 2026 Wallace Group, a California Corporation. All rights reserved. Copies of this drawing shall have this notice.

LOS OLIVIOS COMMUNITY SERVICES DISTRICT
WASTEWATER COLLECTION SYSTEM
BALLARD CANYON ROAD

JOB #: 1565.0002
DESIGNERS: RAH
DRAWN BY: RMS
DATE: 04/28/26

DRAWING NO.
C-201
####OF 63 SHEETS

FILE NAME: 1565-0002-WEST-PIP3-SS2-3.DWG Plot Date: 4/28/2026

FOR REDUCED PLANS
ORIGINAL SCALE IS IN INCHES
0 1 2 3
5

REFERENCE NOTES:

	DESCRIPTION
1	SURFACE IMPROVEMENTS
100	GENERAL
101	FIRST REFERENCE NOTE
2	SEWERS AND SANITATION
200	GENERAL FACILITIES
201	PVC SDR 35 SEWER PIPE

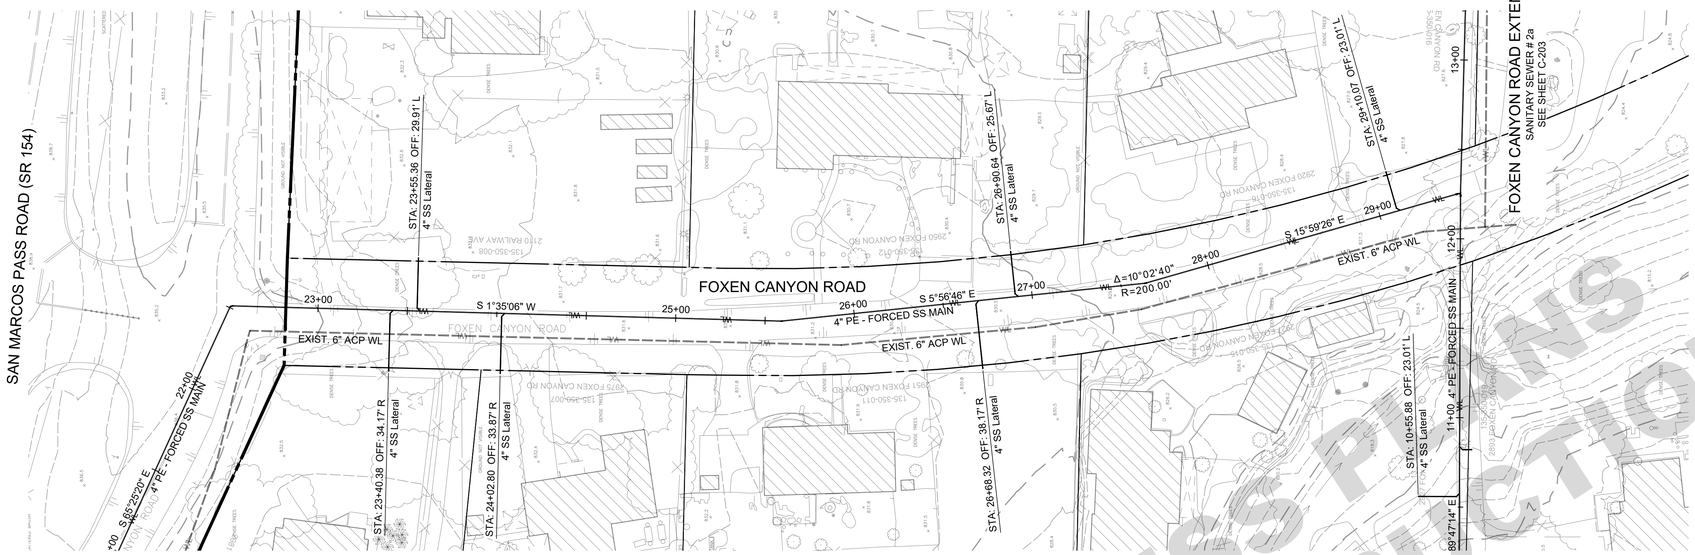

GRAPHIC SCALE
0 20' 40' 80'
(IN FEET)
1 IN = 40 FT

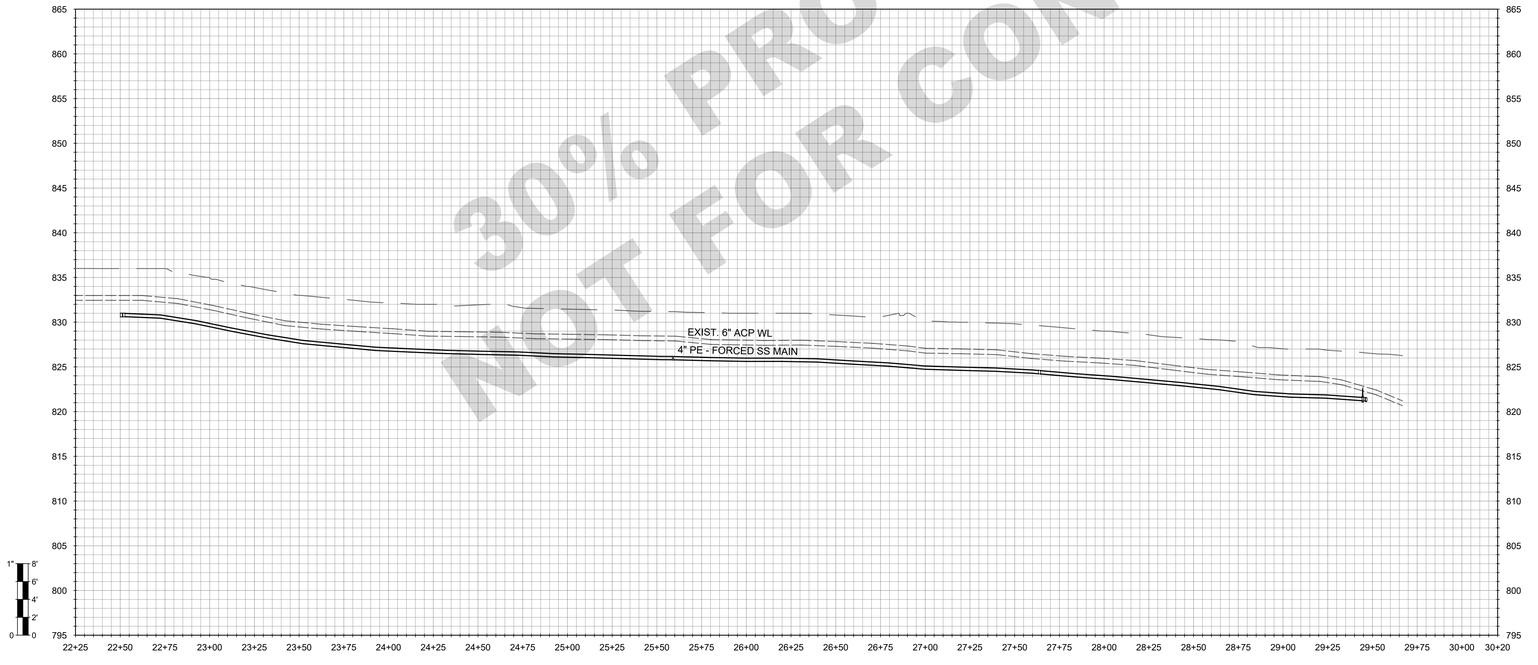

30% PROGRESS PLANS
NOT FOR CONSTRUCTION

SHEET LOCATION

WALLACE GROUP®
CIVIL AND TRANSPORTATION ENGINEERING
CONSTRUCTION MANAGEMENT
LANDSCAPE ARCHITECTURE
MECHANICAL ENGINEERING
PLANNING
PUBLIC WORKS ADMINISTRATION
SURVEYING / GIS SOLUTIONS
WATER RESOURCES

612 CLARION COURT
SAN LUIS OBISPO, CA 93401
T 805 544-4011 F 805 544-4294
www.wallacegroup.us

REGISTERED PROFESSIONAL ENGINEER
RACHEL A. HAWTHORNE
No. 73686
FOR PLAN REVIEW ONLY
NOT FOR CONSTRUCTION
CIVIL
STATE OF CALIFORNIA

SIGNATURE

DATE SIGNED

These plans and specifications, and the ideas and designs incorporated herein, are instruments of service prepared for the construction of work shown hereon and shall not be used in whole or in part for any other project without written authority of Wallace Group, a California Corporation.

Copyright © 2026 Wallace Group, a California Corporation. All rights reserved. Copies of this drawing shall have this notice.

LOS OLIVOS COMMUNITY SERVICES DISTRICT
WASTEWATER COLLECTION SYSTEM
FOXEN CANYON ROAD - SS-2

JOB #:	1565.0002
DESIGNERS:	RAH
DRAWN BY:	RMS
DATE:	04/28/26

DRAWING NO.
C-202
####OF 63 SHEETS

FOR REDUCED PLANS
ORIGINAL SCALE IS IN INCHES
0 1 2 3
5

REFERENCE NOTES:

	DESCRIPTION
1	SURFACE IMPROVEMENTS
100	GENERAL
101	FIRST REFERENCE NOTE
2	SEWERS AND SANITATION
200	GENERAL FACILITIES
201	PVC SDR 35 SEWER PIPE

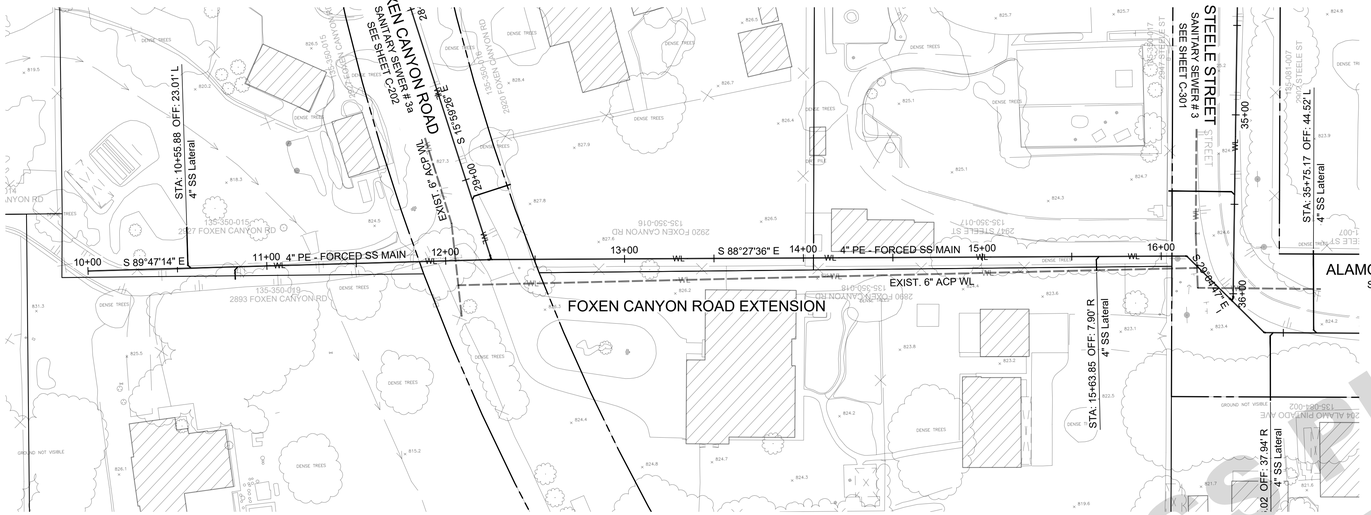

N

GRAPHIC SCALE
0 20' 40' 80'
(IN FEET)
1 IN = 40 FT

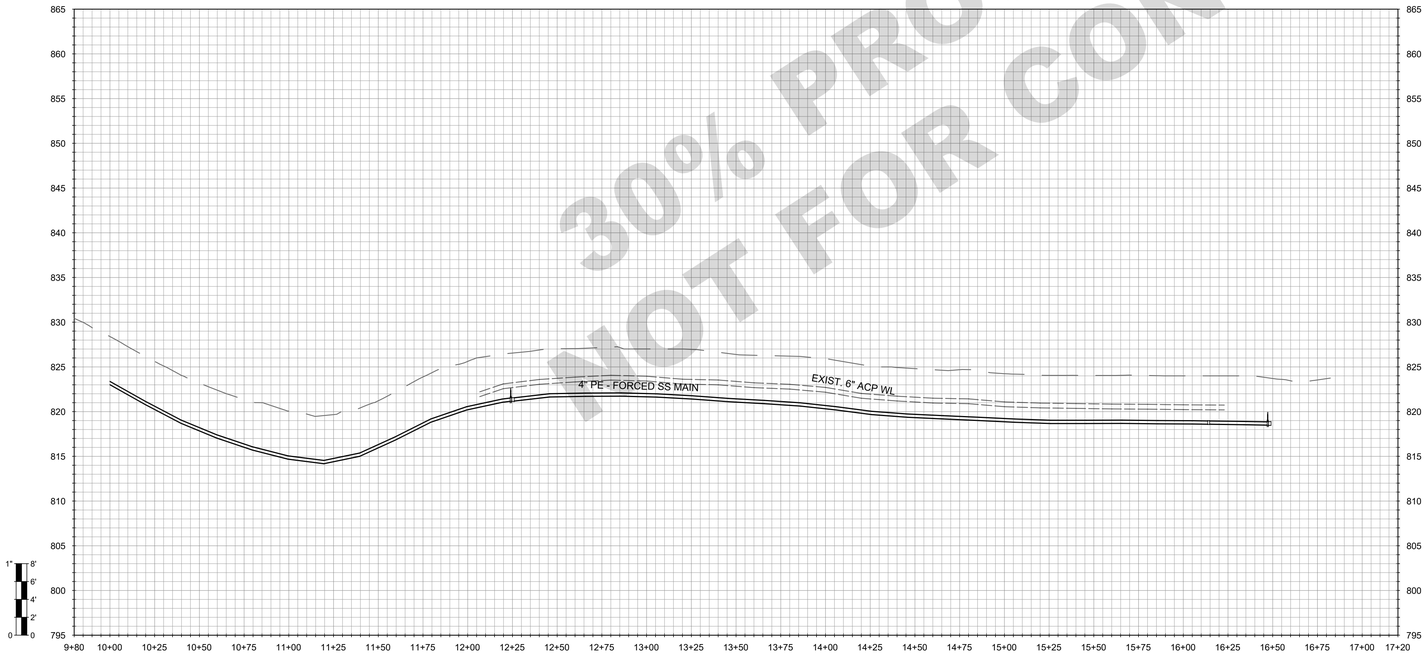

30% PROGRESS PLANS
NOT FOR CONSTRUCTION

SHEET LOCATION

WALLACE GROUP®
CIVIL AND TRANSPORTATION ENGINEERING
CONSTRUCTION MANAGEMENT
LANDSCAPE ARCHITECTURE
MECHANICAL ENGINEERING
PLANNING
PUBLIC WORKS ADMINISTRATION
SURVEYING / GIS SOLUTIONS
WATER RESOURCES

612 CLARION COURT
SAN LUIS OBISPO, CA 93401
T 805 544-4011 F 805 544-4294
www.wallacegroup.us

REGISTERED PROFESSIONAL ENGINEER
RACHEL A. HAWTHORNE
No. 73686
FOR PLAN REVIEW ONLY
NOT FOR CONSTRUCTION
CIVIL
STATE OF CALIFORNIA

SIGNATURE

DATE SIGNED

These plans and specifications, and the ideas and designs incorporated herein, are instruments of service prepared for the construction of work shown hereon and shall not be used in whole or in part for any other project without written authority of Wallace Group, a California Corporation.

Copyright © 2026 Wallace Group, a California Corporation. All rights reserved. Copies of this drawing shall have this notice.

LOS OLIVOS COMMUNITY SERVICES DISTRICT
WASTEWATER COLLECTION SYSTEM
FOXEN CANYON ROAD EXTENSION - SS-2a

JOB #:	1565.0002
DESIGNERS:	RAH
DRAWN BY:	RMS
DATE:	04/28/26

DRAWING NO.
C-203
####OF 63 SHEETS

FOR REDUCED PLANS
ORIGINAL SCALE IS IN INCHES
0 1 2 3
5

REFERENCE NOTES:

	DESCRIPTION
1	SURFACE IMPROVEMENTS
100	GENERAL
101	FIRST REFERENCE NOTE
2	SEWERS AND SANITATION
200	GENERAL FACILITIES
201	PVC SDR 35 SEWER PIPE

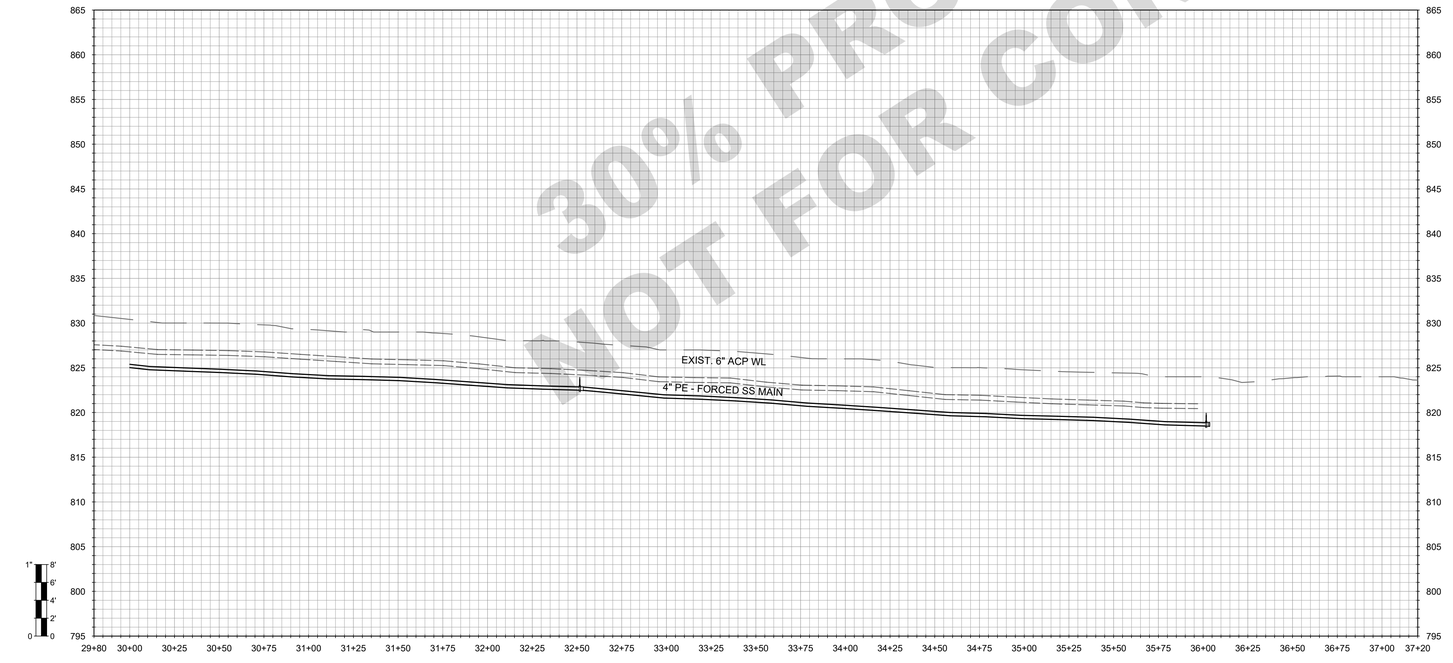

30% PROGRESS PLANS
NOT FOR CONSTRUCTION

SHEET LOCATION

WALLACE GROUP®
CIVIL AND TRANSPORTATION ENGINEERING
CONSTRUCTION MANAGEMENT
LANDSCAPE ARCHITECTURE
MECHANICAL ENGINEERING
PLANNING
PUBLIC WORKS ADMINISTRATION
SURVEYING / GIS SOLUTIONS
WATER RESOURCES

612 CLARION COURT
SAN LUIS OBISPO, CA 93401
T 805 544-4011 F 805 544-4294
www.wallacegroup.us

REGISTERED PROFESSIONAL ENGINEER
RACHEL A. HAWTHORNE
No. 73686
FOR PLAN REVIEW ONLY
NOT FOR CONSTRUCTION
CIVIL
STATE OF CALIFORNIA

SIGNATURE

DATE SIGNED

These plans and specifications, and the ideas and designs incorporated herein, are instruments of service prepared for the construction of work shown hereon and shall not be used in whole or in part for any other project without written authority of Wallace Group, a California Corporation.

Copyright © 2026 Wallace Group, a California Corporation. All rights reserved. Copies of this drawing shall have this notice.

LOS OLIVOS COMMUNITY SERVICES DISTRICT
WASTEWATER COLLECTION SYSTEM
STEELE STREET - SS-3

JOB #: 1565.0002
DESIGNERS: RAH
DRAWN BY: RMS
DATE: 04/28/26

DRAWING NO.
C-301
####OF 63 SHEETS

FOR REDUCED PLANS
ORIGINAL SCALE IS IN INCHES
0 1 2 3
5

REFERENCE NOTES:

	DESCRIPTION
1	SURFACE IMPROVEMENTS
100	GENERAL
101	FIRST REFERENCE NOTE
2	SEWERS AND SANITATION
200	GENERAL FACILITIES
201	PVC SDR 35 SEWER PIPE

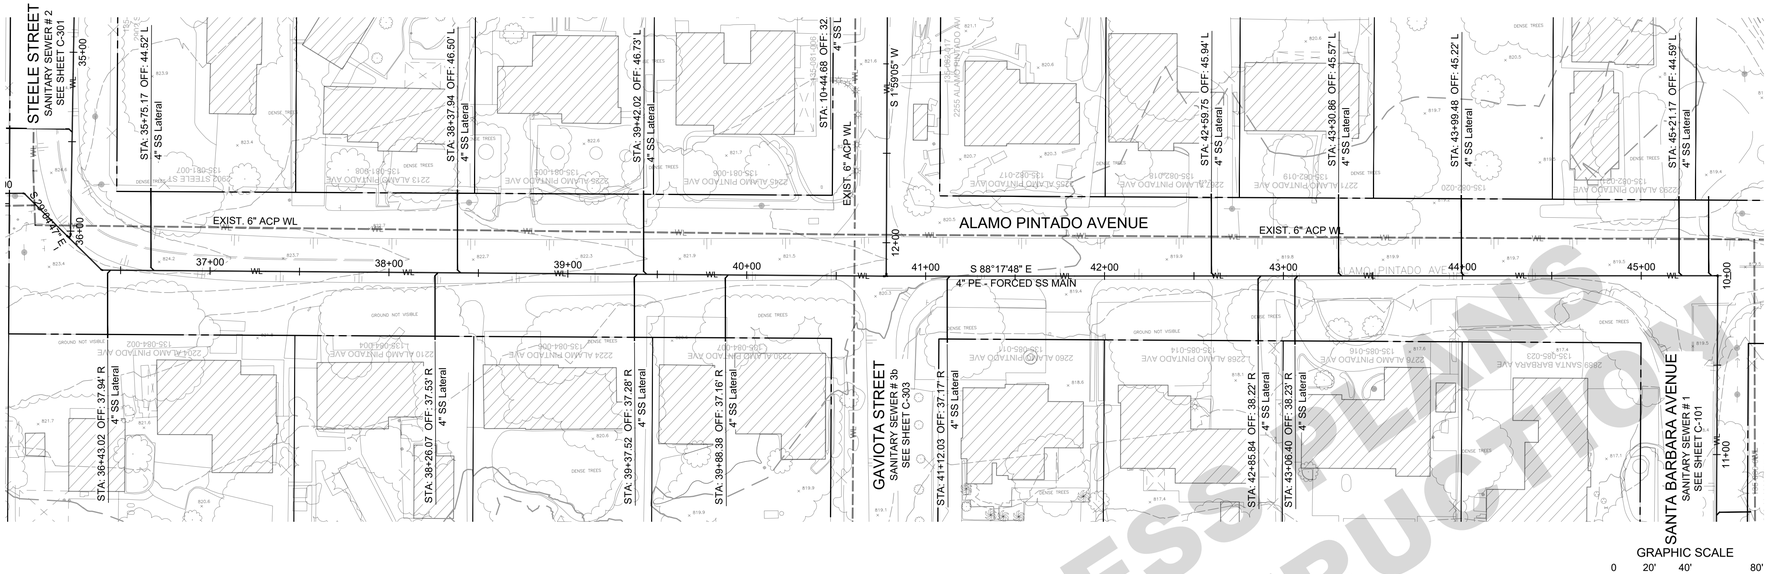

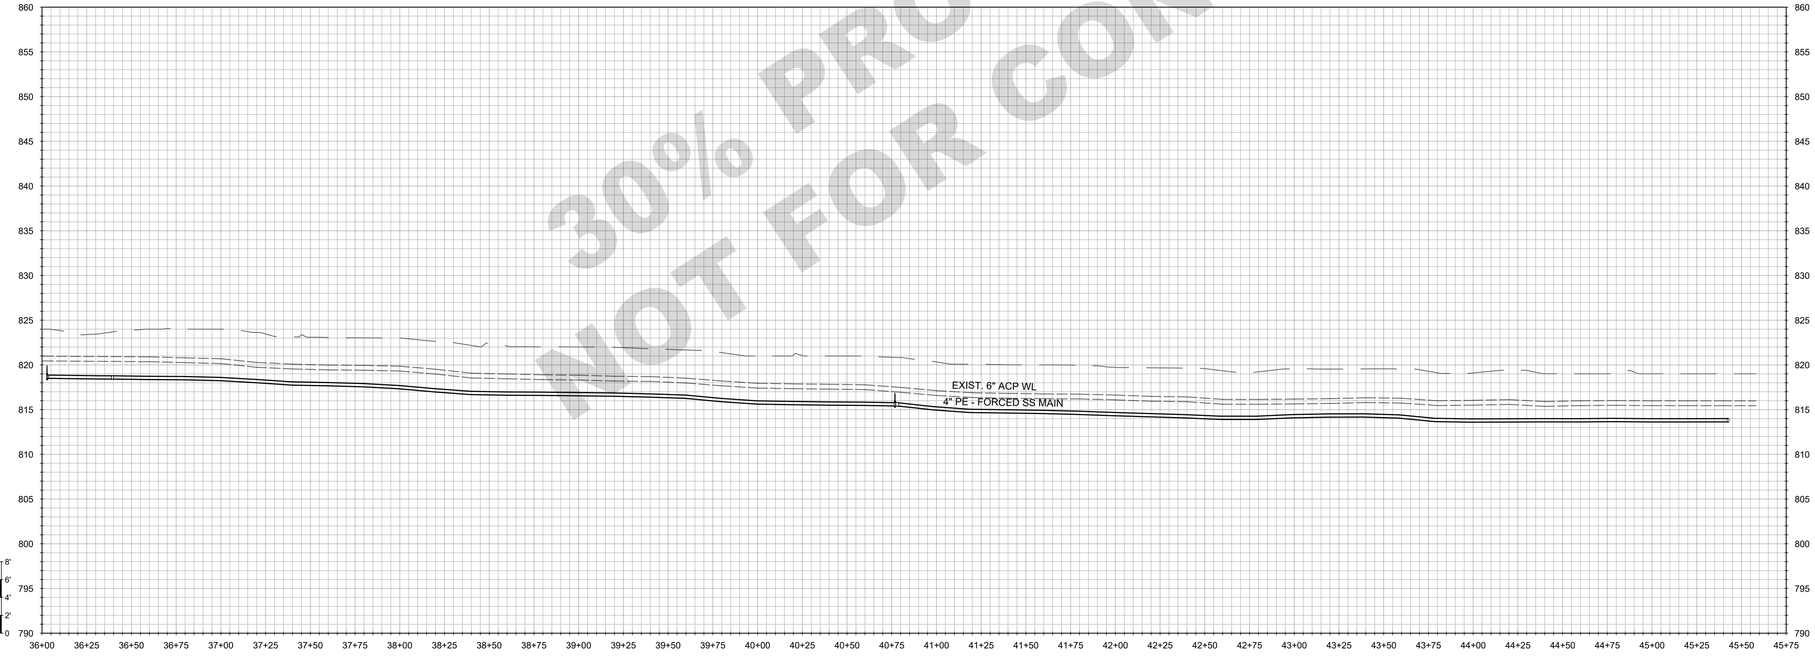

30% PROGRESS PLANS
NOT FOR CONSTRUCTION

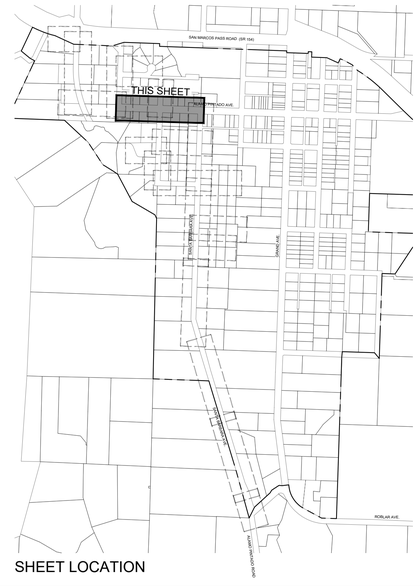

SHEET LOCATION

WALLACE GROUP®
CIVIL AND TRANSPORTATION ENGINEERING
CONSTRUCTION MANAGEMENT
LANDSCAPE ARCHITECTURE
MECHANICAL ENGINEERING
PLANNING
PUBLIC WORKS ADMINISTRATION
SURVEYING / GIS SOLUTIONS
WATER RESOURCES

612 CLARION COURT
SAN LUIS OBISPO, CA 93401
T 805 544-4011 F 805 544-4294
www.wallacegroup.us

REGISTERED PROFESSIONAL ENGINEER
RACHEL A. HAWTHORNE
No. 73686
FOR PLAN REVIEW ONLY
NOT FOR CONSTRUCTION
CIVIL
STATE OF CALIFORNIA

SIGNATURE

DATE SIGNED

These plans and specifications, and the ideas and designs incorporated herein, are instruments of service prepared for the construction of work shown hereon and shall not be used in whole or in part for any other project without written authority of Wallace Group, a California Corporation.

Copyright © 2026 Wallace Group, a California Corporation. All rights reserved. Copies of this drawing shall have this notice.

LOS OLIVOS COMMUNITY SERVICES DISTRICT
WASTEWATER COLLECTION SYSTEM
ALAMO PINTADO AVENUE - SS-3

JOB #: 1565.0002
DESIGNERS: RAH
DRAWN BY: RMS
DATE: 04/28/26

DRAWING NO.
C-302
####OF 63 SHEETS

FOR REDUCED PLANS
ORIGINAL SCALE IS IN INCHES
0 1 2 3
5

REFERENCE NOTES:

	DESCRIPTION
1	SURFACE IMPROVEMENTS
100	GENERAL
101	FIRST REFERENCE NOTE
2	SEWERS AND SANITATION
200	GENERAL FACILITIES
201	PVC SDR 35 SEWER PIPE

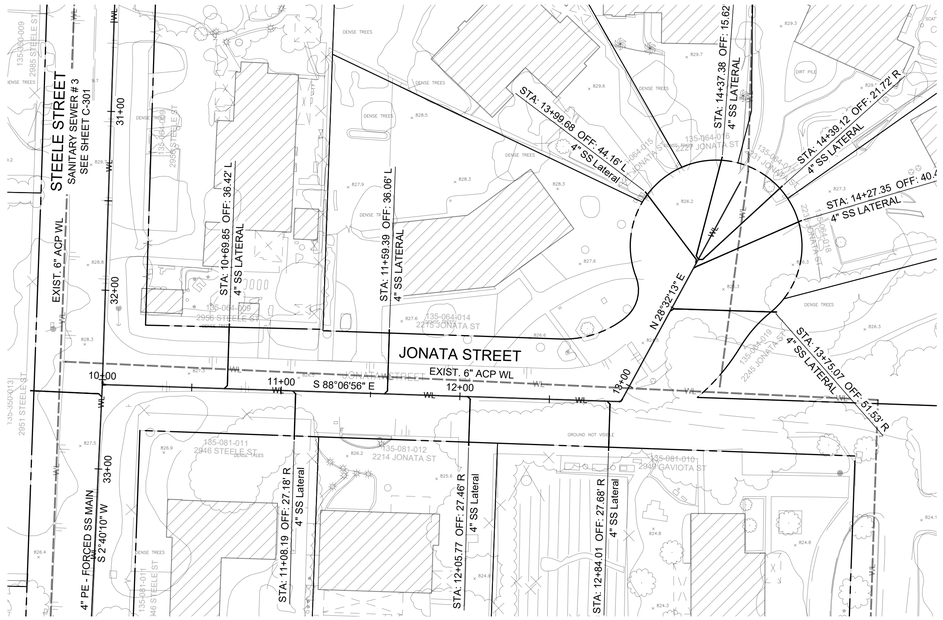

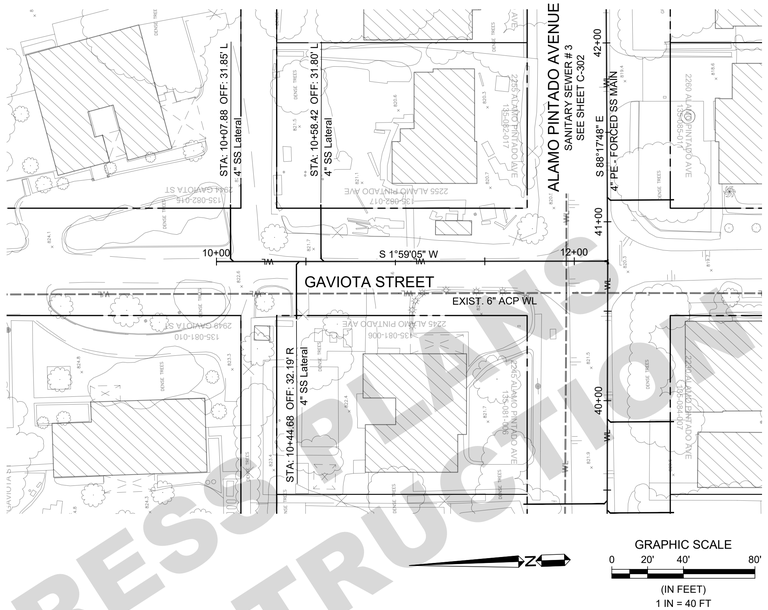

FOR REDUCED PLANS
ORIGINAL SCALE IS IN INCHES
0 1 2 3

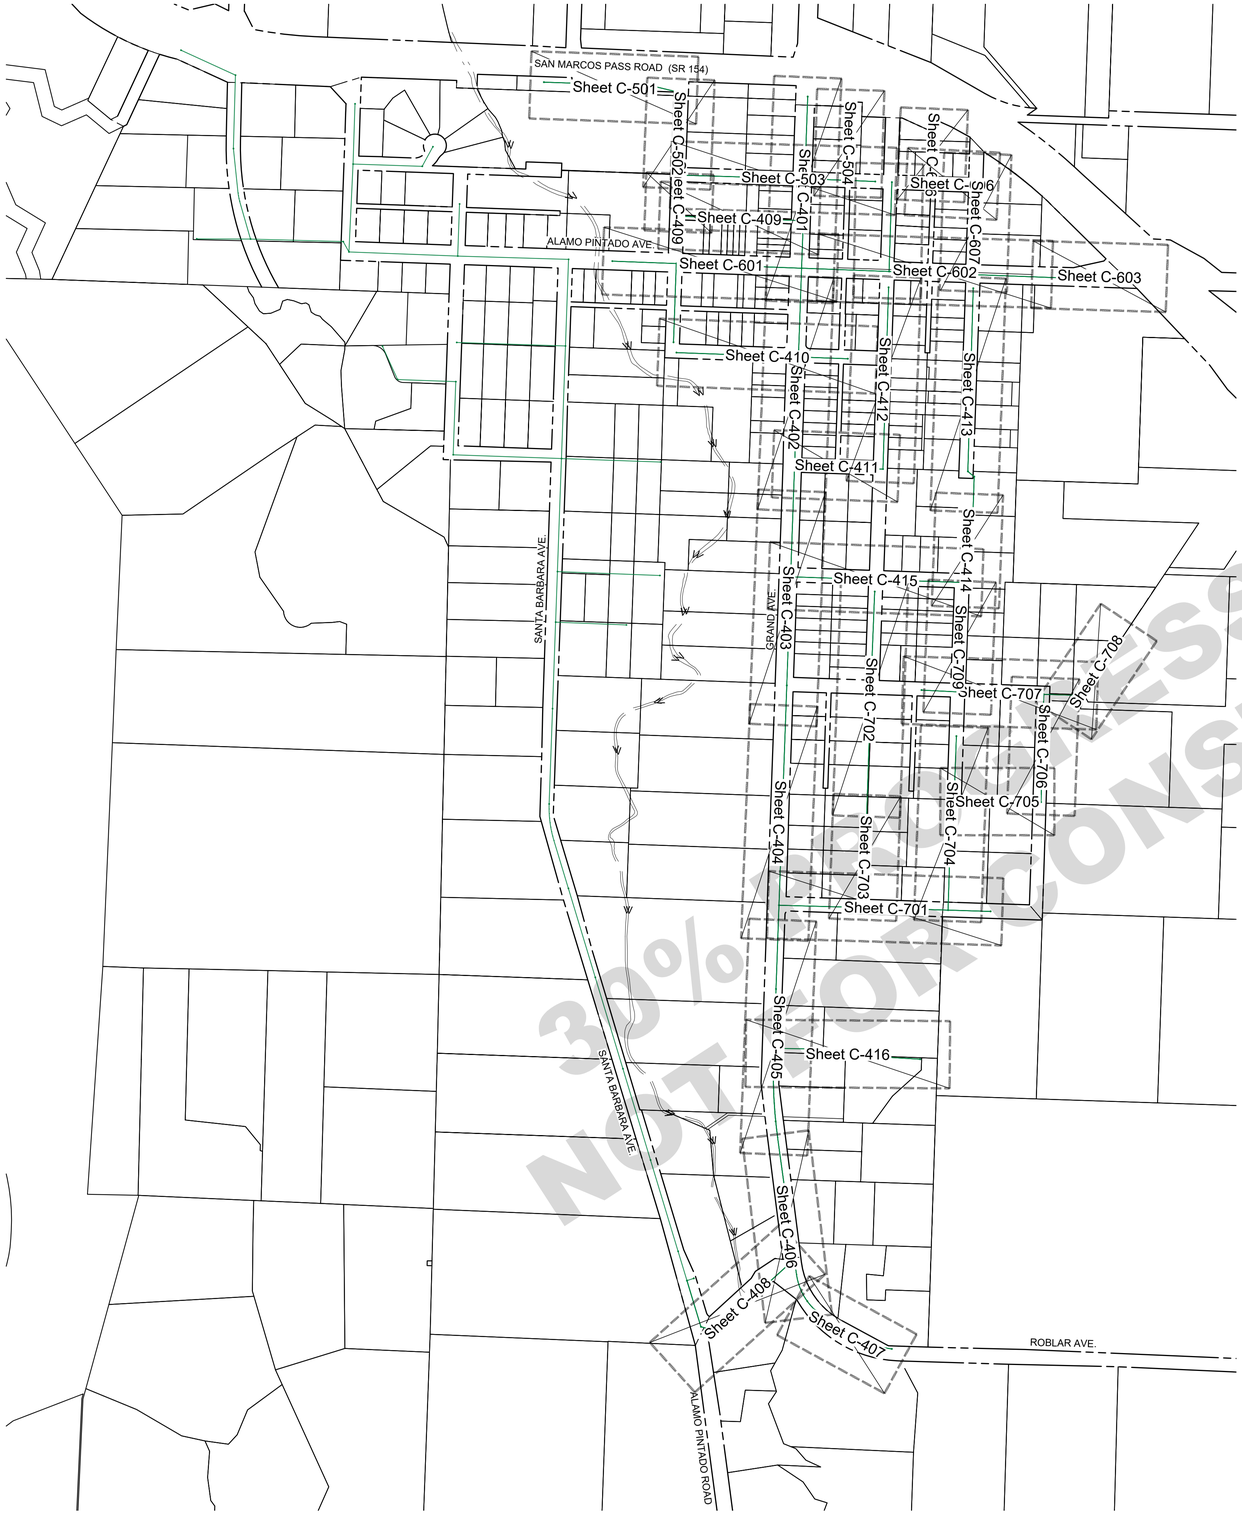

GRAPHIC SCALE
0 150' 300' 600'
(IN FEET)
1 IN = 300 FT

30% PLANS
NOT FOR CONSTRUCTION

WALLACE GROUP®
CIVIL AND TRANSPORTATION ENGINEERING
CONSTRUCTION MANAGEMENT
LANDSCAPE ARCHITECTURE
MECHANICAL ENGINEERING
PLANNING
PUBLIC WORKS ADMINISTRATION
SURVEYING / GIS SOLUTIONS
WATER RESOURCES

612 CLARION COURT
SAN LUIS OBISPO, CA 93401
T 805 544-4011 F 805 544-4294
www.wallacegroup.us

REGISTERED PROFESSIONAL ENGINEER
RACHEL A. HAWTHORNE
No. 73686
FOR PLAN REVIEW ONLY
NOT FOR CONSTRUCTION
CIVIL
STATE OF CALIFORNIA

SIGNATURE

DATE SIGNED

These plans and specifications, and the ideas and designs incorporated herein, are instruments of service prepared for the construction of work shown hereon and shall not be used in whole or in part for any other project without written authority of Wallace Group, a California Corporation.

Copyright © 2026 Wallace Group, a California Corporation. All rights reserved. Copies of this drawing shall have this notice.

LOS OLIVIOS COMMUNITY SERVICES DISTRICT
WASTEWATER COLLECTION SYSTEM
EAST - SANITARY SEWER SHEET INDEX

JOB #: 1565.0002
DESIGNERS: RAH
DRAWN BY: RMS
DATE: 04/28/26

DRAWING NO.
C-400
####OF 63 SHEETS

FOR REDUCED PLANS
ORIGINAL SCALE IS IN INCHES
0 1 2 3
5

REFERENCE NOTES:

	DESCRIPTION
1	SURFACE IMPROVEMENTS
100	GENERAL
101	FIRST REFERENCE NOTE
2	SEWERS AND SANITATION
200	GENERAL FACILITIES
201	PVC SDR 35 SEWER PIPE

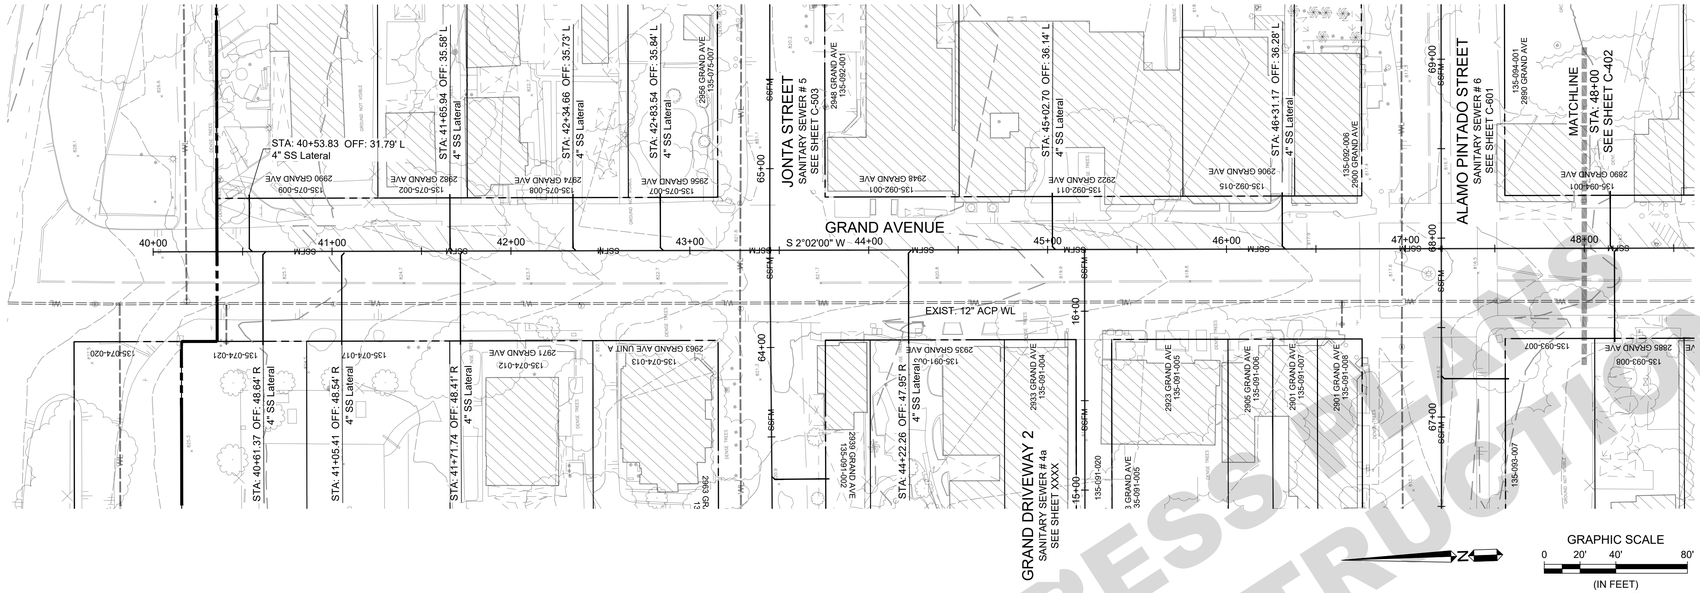

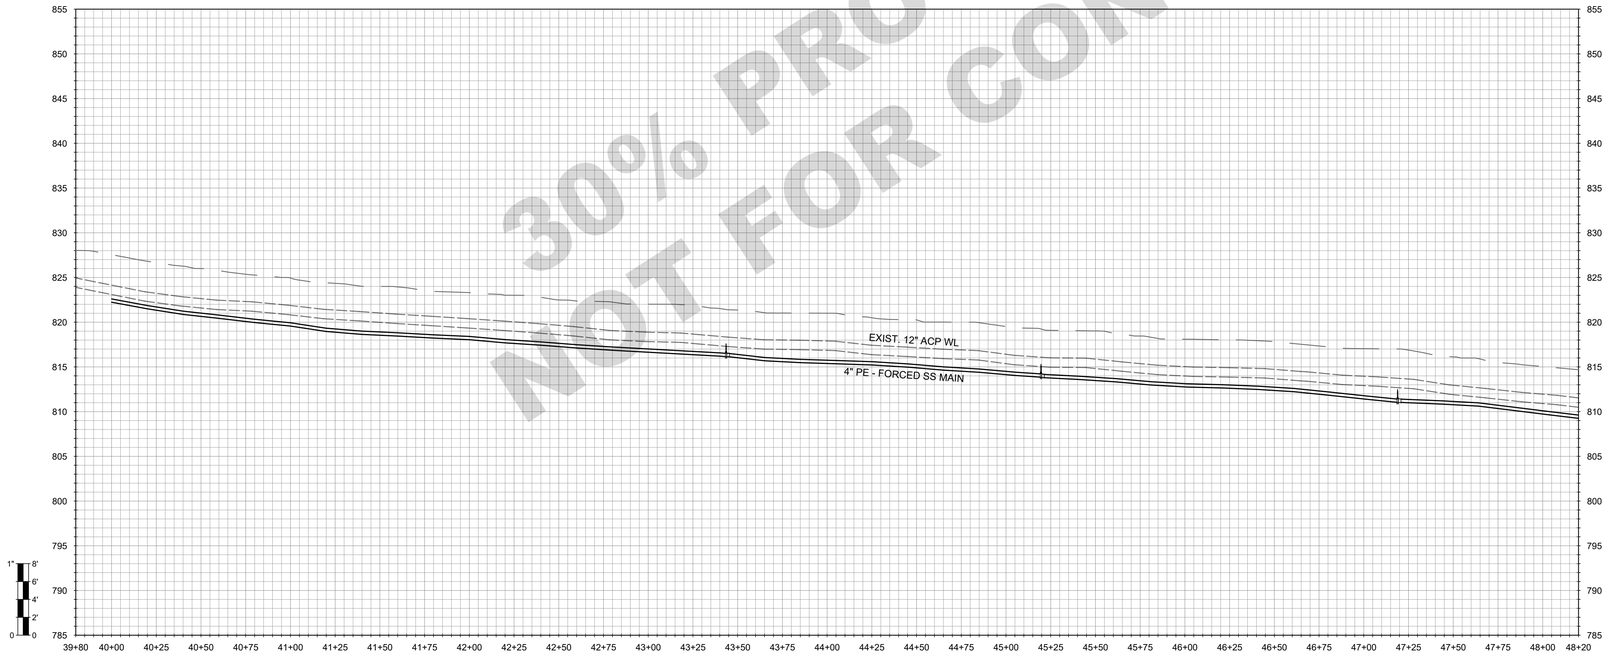

30% PROGRESS PLANS
NOT FOR CONSTRUCTION

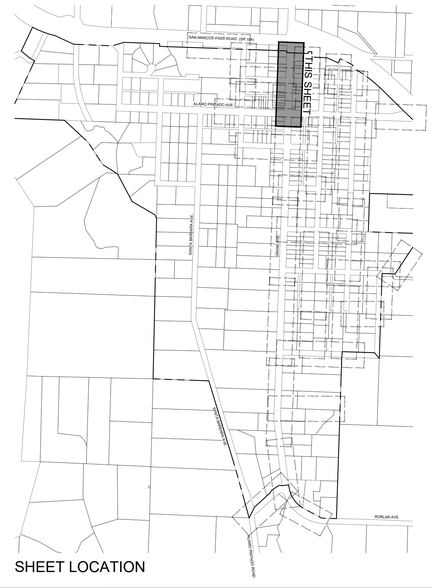

SHEET LOCATION

WALLACE GROUP®
CIVIL AND TRANSPORTATION ENGINEERING
CONSTRUCTION MANAGEMENT
LANDSCAPE ARCHITECTURE
MECHANICAL ENGINEERING
PLANNING
PUBLIC WORKS ADMINISTRATION
SURVEYING / GIS SOLUTIONS
WATER RESOURCES

612 CLARION COURT
SAN LUIS OBISPO, CA 93401
T 805 544-4011 F 805 544-4294
www.wallacegroup.us

REGISTERED PROFESSIONAL ENGINEER
RACHEL A. HAWTHORNE
No. 73686
FOR PLAN REVIEW ONLY
NOT FOR CONSTRUCTION
CIVIL
STATE OF CALIFORNIA

SIGNATURE

DATE SIGNED

These plans and specifications, and the ideas and designs incorporated herein, are instruments of service prepared for the construction of work shown hereon and shall not be used in whole or in part for any other project without written authority of Wallace Group, a California Corporation.

Copyright © 2026 Wallace Group, a California Corporation. All rights reserved. Copies of this drawing shall have this notice.

LOS OLIVOS COMMUNITY SERVICES DISTRICT
WASTEWATER COLLECTION SYSTEM
GRAND AVENUE - SS-4

JOB #:	1565.0002
DESIGNERS:	RAH
DRAWN BY:	RMS
DATE:	04/28/26

DRAWING NO.
C-401
####OF 63 SHEETS

FOR REDUCED PLANS
ORIGINAL SCALE IS IN INCHES
0 1 2 3
5

REFERENCE NOTES:

	DESCRIPTION
1	SURFACE IMPROVEMENTS
100	GENERAL
101	FIRST REFERENCE NOTE
2	SEWERS AND SANITATION
200	GENERAL FACILITIES
201	PVC SDR 35 SEWER PIPE

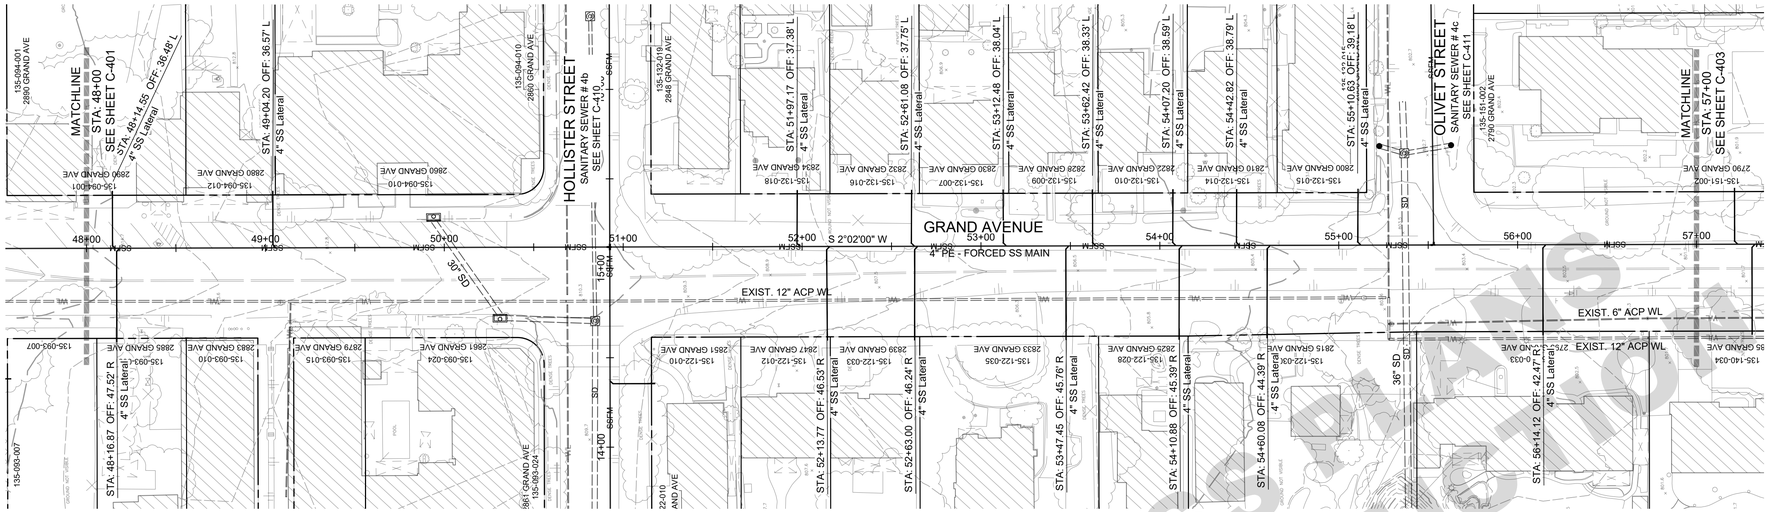

GRAPHIC SCALE
0 20' 40' 80'
(IN FEET)
1 IN = 40 FT

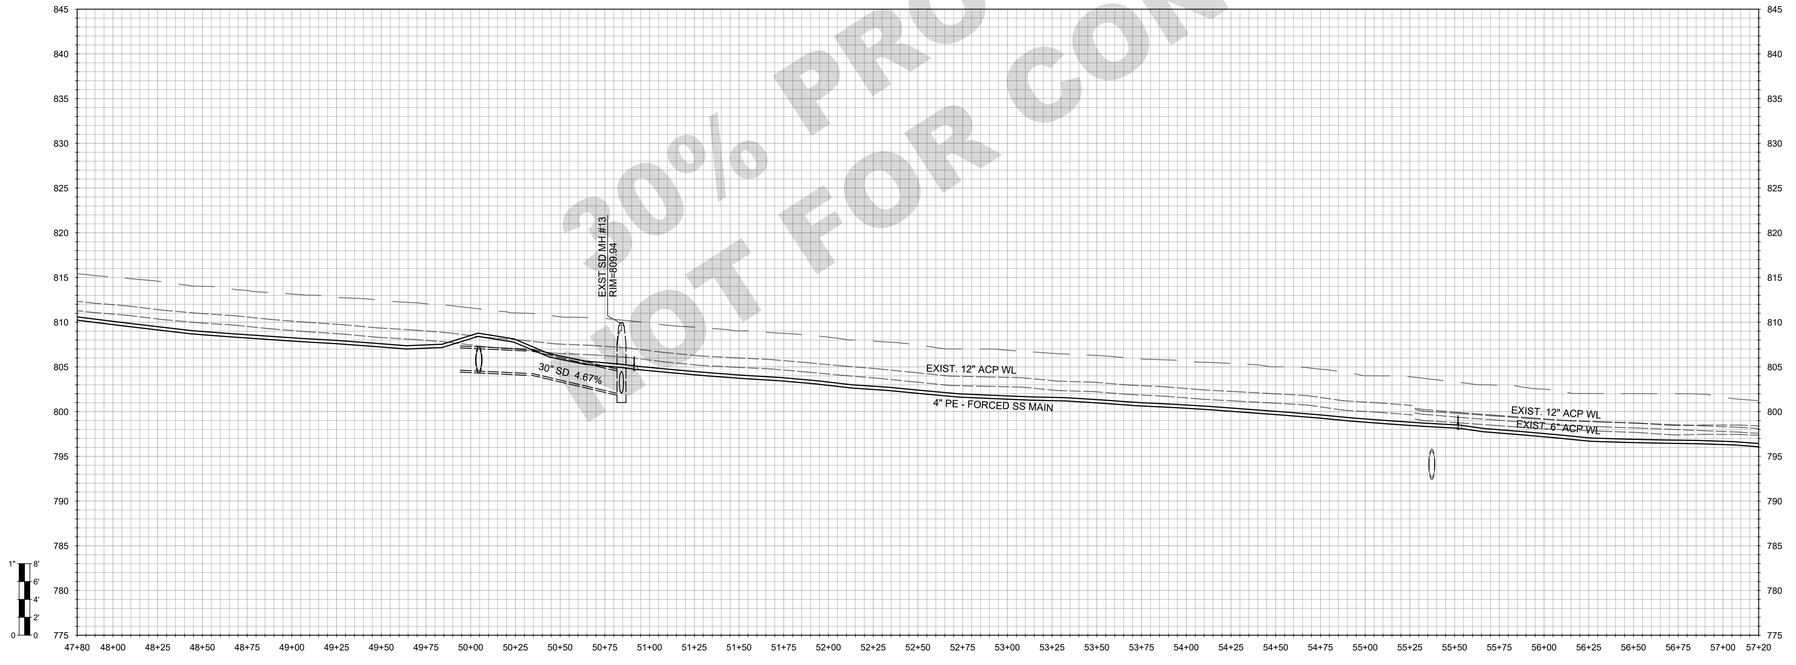

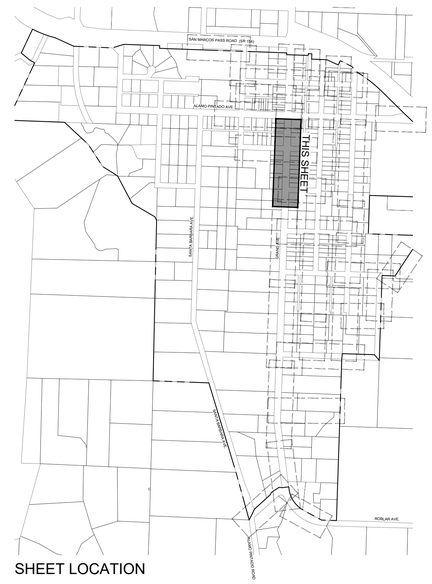

SHEET LOCATION

30% PROGRESS PLANS
NOT FOR CONSTRUCTION

WALLACE GROUP®
CIVIL AND TRANSPORTATION ENGINEERING
CONSTRUCTION MANAGEMENT
LANDSCAPE ARCHITECTURE
MECHANICAL ENGINEERING
PLANNING
PUBLIC WORKS ADMINISTRATION
SURVEYING / GIS SOLUTIONS
WATER RESOURCES

612 CLARION COURT
SAN LUIS OBISPO, CA 93401
T 805 544-4011 F 805 544-4294
www.wallacegroup.us

REGISTERED PROFESSIONAL ENGINEER
RACHEL A. HAWTHORNE
No. 73686
FOR PLAN REVIEW ONLY
NOT FOR CONSTRUCTION
CIVIL
STATE OF CALIFORNIA

SIGNATURE

DATE SIGNED

These plans and specifications, and the ideas and designs incorporated herein, are instruments of service prepared for the construction of work shown hereon and shall not be used in whole or in part for any other project without written authority of Wallace Group, a California Corporation.

Copyright © 2026 Wallace Group, a California Corporation. All rights reserved. Copies of this drawing shall have this notice.

LOS OLIVOS COMMUNITY SERVICES DISTRICT
WASTEWATER COLLECTION SYSTEM
GRAND AVENUE - SS-4

JOB #:	1565.0002
DESIGNERS:	RAH
DRAWN BY:	RMS
DATE:	04/28/26

DRAWING NO.
C-402
####OF 63 SHEETS

FOR REDUCED PLANS
ORIGINAL SCALE IS IN INCHES
0 1 2 3
5

REFERENCE NOTES:

	DESCRIPTION
1	SURFACE IMPROVEMENTS
100	GENERAL
101	FIRST REFERENCE NOTE
2	SEWERS AND SANITATION
200	GENERAL FACILITIES
201	PVC SDR 35 SEWER PIPE

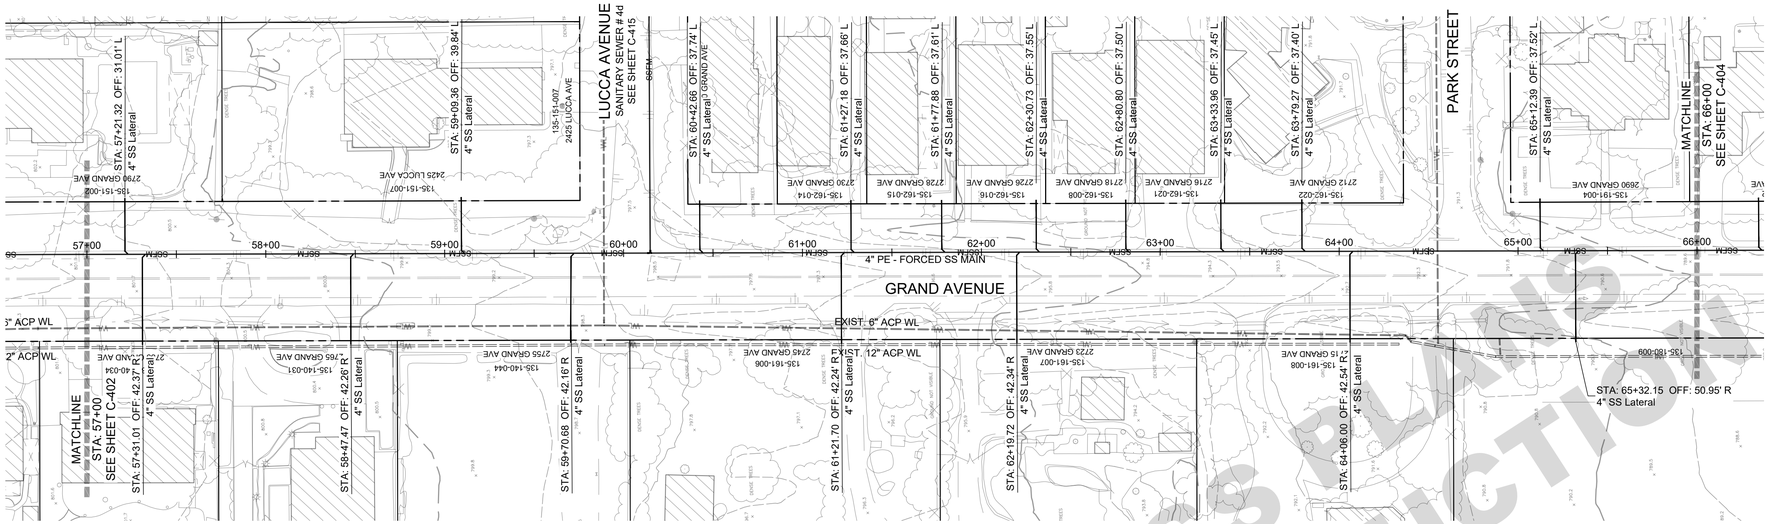

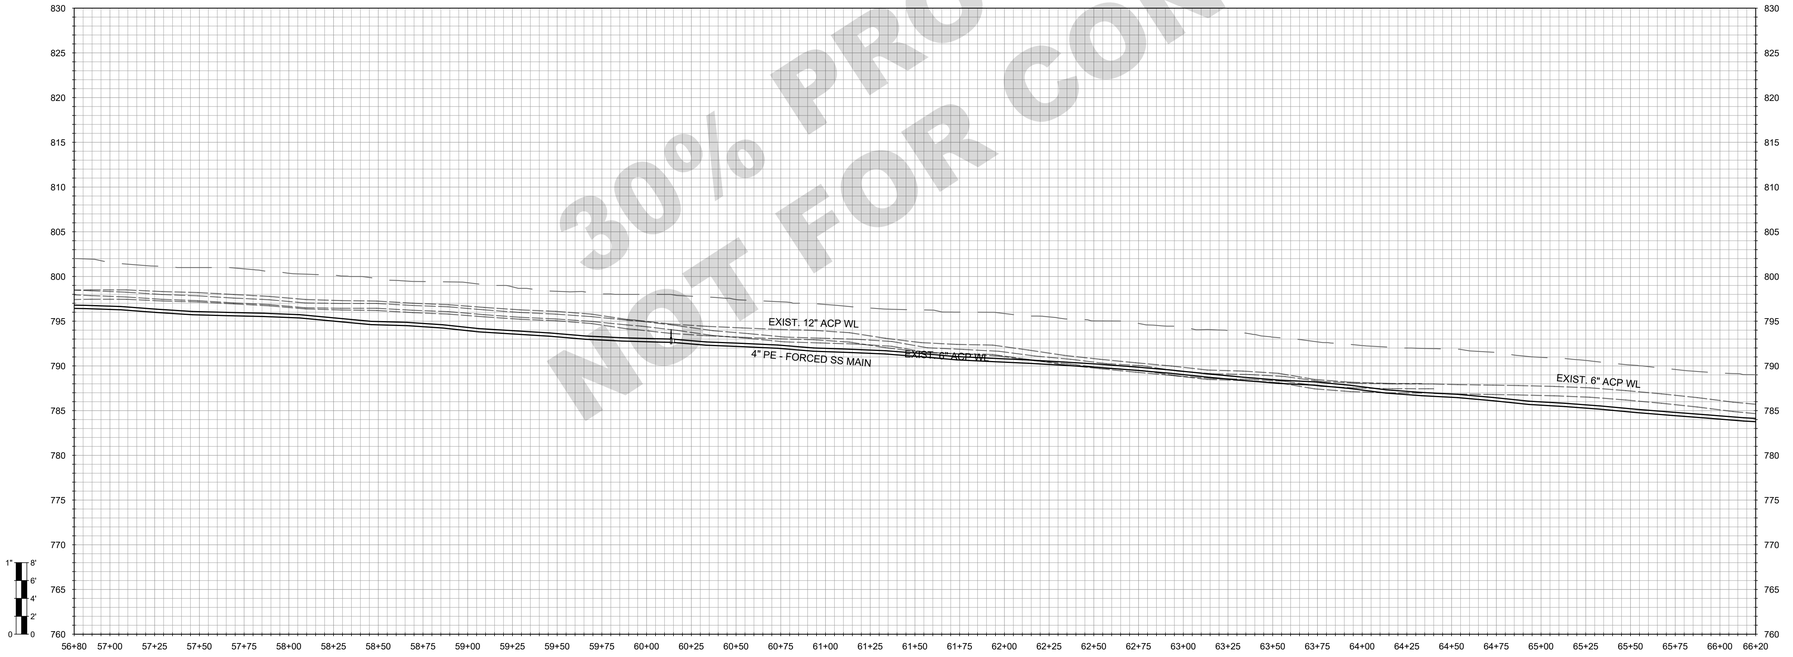

30% PROGRESS PLANS
NOT FOR CONSTRUCTION

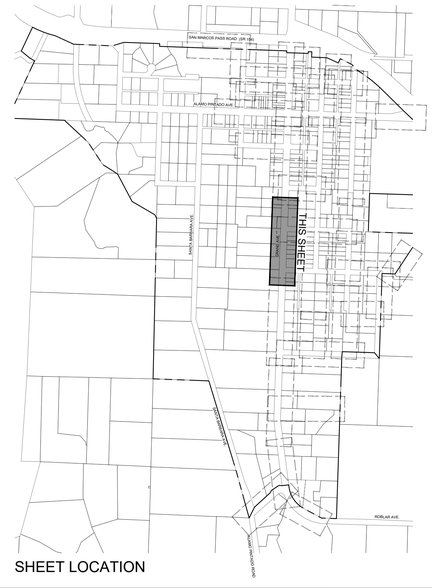

SHEET LOCATION

WALLACE GROUP®
CIVIL AND TRANSPORTATION ENGINEERING
CONSTRUCTION MANAGEMENT
LANDSCAPE ARCHITECTURE
MECHANICAL ENGINEERING
PLANNING
PUBLIC WORKS ADMINISTRATION
SURVEYING / GIS SOLUTIONS
WATER RESOURCES

612 CLARION COURT
SAN LUIS OBISPO, CA 93401
T 805 544-4011 F 805 544-4294
www.wallacegroup.us

REGISTERED PROFESSIONAL ENGINEER
RACHEL A. HAWTHORNE
No. 73686
FOR PLAN REVIEW ONLY
NOT FOR CONSTRUCTION
CIVIL
STATE OF CALIFORNIA

SIGNATURE

DATE SIGNED

These plans and specifications, and the ideas and designs incorporated herein, are instruments of service prepared for the construction of work shown hereon and shall not be used in whole or in part for any other project without written authority of Wallace Group, a California Corporation.

Copyright © 2026 Wallace Group, a California Corporation. All rights reserved. Copies of this drawing shall have this notice.

LOS OLIVOS COMMUNITY SERVICES DISTRICT
WASTEWATER COLLECTION SYSTEM
GRAND AVENUE - SS-4

JOB #:	1565.0002
DESIGNERS:	RAH
DRAWN BY:	RMS
DATE:	04/28/26

DRAWING NO.
C-403
####OF 63 SHEETS

FOR REDUCED PLANS
ORIGINAL SCALE IS IN INCHES
0 1 2 3
5

REFERENCE NOTES:

	DESCRIPTION
1	SURFACE IMPROVEMENTS
100	GENERAL
101	FIRST REFERENCE NOTE
2	SEWERS AND SANITATION
200	GENERAL FACILITIES
201	PVC SDR 35 SEWER PIPE

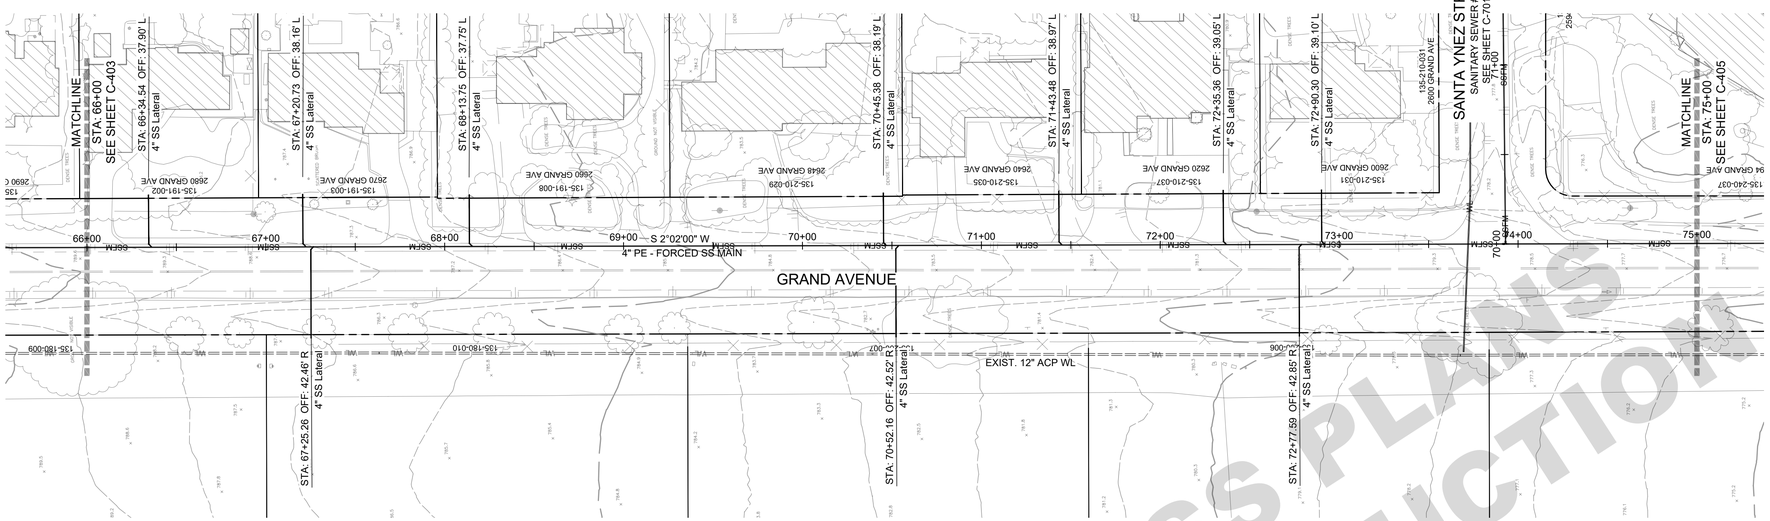

GRAPHIC SCALE
0 20' 40' 80'
(IN FEET)
1 IN = 40 FT

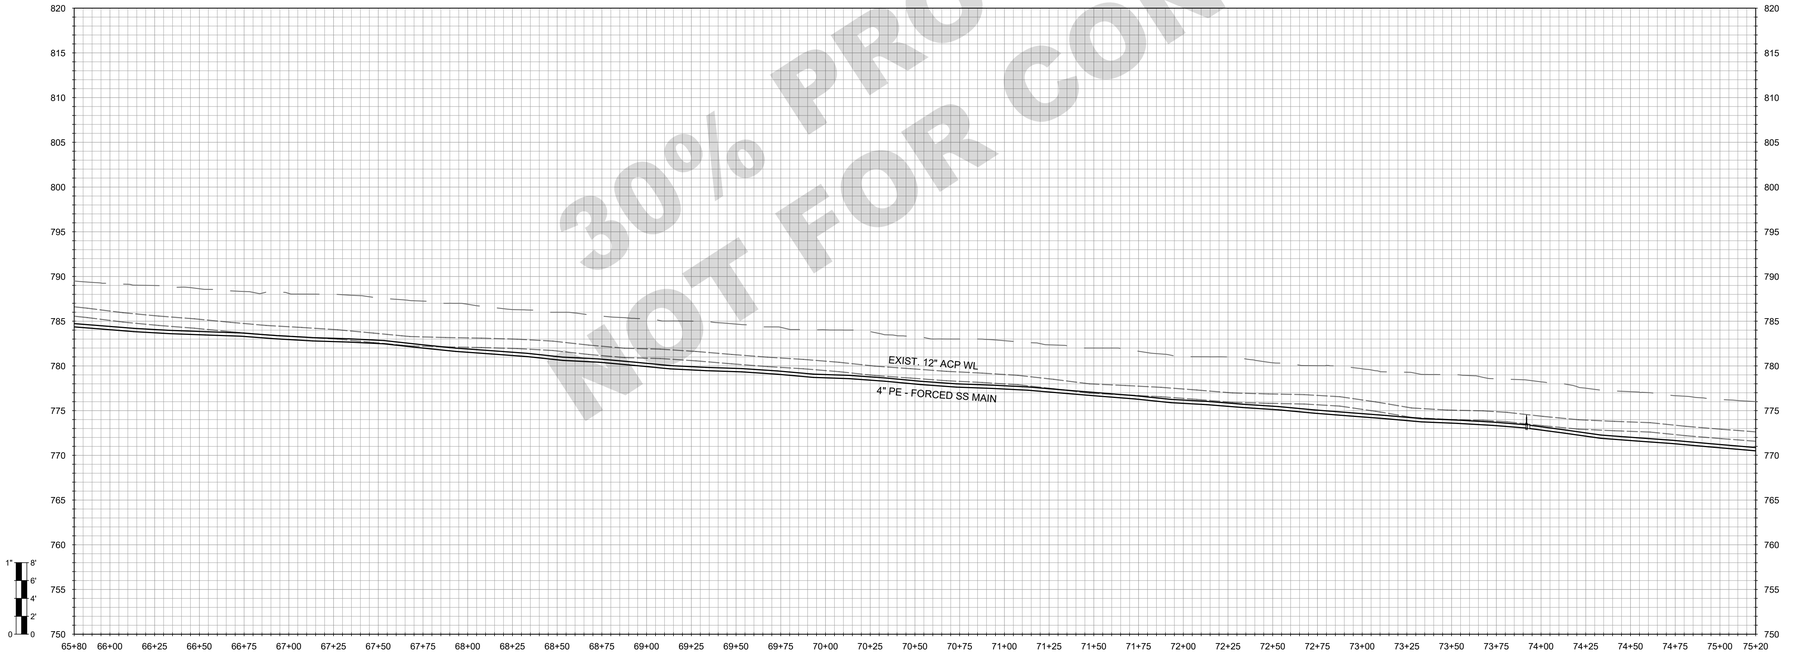

30% PROGRESS PLANS
NOT FOR CONSTRUCTION

SHEET LOCATION

WALLACE GROUP®
CIVIL AND TRANSPORTATION ENGINEERING
CONSTRUCTION MANAGEMENT
LANDSCAPE ARCHITECTURE
MECHANICAL ENGINEERING
PLANNING
PUBLIC WORKS ADMINISTRATION
SURVEYING / GIS SOLUTIONS
WATER RESOURCES

612 CLARION COURT
SAN LUIS OBISPO, CA 93401
T 805 544-4011 F 805 544-4294
www.wallacegroup.us

REGISTERED PROFESSIONAL ENGINEER
RACHEL A. HAWTHORNE
No. 73686
FOR PLAN REVIEW ONLY
NOT FOR CONSTRUCTION
CIVIL
STATE OF CALIFORNIA

SIGNATURE

DATE SIGNED

These plans and specifications, and the ideas and designs incorporated herein, are instruments of service prepared for the construction of work shown hereon and shall not be used in whole or in part for any other project without written authority of Wallace Group, a California Corporation.

Copyright © 2026 Wallace Group, a California Corporation. All rights reserved. Copies of this drawing shall have this notice.

LOS OLIVOS COMMUNITY SERVICES DISTRICT
WASTEWATER COLLECTION SYSTEM
GRAND AVENUE - SS-4

JOB #:	1565.0002
DESIGNERS:	RAH
DRAWN BY:	RMS
DATE:	04/28/26

DRAWING NO.
C-404
####OF 63 SHEETS

FOR REDUCED PLANS
ORIGINAL SCALE IS IN INCHES
0 1 2 3
5

REFERENCE NOTES:

	DESCRIPTION
1	SURFACE IMPROVEMENTS
100	GENERAL
101	FIRST REFERENCE NOTE
2	SEWERS AND SANITATION
200	GENERAL FACILITIES
201	PVC SDR 35 SEWER PIPE

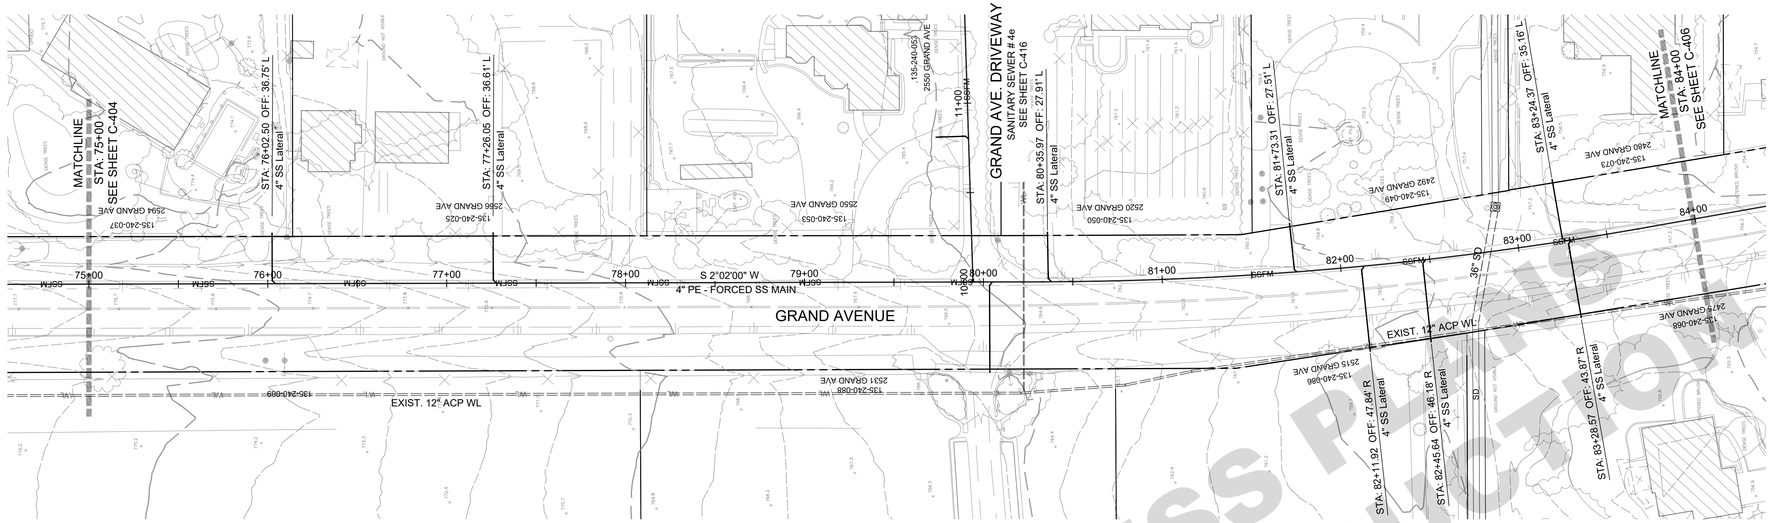

GRAPHIC SCALE
0 20' 40' 80'
(IN FEET)
1 IN = 40 FT

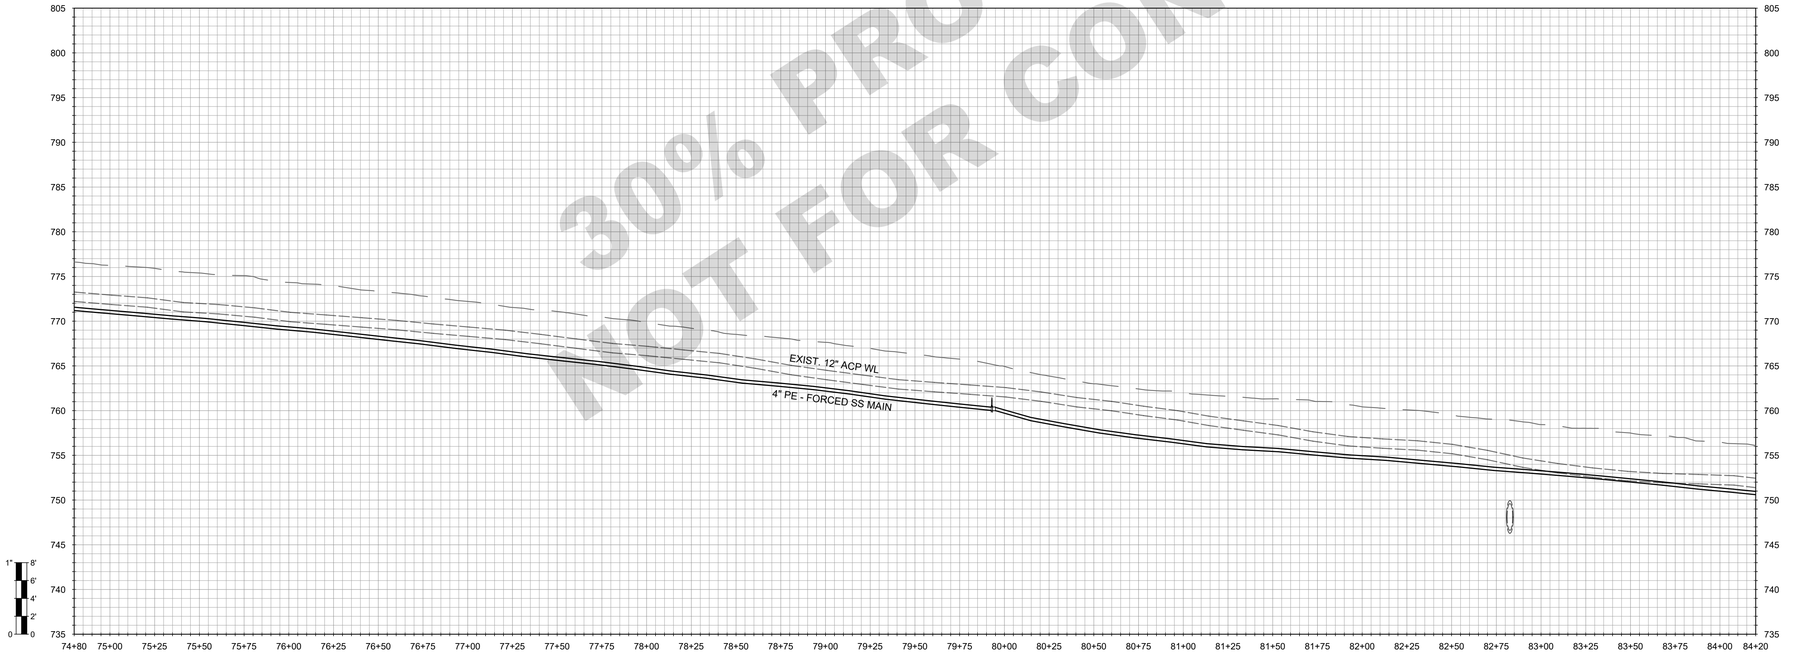

30% PROGRESS PLANS
NOT FOR CONSTRUCTION

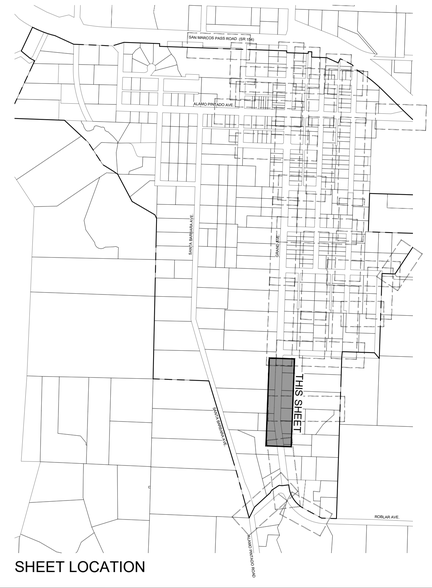

SHEET LOCATION

WALLACE GROUP®
CIVIL AND TRANSPORTATION ENGINEERING
CONSTRUCTION MANAGEMENT
LANDSCAPE ARCHITECTURE
MECHANICAL ENGINEERING
PLANNING
PUBLIC WORKS ADMINISTRATION
SURVEYING / GIS SOLUTIONS
WATER RESOURCES

612 CLARION COURT
SAN LUIS OBISPO, CA 93401
T 805 544-4011 F 805 544-4294
www.wallacegroup.us

REGISTERED PROFESSIONAL ENGINEER
RACHEL A. HAWTHORNE
No. 73686
FOR PLAN REVIEW ONLY
NOT FOR CONSTRUCTION
CIVIL
STATE OF CALIFORNIA

SIGNATURE

DATE SIGNED

These plans and specifications, and the ideas and designs incorporated herein, are instruments of service prepared for the construction of work shown hereon and shall not be used in whole or in part for any other project without written authority of Wallace Group, a California Corporation.

Copyright © 2026 Wallace Group, a California Corporation. All rights reserved. Copies of this drawing shall have this notice.

LOS OLIVOS COMMUNITY SERVICES DISTRICT
WASTEWATER COLLECTION SYSTEM
GRAND AVENUE - SS-4

JOB #: 1565.0002
DESIGNERS: RAH
DRAWN BY: RMS
DATE: 04/28/26

DRAWING NO.
C-405
####OF 63 SHEETS

FOR REDUCED PLANS
ORIGINAL SCALE IS IN INCHES
0 1 2 3
5

REFERENCE NOTES:

	DESCRIPTION
1	SURFACE IMPROVEMENTS
100	GENERAL
101	FIRST REFERENCE NOTE
2	SEWERS AND SANITATION
200	GENERAL FACILITIES
201	PVC SDR 35 SEWER PIPE

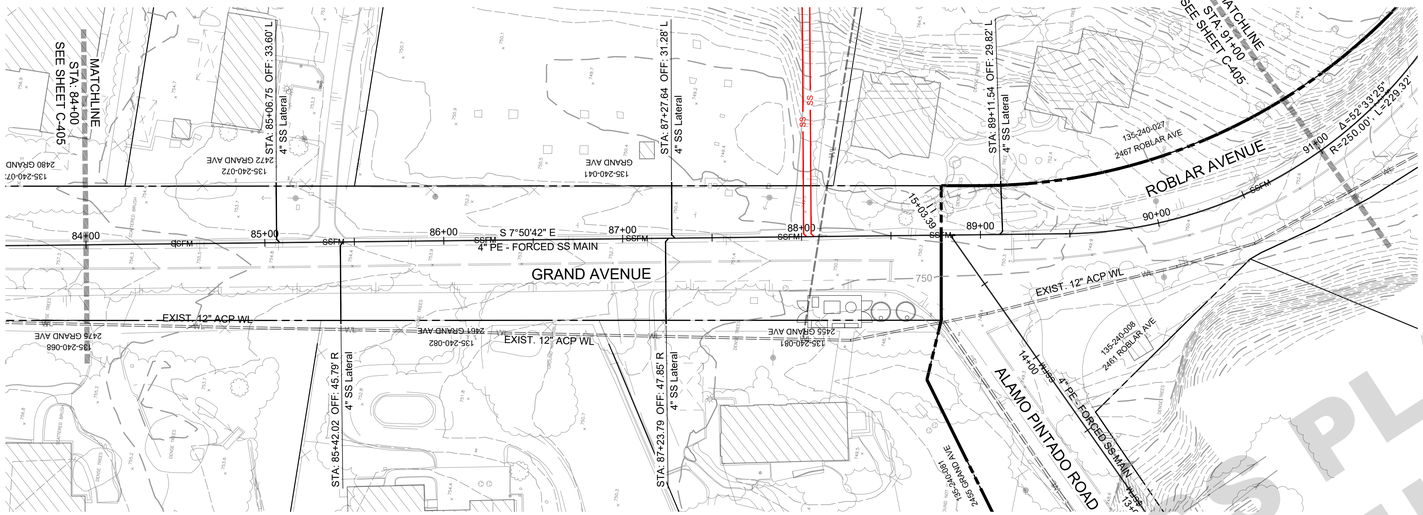

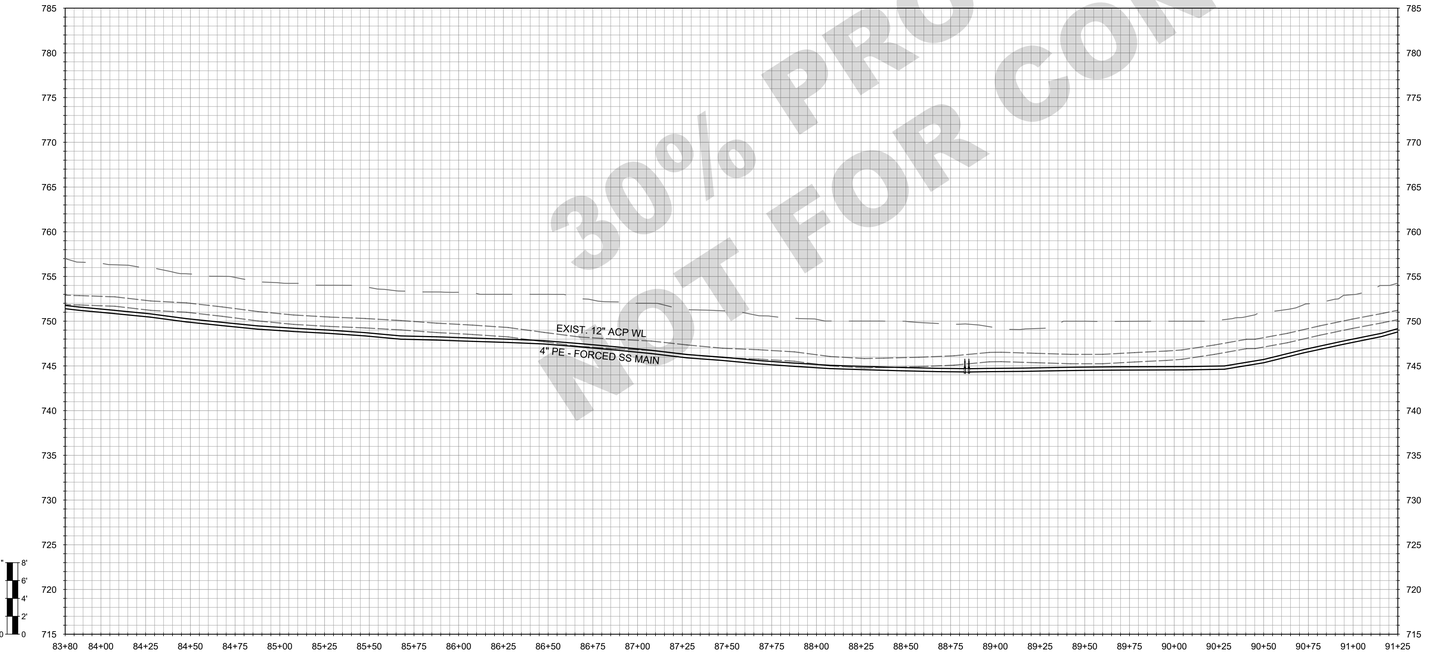

30% PROGRESS PLANS
NOT FOR CONSTRUCTION

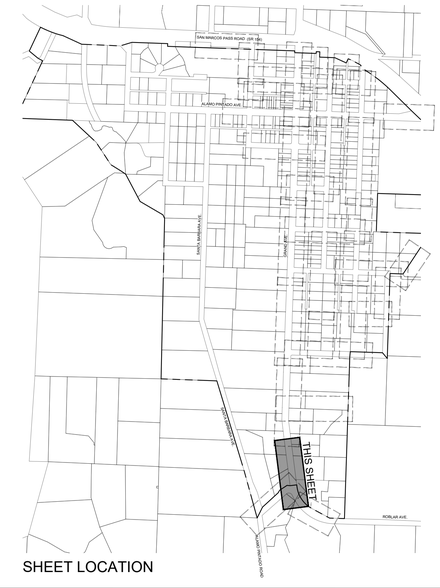

SHEET LOCATION

WALLACE GROUP®
CIVIL AND TRANSPORTATION ENGINEERING
CONSTRUCTION MANAGEMENT
LANDSCAPE ARCHITECTURE
MECHANICAL ENGINEERING
PLANNING
PUBLIC WORKS ADMINISTRATION
SURVEYING / GIS SOLUTIONS
WATER RESOURCES

612 CLARION COURT
SAN LUIS OBISPO, CA 93401
T 805 544-4011 F 805 544-4294
www.wallacegroup.us

REGISTERED PROFESSIONAL ENGINEER
RACHEL A. HAWTHORNE
No. 73686
FOR PLAN REVIEW ONLY
NOT FOR CONSTRUCTION
CIVIL
STATE OF CALIFORNIA

SIGNATURE

DATE SIGNED

These plans and specifications, and the ideas and designs incorporated herein, are instruments of service prepared for the construction of work shown hereon and shall not be used in whole or in part for any other project without written authority of Wallace Group, a California Corporation.

Copyright © 2026 Wallace Group, a California Corporation. All rights reserved. Copies of this drawing shall have this notice.

LOS OLIVOS COMMUNITY SERVICES DISTRICT
WASTEWATER COLLECTION SYSTEM
GRAND AVENUE - SS-4

JOB #: 1565.0002
DESIGNERS: RAH
DRAWN BY: RMS
DATE: 04/28/26

DRAWING NO.
C-406
####OF 63 SHEETS

FOR REDUCED PLANS
ORIGINAL SCALE IS IN INCHES
0 1 2 3
5

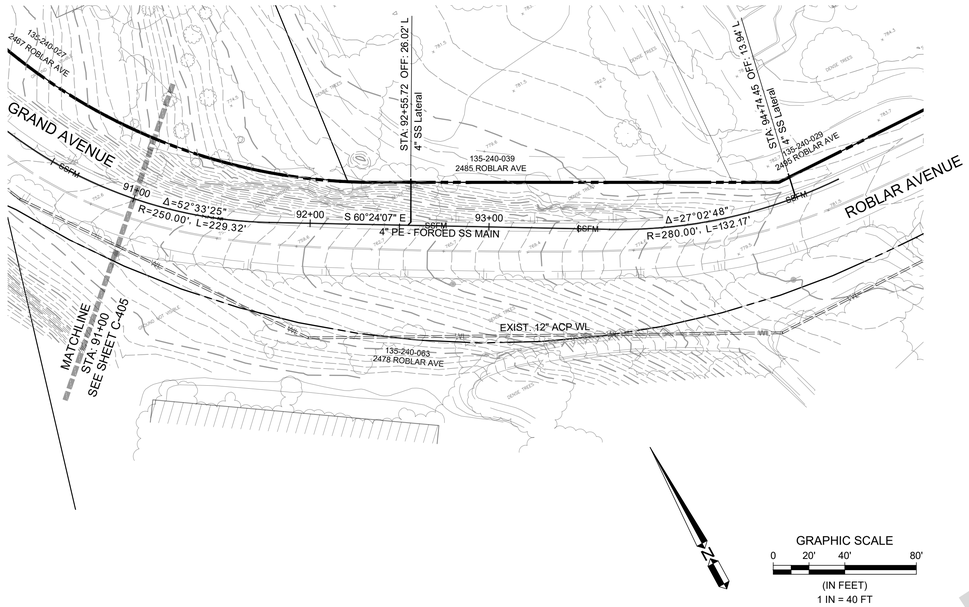

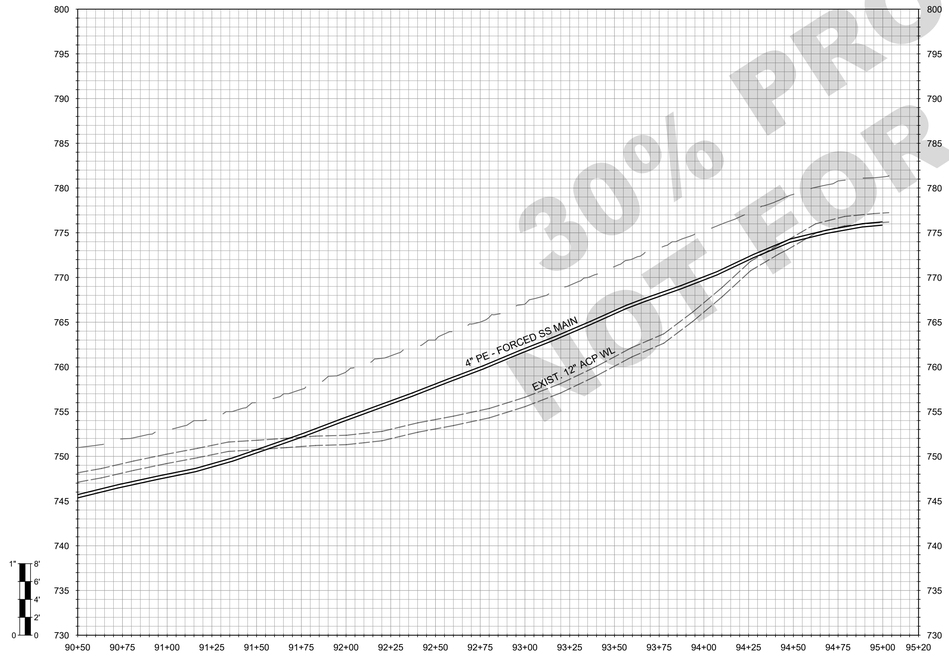

30% PROGRESS PLANS
NOT FOR CONSTRUCTION

REFERENCE NOTES:

	DESCRIPTION
1	SURFACE IMPROVEMENTS
100	GENERAL
101	FIRST REFERENCE NOTE
2	SEWERS AND SANITATION
200	GENERAL FACILITIES
201	PVC SDR 35 SEWER PIPE

SHEET LOCATION

WALLACE GROUP®
CIVIL AND TRANSPORTATION ENGINEERING
CONSTRUCTION MANAGEMENT
LANDSCAPE ARCHITECTURE
MECHANICAL ENGINEERING
PLANNING
PUBLIC WORKS ADMINISTRATION
SURVEYING / GIS SOLUTIONS
WATER RESOURCES

612 CLARION COURT
SAN LUIS OBISPO, CA 93401
T 805 544-4011 F 805 544-4294
www.wallacegroup.us

REGISTERED PROFESSIONAL ENGINEER
RACHEL A. HAWTHORNE
No. 73686
FOR PLAN REVIEW ONLY
NOT FOR CONSTRUCTION
CIVIL
STATE OF CALIFORNIA

SIGNATURE

DATE SIGNED

These plans and specifications, and the ideas and designs incorporated herein, are instruments of service prepared for the construction of work shown hereon and shall not be used in whole or in part for any other project without written authority of Wallace Group, a California Corporation.

Copyright © 2026 Wallace Group, a California Corporation. All rights reserved. Copies of this drawing shall have this notice.

LOS OLIVOS COMMUNITY SERVICES DISTRICT
WASTEWATER COLLECTION SYSTEM
ROBLAR AVENUE - SS-4

JOB #: 1565.0002
DESIGNERS: RAH
DRAWN BY: RMS
DATE: 04/28/26

DRAWING NO.
C-407
####OF 63 SHEETS

FOR REDUCED PLANS
ORIGINAL SCALE IS IN INCHES
0 1 2 3
5

REFERENCE NOTES:

	DESCRIPTION
1	SURFACE IMPROVEMENTS
100	GENERAL
101	FIRST REFERENCE NOTE
2	SEWERS AND SANITATION
200	GENERAL FACILITIES
201	PVC SDR 35 SEWER PIPE

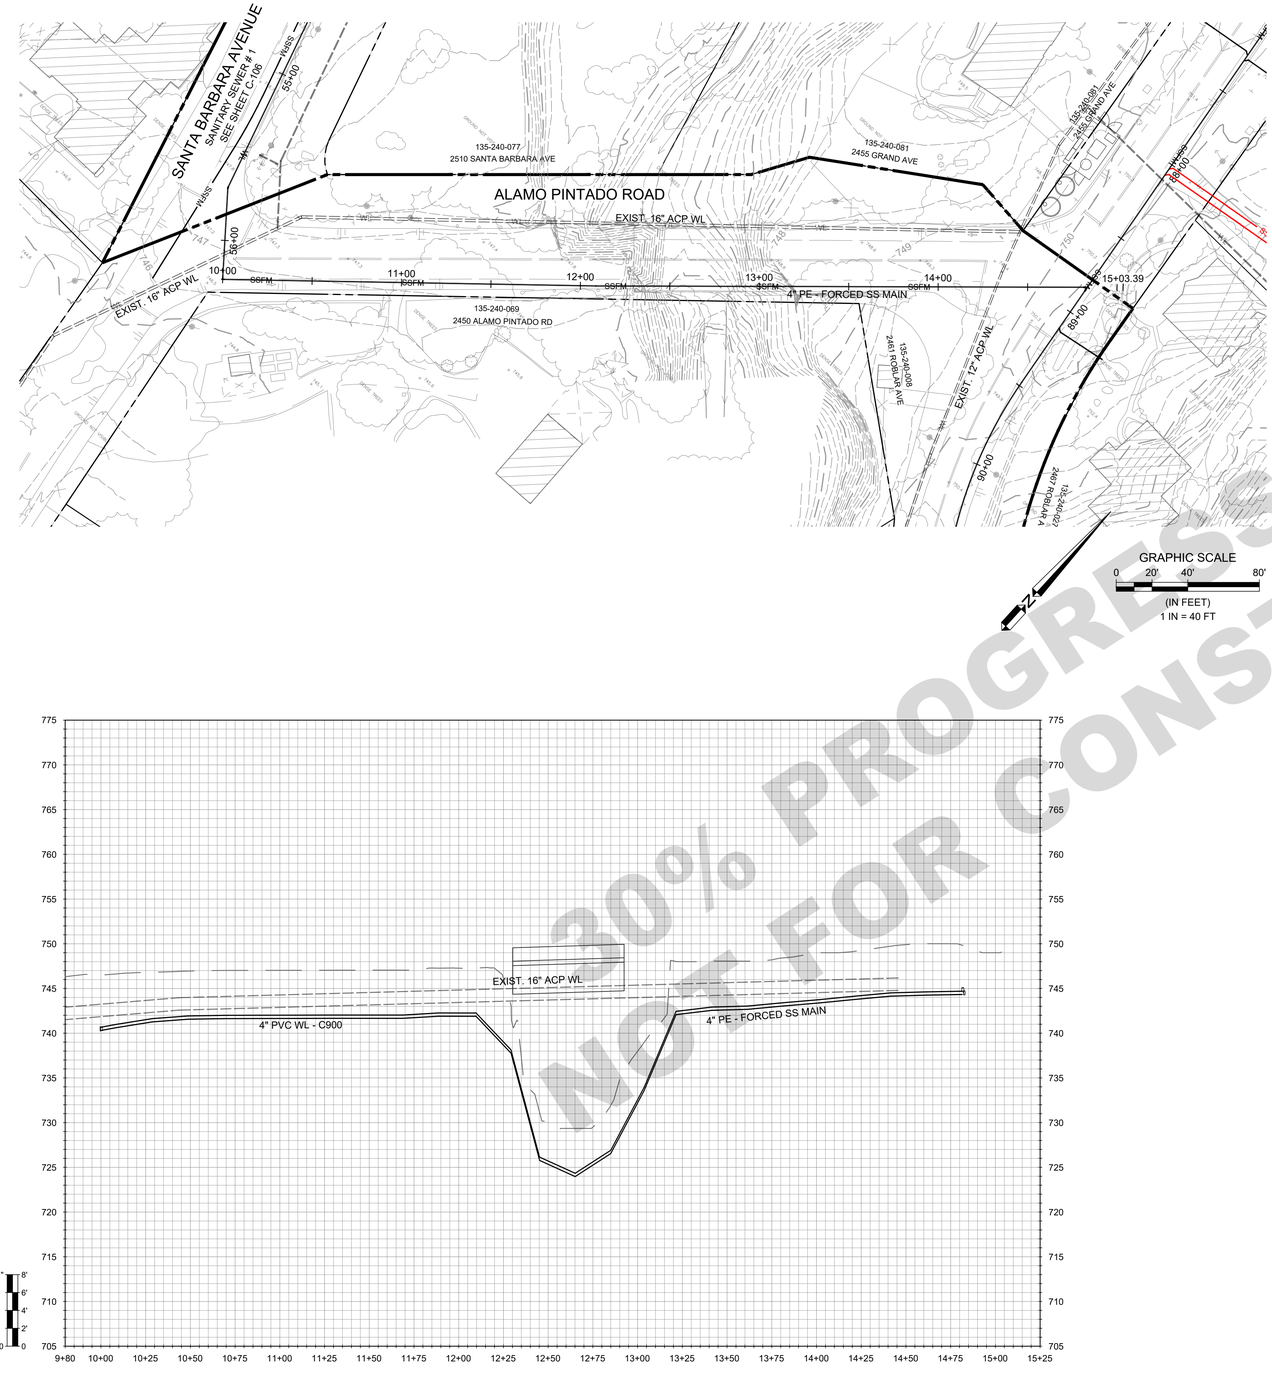

30% PROGRESS PLANS
NOT FOR CONSTRUCTION

SHEET LOCATION

WALLACE GROUP®
CIVIL AND TRANSPORTATION ENGINEERING
CONSTRUCTION MANAGEMENT
LANDSCAPE ARCHITECTURE
MECHANICAL ENGINEERING
PLANNING
PUBLIC WORKS ADMINISTRATION
SURVEYING / GIS SOLUTIONS
WATER RESOURCES

612 CLARION COURT
SAN LUIS OBISPO, CA 93401
T 805 544-4011 F 805 544-4294
www.wallacegroup.us

REGISTERED PROFESSIONAL ENGINEER
RACHEL A. HAWTHORNE
No. 73686
FOR PLAN REVIEW ONLY
NOT FOR CONSTRUCTION
CIVIL
STATE OF CALIFORNIA

SIGNATURE

DATE SIGNED

These plans and specifications, and the ideas and designs incorporated herein, are instruments of service prepared for the construction of work shown hereon and shall not be used in whole or in part for any other project without written authority of Wallace Group, a California Corporation.

Copyright © 2026 Wallace Group, a California Corporation. All rights reserved. Copies of this drawing shall have this notice.

LOS OLIVIOS COMMUNITY SERVICES DISTRICT
WASTEWATER COLLECTION SYSTEM
ALAMO PINTADO ROAD - SS-4

JOB #:	1565.0002
DESIGNERS:	RAH
DRAWN BY:	RMS
DATE:	04/28/26

DRAWING NO.
C-408
####OF 63 SHEETS

FOR REDUCED PLANS
ORIGINAL SCALE IS IN INCHES
0 1 2 3
5

REFERENCE NOTES:

	DESCRIPTION
1	SURFACE IMPROVEMENTS
100	GENERAL
101	FIRST REFERENCE NOTE
2	SEWERS AND SANITATION
200	GENERAL FACILITIES
201	PVC SDR 35 SEWER PIPE

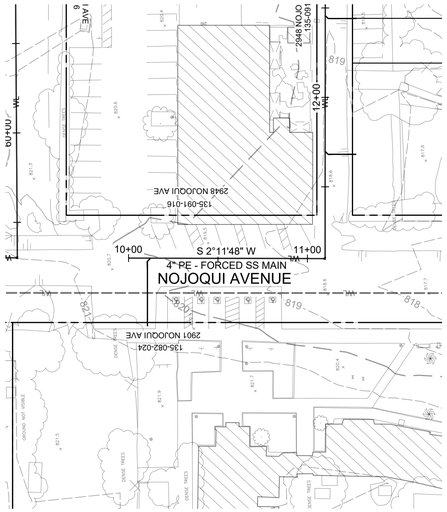

GRAPHIC SCALE
0 20' 40' 80'
(IN FEET)
1 IN = 40 FT

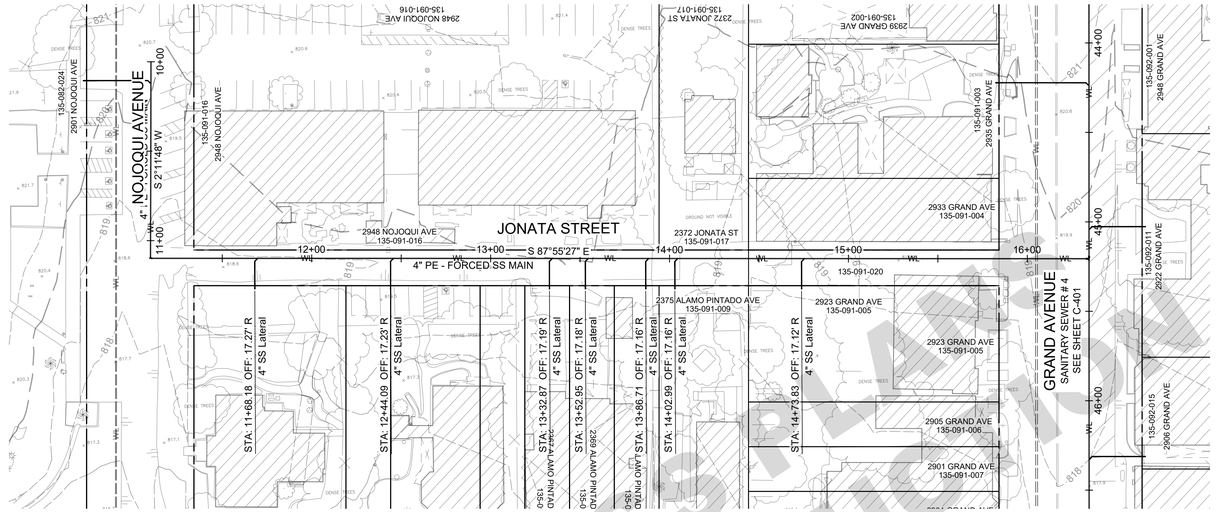

GRAPHIC SCALE
0 20' 40' 80'
(IN FEET)
1 IN = 40 FT

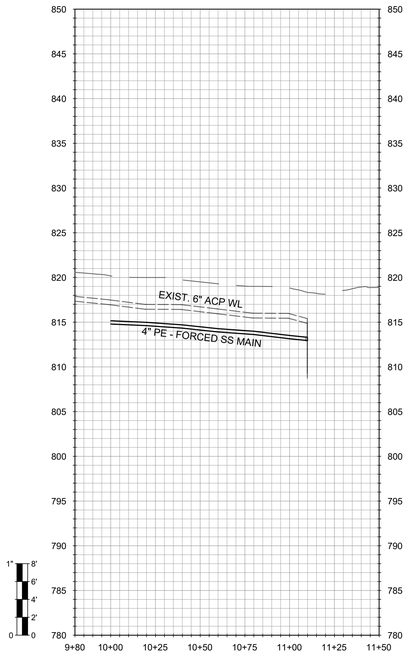

30% PROGRESS PLANS
NOT FOR CONSTRUCTION

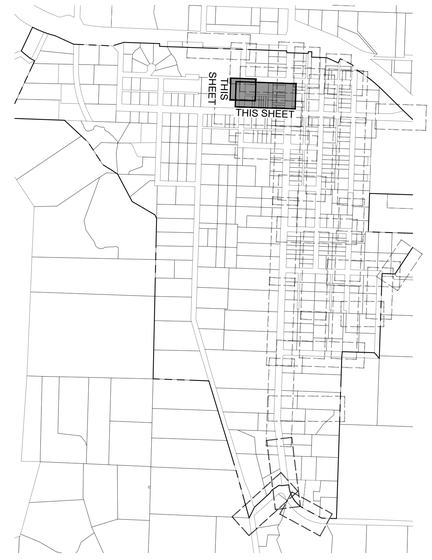

WALLACE GROUP®
CIVIL AND TRANSPORTATION ENGINEERING
CONSTRUCTION MANAGEMENT
LANDSCAPE ARCHITECTURE
MECHANICAL ENGINEERING
PLANNING
PUBLIC WORKS ADMINISTRATION
SURVEYING / GIS SOLUTIONS
WATER RESOURCES

612 CLARION COURT
SAN LUIS OBISPO, CA 93401
T 805 544-4011 F 805 544-4294
www.wallacegroup.us

REGISTERED PROFESSIONAL ENGINEER
RACHEL A. HAWTHORNE
No. 73686
FOR PLAN REVIEW ONLY
NOT FOR CONSTRUCTION
CIVIL
STATE OF CALIFORNIA

SIGNATURE

DATE SIGNED

These plans and specifications, and the ideas and designs incorporated herein, are instruments of service prepared for the construction of work shown hereon and shall not be used in whole or in part for any other project without written authority of Wallace Group, a California Corporation.

Copyright © 2026 Wallace Group, a California Corporation. All rights reserved. Copies of this drawing shall have this notice.

LOS OLIVOS COMMUNITY SERVICES DISTRICT
WASTEWATER COLLECTION SYSTEM
NOJOQUI AND GRAND AVE. DRIVEWAY 1 - SS4a

JOB #:	1565.0002
DESIGNERS:	RAH
DRAWN BY:	RMS
DATE:	04/28/26

DRAWING NO.
C-409
####OF 63 SHEETS

FOR REDUCED PLANS
ORIGINAL SCALE IS IN INCHES
0 1 2 3
5

REFERENCE NOTES:

	DESCRIPTION
	DESCRIPTION
1	**SURFACE IMPROVEMENTS**
100	**GENERAL**
101	**FIRST REFERENCE NOTE**
2	**SEWERS AND SANITATION**
200	**GENERAL FACILITIES**
201	**PVC SDR 35 SEWER PIPE**

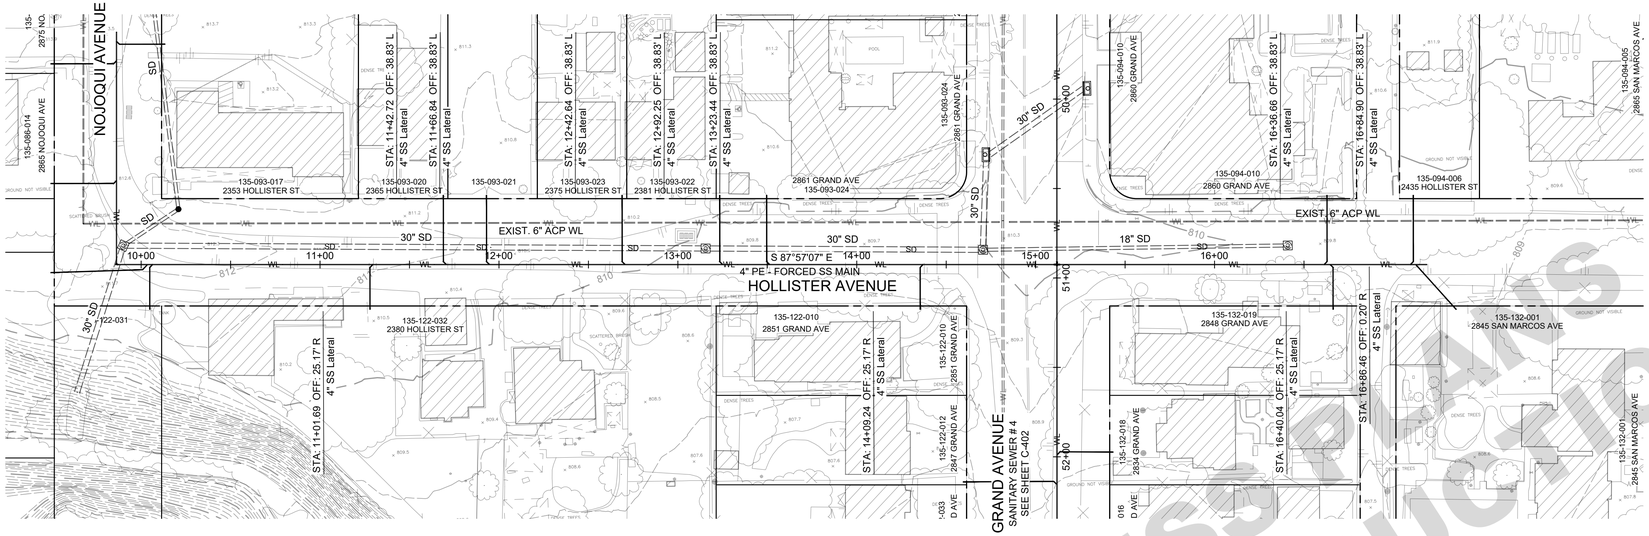

GRAPHIC SCALE
0 20' 40' 80'
(IN FEET)
1 IN = 40 FT

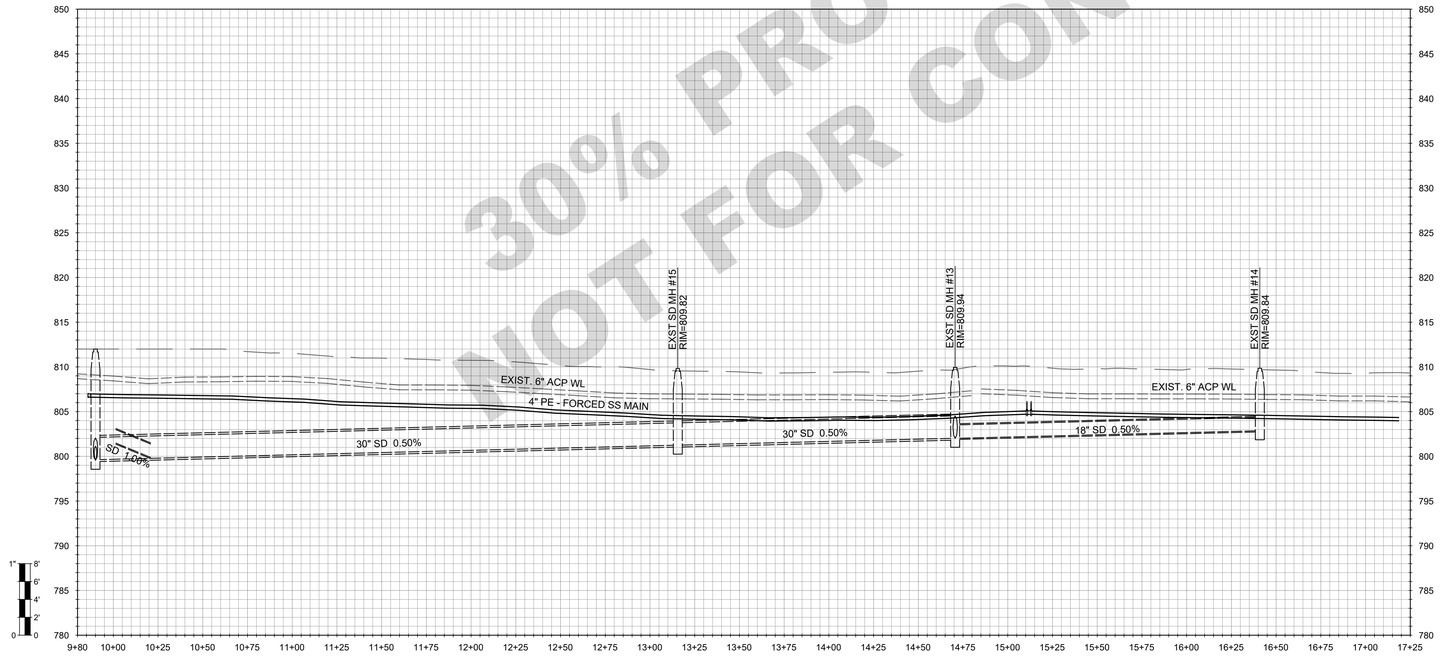

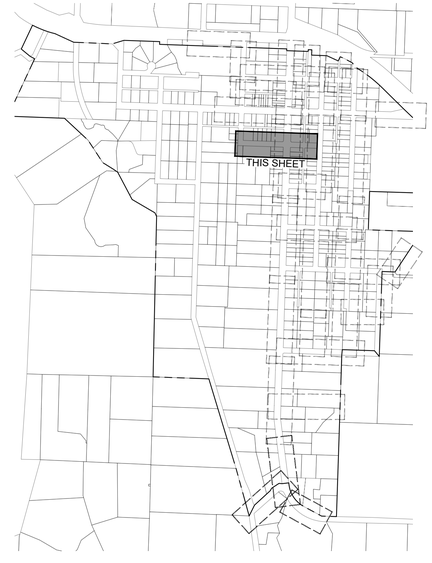

30% PROGRESS PLANS
NOT FOR CONSTRUCTION

WALLACE GROUP®
CIVIL AND TRANSPORTATION ENGINEERING
CONSTRUCTION MANAGEMENT
LANDSCAPE ARCHITECTURE
MECHANICAL ENGINEERING
PLANNING
PUBLIC WORKS ADMINISTRATION
SURVEYING / GIS SOLUTIONS
WATER RESOURCES

612 CLARION COURT
SAN LUIS OBISPO, CA 93401
T 805 544-4011 F 805 544-4294
www.wallacegroup.us

REGISTERED PROFESSIONAL ENGINEER
RACHEL A. HAWTHORNE
No. 73686
FOR PLAN REVIEW ONLY
NOT FOR CONSTRUCTION
CIVIL
STATE OF CALIFORNIA

SIGNATURE

DATE SIGNED

These plans and specifications, and the ideas and designs incorporated herein, are instruments of service prepared for the construction of work shown hereon and shall not be used in whole or in part for any other project without written authority of Wallace Group, a California Corporation.

Copyright © 2026 Wallace Group, a California Corporation. All rights reserved. Copies of this drawing shall have this notice.

LOS OLIVOS COMMUNITY SERVICES DISTRICT
WASTEWATER COLLECTION SYSTEM
HOLLISTER AVENUE - SS4b

JOB #:	1565.0002
DESIGNERS:	RAH
DRAWN BY:	RMS
DATE:	04/28/26

DRAWING NO.
C-410
####OF 63 SHEETS

FOR REDUCED PLANS
ORIGINAL SCALE IS IN INCHES
0 1 2 3
5

REFERENCE NOTES:

	DESCRIPTION
1	SURFACE IMPROVEMENTS
100	GENERAL
101	FIRST REFERENCE NOTE
2	SEWERS AND SANITATION
200	GENERAL FACILITIES
201	PVC SDR 35 SEWER PIPE

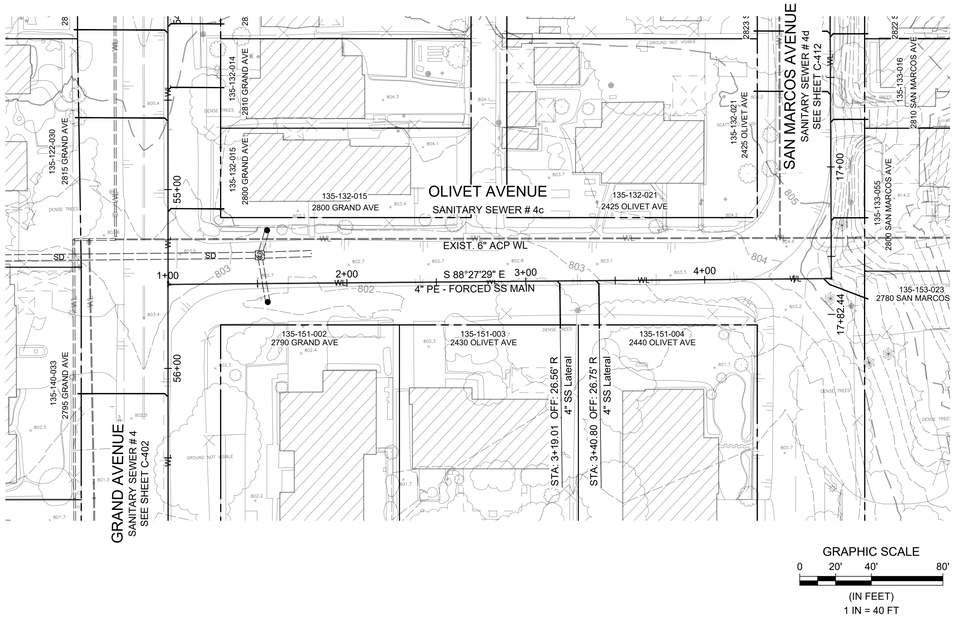

GRAPHIC SCALE
0 20' 40' 80'
(IN FEET)
1 IN = 40 FT

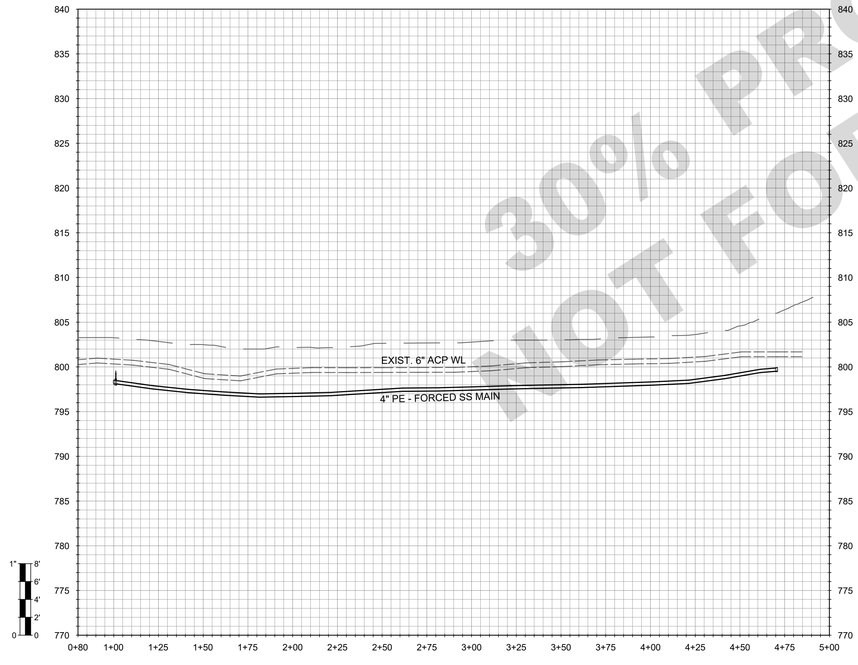

30% PROGRESS PLANS
NOT FOR CONSTRUCTION

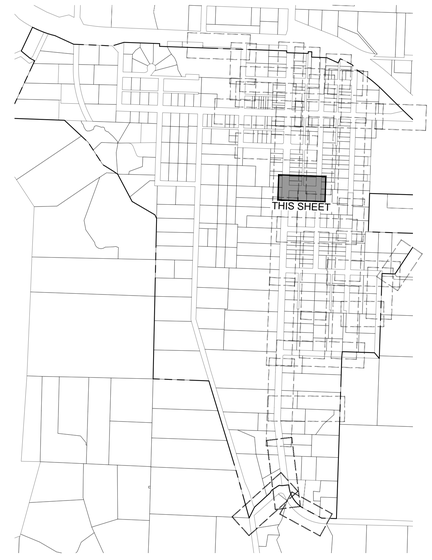

WALLACE GROUP®
CIVIL AND TRANSPORTATION ENGINEERING
CONSTRUCTION MANAGEMENT
LANDSCAPE ARCHITECTURE
MECHANICAL ENGINEERING
PLANNING
PUBLIC WORKS ADMINISTRATION
SURVEYING / GIS SOLUTIONS
WATER RESOURCES

612 CLARION COURT
SAN LUIS OBISPO, CA 93401
T 805 544-4011 F 805 544-4294
www.wallacegroup.us

REGISTERED PROFESSIONAL ENGINEER
RACHEL A. HAWTHORNE
No. 73686
FOR PLAN REVIEW ONLY
NOT FOR CONSTRUCTION
CIVIL
STATE OF CALIFORNIA

SIGNATURE

DATE SIGNED

These plans and specifications, and the ideas and designs incorporated herein, are instruments of service prepared for the construction of work shown hereon and shall not be used in whole or in part for any other project without written authority of Wallace Group, a California Corporation.

Copyright © 2026 Wallace Group, a California Corporation. All rights reserved. Copies of this drawing shall have this notice.

LOS OLIVOS COMMUNITY SERVICES DISTRICT
WASTEWATER COLLECTION SYSTEM
OLIVET AVENUE - SS4c

JOB #:	1565.0002
DESIGNERS:	RAH
DRAWN BY:	RMS
DATE:	04/28/26

DRAWING NO.
C-411
####OF 63 SHEETS

FOR REDUCED PLANS
ORIGINAL SCALE IS IN INCHES
0 1 2 3
5

REFERENCE NOTES:

	DESCRIPTION
1	SURFACE IMPROVEMENTS
100	GENERAL
101	FIRST REFERENCE NOTE
2	SEWERS AND SANITATION
200	GENERAL FACILITIES
201	PVC SDR 35 SEWER PIPE

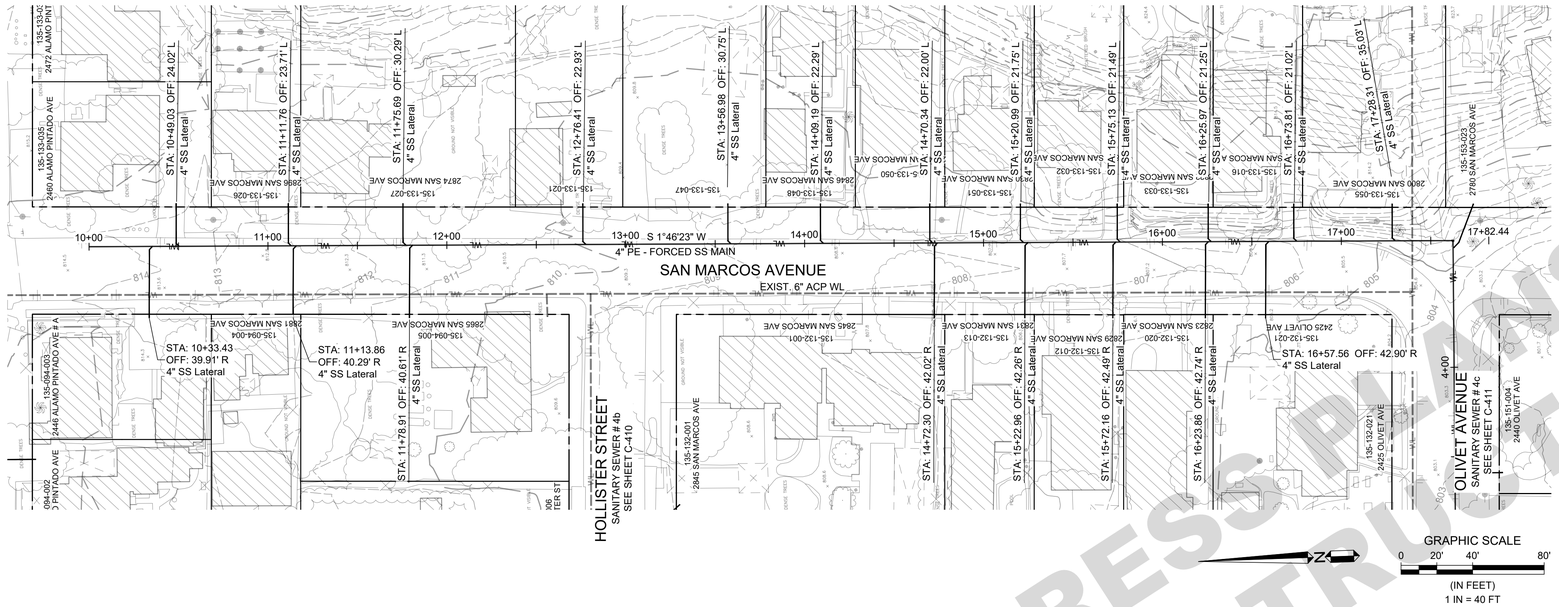

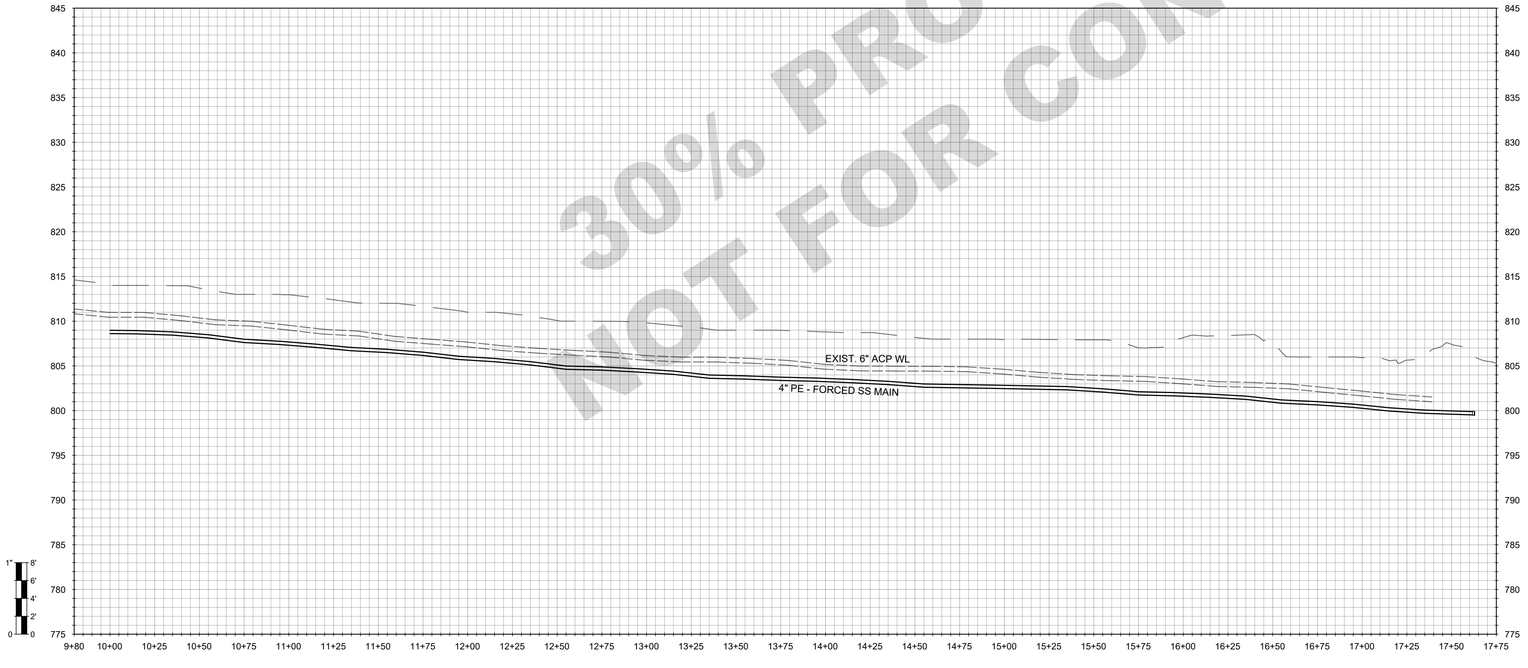

30% PROGRESS PLANS
NOT FOR CONSTRUCTION

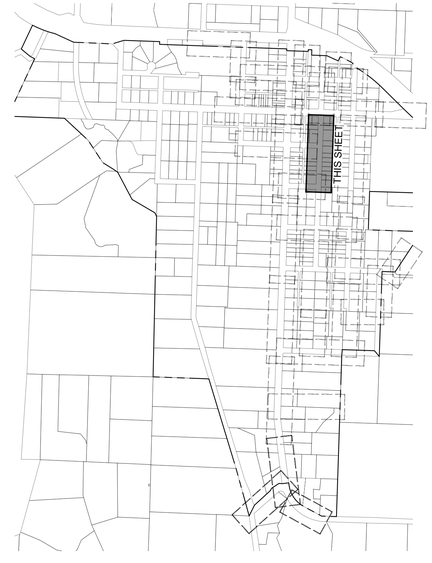

WALLACE GROUP®
CIVIL AND TRANSPORTATION ENGINEERING
CONSTRUCTION MANAGEMENT
LANDSCAPE ARCHITECTURE
MECHANICAL ENGINEERING
PLANNING
PUBLIC WORKS ADMINISTRATION
SURVEYING / GIS SOLUTIONS
WATER RESOURCES

612 CLARION COURT
SAN LUIS OBISPO, CA 93401
T 805 544-4011 F 805 544-4294
www.wallacegroup.us

REGISTERED PROFESSIONAL ENGINEER
RACHEL A. HAWTHORNE
No. 73686
FOR PLAN REVIEW ONLY
NOT FOR CONSTRUCTION
CIVIL
STATE OF CALIFORNIA

SIGNATURE

DATE SIGNED

These plans and specifications, and the ideas and designs incorporated herein, are instruments of service prepared for the construction of work shown hereon and shall not be used in whole or in part for any other project without written authority of Wallace Group, a California Corporation.

Copyright © 2026 Wallace Group, a California Corporation. All rights reserved. Copies of this drawing shall have this notice.

LOS OLIVIOS COMMUNITY SERVICES DISTRICT
WASTEWATER COLLECTION SYSTEM
SAN MARCO AVENUE - SS4d

JOB #:	1565.0002
DESIGNERS:	RAH
DRAWN BY:	RMS
DATE:	04/28/26

DRAWING NO.
C-412
####OF 63 SHEETS

FOR REDUCED PLANS
ORIGINAL SCALE IS IN INCHES
0 1 2 3
5

REFERENCE NOTES:

	DESCRIPTION
1	SURFACE IMPROVEMENTS
100	GENERAL
101	FIRST REFERENCE NOTE
2	SEWERS AND SANITATION
200	GENERAL FACILITIES
201	PVC SDR 35 SEWER PIPE

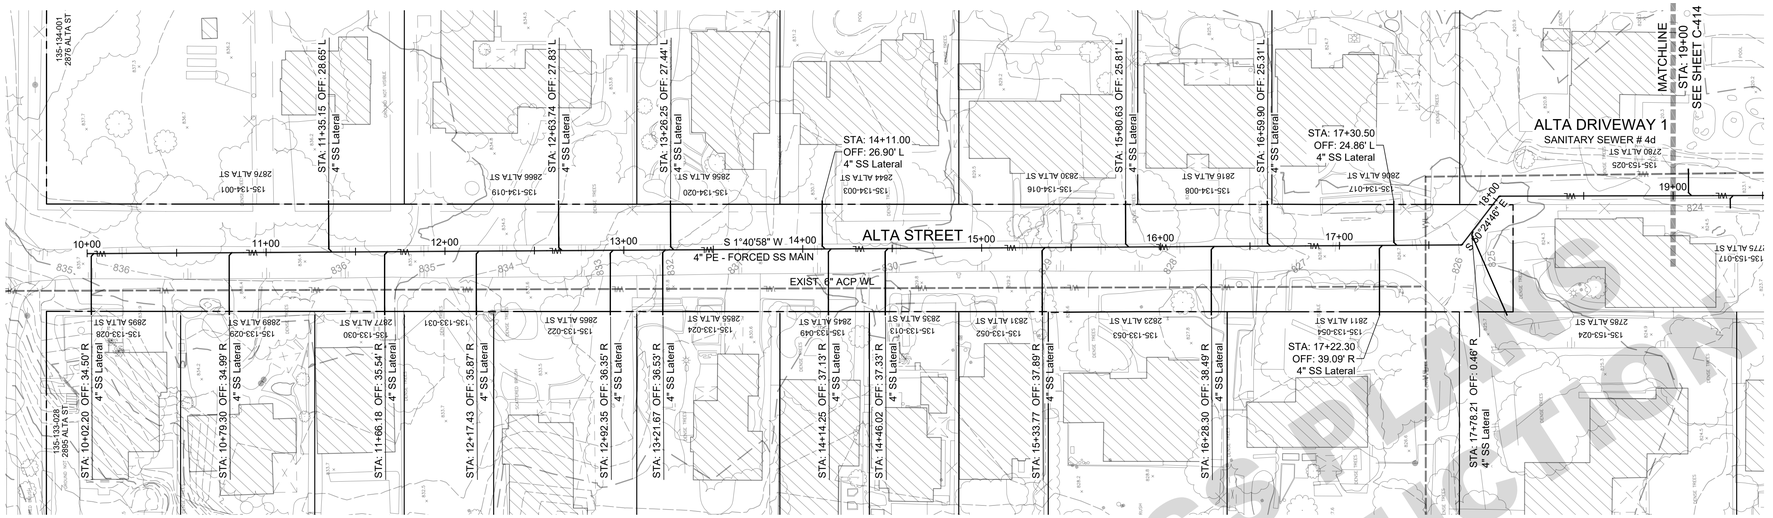

GRAPHIC SCALE
0 20' 40' 80'
(IN FEET)
1 IN = 40 FT

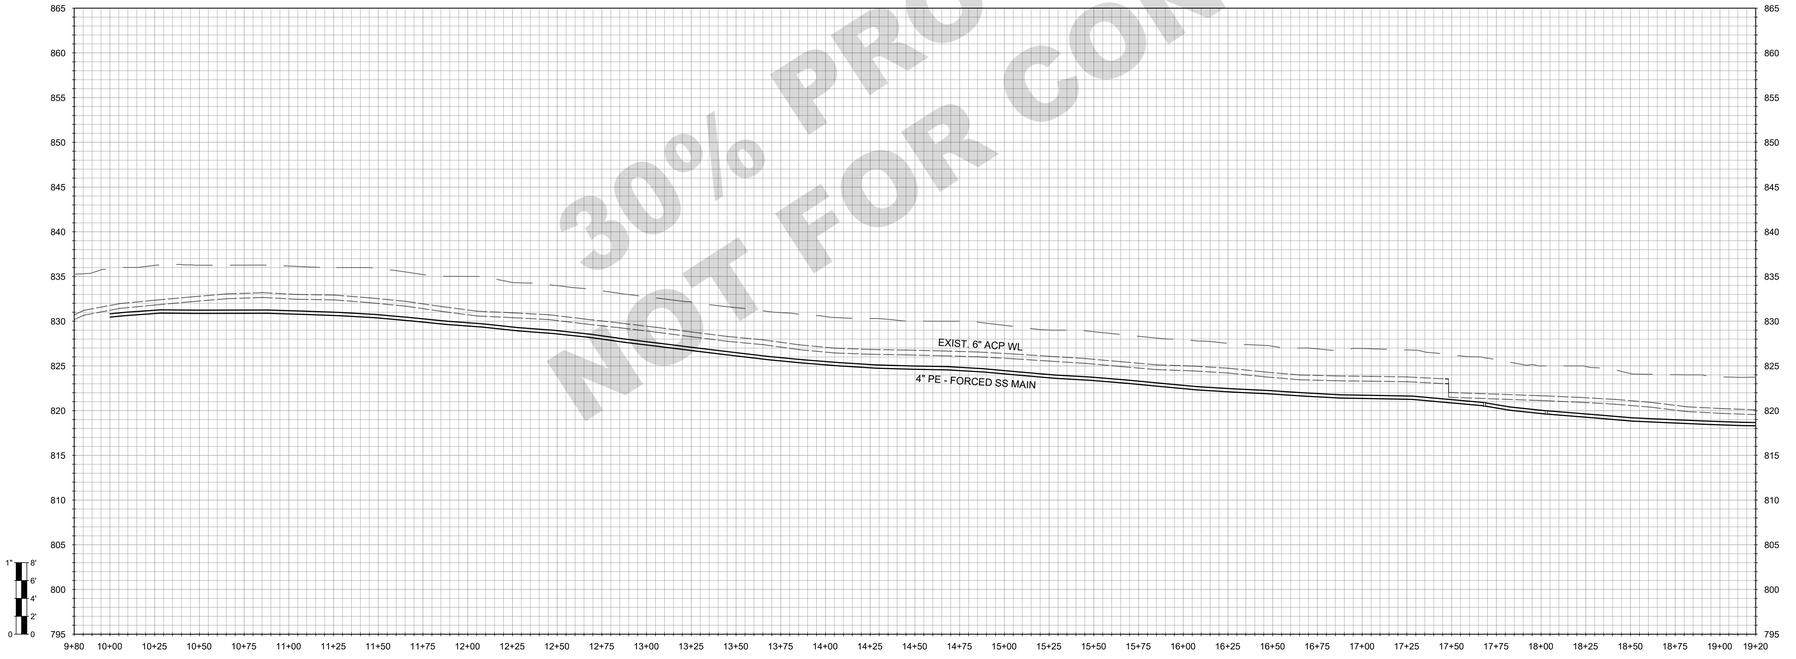

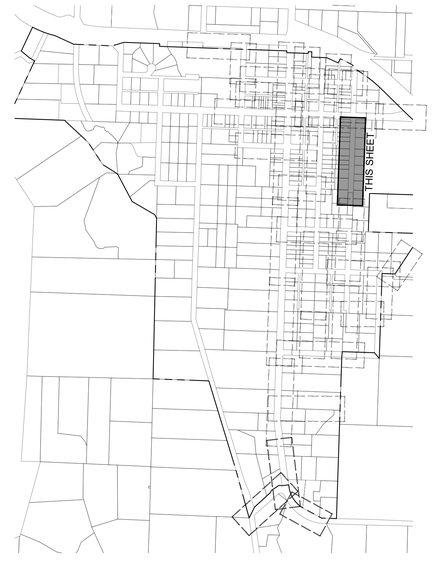

30% PROGRESS PLANS
NOT FOR CONSTRUCTION

WALLACE GROUP®
CIVIL AND TRANSPORTATION ENGINEERING
CONSTRUCTION MANAGEMENT
LANDSCAPE ARCHITECTURE
MECHANICAL ENGINEERING
PLANNING
PUBLIC WORKS ADMINISTRATION
SURVEYING / GIS SOLUTIONS
WATER RESOURCES

612 CLARION COURT
SAN LUIS OBISPO, CA 93401
T 805 544-4011 F 805 544-4294
www.wallacegroup.us

REGISTERED PROFESSIONAL ENGINEER
RACHEL A. HAWTHORNE
No. 73686
FOR PLAN REVIEW ONLY
NOT FOR CONSTRUCTION
CIVIL
STATE OF CALIFORNIA

SIGNATURE

DATE SIGNED

These plans and specifications, and the ideas and designs incorporated herein, are instruments of service prepared for the construction of work shown hereon and shall not be used in whole or in part for any other project without written authority of Wallace Group, a California Corporation.

Copyright © 2026 Wallace Group, a California Corporation. All rights reserved. Copies of this drawing shall have this notice.

LOS OLIVOS COMMUNITY SERVICES DISTRICT
WASTEWATER COLLECTION SYSTEM
ALTA STREET AND ALTA DRIVEWAY 1 - SS4f

JOB #:	1565.0002
DESIGNERS:	RAH
DRAWN BY:	RMS
DATE:	04/28/26

DRAWING NO.
C-413
####OF 63 SHEETS

FOR REDUCED PLANS
ORIGINAL SCALE IS IN INCHES
0 1 2 3
5

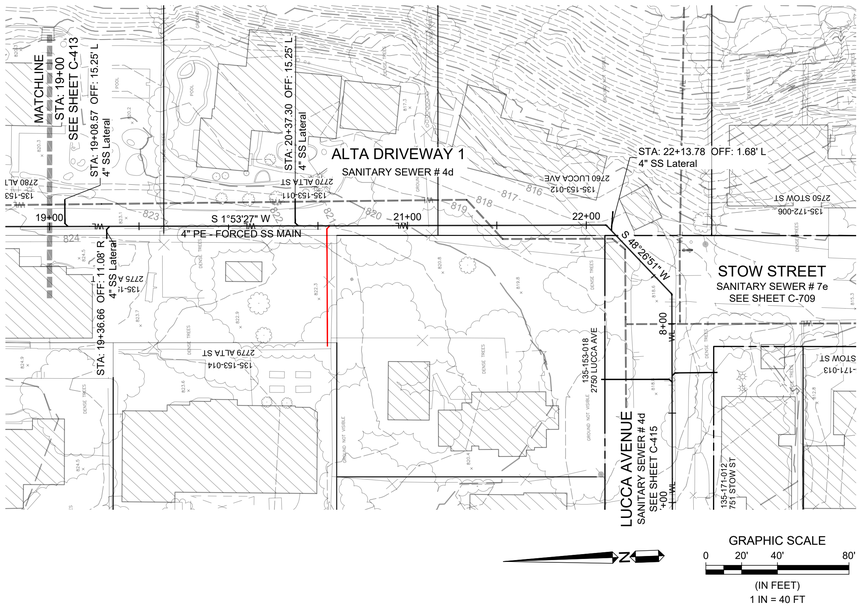

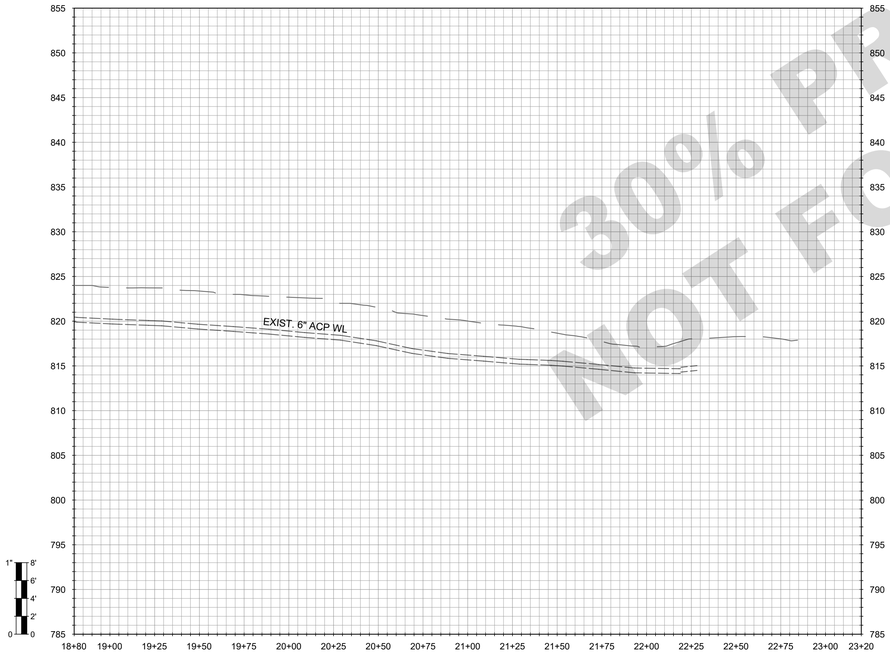

30% PROGRESS PLANS
NOT FOR CONSTRUCTION

REFERENCE NOTES:

	DESCRIPTION
1	SURFACE IMPROVEMENTS
100	GENERAL
101	FIRST REFERENCE NOTE
2	SEWERS AND SANITATION
200	GENERAL FACILITIES
201	PVC SDR 35 SEWER PIPE

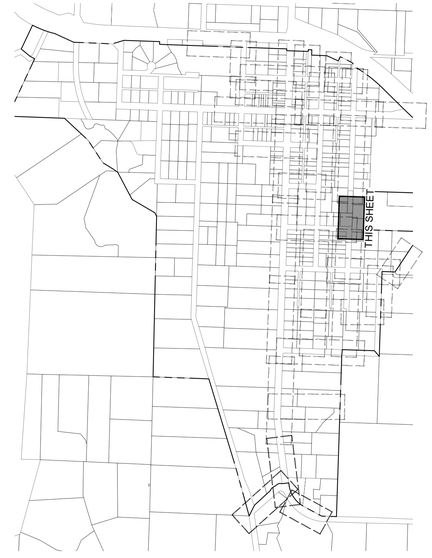

WALLACE GROUP®
CIVIL AND TRANSPORTATION ENGINEERING
CONSTRUCTION MANAGEMENT
LANDSCAPE ARCHITECTURE
MECHANICAL ENGINEERING
PLANNING
PUBLIC WORKS ADMINISTRATION
SURVEYING / GIS SOLUTIONS
WATER RESOURCES

612 CLARION COURT
SAN LUIS OBISPO, CA 93401
T 805 544-4011 F 805 544-4294
www.wallacegroup.us

REGISTERED PROFESSIONAL ENGINEER
RACHEL A. HAWTHORNE
No. 73686
FOR PLAN REVIEW ONLY
NOT FOR CONSTRUCTION
CIVIL
STATE OF CALIFORNIA

SIGNATURE

DATE SIGNED

These plans and specifications, and the ideas and designs incorporated herein, are instruments of service prepared for the construction of work shown hereon and shall not be used in whole or in part for any other project without written authority of Wallace Group, a California Corporation.

Copyright © 2026 Wallace Group, a California Corporation. All rights reserved. Copies of this drawing shall have this notice.

LOS OLIVIOS COMMUNITY SERVICES DISTRICT
WASTEWATER COLLECTION SYSTEM
ALTA DRIVEWAY 1 - SS-4f

JOB #: 1565.0002
DESIGNERS: RAH
DRAWN BY: RMS
DATE: 04/28/26

DRAWING NO.
C-414
####OF 63 SHEETS

FOR REDUCED PLANS
ORIGINAL SCALE IS IN INCHES
0 1 2 3
5

REFERENCE NOTES:

	DESCRIPTION
1	SURFACE IMPROVEMENTS
100	GENERAL
101	FIRST REFERENCE NOTE
2	SEWERS AND SANITATION
200	GENERAL FACILITIES
201	PVC SDR 35 SEWER PIPE

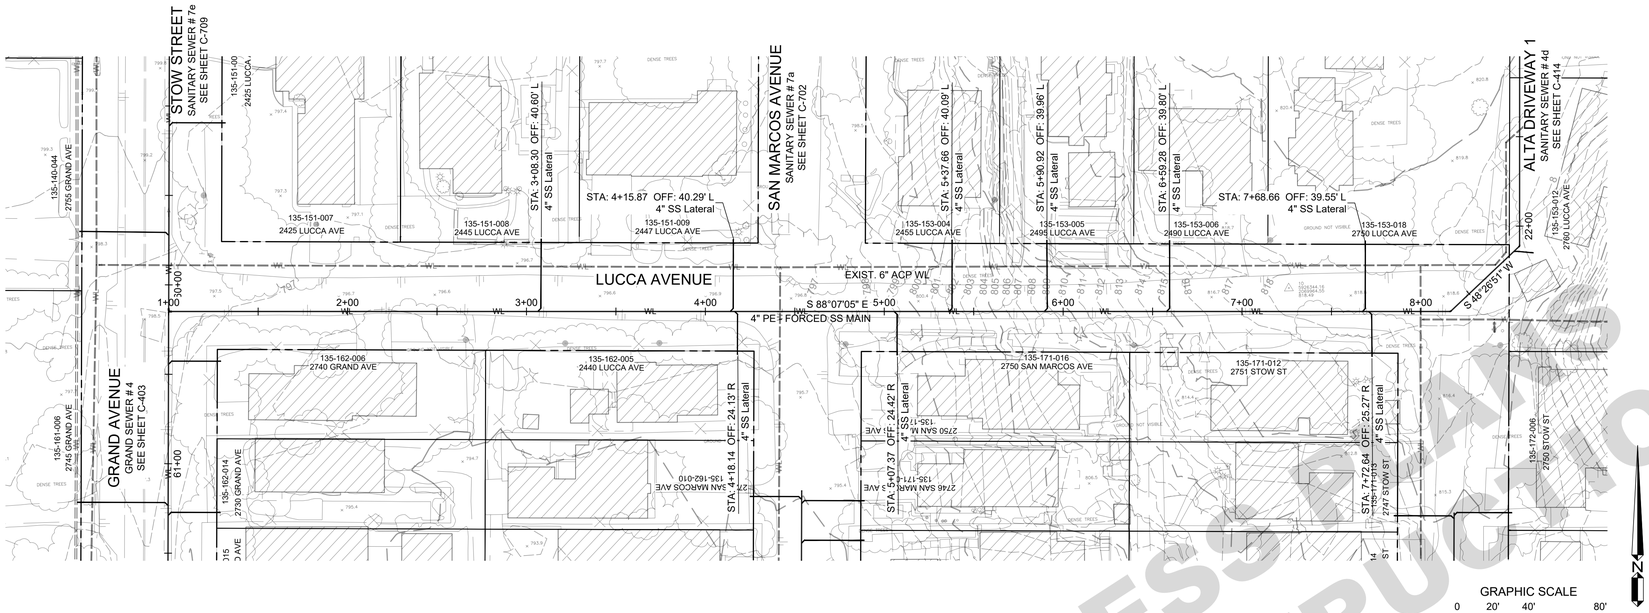

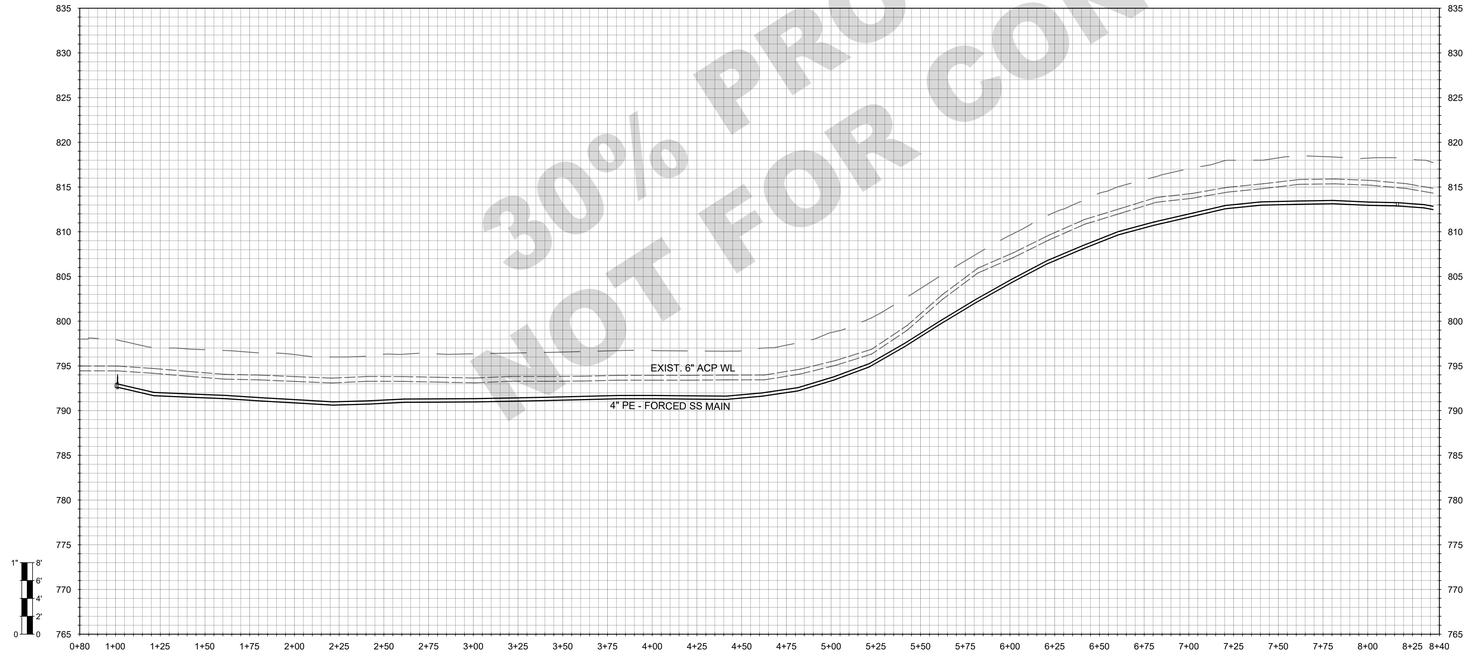

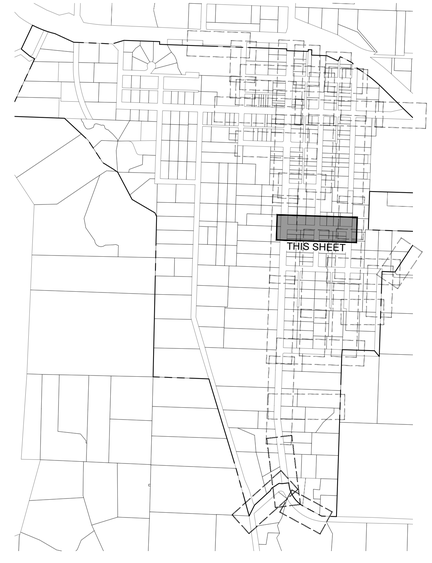

30% PROGRESS PLAN
NOT FOR CONSTRUCTION

WALLACE GROUP®
CIVIL AND TRANSPORTATION ENGINEERING
CONSTRUCTION MANAGEMENT
LANDSCAPE ARCHITECTURE
MECHANICAL ENGINEERING
PLANNING
PUBLIC WORKS ADMINISTRATION
SURVEYING / GIS SOLUTIONS
WATER RESOURCES

612 CLARION COURT
SAN LUIS OBISPO, CA 93401
T 805 544-4011 F 805 544-4294
www.wallacegroup.us

REGISTERED PROFESSIONAL ENGINEER
RACHEL A. HAWTHORNE
No. 73686
FOR PLAN REVIEW ONLY
NOT FOR CONSTRUCTION
CIVIL
STATE OF CALIFORNIA

SIGNATURE

DATE SIGNED

These plans and specifications, and the ideas and designs incorporated herein, are instruments of service prepared for the construction of work shown hereon and shall not be used in whole or in part for any other project without written authority of Wallace Group, a California Corporation.

Copyright © 2026 Wallace Group, a California Corporation. All rights reserved. Copies of this drawing shall have this notice.

LOS OLIVOS COMMUNITY SERVICES DISTRICT
WASTEWATER COLLECTION SYSTEM
LUCCA AVENUE - SS-4e

JOB #:	1565.0002
DESIGNERS:	RAH
DRAWN BY:	RMS
DATE:	04/28/26

DRAWING NO.
C-415
####OF 63 SHEETS

FOR REDUCED PLANS
ORIGINAL SCALE IS IN INCHES
0 1 2 3
5

REFERENCE NOTES:

	DESCRIPTION
1	SURFACE IMPROVEMENTS
100	GENERAL
101	FIRST REFERENCE NOTE
2	SEWERS AND SANITATION
200	GENERAL FACILITIES
201	PVC SDR 35 SEWER PIPE

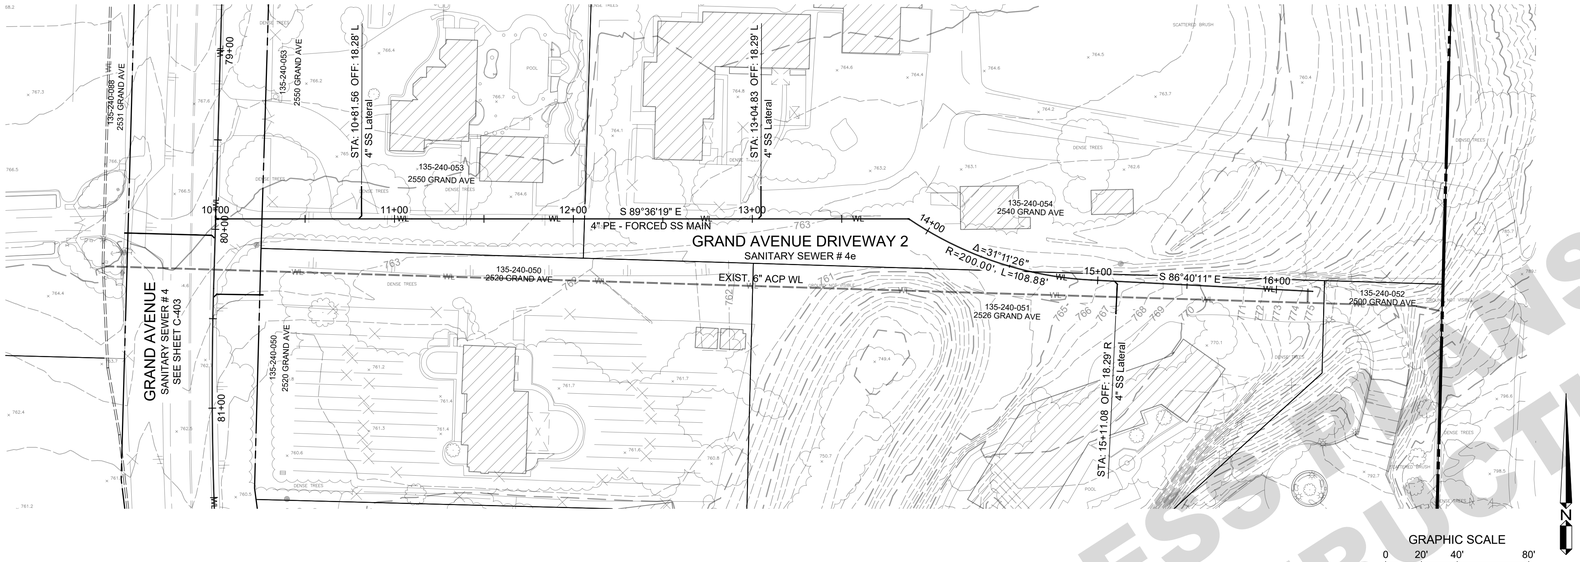

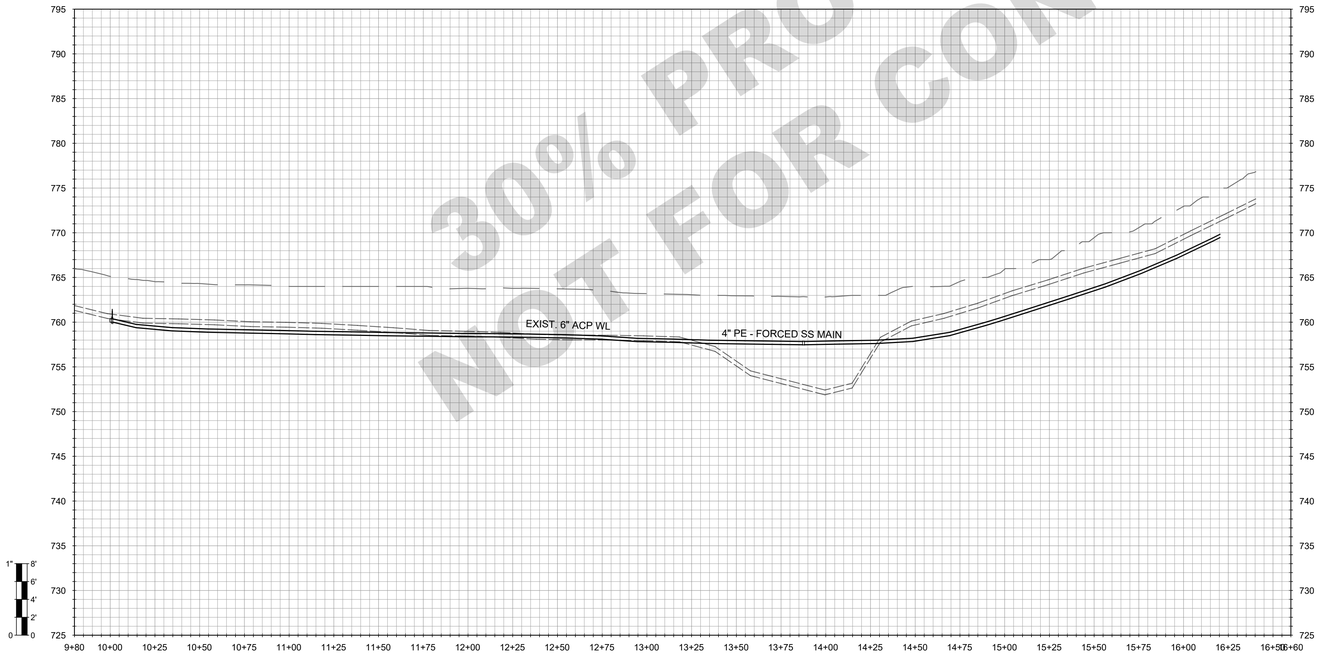

30% PROGRESS PLANS
NOT FOR CONSTRUCTION

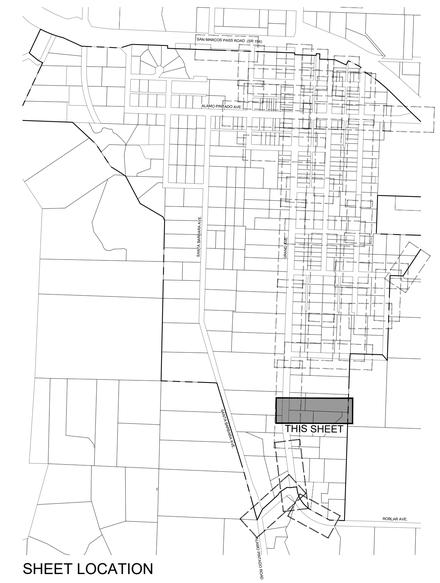

SHEET LOCATION

WALLACE GROUP®
CIVIL AND TRANSPORTATION ENGINEERING
CONSTRUCTION MANAGEMENT
LANDSCAPE ARCHITECTURE
MECHANICAL ENGINEERING
PLANNING
PUBLIC WORKS ADMINISTRATION
SURVEYING / GIS SOLUTIONS
WATER RESOURCES

612 CLARION COURT
SAN LUIS OBISPO, CA 93401
T 805 544-4011 F 805 544-4294
www.wallacegroup.us

REGISTERED PROFESSIONAL ENGINEER
RACHEL A. HAWTHORNE
No. 73686
FOR PLAN REVIEW ONLY
NOT FOR CONSTRUCTION
CIVIL
STATE OF CALIFORNIA

SIGNATURE

DATE SIGNED

These plans and specifications, and the ideas and designs incorporated herein, are instruments of service prepared for the construction of work shown hereon and shall not be used in whole or in part for any other project without written authority of Wallace Group, a California Corporation.

Copyright © 2026 Wallace Group, a California Corporation. All rights reserved. Copies of this drawing shall have this notice.

LOS OLIVOS COMMUNITY SERVICES DISTRICT
WASTEWATER COLLECTION SYSTEM
GRAND AVE DRIVEWAY 2 - SS-4g

JOB #: 1565.0002
DESIGNERS: RAH
DRAWN BY: RMS
DATE: 04/28/26

DRAWING NO.
C-416
####OF 63 SHEETS

FILE NAME: 1565-0002-EAST-PIP3-SS5.DWG Plot Date: 4/28/2026

FOR REDUCED PLANS
ORIGINAL SCALE IS IN INCHES
0 1 2 3
5

REFERENCE NOTES:

	DESCRIPTION
1	SURFACE IMPROVEMENTS
100	GENERAL
101	FIRST REFERENCE NOTE
2	SEWERS AND SANITATION
200	GENERAL FACILITIES
201	PVC SDR 35 SEWER PIPE

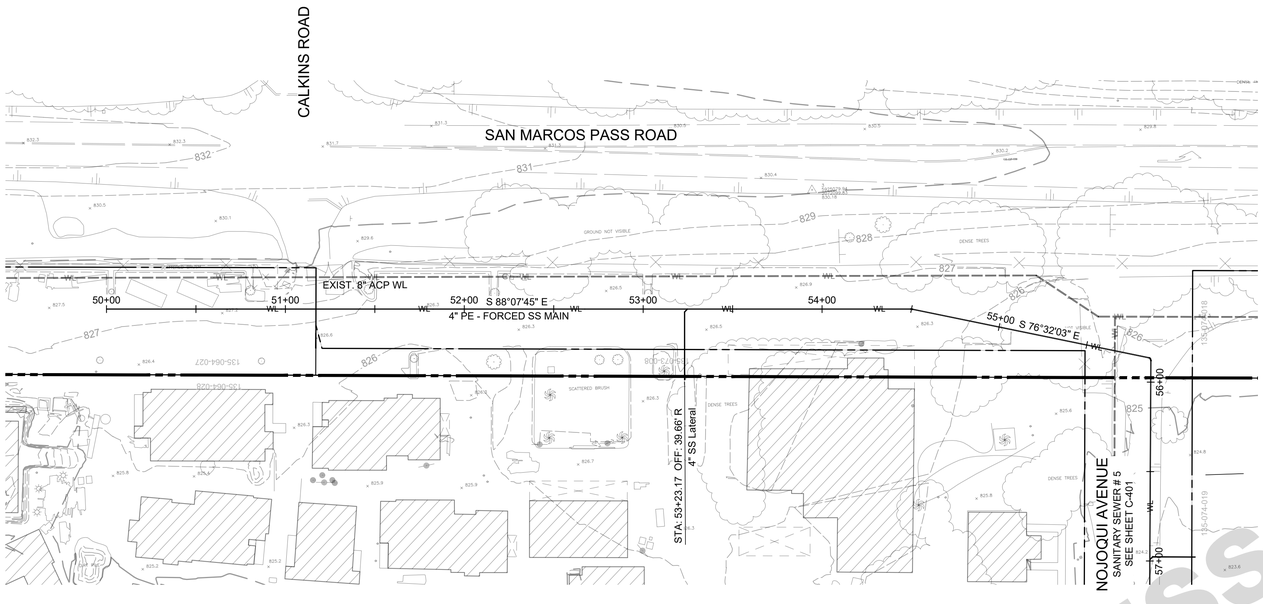

GRAPHIC SCALE
0 20' 40' 80'
(IN FEET)
1 IN = 40 FT

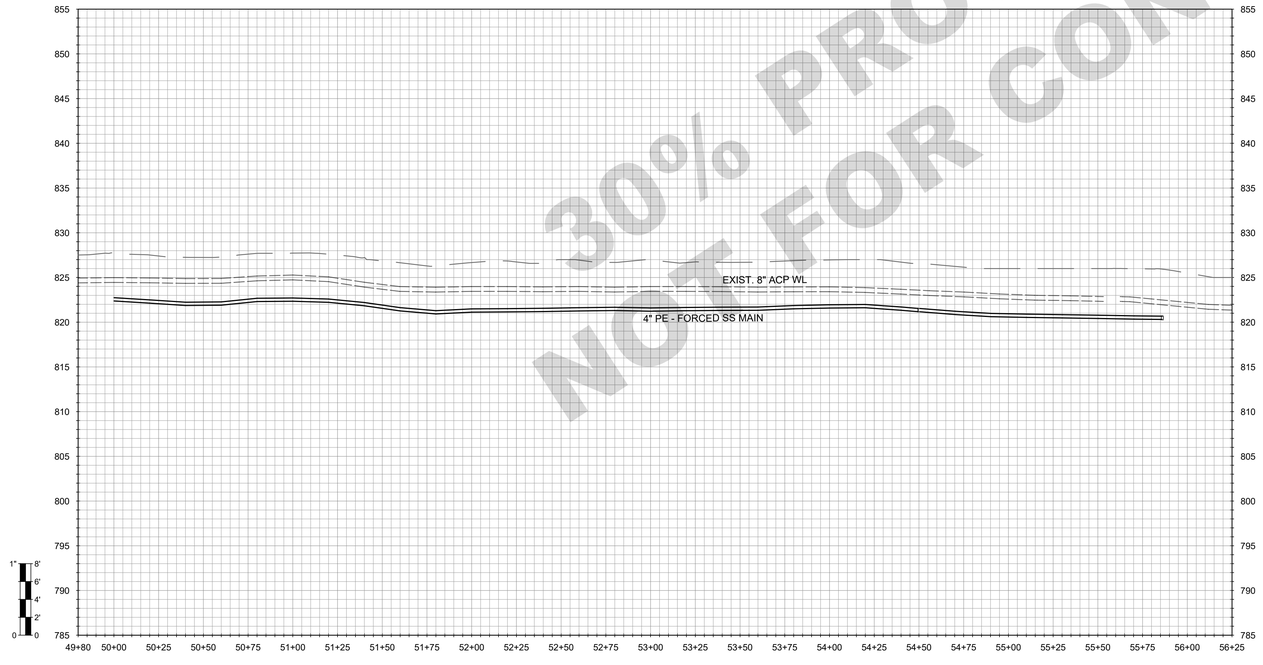

30% PROGRESS PLANS
NOT FOR CONSTRUCTION

SHEET LOCATION

WALLACE GROUP®
CIVIL AND TRANSPORTATION ENGINEERING
CONSTRUCTION MANAGEMENT
LANDSCAPE ARCHITECTURE
MECHANICAL ENGINEERING
PLANNING
PUBLIC WORKS ADMINISTRATION
SURVEYING / GIS SOLUTIONS
WATER RESOURCES

612 CLARION COURT
SAN LUIS OBISPO, CA 93401
T 805 544-4011 F 805 544-4294
www.wallacegroup.us

REGISTERED PROFESSIONAL ENGINEER
RACHEL A. HAWTHORNE
No. 73686
FOR PLAN REVIEW ONLY
NOT FOR CONSTRUCTION
CIVIL
STATE OF CALIFORNIA

SIGNATURE

DATE SIGNED

These plans and specifications, and the ideas and designs incorporated herein, are instruments of service prepared for the construction of work shown hereon and shall not be used in whole or in part for any other project without written authority of Wallace Group, a California Corporation.

Copyright © 2026 Wallace Group, a California Corporation. All rights reserved. Copies of this drawing shall have this notice.

LOS OLIVIOS COMMUNITY SERVICES DISTRICT
WASTEWATER COLLECTION SYSTEM
SAN MARCOS PASS ROAD - SS-5

JOB #:	1565.0002
DESIGNERS:	RAH
DRAWN BY:	RMS
DATE:	04/28/26

DRAWING NO.
C-501
####OF 63 SHEETS

FOR REDUCED PLANS
ORIGINAL SCALE IS IN INCHES
0 1 2 3
5

REFERENCE NOTES:

	DESCRIPTION
1	SURFACE IMPROVEMENTS
100	GENERAL
101	FIRST REFERENCE NOTE
2	SEWERS AND SANITATION
200	GENERAL FACILITIES
201	PVC SDR 35 SEWER PIPE

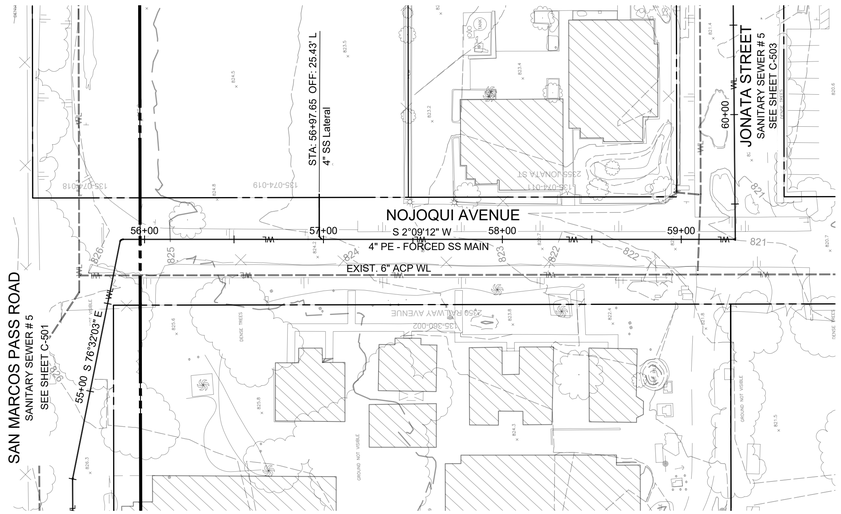

GRAPHIC SCALE
0 20' 40' 80'
(IN FEET)
1 IN = 40 FT

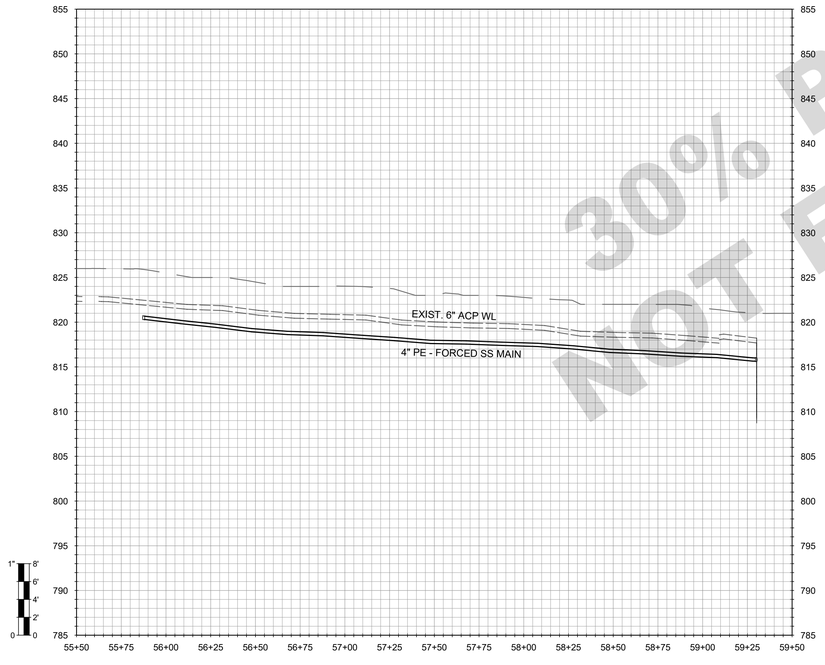

30% PROGRESS PLANS
NOT FOR CONSTRUCTION

WALLACE GROUP®
CIVIL AND TRANSPORTATION ENGINEERING
CONSTRUCTION MANAGEMENT
LANDSCAPE ARCHITECTURE
MECHANICAL ENGINEERING
PLANNING
PUBLIC WORKS ADMINISTRATION
SURVEYING / GIS SOLUTIONS
WATER RESOURCES

612 CLARION COURT
SAN LUIS OBISPO, CA 93401
T 805 544-4011 F 805 544-4294
www.wallacegroup.us

REGISTERED PROFESSIONAL ENGINEER
RACHEL A. HAWTHORNE
No. 73686
FOR PLAN REVIEW ONLY
NOT FOR CONSTRUCTION
CIVIL
STATE OF CALIFORNIA

SIGNATURE

DATE SIGNED

These plans and specifications, and the ideas and designs incorporated herein, are instruments of service prepared for the construction of work shown hereon and shall not be used in whole or in part for any other project without written authority of Wallace Group, a California Corporation.

Copyright © 2026 Wallace Group, a California Corporation. All rights reserved. Copies of this drawing shall have this notice.

LOS OLIVIOS COMMUNITY SERVICES DISTRICT
WASTEWATER COLLECTION SYSTEM
NOJOQUI AVE - SS-5

JOB #: 1565.0002
DESIGNERS: RAH
DRAWN BY: RMS
DATE: 04/28/26

DRAWING NO.
C-502
####OF 63 SHEETS

FOR REDUCED PLANS
ORIGINAL SCALE IS IN INCHES
0 1 2 3
5

REFERENCE NOTES:

	DESCRIPTION
	DESCRIPTION
1	**SURFACE IMPROVEMENTS**
100	**GENERAL**
101	**FIRST REFERENCE NOTE**
2	**SEWERS AND SANITATION**
200	**GENERAL FACILITIES**
201	**PVC SDR 35 SEWER PIPE**

GRAPHIC SCALE
0 20' 40' 80'
(IN FEET)
1 IN = 40 FT

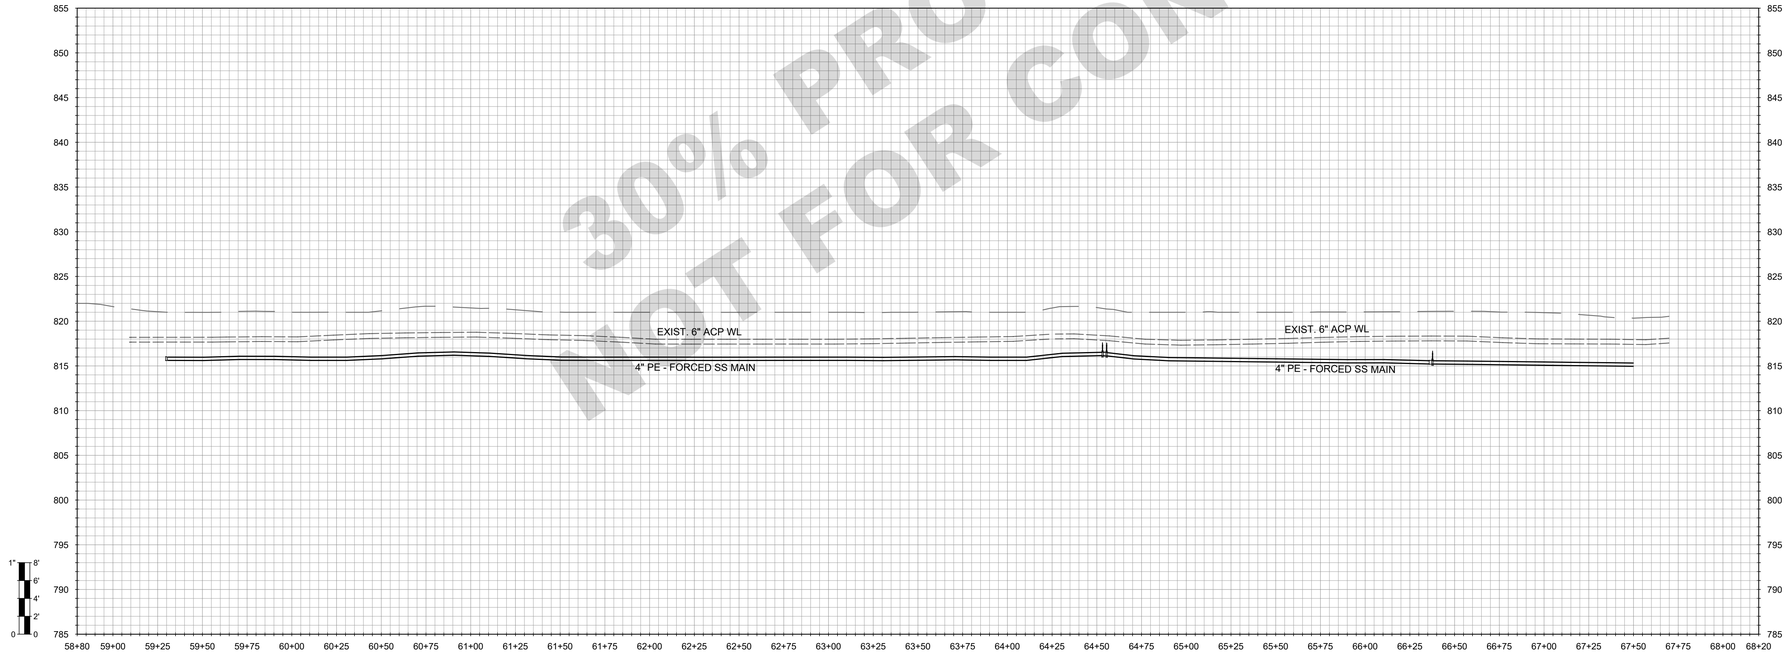

30% PROGRESS PLANS
NOT FOR CONSTRUCTION

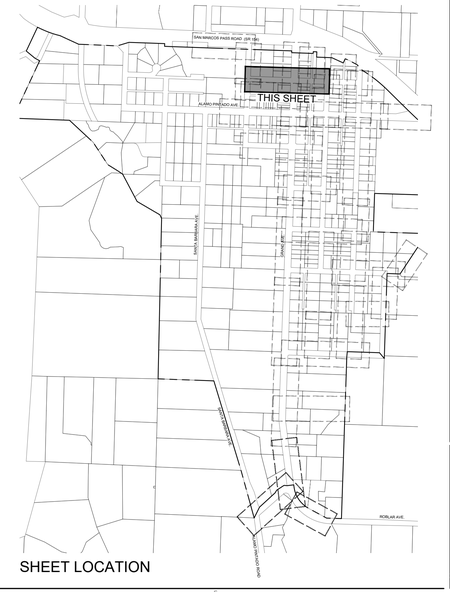

SHEET LOCATION

WALLACE GROUP®
CIVIL AND TRANSPORTATION ENGINEERING
CONSTRUCTION MANAGEMENT
LANDSCAPE ARCHITECTURE
MECHANICAL ENGINEERING
PLANNING
PUBLIC WORKS ADMINISTRATION
SURVEYING / GIS SOLUTIONS
WATER RESOURCES

612 CLARION COURT
SAN LUIS OBISPO, CA 93401
T 805 544-4011 F 805 544-4294
www.wallacegroup.us

REGISTERED PROFESSIONAL ENGINEER
RACHEL A. HAWTHORNE
No. 73686
FOR PLAN REVIEW ONLY
NOT FOR CONSTRUCTION
CIVIL
STATE OF CALIFORNIA

SIGNATURE

DATE SIGNED

These plans and specifications, and the ideas and designs incorporated herein, are instruments of service prepared for the construction of work shown hereon and shall not be used in whole or in part for any other project without written authority of Wallace Group, a California Corporation.

Copyright © 2026 Wallace Group, a California Corporation. All rights reserved. Copies of this drawing shall have this notice.

LOS OLIVOS COMMUNITY SERVICES DISTRICT
WASTEWATER COLLECTION SYSTEM
JONATA STREET - SS-5

JOB #:	1565.0002
DESIGNERS:	RAH
DRAWN BY:	RMS
DATE:	04/28/26

DRAWING NO.
C-503
####OF 63 SHEETS

FOR REDUCED PLANS
ORIGINAL SCALE IS IN INCHES
0 1 2 3
5

REFERENCE NOTES:

	DESCRIPTION
1	SURFACE IMPROVEMENTS
100	GENERAL
101	FIRST REFERENCE NOTE
2	SEWERS AND SANITATION
200	GENERAL FACILITIES
201	PVC SDR 35 SEWER PIPE

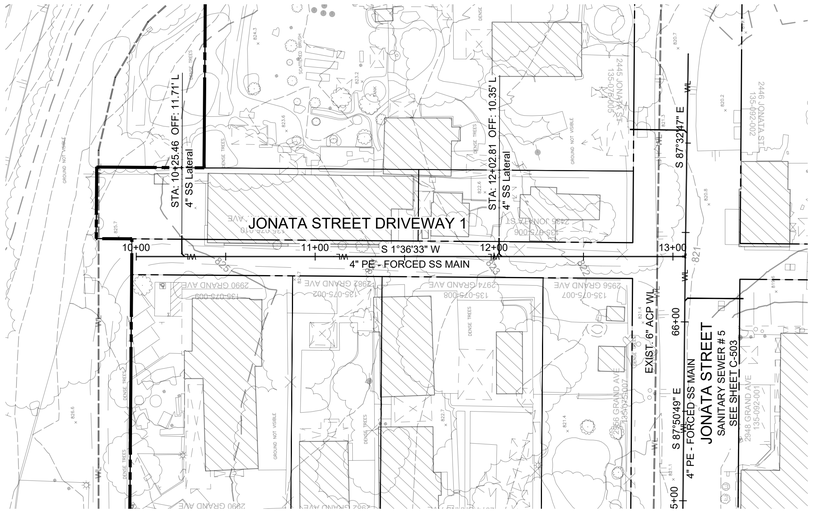

GRAPHIC SCALE
0 20' 40' 80'
(IN FEET)
1 IN = 40 FT

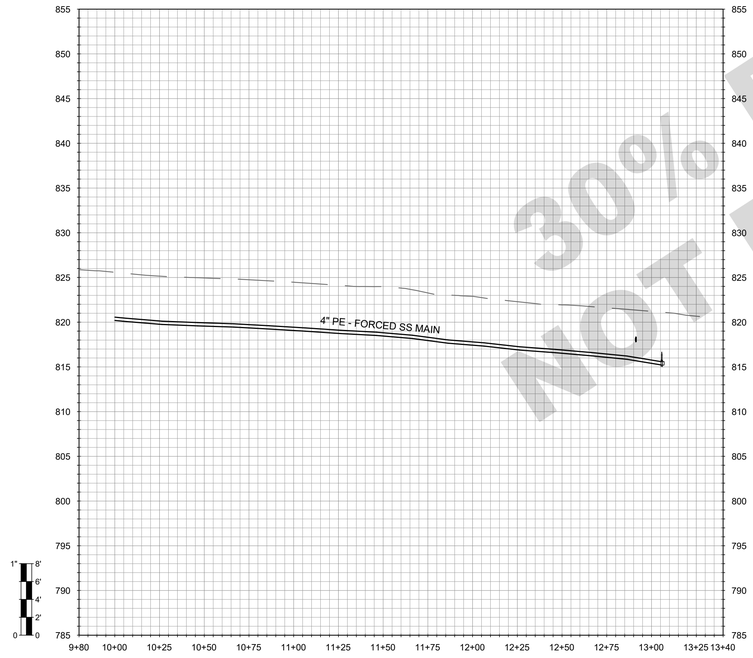

PROGRESS PLANS
FOR CONSTRUCTION
30%
NOT

SHEET LOCATION

WALLACE GROUP®
CIVIL AND TRANSPORTATION ENGINEERING
CONSTRUCTION MANAGEMENT
LANDSCAPE ARCHITECTURE
MECHANICAL ENGINEERING
PLANNING
PUBLIC WORKS ADMINISTRATION
SURVEYING / GIS SOLUTIONS
WATER RESOURCES

612 CLARION COURT
SAN LUIS OBISPO, CA 93401
T 805 544-4011 F 805 544-4294
www.wallacegroup.us

REGISTERED PROFESSIONAL ENGINEER
RACHEL A. HAWTHORNE
No. 73686
FOR PLAN REVIEW ONLY
NOT FOR CONSTRUCTION
CIVIL
STATE OF CALIFORNIA

SIGNATURE

DATE SIGNED

These plans and specifications, and the ideas and designs incorporated herein, are instruments of service prepared for the construction of work shown hereon and shall not be used in whole or in part for any other project without written authority of Wallace Group, a California Corporation.

Copyright © 2026 Wallace Group, a California Corporation. All rights reserved. Copies of this drawing shall have this notice.

LOS OLIVOS COMMUNITY SERVICES DISTRICT
WASTEWATER COLLECTION SYSTEM
JONATA DRIVEWAY 1- SS-5a

JOB #:	1565.0002
DESIGNERS:	RAH
DRAWN BY:	RMS
DATE:	04/28/26

DRAWING NO.
C-504
####OF 63 SHEETS

FOR REDUCED PLANS
ORIGINAL SCALE IS IN INCHES
0 1 2 3
5

REFERENCE NOTES:

	DESCRIPTION
1	SURFACE IMPROVEMENTS
100	GENERAL
101	FIRST REFERENCE NOTE
2	SEWERS AND SANITATION
200	GENERAL FACILITIES
201	PVC SDR 35 SEWER PIPE

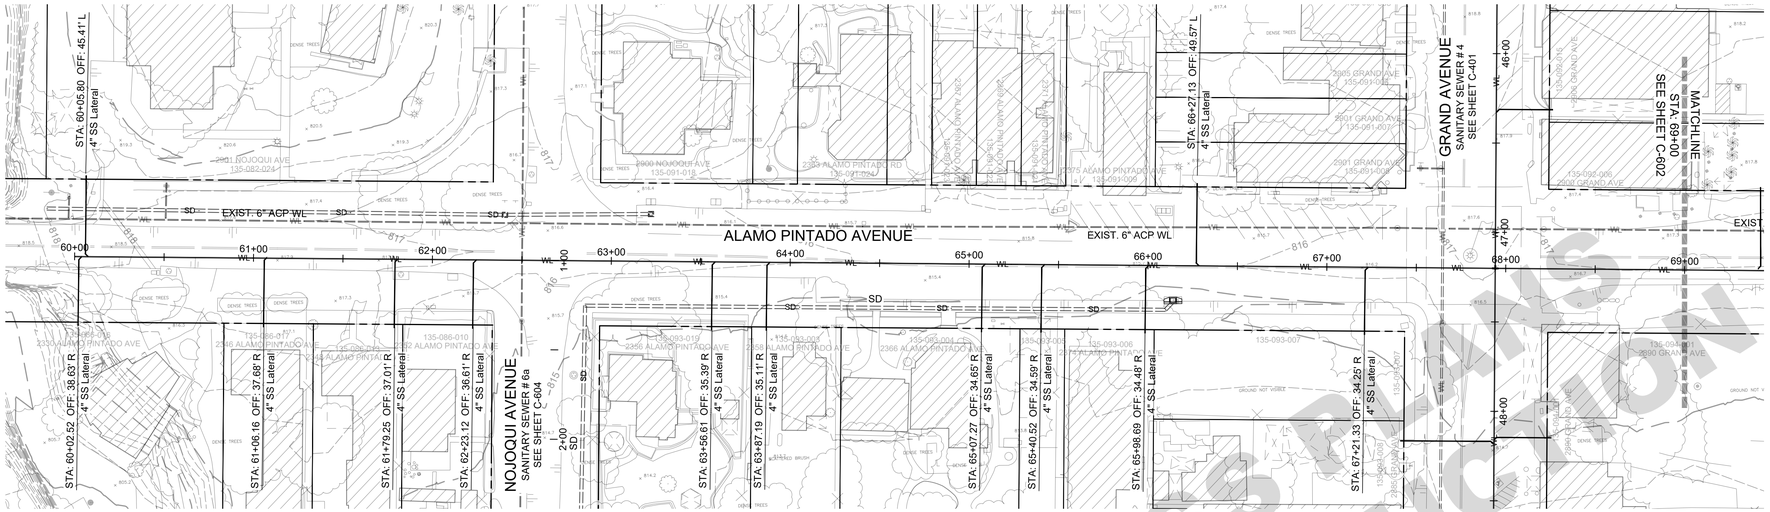

GRAPHIC SCALE
0 20' 40' 80'
(IN FEET)
1 IN = 40 FT

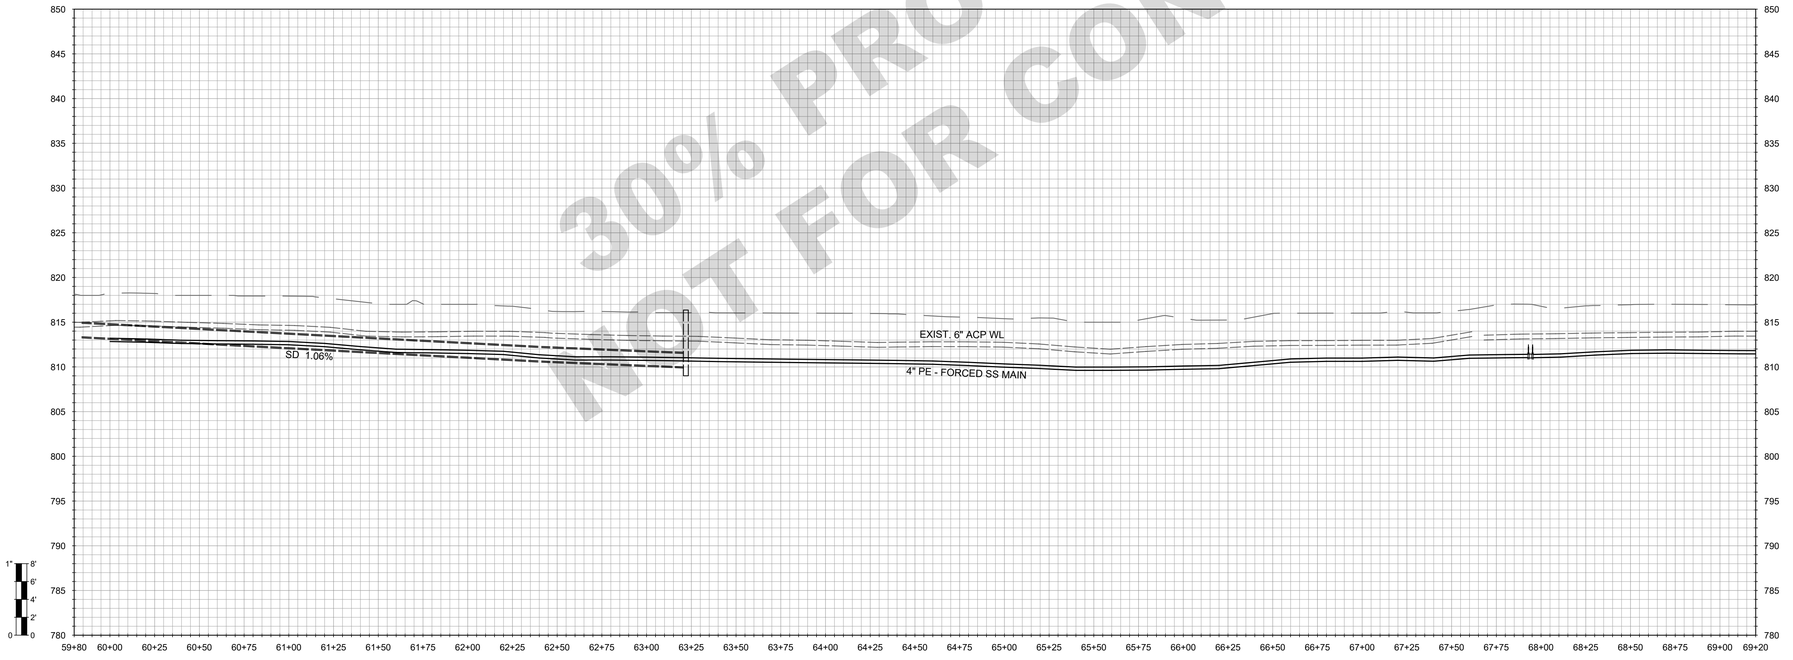

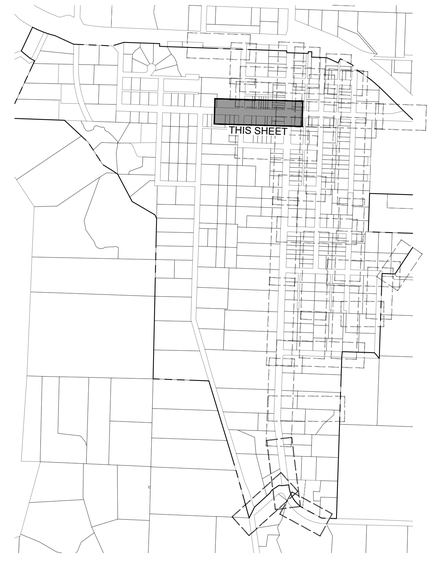

30% PROGRESS PLANS
NOT FOR CONSTRUCTION

WALLACE GROUP®
CIVIL AND TRANSPORTATION ENGINEERING
CONSTRUCTION MANAGEMENT
LANDSCAPE ARCHITECTURE
MECHANICAL ENGINEERING
PLANNING
PUBLIC WORKS ADMINISTRATION
SURVEYING / GIS SOLUTIONS
WATER RESOURCES

612 CLARION COURT
SAN LUIS OBISPO, CA 93401
T 805 544-4011 F 805 544-4294
www.wallacegroup.us

REGISTERED PROFESSIONAL ENGINEER
RACHEL A. HAWTHORNE
No. 73686
FOR PLAN REVIEW ONLY
NOT FOR CONSTRUCTION
CIVIL
STATE OF CALIFORNIA

SIGNATURE

DATE SIGNED

These plans and specifications, and the ideas and designs incorporated herein, are instruments of service prepared for the construction of work shown hereon and shall not be used in whole or in part for any other project without written authority of Wallace Group, a California Corporation.

Copyright © 2026 Wallace Group, a California Corporation. All rights reserved. Copies of this drawing shall have this notice.

LOS OLIVIOS COMMUNITY SERVICES DISTRICT
WASTEWATER COLLECTION SYSTEM
ALOMO PINTADO AVENUE - SS-6

JOB #:	1565.0002
DESIGNERS:	RAH
DRAWN BY:	RMS
DATE:	04/28/26

DRAWING NO.
C-601
####OF 63 SHEETS

FOR REDUCED PLANS
ORIGINAL SCALE IS IN INCHES
0 1 2 3
5

REFERENCE NOTES:

	DESCRIPTION
1	SURFACE IMPROVEMENTS
100	GENERAL
101	FIRST REFERENCE NOTE
2	SEWERS AND SANITATION
200	GENERAL FACILITIES
201	PVC SDR 35 SEWER PIPE

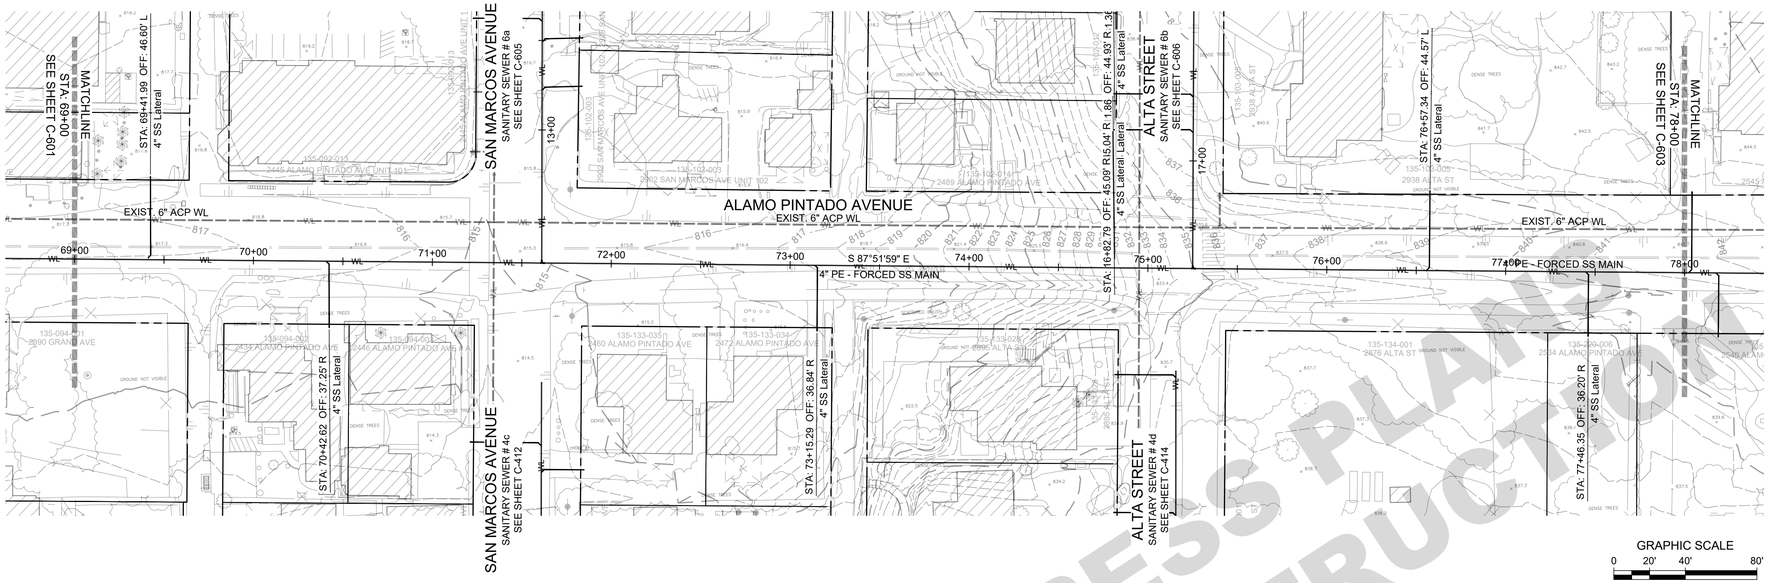

GRAPHIC SCALE
0 20' 40' 80'
(IN FEET)
1 IN = 40 FT

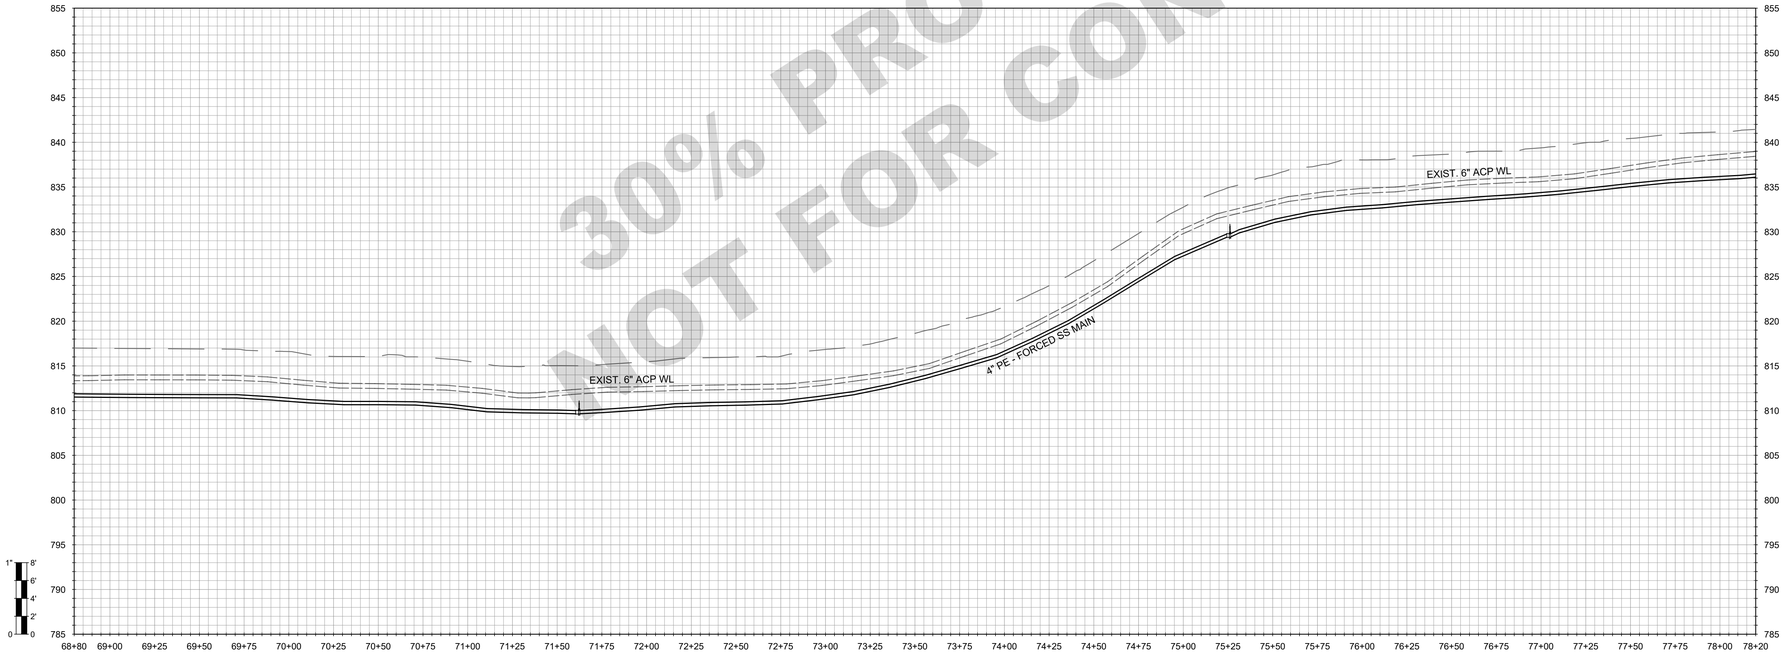

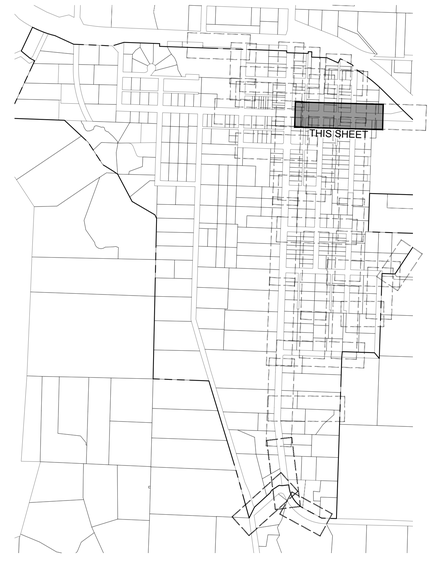

30% PROGRESS PLANS
NOT FOR CONSTRUCTION

WALLACE GROUP®
CIVIL AND TRANSPORTATION ENGINEERING
CONSTRUCTION MANAGEMENT
LANDSCAPE ARCHITECTURE
MECHANICAL ENGINEERING
PLANNING
PUBLIC WORKS ADMINISTRATION
SURVEYING / GIS SOLUTIONS
WATER RESOURCES

612 CLARION COURT
SAN LUIS OBISPO, CA 93401
T 805 544-4011 F 805 544-4294
www.wallacegroup.us

REGISTERED PROFESSIONAL ENGINEER
RACHEL A. HAWTHORNE
No. 73686
FOR PLAN REVIEW ONLY
NOT FOR CONSTRUCTION
CIVIL
STATE OF CALIFORNIA

SIGNATURE

DATE SIGNED

These plans and specifications, and the ideas and designs incorporated herein, are instruments of service prepared for the construction of work shown hereon and shall not be used in whole or in part for any other project without written authority of Wallace Group, a California Corporation.

Copyright © 2026 Wallace Group, a California Corporation. All rights reserved. Copies of this drawing shall have this notice.

LOS OLIVOS COMMUNITY SERVICES DISTRICT
WASTEWATER COLLECTION SYSTEM
ALOMO PINTADO AVENUE - SS-6

JOB #:	1565.0002
DESIGNERS:	RAH
DRAWN BY:	RMS
DATE:	04/28/26

DRAWING NO.
C-602
####OF 63 SHEETS

FOR REDUCED PLANS
ORIGINAL SCALE IS IN INCHES
0 1 2 3
5

REFERENCE NOTES:

	DESCRIPTION
1	SURFACE IMPROVEMENTS
100	GENERAL
101	FIRST REFERENCE NOTE
2	SEWERS AND SANITATION
200	GENERAL FACILITIES
201	PVC SDR 35 SEWER PIPE

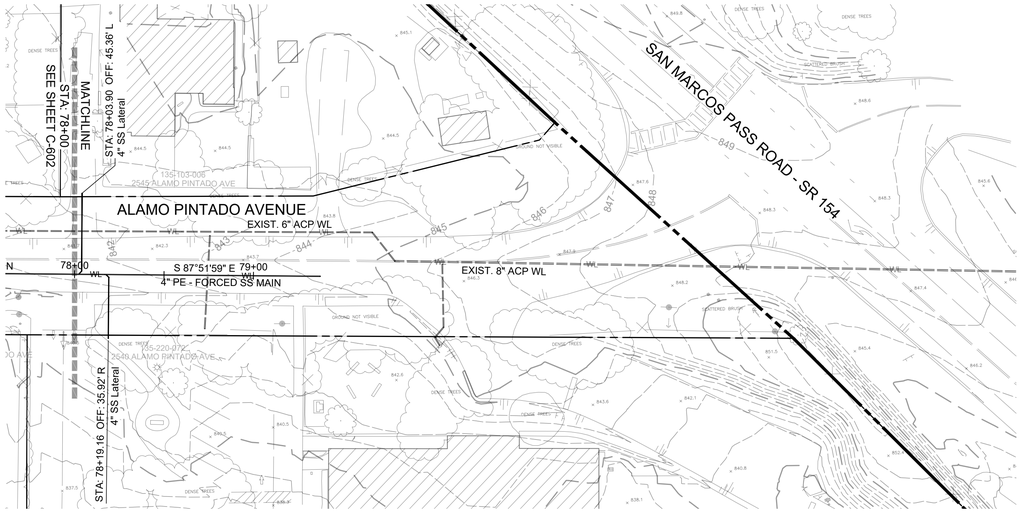

GRAPHIC SCALE
0 20' 40' 80'
(IN FEET)
1 IN = 40 FT

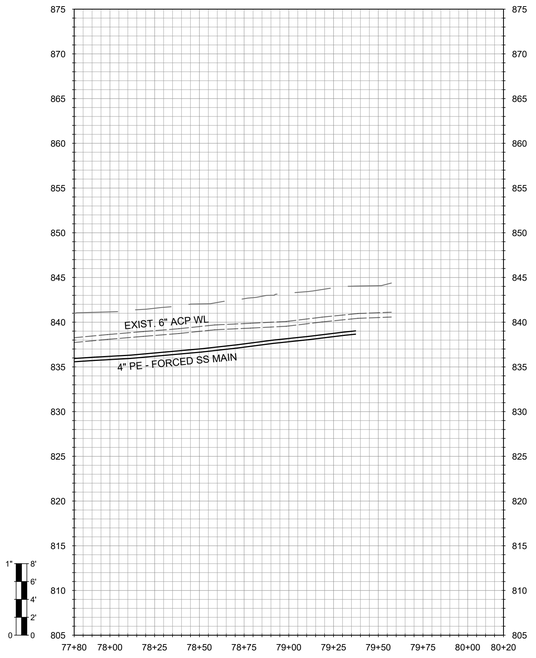

30% PROGRESS PLANS
NOT FOR CONSTRUCTION

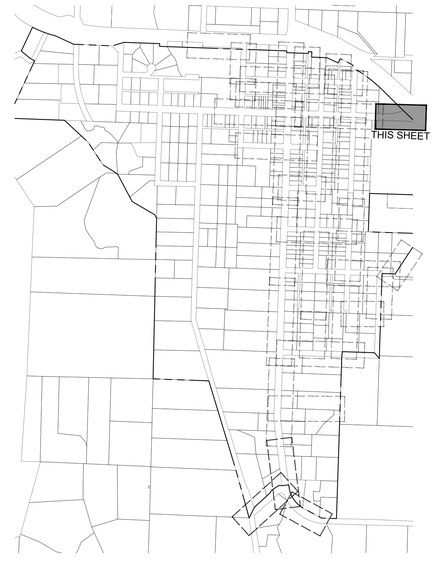

WALLACE GROUP®
CIVIL AND TRANSPORTATION ENGINEERING
CONSTRUCTION MANAGEMENT
LANDSCAPE ARCHITECTURE
MECHANICAL ENGINEERING
PLANNING
PUBLIC WORKS ADMINISTRATION
SURVEYING / GIS SOLUTIONS
WATER RESOURCES

612 CLARION COURT
SAN LUIS OBISPO, CA 93401
T 805 544-4011 F 805 544-4294
www.wallacegroup.us

REGISTERED PROFESSIONAL ENGINEER
RACHEL A. HAWTHORNE
No. 73686
FOR PLAN REVIEW ONLY
NOT FOR CONSTRUCTION
CIVIL
STATE OF CALIFORNIA

SIGNATURE

DATE SIGNED

These plans and specifications, and the ideas and designs incorporated herein, are instruments of service prepared for the construction of work shown hereon and shall not be used in whole or in part for any other project without written authority of Wallace Group, a California Corporation.

Copyright © 2026 Wallace Group, a California Corporation. All rights reserved. Copies of this drawing shall have this notice.

LOS OLIVIOS COMMUNITY SERVICES DISTRICT
WASTEWATER COLLECTION SYSTEM
ALOMO PINTADO AVENUE - SS-6

JOB #: 1565.0002
DESIGNERS: RAH
DRAWN BY: RMS
DATE: 04/28/26

DRAWING NO.
C-603
####OF 63 SHEETS

FOR REDUCED PLANS
ORIGINAL SCALE IS IN INCHES
0 1 2 3
5

REFERENCE NOTES:

	DESCRIPTION
1	SURFACE IMPROVEMENTS
100	GENERAL
101	FIRST REFERENCE NOTE
2	SEWERS AND SANITATION
200	GENERAL FACILITIES
201	PVC SDR 35 SEWER PIPE

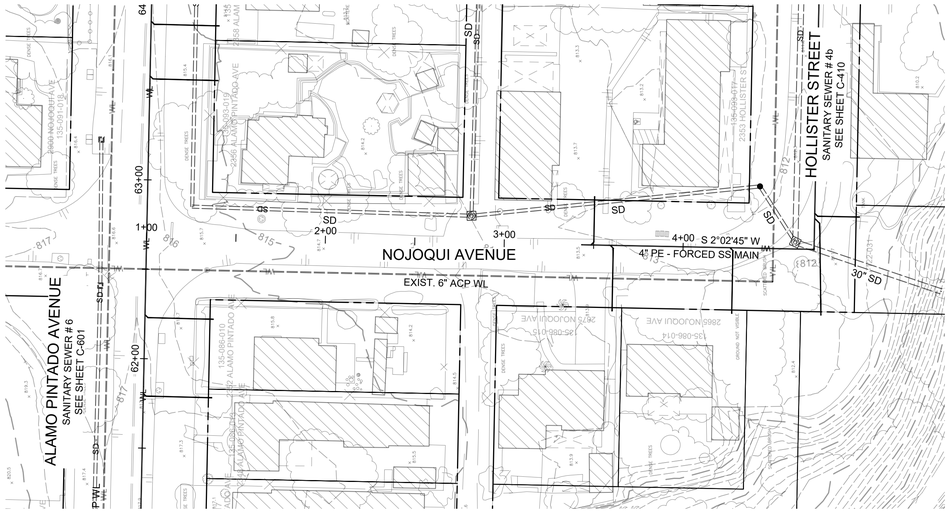

GRAPHIC SCALE
0 20' 40' 80'
(IN FEET)
1 IN = 40 FT

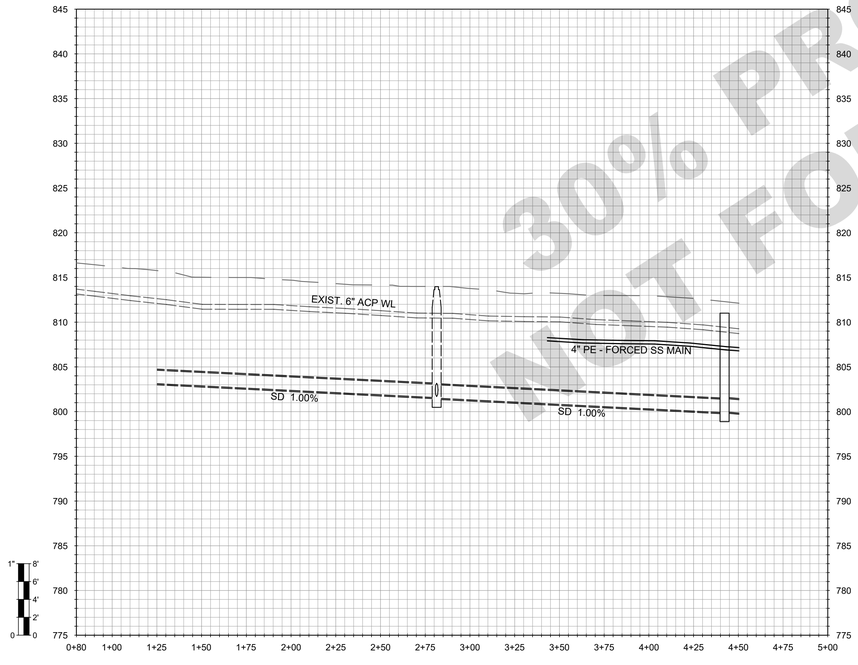

30% PROGRESS PLANS
NOT FOR CONSTRUCTION

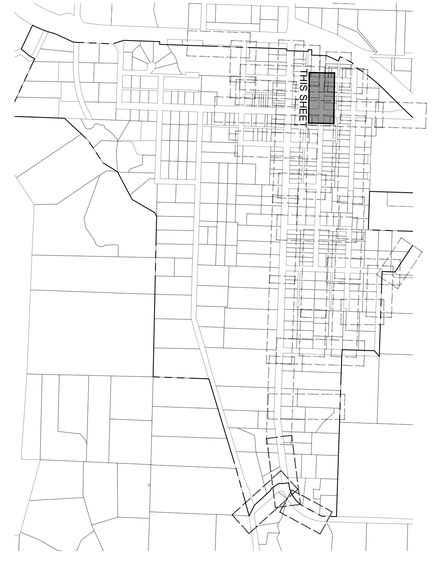

WALLACE GROUP®
CIVIL AND TRANSPORTATION ENGINEERING
CONSTRUCTION MANAGEMENT
LANDSCAPE ARCHITECTURE
MECHANICAL ENGINEERING
PLANNING
PUBLIC WORKS ADMINISTRATION
SURVEYING / GIS SOLUTIONS
WATER RESOURCES

612 CLARION COURT
SAN LUIS OBISPO, CA 93401
T 805 544-4011 F 805 544-4294
www.wallacegroup.us

REGISTERED PROFESSIONAL ENGINEER
RACHEL A. HAWTHORNE
No. 73686
FOR PLAN REVIEW ONLY
NOT FOR CONSTRUCTION
CIVIL
STATE OF CALIFORNIA

SIGNATURE

DATE SIGNED

These plans and specifications, and the ideas and designs incorporated herein, are instruments of service prepared for the construction of work shown hereon and shall not be used in whole or in part for any other project without written authority of Wallace Group, a California Corporation.

Copyright © 2026 Wallace Group, a California Corporation. All rights reserved. Copies of this drawing shall have this notice.

LOS OLIVOS COMMUNITY SERVICES DISTRICT
WASTEWATER COLLECTION SYSTEM
NOJOQUI AVENUE - SS-6a

JOB #: 1565.0002
DESIGNERS: RAH
DRAWN BY: RMS
DATE: 04/28/26

DRAWING NO.
C-604
####OF 63 SHEETS

FILE NAME: 1565-0002-EAST-PIP4-SS6.DWG Plot Date: 4/28/2026

FOR REDUCED PLANS
ORIGINAL SCALE IS IN INCHES

0 1 2 3
5

REFERENCE NOTES:

	DESCRIPTION
1	SURFACE IMPROVEMENTS
100	GENERAL
101	FIRST REFERENCE NOTE
2	SEWERS AND SANITATION
200	GENERAL FACILITIES
201	PVC SDR 35 SEWER PIPE

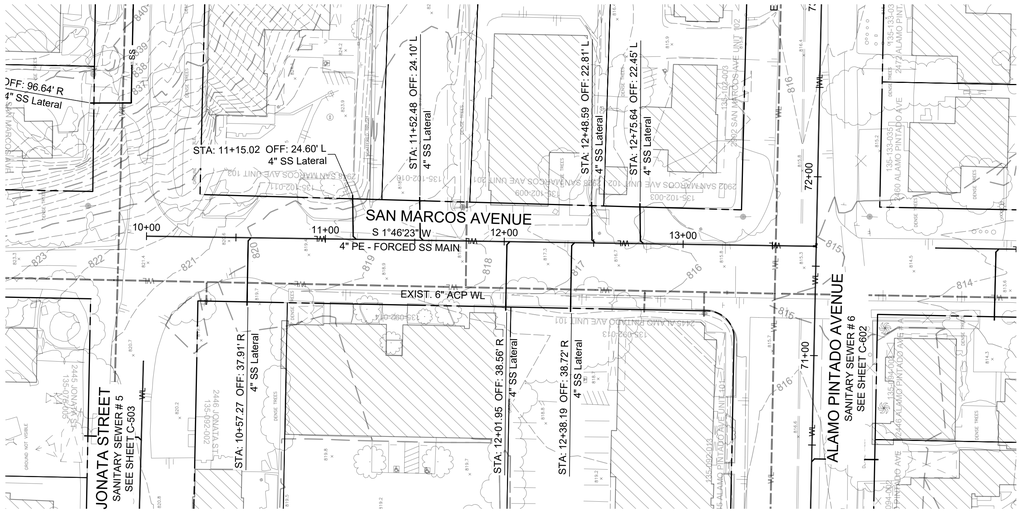

GRAPHIC SCALE
0 20' 40' 80'
(IN FEET)
1 IN = 40 FT

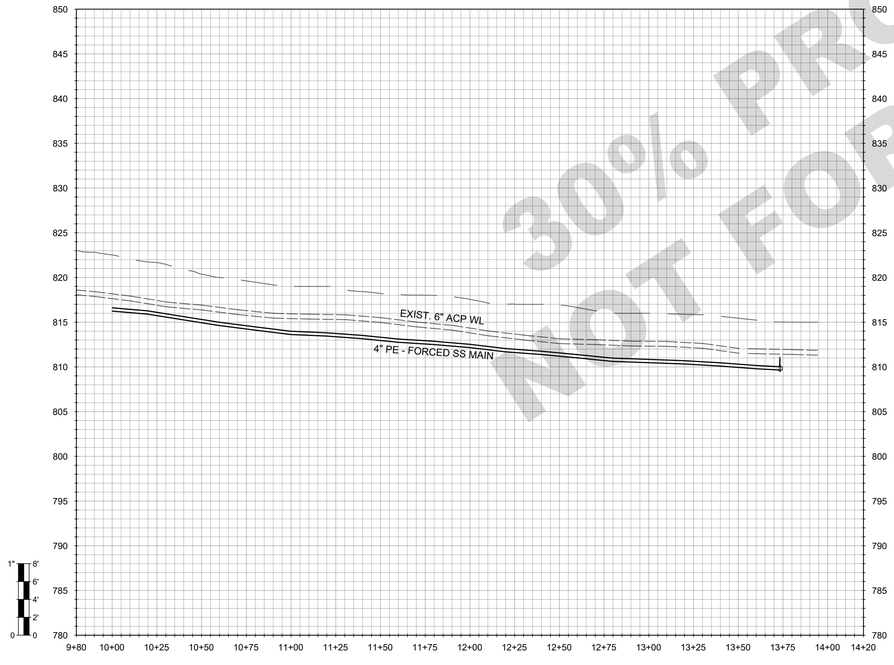

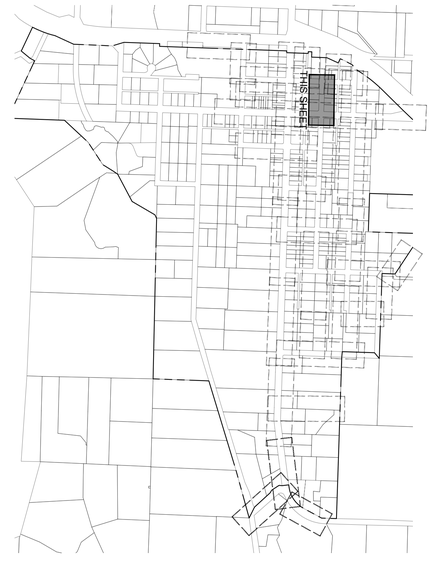

30% PROGRESS PLANS
NOT FOR CONSTRUCTION

WALLACE GROUP®
CIVIL AND TRANSPORTATION ENGINEERING
CONSTRUCTION MANAGEMENT
LANDSCAPE ARCHITECTURE
MECHANICAL ENGINEERING
PLANNING
PUBLIC WORKS ADMINISTRATION
SURVEYING / GIS SOLUTIONS
WATER RESOURCES

612 CLARION COURT
SAN LUIS OBISPO, CA 93401
T 805 544-4011 F 805 544-4294
www.wallacegroup.us

REGISTERED PROFESSIONAL ENGINEER
RACHEL A. HAWTHORNE
No. 73686
FOR PLAN REVIEW ONLY
NOT FOR CONSTRUCTION
CIVIL
STATE OF CALIFORNIA

SIGNATURE

DATE SIGNED

These plans and specifications, and the ideas and designs incorporated herein, are instruments of service prepared for the construction of work shown hereon and shall not be used in whole or in part for any other project without written authority of Wallace Group, a California Corporation.

Copyright © 2026 Wallace Group, a California Corporation. All rights reserved. Copies of this drawing shall have this notice.

LOS OLIVIOS COMMUNITY SERVICES DISTRICT
WASTEWATER COLLECTION SYSTEM
SAN MARCOS AVENUE - SS-6b

JOB #:	1565.0002
DESIGNERS:	RAH
DRAWN BY:	RMS
DATE:	04/28/26

DRAWING NO.
C-605
####OF 63 SHEETS

FOR REDUCED PLANS
ORIGINAL SCALE IS IN INCHES
0 1 2 3
5

REFERENCE NOTES:

	DESCRIPTION
1	SURFACE IMPROVEMENTS
100	GENERAL
101	FIRST REFERENCE NOTE
2	SEWERS AND SANITATION
200	GENERAL FACILITIES
201	PVC SDR 35 SEWER PIPE

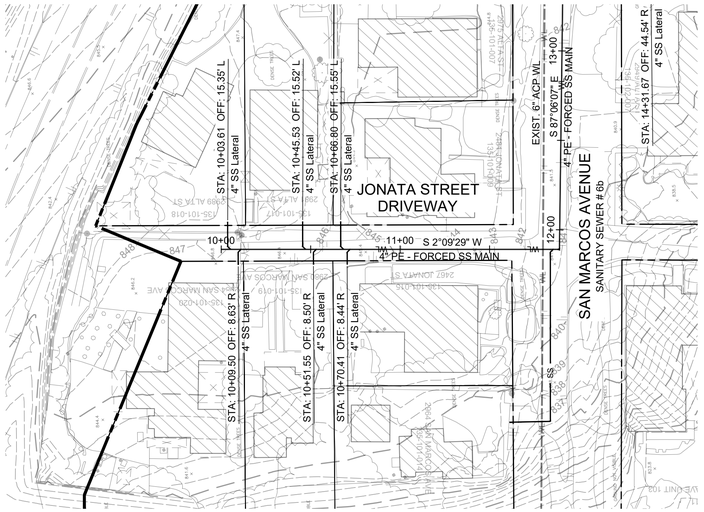

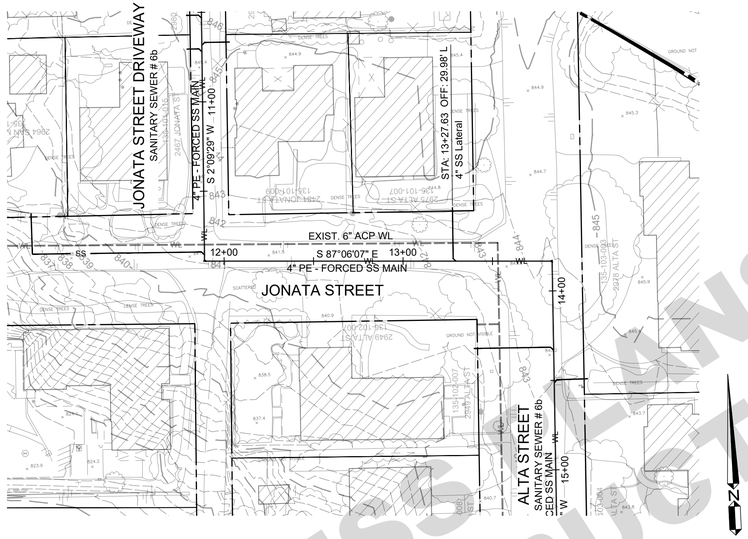

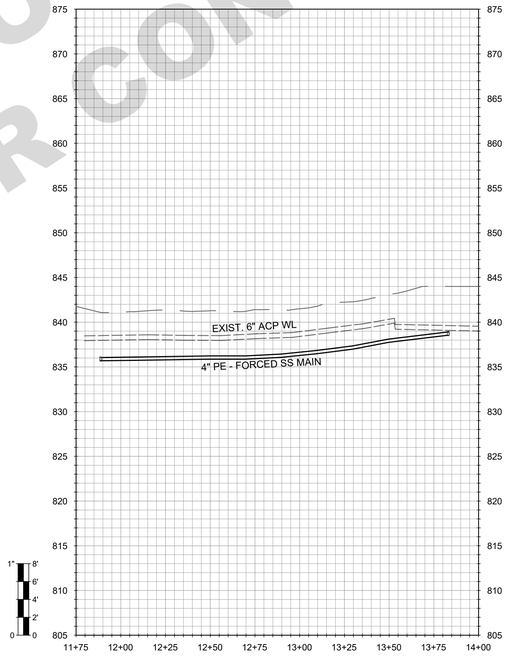

30% PROGRESS PLANS
NOT FOR CONSTRUCTION

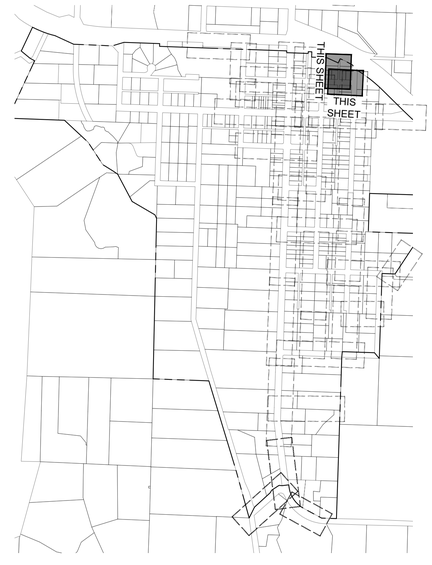

WALLACE GROUP®
CIVIL AND TRANSPORTATION ENGINEERING
CONSTRUCTION MANAGEMENT
LANDSCAPE ARCHITECTURE
MECHANICAL ENGINEERING
PLANNING
PUBLIC WORKS ADMINISTRATION
SURVEYING / GIS SOLUTIONS
WATER RESOURCES

612 CLARION COURT
SAN LUIS OBISPO, CA 93401
T 805 544-4011 F 805 544-4294
www.wallacegroup.us

REGISTERED PROFESSIONAL ENGINEER
RACHEL A. HAWTHORNE
No. 73686
FOR PLAN REVIEW ONLY
NOT FOR CONSTRUCTION
CIVIL
STATE OF CALIFORNIA

SIGNATURE

DATE SIGNED

These plans and specifications, and the ideas and designs incorporated herein, are instruments of service prepared for the construction of work shown hereon and shall not be used in whole or in part for any other project without written authority of Wallace Group, a California Corporation.

Copyright © 2026 Wallace Group, a California Corporation. All rights reserved. Copies of this drawing shall have this notice.

LOS OLIVIOS COMMUNITY SERVICES DISTRICT
WASTEWATER COLLECTION SYSTEM
JONTA ST. AND JONATA DRIVEWAY 1 - SS-6c

JOB #:	1565.0002
DESIGNERS:	RAH
DRAWN BY:	RMS
DATE:	04/28/26

DRAWING NO.
C-606
####OF 63 SHEETS

FOR REDUCED PLANS
ORIGINAL SCALE IS IN INCHES
0 1 2 3
5

REFERENCE NOTES:

	DESCRIPTION
1	SURFACE IMPROVEMENTS
100	GENERAL
101	FIRST REFERENCE NOTE
2	SEWERS AND SANITATION
200	GENERAL FACILITIES
201	PVC SDR 35 SEWER PIPE

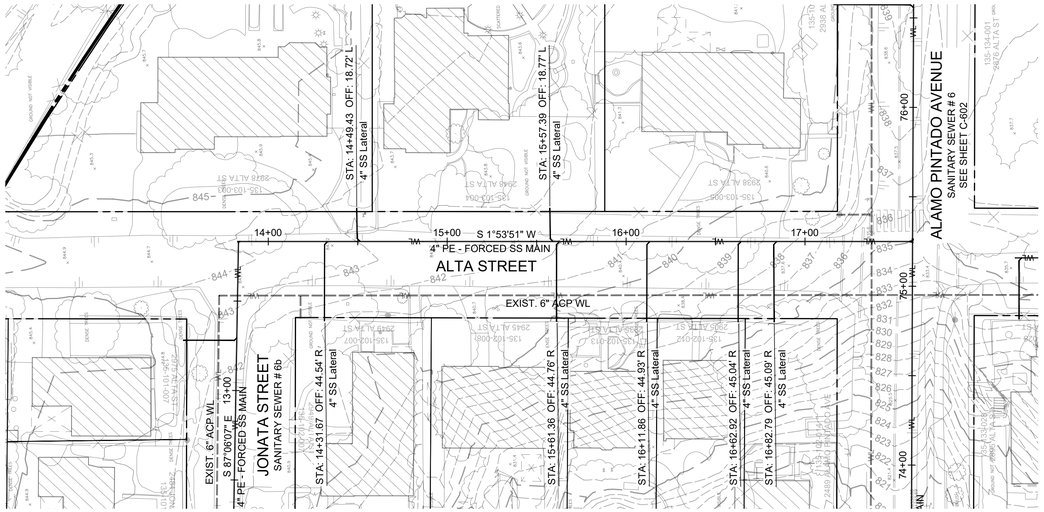

GRAPHIC SCALE
0 20' 40' 80'
(IN FEET)
1 IN = 40 FT

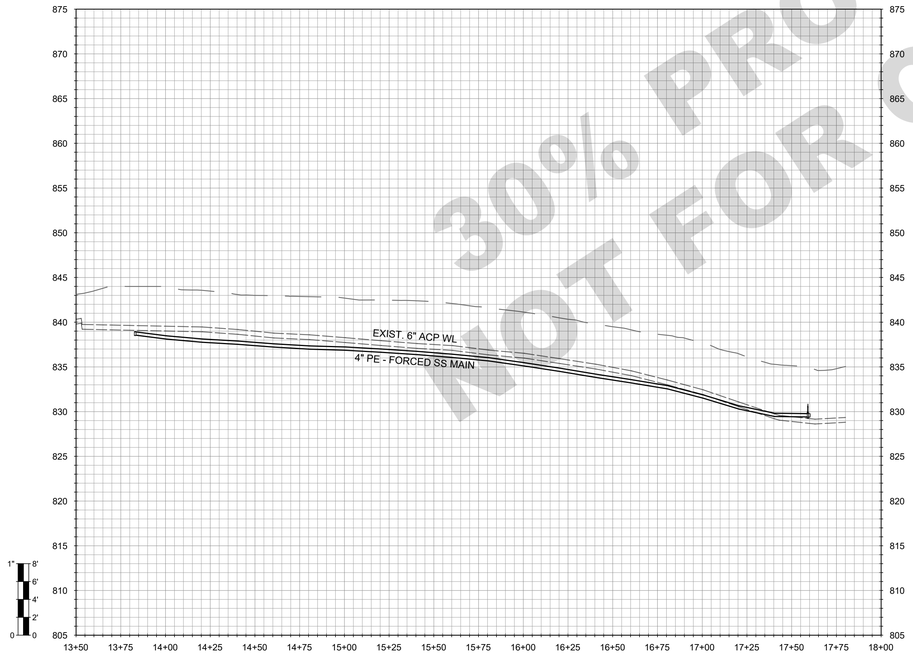

30% PROGRESS PLANS
NOT FOR CONSTRUCTION

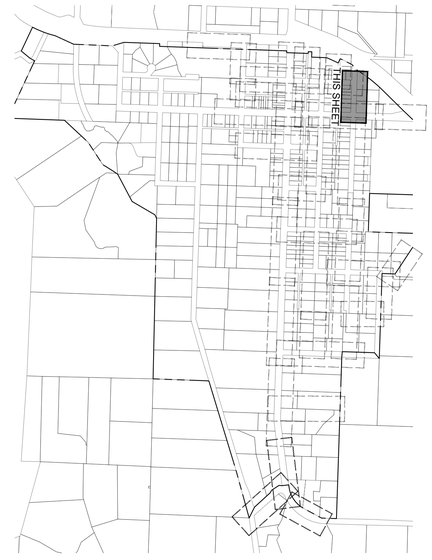

WALLACE GROUP®
CIVIL AND TRANSPORTATION ENGINEERING
CONSTRUCTION MANAGEMENT
LANDSCAPE ARCHITECTURE
MECHANICAL ENGINEERING
PLANNING
PUBLIC WORKS ADMINISTRATION
SURVEYING / GIS SOLUTIONS
WATER RESOURCES

612 CLARION COURT
SAN LUIS OBISPO, CA 93401
T 805 544-4011 F 805 544-4294
www.wallacegroup.us

REGISTERED PROFESSIONAL ENGINEER
RACHEL A. HAWTHORNE
No. 73686
FOR PLAN REVIEW ONLY
NOT FOR CONSTRUCTION
CIVIL
STATE OF CALIFORNIA

SIGNATURE

DATE SIGNED

These plans and specifications, and the ideas and designs incorporated herein, are instruments of service prepared for the construction of work shown hereon and shall not be used in whole or in part for any other project without written authority of Wallace Group, a California Corporation.

Copyright © 2026 Wallace Group, a California Corporation. All rights reserved. Copies of this drawing shall have this notice.

LOS OLIVIOS COMMUNITY SERVICES DISTRICT
WASTEWATER COLLECTION SYSTEM
ALTA STREET

JOB #: 1565.0002
DESIGNERS: RAH
DRAWN BY: RMS
DATE: 04/28/26

DRAWING NO.
C-607
####OF 63 SHEETS

FOR REDUCED PLANS
ORIGINAL SCALE IS IN INCHES
0 1 2 3
5

REFERENCE NOTES:

	DESCRIPTION
1	SURFACE IMPROVEMENTS
100	GENERAL
101	FIRST REFERENCE NOTE
2	SEWERS AND SANITATION
200	GENERAL FACILITIES
201	PVC SDR 35 SEWER PIPE

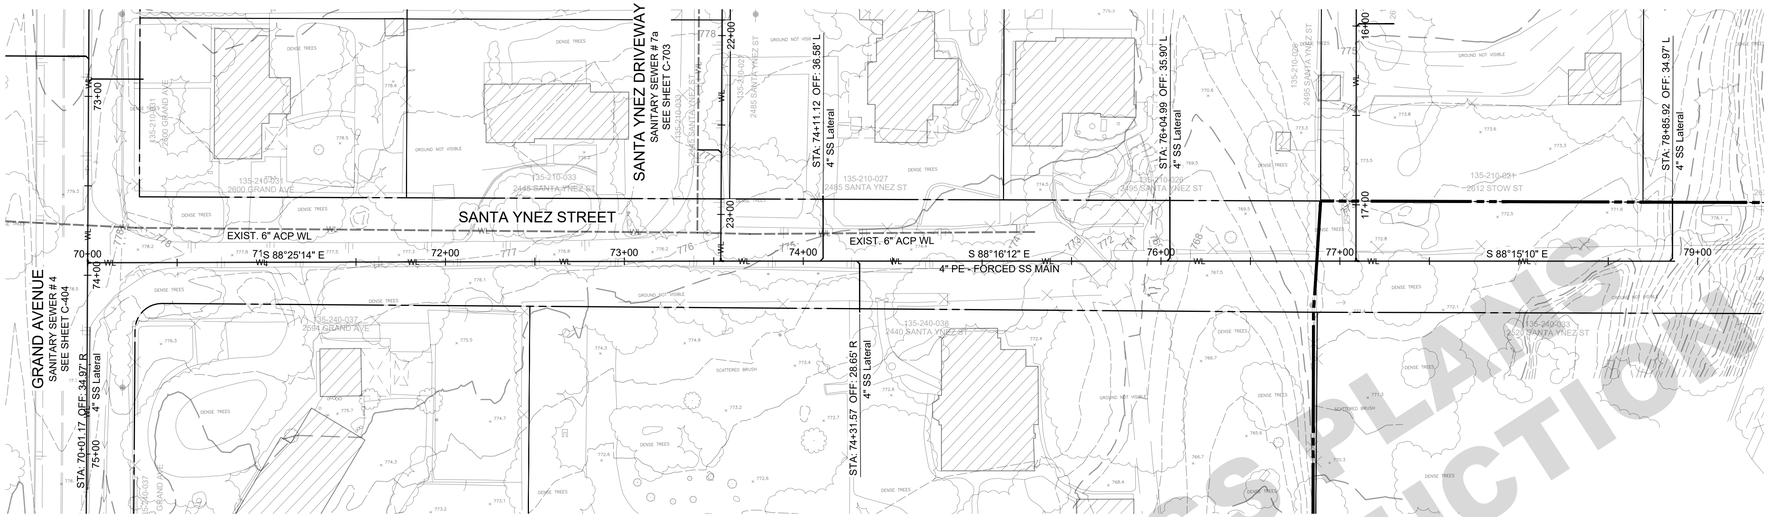

GRAPHIC SCALE
0 20' 40' 80'
(IN FEET)
1 IN = 40 FT

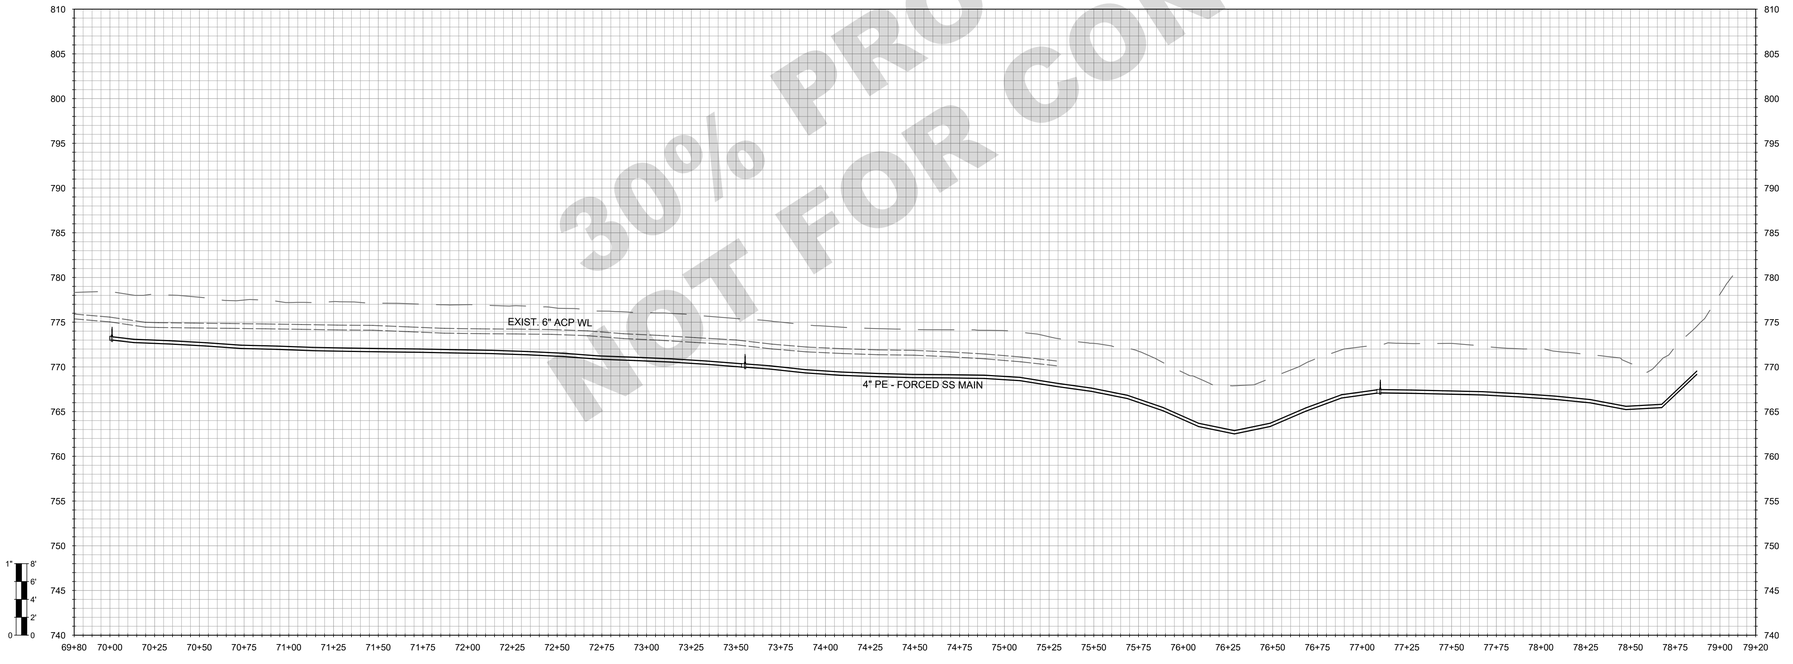

30% PROGRESS PLANS
NOT FOR CONSTRUCTION

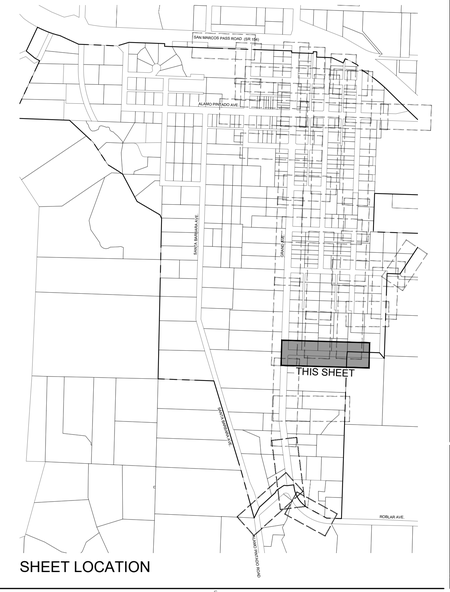

SHEET LOCATION

WALLACE GROUP®

CIVIL AND TRANSPORTATION ENGINEERING
CONSTRUCTION MANAGEMENT
LANDSCAPE ARCHITECTURE
MECHANICAL ENGINEERING
PLANNING
PUBLIC WORKS ADMINISTRATION
SURVEYING / GIS SOLUTIONS
WATER RESOURCES

612 CLARION COURT
SAN LUIS OBISPO, CA 93401
T 805 544-4011 F 805 544-4294
www.wallacegroup.us

REGISTERED PROFESSIONAL ENGINEER
RACHEL A. HAWTHORNE
No. 73686
FOR PLAN REVIEW ONLY
NOT FOR CONSTRUCTION
CIVIL
STATE OF CALIFORNIA

SIGNATURE

DATE SIGNED

These plans and specifications, and the ideas and designs incorporated herein, are instruments of service prepared for the construction of work shown hereon and shall not be used in whole or in part for any other project without written authority of Wallace Group, a California Corporation.

Copyright © 2026 Wallace Group, a California Corporation. All rights reserved. Copies of this drawing shall have this notice.

LOS OLIVOS COMMUNITY SERVICES DISTRICT
WASTEWATER COLLECTION SYSTEM
SANTA YNEZ STREET - SS-7

JOB #:	1565.0002
DESIGNERS:	RAH
DRAWN BY:	RMS
DATE:	04/28/26

DRAWING NO.
C-701
####OF 63 SHEETS

FOR REDUCED PLANS
ORIGINAL SCALE IS IN INCHES
0 1 2 3
5

REFERENCE NOTES:

	DESCRIPTION
1	SURFACE IMPROVEMENTS
100	GENERAL
101	FIRST REFERENCE NOTE
2	SEWERS AND SANITATION
200	GENERAL FACILITIES
201	PVC SDR 35 SEWER PIPE

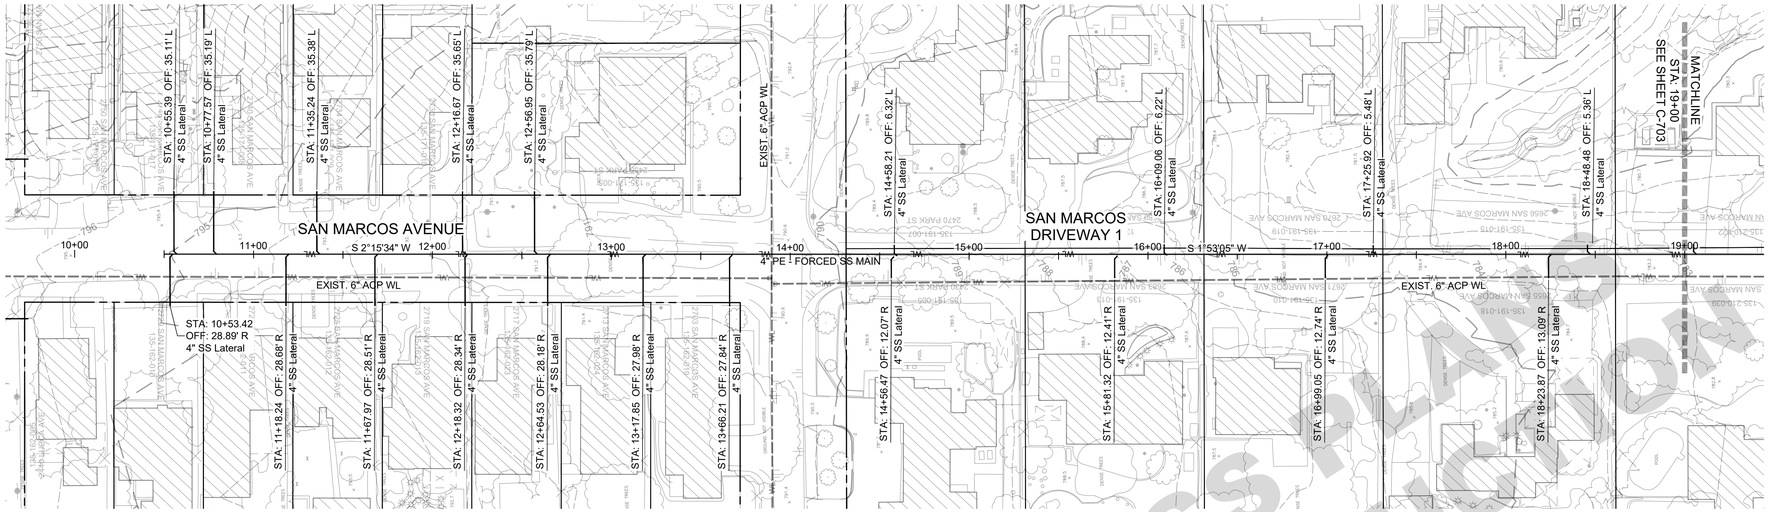

GRAPHIC SCALE
0 20' 40' 80'
(IN FEET)
1 IN = 40 FT

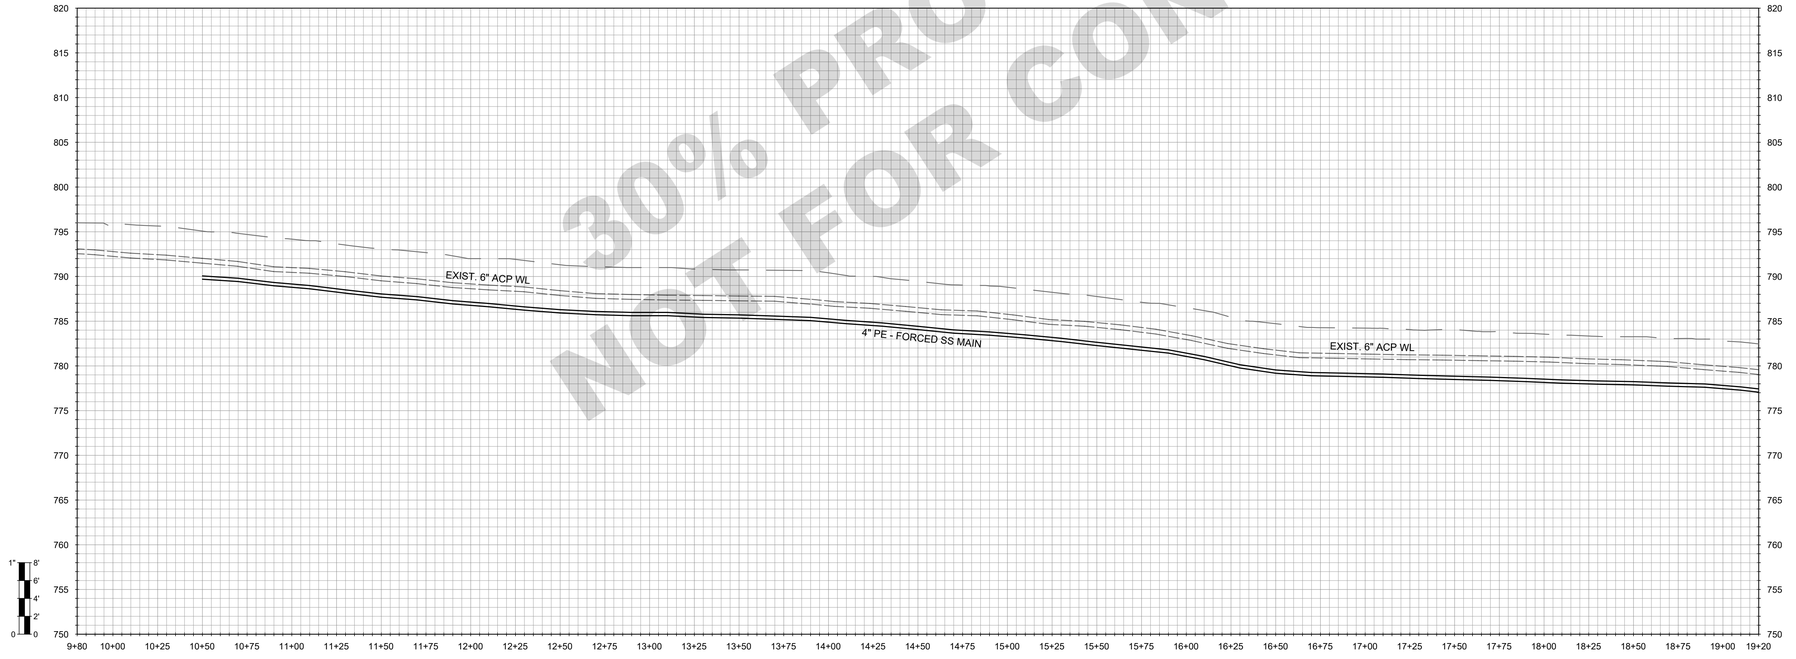

30% PROGRESS PLANS
NOT FOR CONSTRUCTION

SHEET LOCATION

WALLACE GROUP®
CIVIL AND TRANSPORTATION ENGINEERING
CONSTRUCTION MANAGEMENT
LANDSCAPE ARCHITECTURE
MECHANICAL ENGINEERING
PLANNING
PUBLIC WORKS ADMINISTRATION
SURVEYING / GIS SOLUTIONS
WATER RESOURCES

612 CLARION COURT
SAN LUIS OBISPO, CA 93401
T 805 544-4011 F 805 544-4294
www.wallacegroup.us

REGISTERED PROFESSIONAL ENGINEER
RACHEL A. HAWTHORNE
No. 73686
FOR PLAN REVIEW ONLY
NOT FOR CONSTRUCTION
CIVIL
STATE OF CALIFORNIA

SIGNATURE

DATE SIGNED

These plans and specifications, and the ideas and designs incorporated herein, are instruments of service prepared for the construction of work shown hereon and shall not be used in whole or in part for any other project without written authority of Wallace Group, a California Corporation.

Copyright © 2026 Wallace Group, a California Corporation. All rights reserved. Copies of this drawing shall have this notice.

LOS OLIVOS COMMUNITY SERVICES DISTRICT
WASTEWATER COLLECTION SYSTEM
SAN MARCOS AND SAN MARCOS DWY 1 - SS-7a

JOB #:	1565.0002
DESIGNERS:	RAH
DRAWN BY:	RMS
DATE:	04/28/26

DRAWING NO.
C-702
####OF 63 SHEETS

FILE NAME: 1565-0002-EAST-PIP5-SS7.DWG Plot Date: 4/28/2026

FOR REDUCED PLANS
ORIGINAL SCALE IS IN INCHES
0 1 2 3
5

REFERENCE NOTES:

	DESCRIPTION
1	SURFACE IMPROVEMENTS
100	GENERAL
101	FIRST REFERENCE NOTE
2	SEWERS AND SANITATION
200	GENERAL FACILITIES
201	PVC SDR 35 SEWER PIPE

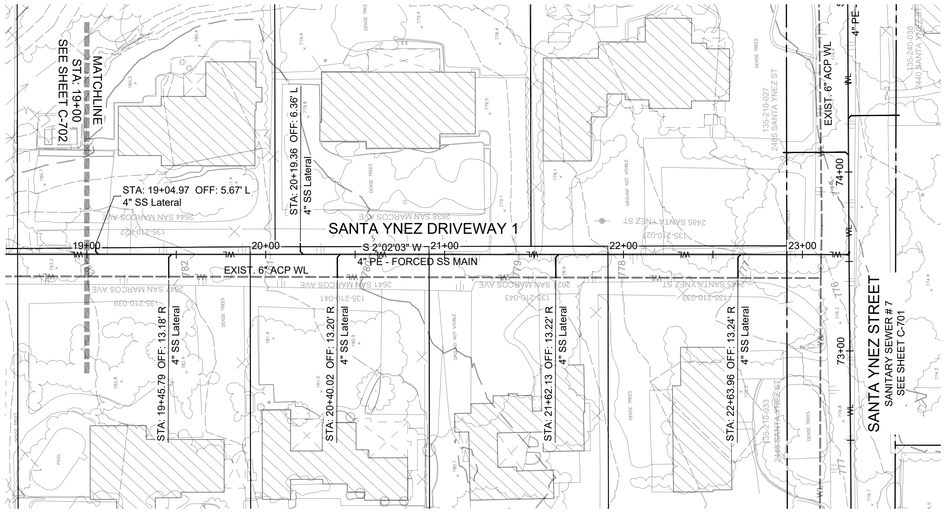

GRAPHIC SCALE
0 20' 40' 80'
(IN FEET)
1 IN = 40 FT

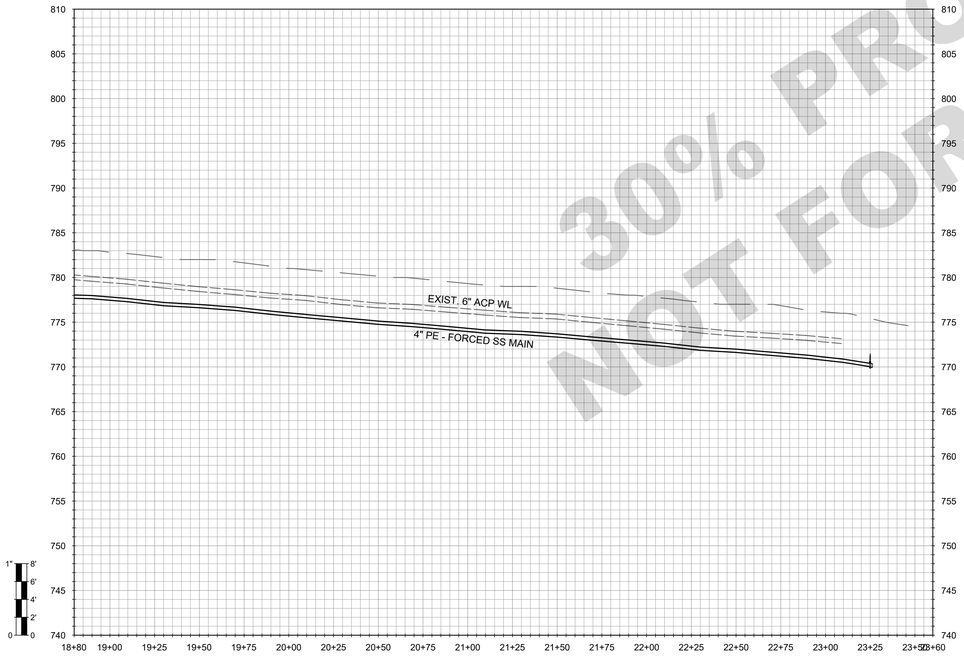

30% PROGRESS PLANS
NOT FOR CONSTRUCTION

SHEET LOCATION

WALLACE GROUP®

CIVIL AND TRANSPORTATION ENGINEERING
CONSTRUCTION MANAGEMENT
LANDSCAPE ARCHITECTURE
MECHANICAL ENGINEERING
PLANNING
PUBLIC WORKS ADMINISTRATION
SURVEYING / GIS SOLUTIONS
WATER RESOURCES

612 CLARION COURT
SAN LUIS OBISPO, CA 93401
T 805 544-4011 F 805 544-4294
www.wallacegroup.us

REGISTERED PROFESSIONAL ENGINEER
RACHEL A. HAWTHORNE
No. 73686
FOR PLAN REVIEW ONLY
NOT FOR CONSTRUCTION
CIVIL
STATE OF CALIFORNIA

SIGNATURE

DATE SIGNED

These plans and specifications, and the ideas and designs incorporated herein, are instruments of service prepared for the construction of work shown hereon and shall not be used in whole or in part for any other project without written authority of Wallace Group, a California Corporation.

Copyright © 2026 Wallace Group, a California Corporation. All rights reserved. Copies of this drawing shall have this notice.

LOS OLIVOS COMMUNITY SERVICES DISTRICT
WASTEWATER COLLECTION SYSTEM
SAN MARCOS DRIVEWAY 1 - SS-7a

JOB #:	1565.0002
DESIGNERS:	RAH
DRAWN BY:	RMS
DATE:	04/28/26

DRAWING NO.
C-703
####OF 63 SHEETS

FOR REDUCED PLANS
ORIGINAL SCALE IS IN INCHES
0 1 2 3
5

REFERENCE NOTES:

	DESCRIPTION
1	SURFACE IMPROVEMENTS
100	GENERAL
101	FIRST REFERENCE NOTE
2	SEWERS AND SANITATION
200	GENERAL FACILITIES
201	PVC SDR 35 SEWER PIPE

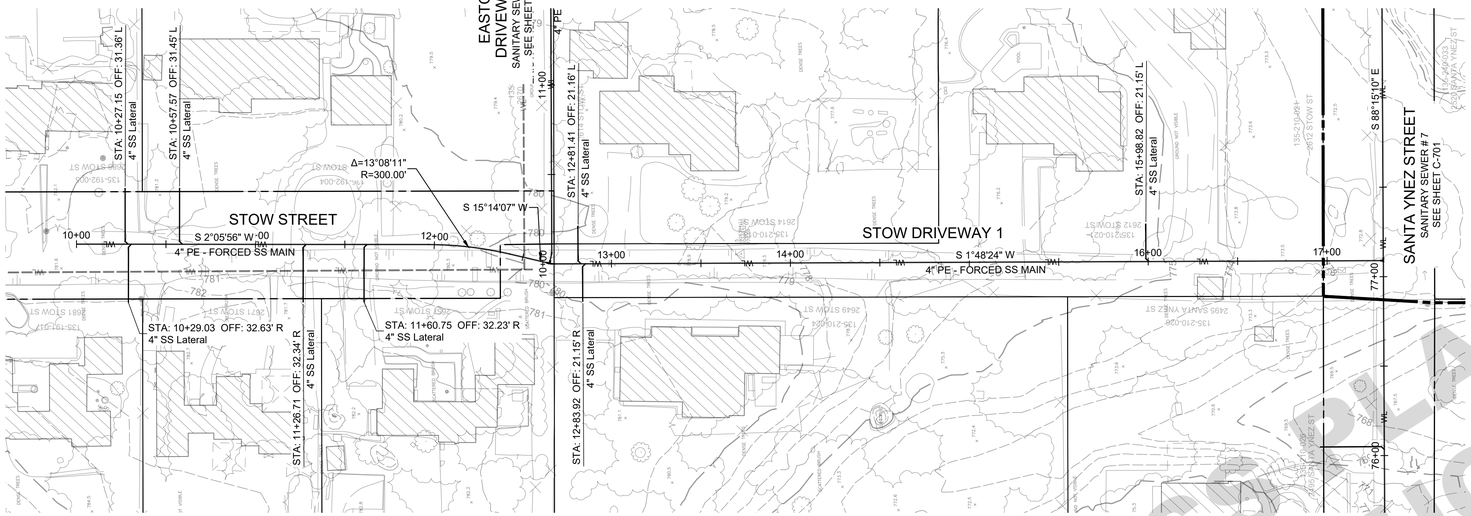

GRAPHIC SCALE
0 20' 40' 80'
(IN FEET)
1 IN = 40 FT

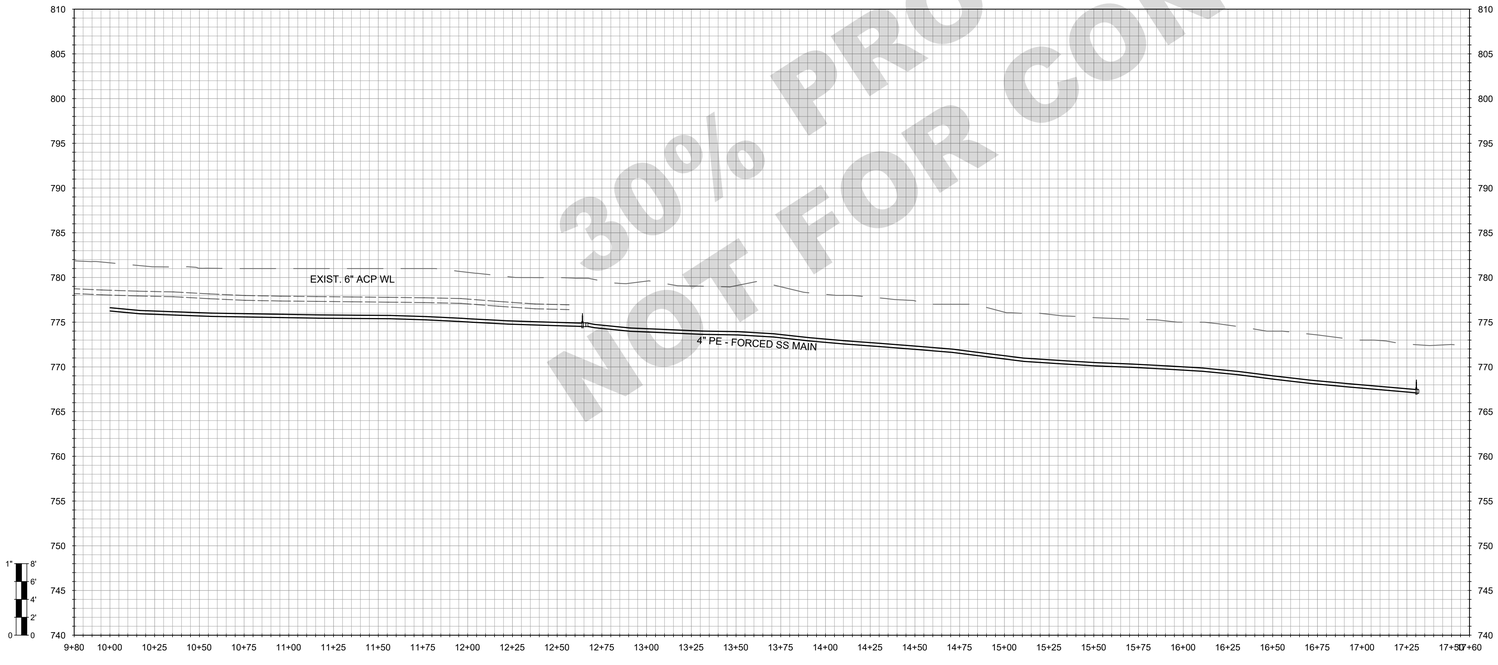

30% PROGRESS PLANS
NOT FOR CONSTRUCTION

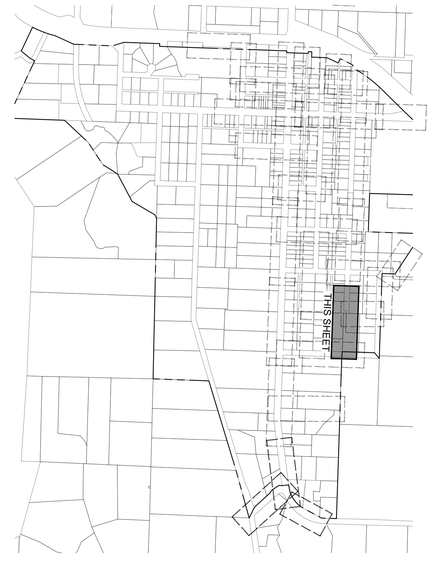

WALLACE GROUP®
CIVIL AND TRANSPORTATION ENGINEERING
CONSTRUCTION MANAGEMENT
LANDSCAPE ARCHITECTURE
MECHANICAL ENGINEERING
PLANNING
PUBLIC WORKS ADMINISTRATION
SURVEYING / GIS SOLUTIONS
WATER RESOURCES

612 CLARION COURT
SAN LUIS OBISPO, CA 93401
T 805 544-4011 F 805 544-4294
www.wallacegroup.us

REGISTERED PROFESSIONAL ENGINEER
RACHEL A. HAWTHORNE
No. 73686
FOR PLAN REVIEW ONLY
NOT FOR CONSTRUCTION
CIVIL
STATE OF CALIFORNIA

SIGNATURE

DATE SIGNED

These plans and specifications, and the ideas and designs incorporated herein, are instruments of service prepared for the construction of work shown hereon and shall not be used in whole or in part for any other project without written authority of Wallace Group, a California Corporation.

Copyright © 2026 Wallace Group, a California Corporation. All rights reserved. Copies of this drawing shall have this notice.

LOS OLIVOS COMMUNITY SERVICES DISTRICT
WASTEWATER COLLECTION SYSTEM
STOW ST. AND STOW DRIVEWAY 1 - SS-7b

JOB #:	1565.0002
DESIGNERS:	RAH
DRAWN BY:	RMS
DATE:	04/28/26

DRAWING NO.
C-704
####OF 63 SHEETS

FOR REDUCED PLANS
ORIGINAL SCALE IS IN INCHES
0 1 2 3
5

REFERENCE NOTES:

	DESCRIPTION
1	SURFACE IMPROVEMENTS
100	GENERAL
101	FIRST REFERENCE NOTE
2	SEWERS AND SANITATION
200	GENERAL FACILITIES
201	PVC SDR 35 SEWER PIPE

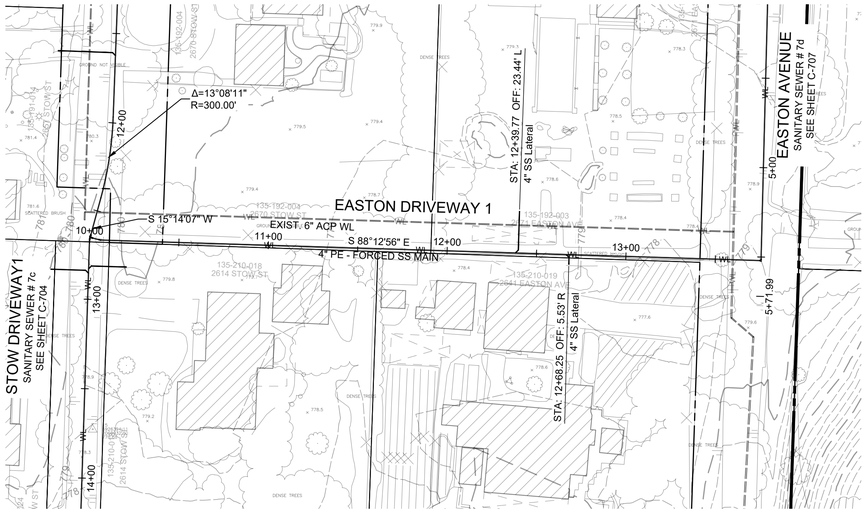

GRAPHIC SCALE
0 20' 40' 80'
(IN FEET)
1 IN = 40 FT

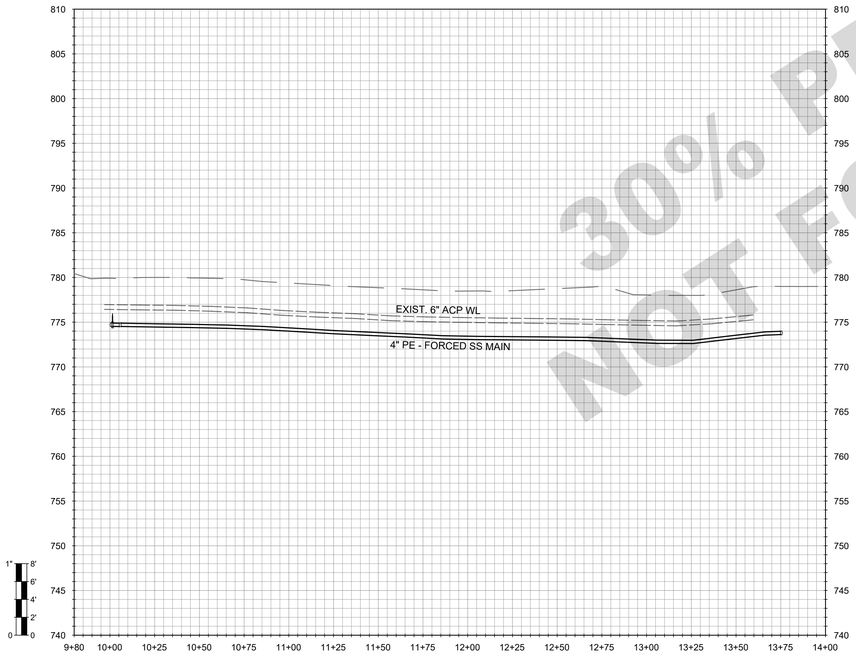

30% PROGRESS PLANS
NOT FOR CONSTRUCTION

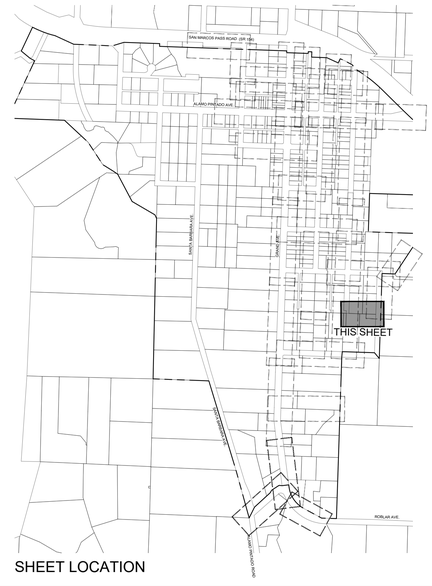

SHEET LOCATION

WALLACE GROUP®

CIVIL AND TRANSPORTATION ENGINEERING
CONSTRUCTION MANAGEMENT
LANDSCAPE ARCHITECTURE
MECHANICAL ENGINEERING
PLANNING
PUBLIC WORKS ADMINISTRATION
SURVEYING / GIS SOLUTIONS
WATER RESOURCES

612 CLARION COURT
SAN LUIS OBISPO, CA 93401
T 805 544-4011 F 805 544-4294
www.wallacegroup.us

REGISTERED PROFESSIONAL ENGINEER
RACHEL A. HAWTHORNE
No. 73686
FOR PLAN REVIEW ONLY
NOT FOR CONSTRUCTION
CIVIL
STATE OF CALIFORNIA

SIGNATURE

DATE SIGNED

These plans and specifications, and the ideas and designs incorporated herein, are instruments of service prepared for the construction of work shown hereon and shall not be used in whole or in part for any other project without written authority of Wallace Group, a California Corporation.

Copyright © 2026 Wallace Group, a California Corporation. All rights reserved. Copies of this drawing shall have this notice.

LOS OLIVIOS COMMUNITY SERVICES DISTRICT
WASTEWATER COLLECTION SYSTEM
EASTON DRIVEWAY 1 - SS-7c

JOB #: 1565.0002
DESIGNERS: RAH
DRAWN BY: RMS
DATE: 04/28/26

DRAWING NO.
C-705
####OF 63 SHEETS

FOR REDUCED PLANS
ORIGINAL SCALE IS IN INCHES
0 1 2 3
5

REFERENCE NOTES:

	DESCRIPTION
1	SURFACE IMPROVEMENTS
100	GENERAL
101	FIRST REFERENCE NOTE
2	SEWERS AND SANITATION
200	GENERAL FACILITIES
201	PVC SDR 35 SEWER PIPE

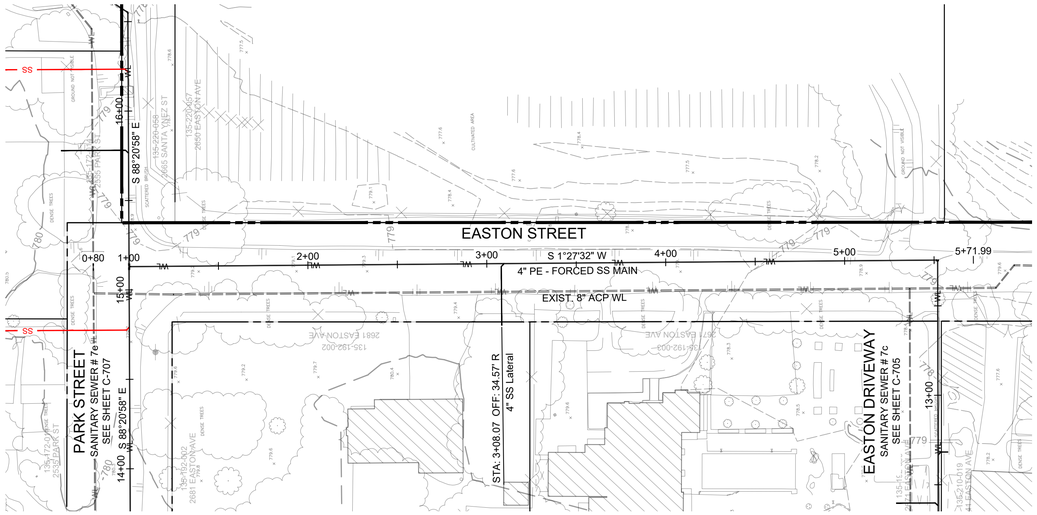

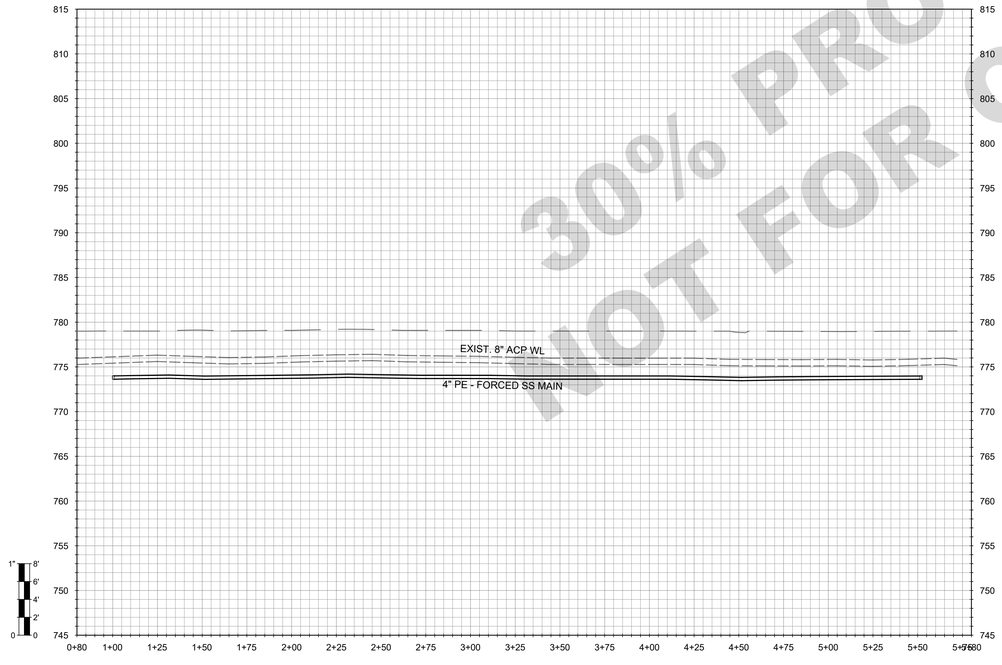

30% PROGRESS PLANS
NOT FOR CONSTRUCTION

SHEET LOCATION

WALLACE GROUP®
CIVIL AND TRANSPORTATION ENGINEERING
CONSTRUCTION MANAGEMENT
LANDSCAPE ARCHITECTURE
MECHANICAL ENGINEERING
PLANNING
PUBLIC WORKS ADMINISTRATION
SURVEYING / GIS SOLUTIONS
WATER RESOURCES

612 CLARION COURT
SAN LUIS OBISPO, CA 93401
T 805 544-4011 F 805 544-4294
www.wallacegroup.us

REGISTERED PROFESSIONAL ENGINEER
RACHEL A. HAWTHORNE
No. 73686
FOR PLAN REVIEW ONLY
NOT FOR CONSTRUCTION
CIVIL
STATE OF CALIFORNIA

SIGNATURE

DATE SIGNED

These plans and specifications, and the ideas and designs incorporated herein, are instruments of service prepared for the construction of work shown hereon and shall not be used in whole or in part for any other project without written authority of Wallace Group, a California Corporation.

Copyright © 2026 Wallace Group, a California Corporation. All rights reserved. Copies of this drawing shall have this notice.

LOS OLIVOS COMMUNITY SERVICES DISTRICT
WASTEWATER COLLECTION SYSTEM
EASTON AVENUE - SS-7d

JOB #:	1565.0002
DESIGNERS:	RAH
DRAWN BY:	RMS
DATE:	04/28/26

DRAWING NO.
C-706
####OF 63 SHEETS

FOR REDUCED PLANS
ORIGINAL SCALE IS IN INCHES
0 1 2 3
5

REFERENCE NOTES:

	DESCRIPTION
1	SURFACE IMPROVEMENTS
100	GENERAL
101	FIRST REFERENCE NOTE
2	SEWERS AND SANITATION
200	GENERAL FACILITIES
201	PVC SDR 35 SEWER PIPE

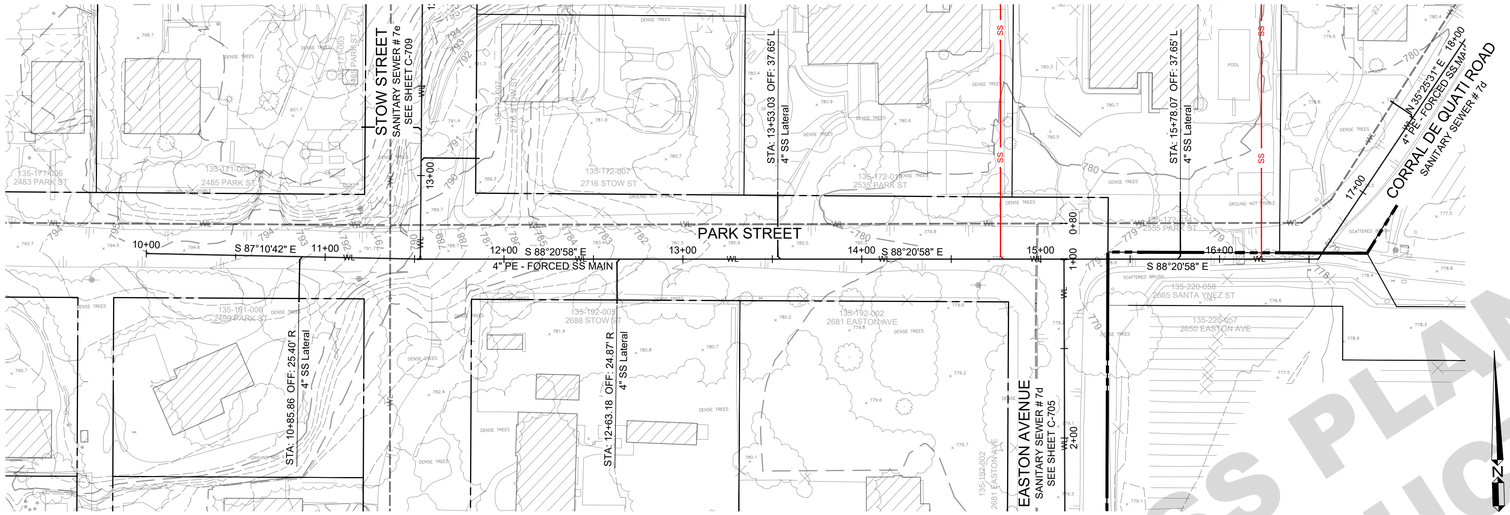

GRAPHIC SCALE
0 20' 40' 80'
(IN FEET)
1 IN = 40 FT

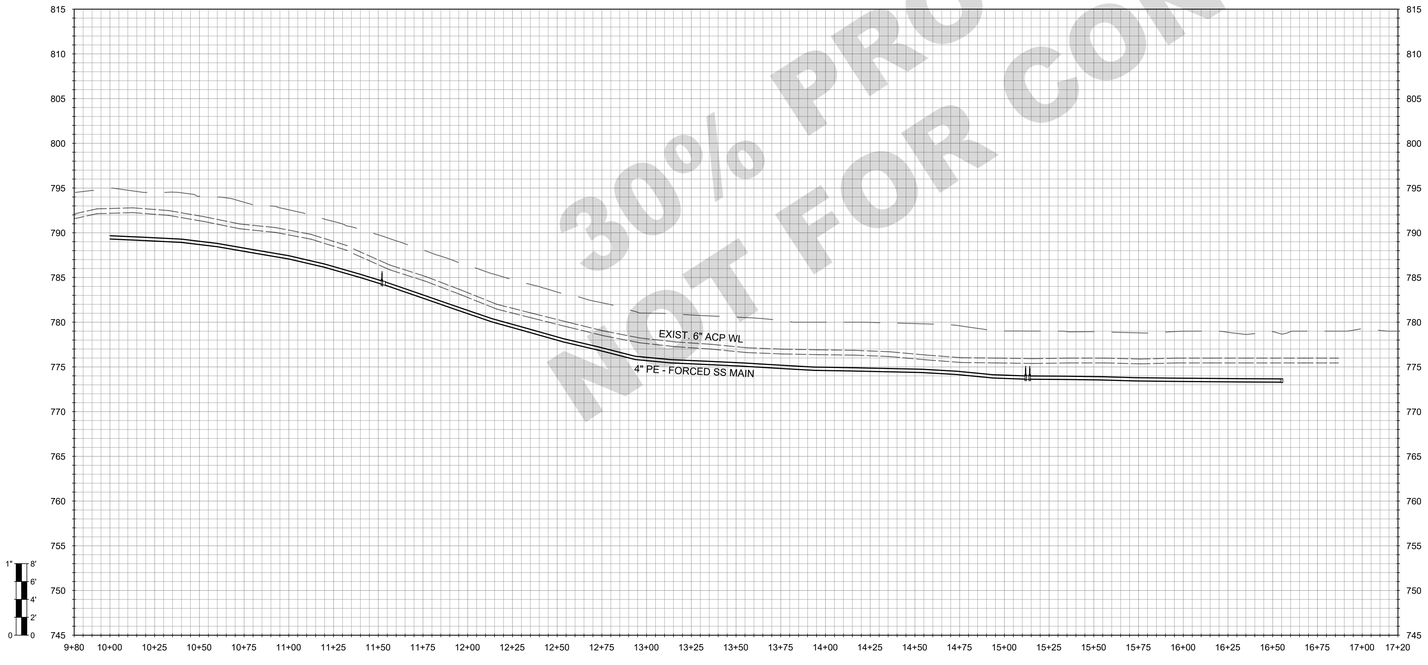

30% PROGRESS PLANS
NOT FOR CONSTRUCTION

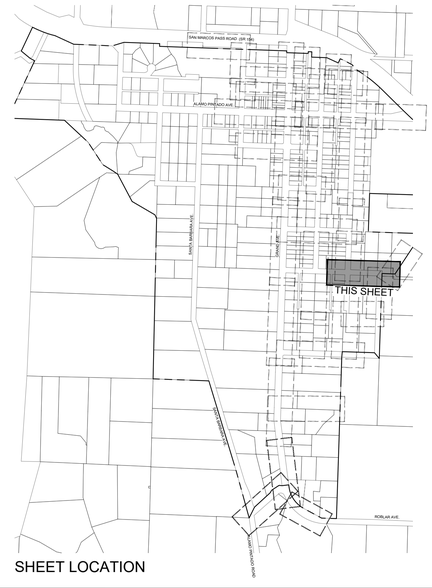

SHEET LOCATION

WALLACE GROUP®
CIVIL AND TRANSPORTATION ENGINEERING
CONSTRUCTION MANAGEMENT
LANDSCAPE ARCHITECTURE
MECHANICAL ENGINEERING
PLANNING
PUBLIC WORKS ADMINISTRATION
SURVEYING / GIS SOLUTIONS
WATER RESOURCES

612 CLARION COURT
SAN LUIS OBISPO, CA 93401
T 805 544-4011 F 805 544-4294
www.wallacegroup.us

REGISTERED PROFESSIONAL ENGINEER
RACHEL A. HAWTHORNE
No. 73686
FOR PLAN REVIEW ONLY
NOT FOR CONSTRUCTION
CIVIL
STATE OF CALIFORNIA

SIGNATURE

DATE SIGNED

These plans and specifications, and the ideas and designs incorporated herein, are instruments of service prepared for the construction of work shown hereon and shall not be used in whole or in part for any other project without written authority of Wallace Group, a California Corporation.

Copyright © 2026 Wallace Group, a California Corporation. All rights reserved. Copies of this drawing shall have this notice.

LOS OLIVOS COMMUNITY SERVICES DISTRICT
WASTEWATER COLLECTION SYSTEM
PARK STREET - SS-7e

JOB #:	1565.0002
DESIGNERS:	RAH
DRAWN BY:	RMS
DATE:	04/28/26

DRAWING NO.
C-707
####OF 63 SHEETS

FOR REDUCED PLANS
ORIGINAL SCALE IS IN INCHES
0 1 2 3
5

REFERENCE NOTES:

	DESCRIPTION
1	SURFACE IMPROVEMENTS
100	GENERAL
101	FIRST REFERENCE NOTE
2	SEWERS AND SANITATION
200	GENERAL FACILITIES
201	PVC SDR 35 SEWER PIPE

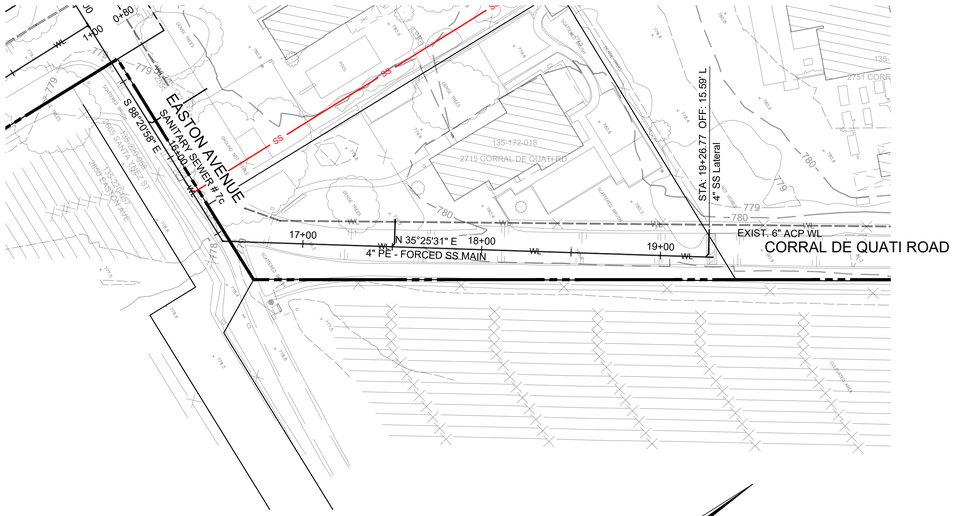

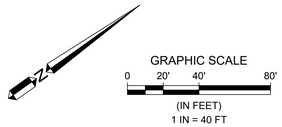

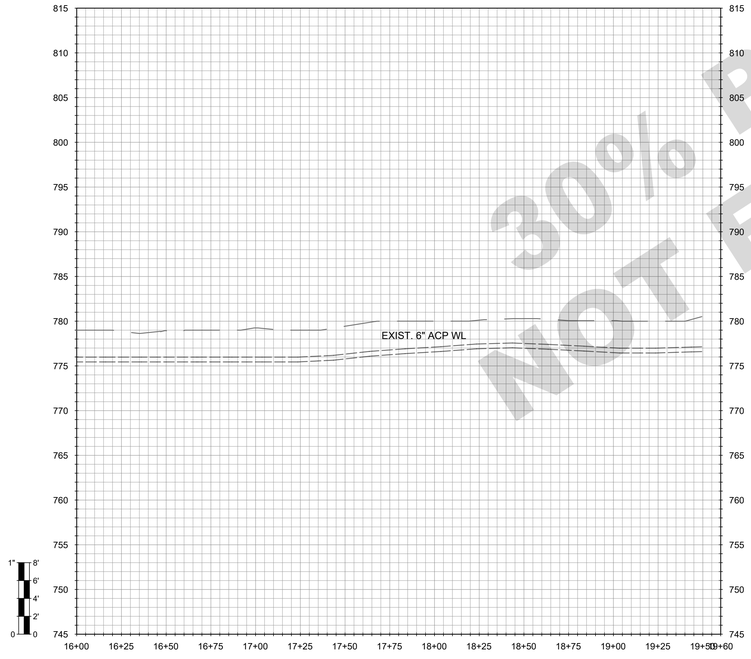

30% PROGRESS PLANS
NOT FOR CONSTRUCTION

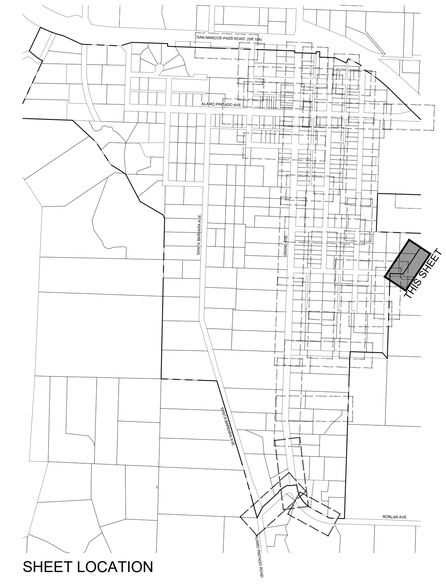

SHEET LOCATION

WALLACE GROUP®

CIVIL AND TRANSPORTATION ENGINEERING
CONSTRUCTION MANAGEMENT
LANDSCAPE ARCHITECTURE
MECHANICAL ENGINEERING
PLANNING
PUBLIC WORKS ADMINISTRATION
SURVEYING / GIS SOLUTIONS
WATER RESOURCES

612 CLARION COURT
SAN LUIS OBISPO, CA 93401
T 805 544-4011 F 805 544-4294
www.wallacegroup.us

REGISTERED PROFESSIONAL ENGINEER
RACHEL A. HAWTHORNE
No. 73686
FOR PLAN REVIEW ONLY
NOT FOR CONSTRUCTION
CIVIL
STATE OF CALIFORNIA

SIGNATURE

DATE SIGNED

These plans and specifications, and the ideas and designs incorporated herein, are instruments of service prepared for the construction of work shown hereon and shall not be used in whole or in part for any other project without written authority of Wallace Group, a California Corporation.

Copyright © 2026 Wallace Group, a California Corporation. All rights reserved. Copies of this drawing shall have this notice.

LOS OLIVOS COMMUNITY SERVICES DISTRICT
WASTEWATER COLLECTION SYSTEM
CORRAL DE QUATI ROAD - SS-7e

JOB #:	1565.0002
DESIGNERS:	RAH
DRAWN BY:	RMS
DATE:	04/28/26

DRAWING NO.
C-708
####OF 63 SHEETS

FOR REDUCED PLANS
ORIGINAL SCALE IS IN INCHES
0 1 2 3
5

REFERENCE NOTES:

	DESCRIPTION
1	SURFACE IMPROVEMENTS
100	GENERAL
101	FIRST REFERENCE NOTE
2	SEWERS AND SANITATION
200	GENERAL FACILITIES
201	PVC SDR 35 SEWER PIPE

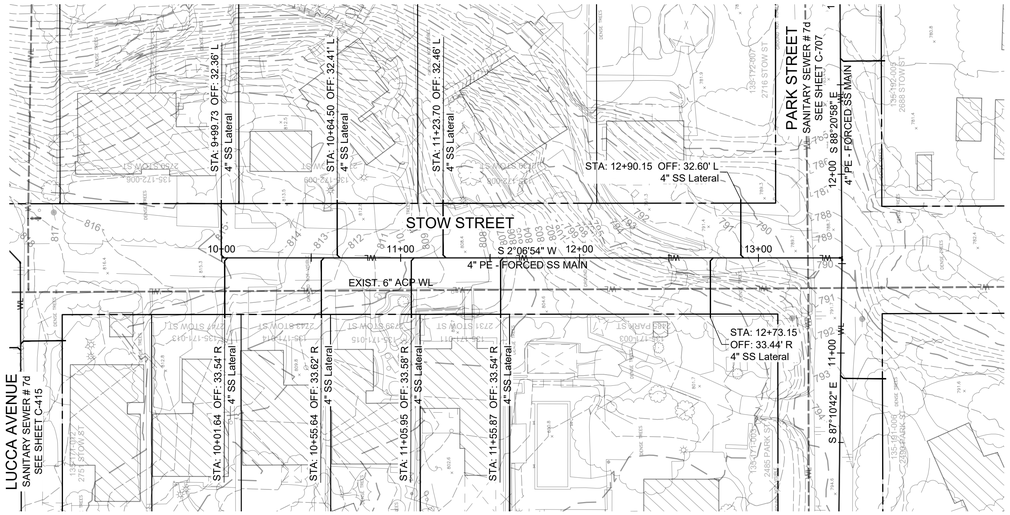

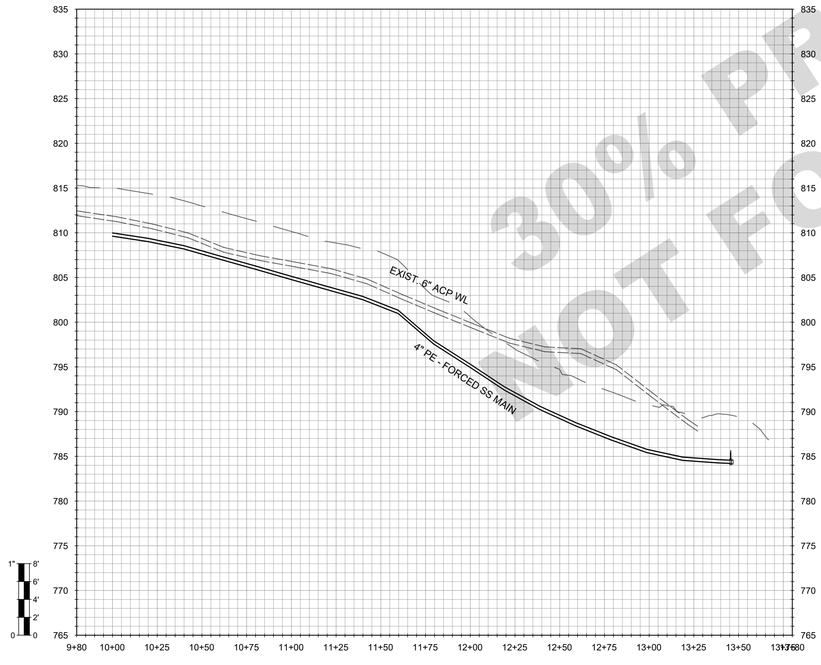

30% PROGRESS PLANS
NOT FOR CONSTRUCTION

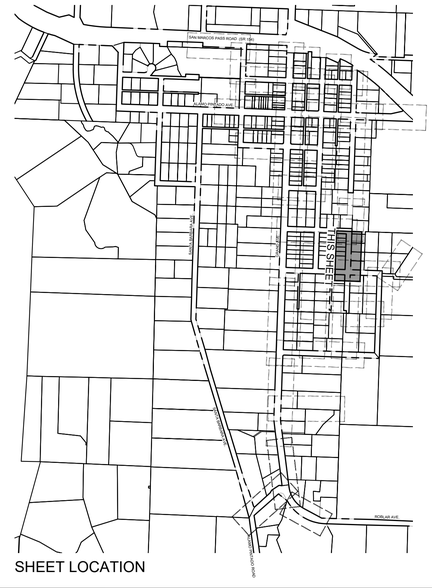

SHEET LOCATION

WALLACE GROUP®
CIVIL AND TRANSPORTATION ENGINEERING
CONSTRUCTION MANAGEMENT
LANDSCAPE ARCHITECTURE
MECHANICAL ENGINEERING
PLANNING
PUBLIC WORKS ADMINISTRATION
SURVEYING / GIS SOLUTIONS
WATER RESOURCES

612 CLARION COURT
SAN LUIS OBISPO, CA 93401
T 805 544-4011 F 805 544-4294
www.wallacegroup.us

REGISTERED PROFESSIONAL ENGINEER
RACHEL A. HAWTHORNE
No. 73686
FOR PLAN REVIEW ONLY
NOT FOR CONSTRUCTION
CIVIL
STATE OF CALIFORNIA

SIGNATURE

DATE SIGNED

These plans and specifications, and the ideas and designs incorporated herein, are instruments of service prepared for the construction of work shown hereon and shall not be used in whole or in part for any other project without written authority of Wallace Group, a California Corporation.

Copyright © 2026 Wallace Group, a California Corporation. All rights reserved. Copies of this drawing shall have this notice.

LOS OLIVOS COMMUNITY SERVICES DISTRICT
WASTEWATER COLLECTION SYSTEM
STOW ROAD - SS-7f

JOB #: 1565.0002
DESIGNERS: RAH
DRAWN BY: RMS
DATE: 04/28/26

DRAWING NO.
C-709
####OF 63 SHEETS

FILE NAME: 1565-0002-PIP-DETL.DWG Plot Date: 4/28/2026

FOR REDUCED PLANS
ORIGINAL SCALE IS IN INCHES
0 1 2 3

30% PROGRESS PLANS
NOT FOR CONSTRUCTION

WALLACE GROUP®

CIVIL AND TRANSPORTATION ENGINEERING
CONSTRUCTION MANAGEMENT
LANDSCAPE ARCHITECTURE
MECHANICAL ENGINEERING
PLANNING
PUBLIC WORKS ADMINISTRATION
SURVEYING / GIS SOLUTIONS
WATER RESOURCES

612 CLARION COURT
SAN LUIS OBISPO, CA 93401
T 805 544-4011 F 805 544-4294
www.wallacegroup.us

REGISTERED PROFESSIONAL ENGINEER
RACHEL A. HAWTHORNE
No. 73686
FOR PLAN REVIEW ONLY
NOT FOR CONSTRUCTION
CIVIL
STATE OF CALIFORNIA

SIGNATURE

DATE SIGNED

These plans and specifications, and the ideas and designs incorporated herein, are instruments of service prepared for the construction of work shown hereon and shall not be used in whole or in part for any other project without written authority of Wallace Group, a California Corporation.

Copyright © 2026 Wallace Group, a California Corporation. All rights reserved. Copies of this drawing shall have this notice.

LOS OLIVIOS COMMUNITY SERVICES DISTRICT
WASTEWATER COLLECTION SYSTEM
DETAILS

JOB #: 1565.0002
DESIGNERS: RAH
DRAWN BY: RMS
DATE: 04/28/26

DRAWING NO.
C-801
####OF 63 SHEETS

APPENDIX D: Preliminary Gravity Sewer Conveyance System Plans

FILE NAME: 1565.0002.PIP.COVR.DWG Plot Date: 3/20/2026

FOR REDUCED PLANS
ORIGINAL SCALE IS IN INCHES
0 1 2 3

WASTEWATER CONVEYANCE TO SOLVANG - SANITARY GRAVITY MAIN PRELIMINARY PLANS

LOS OLIVOS COMMUNITY SERVICES DISTRICT

Los Olivos, Santa Barbara County, California

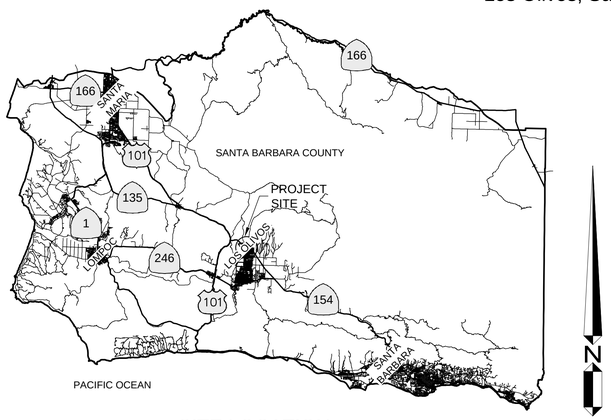

SITE LOCATION
NTS

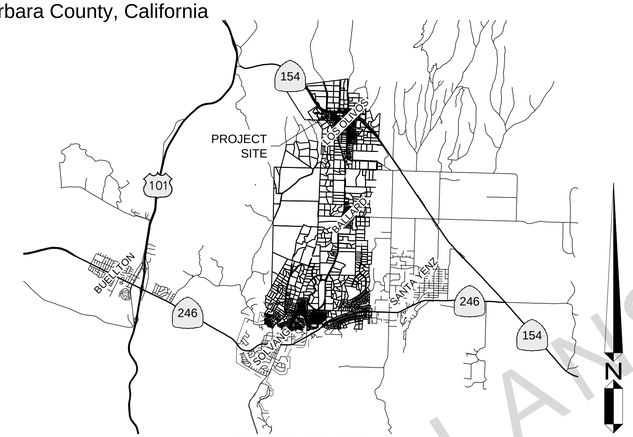

VICINITY MAP
1" = 8000'

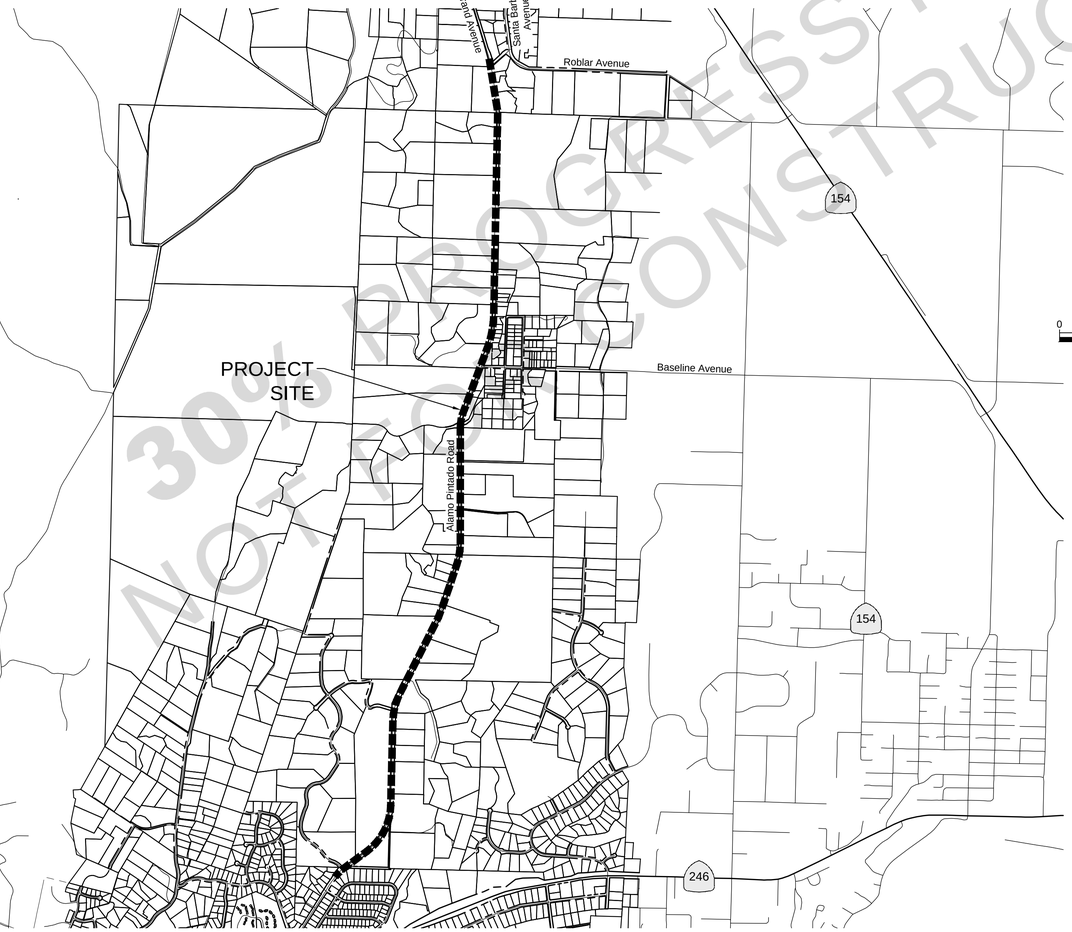

GRAPHIC SCALE
0 750 1500 3000
(IN FEET)
1 IN = 1500 FT

30% PROGRESS PLANS NOT FOR CONSTRUCTION

OWNER
LOS OLIVOS COMMUNITY SERVICES DISTRICT
PO Box 345, LOS OLIVOS, CA 93441
(805) 500-4098

CONTACT INFORMATION
PRINCIPAL ENGINEER
KARI WAGNER, PE 66026,
WALLACE GROUP
(805) 544-4011

PROJECT ENGINEER
ERIK RUTHERFORD, PE 86188,
WALLACE GROUP
(805) 544-4011

SITE INFORMATION
LOS OLIVOS COMMUNITY SERVICES DISTRICT

PROJECT DESCRIPTION
1.

Sheet List Table	
Sheet Number	Sheet Title
GENERAL	
C-010	COVER SHEET
C-011	ABBREVIATIONS AND LEGEND
C-012	NOTES
C-020	SANITARY SEWER OUTFALL SHEET INDEX
WEST BRANCH - WW COLLECTION IMPROVEMENTS	
C-101	ALAMO PINTADO ROAD
C-102	ALAMO PINTADO ROAD
C-103	ALAMO PINTADO ROAD
C-104	ALAMO PINTADO ROAD
C-105	ALAMO PINTADO ROAD
C-106	ALAMO PINTADO ROAD
C-107	ALAMO PINTADO ROAD
C-108	ALAMO PINTADO ROAD
C-109	ALAMO PINTADO ROAD
C-110	ALAMO PINTADO ROAD
C-111	ALAMO PINTADO ROAD
C-112	ALAMO PINTADO ROAD
C-113	ALAMO PINTADO ROAD
C-114	ALAMO PINTADO ROAD
C-115	ALAMO PINTADO ROAD
C-116	ALAMO PINTADO ROAD
C-117	ALAMO PINTADO ROAD
C-118	ALAMO PINTADO ROAD
C-119	ALAMO PINTADO ROAD
C-120	ALAMO PINTADO ROAD
DETAILS	
C-201	

WALLACE GROUP®
CIVIL AND TRANSPORTATION ENGINEERING
CONSTRUCTION MANAGEMENT
LANDSCAPE ARCHITECTURE
MECHANICAL ENGINEERING
PLANNING
PUBLIC WORKS ADMINISTRATION
SURVEYING / GIS SOLUTIONS
WATER RESOURCES

612 CLARION COURT
SAN LUIS OBISPO, CA 93401
T 805 544-4011 F 805 544-4294
www.wallacegroup.us

REGISTERED PROFESSIONAL ENGINEER
ERIK S. RUTHERFORD
No. 86188
FOR PLAN REVIEW ONLY
NOT FOR CONSTRUCTION
CIVIL
STATE OF CALIFORNIA

SIGNATURE

DATE SIGNED

These plans and specifications, and the ideas and designs incorporated herein, are instruments of service prepared for the construction of work shown hereon and shall not be used in whole or in part for any other project without written authority of Wallace Group, a California Corporation.

Copyright © 2026 Wallace Group, a California Corporation. All rights reserved. Copies of this drawing shall have this notice.

LOS OLIVOS COMMUNITY SERVICES DISTRICT
WASTEWATER CONVEYANCE TO SOLVANG
COVER SHEET

Rev.	Date	Description of Revisions	By
B			
A			

JOB #: 1565.0002
DESIGNERS: RAH
DRAWN BY: RMS
DATE: 03/20/26

DRAWING NO.
C-010
1 OF 25 SHEETS

FILE NAME: 1565-0002-PIP-COVR.DWG Plot Date: 3/20/2026

FOR REDUCED PLANS
ORIGINAL SCALE IS IN INCHES
0 1 2 3

ABBREVIATIONS

AC	ASPHALTIC CONCRETE
ACP	ASBESTOS CEMENT PIPE
AISC	AMERICAN INSTITUTE OF STEEL CONSTRUCTION
ARV	AIR RELEASE VALVE
A&V	AIR AND VACUUM (COMBINATION) VALVE
AVG	AVERAGE
BC	BEGIN CURVE
BF	BLIND FLANGE
BFV	BUTTERFLY VALVE
BIA	BUREAU OF INDIAN AFFAIRS
BLDG	BUILDING
BM	BENCH MARK
BO	BLOW OFF
BV	BALL VALVE
C	CURB
CAV	COMBINATION AIR VALVE
CATV	CABLE TELEVISION
CI	CAST IRON
CL	CENTERLINE
CL	CLASS
CMP	CORRUGATED METAL PIPE
CO	CLEANOUT
CONC	CONCRETE
CONST	CONSTRUCTION
CONT	CONTINUOUS
CP	CATHODIC PROTECTION
CPLG	COUPLING
CY	CUBIC YARD
DET	DETAIL
DIA	DIAMETER
DIM	DIMENSION
D/W	DRIVEWAY
E	EXISTING
EA	EACH
EC	END CURVE
ELE	ELEVATION
EP	EDGE OF PAVEMENT
EX	EXISTING
EG	EXISTING GROUND
FCA	FLANGE COUPLING ADAPTOR
FDC	FIRE DEPARTMENT CONNECTION
FF	FINISH FLOOR
FG	FINISH GRADE
FH	FIRE HYDRANT
FL	FLOW LINE
FL	FIRE LINE
FLG	FLANGE
FS	FINISH SURFACE
FT	FEET
G	GAS
GA	GAGE
GAL	GALLON
GALV	GALVANIZED
GB	GRADE BREAK
GPD	GALLONS PER DAY
GPM	GALLONS PER MINUTE
GV	GATE VALVE
HC	HANDICAP
HDPE	HIGH DENSITY POLYETHYLENE
HGL	HYDRAULIC GRADE LINE
ID	INSIDE DIAMETER
IN	INCHES
INV	INVERT
JP	JOINT POLE
JT	JOINT UTILITY TRENCH
L	LENGTH
LAT	LATERAL
LF	LINEAR FEET
LP	LIGHT POLE
LT	LEFT
M	METER
MAX	MAXIMUM
MIN	MINIMUM
MISC	MISCELLANEOUS
MH	MANHOLE
N/A	NOT APPLICABLE
NGVD	NATIONAL GEODETIC VERTICAL DATUM
NIC	NOT IN CONTRACT
NTS	NOT TO SCALE
OD	OUTSIDE DIAMETER
PCC	PORTLAND CEMENT CONCRETE
PH	POTHOLE (UTILITY WAS POTHOLED)
PIV	POST INDICATOR VALVE
POC	POINT OF CONNECTION
PRV	PRESSURE REGULATING VALVE
PSF	POUND PER SQURE FOOT
PSI	POUND PER SQUARE INCH
PVC	POLYVINYL CHLORIDE
R	RADIUS
RC	REINFORCED CONCRETE
RCP	REINFORCED CONCRETE PIPE
REQD	REQUIRED
RT	RIGHT
R/W	RIGHT OF WAY
RET WALL	RETAINING WALL
SS	SANITARY SEWER
SCH	SCHEDULE
SD	STORM DRAIN
SHT	SHEET
SPEC	SPECIFICATIONS
SSFM	SANITARY SEWER FORCE MAIN
STA	STATION
STD	STANDARD
STL	STEEL
SW	SIDEWALK
T	TELEPHONE
TB	THRUST BLOCK
TB	TOP OF BANK
TC	TOP OF CURB
TF	TOP OF FOOTING
TG	TOP OF GRATE
TP	TOP OF PAVEMENT
TYP	TYPICAL
TW	TOP WALL
UTL	COMMON TRENCH UTILITIES
VAR	VARIES
VC	VERTICAL CURVE
VIC	VICTAULIC COUPLING
VERT	VERTICAL
W	WATER
WF	WIDE FLANGE
WL	WATER LINE
WM	WATER METER
WS	WATER SERVICE
WV	WATER VALVE
WWM	WELDED WIRE MESH
WW	WET WELL

*NOTE: THIS IS A STANDARD SET OF ABBREVIATIONS.
NOT ALL ABBREVIATIONS SHOWN WILL APPLY TO THIS WORK.

LEGEND:

EXISTING	PROPOSED	DESCRIPTION
(100.0 FS)	101.50 FS	SPOT ELEVATIONS
		SEWER MANHOLE
		SEWER CLEANOUT
		SERVICE LATERAL (W=WATER, G=GAS, U=UTILITIES)
		SERVICE METER (W=WATER)
		DOUBLE SERVICE METER (W=WATER)
		SEWER LATERAL
		FIRE HYDRANT
		STORM DRAIN MANHOLE
		STORM DRAIN CATCH BASIN
		GATE VALVE
		STREET LIGHT
		SURVEY MONUMENT
		BENCH MARK
(2.00) %	2.00 %	SLOPE PERCENTAGE
		ABANDON UTILITY
		EDGE OF PAVEMENT
		REDUCER / INCREASER
WL	WL	WATER LINE
SSFM	SSFM	SEWER FORCE MAIN
SS	SS	GRAVITY SEWER LINE
SD	SD	STORM DRAIN
	SD	FUTURE STORM DRAIN
GAS	GAS	UNDERGROUND GAS LINE
UTL	UTL	UNDERGROUND UTILITY LINE LOCATION
ELE	ELE	UNDERGROUND ELECTRICAL LINE
CTV	CTV	UNDERGROUND CABLE TELEVISION LINE
TEL	TEL	UNDERGROUND TELEPHONE LINE
		RIGHT OF WAY
		EASEMENT
		CENTERLINE
		BARBED WIRE FENCE
8	8	CHAIN LINK FENCE
		RETAINING WALL
		FLOWLINE
		PROPERTY LINE
L/G		LIMITS OF GRADING
C/F		CUT/FILL

SYMBOLS

A / 5 — DETAIL TITLE	DETAIL LETTER SHEET NUMBER WHERE DETAIL IS FOUND
A / 5	SECTION LETTER SHEET NUMBER WHERE SECTION IS FOUND
A / 5	DETAIL LETTER SHEET NUMBER WHERE DETAIL IS FOUND

30% PROGRESS PLANS
NOT FOR CONSTRUCTION

Rev.	Date	Description of Revisions	By
B			
A			

WALLACE GROUP®
CIVIL AND TRANSPORTATION ENGINEERING
CONSTRUCTION MANAGEMENT
LANDSCAPE ARCHITECTURE
MECHANICAL ENGINEERING
PLANNING
PUBLIC WORKS ADMINISTRATION
SURVEYING / GIS SOLUTIONS
WATER RESOURCES

612 CLARION COURT
SAN LUIS OBISPO, CA 93401
T 805 544-4011 F 805 544-4294
www.wallacegroup.us

REGISTERED PROFESSIONAL ENGINEER
ERIK S. RUTHERFORD
No. 86188
FOR PLAN REVIEW ONLY
NOT FOR CONSTRUCTION
CIVIL
STATE OF CALIFORNIA

SIGNATURE

DATE SIGNED

These plans and specifications, and the ideas and designs incorporated herein, are instruments of service prepared for the construction of work shown hereon and shall not be used in whole or in part for any other project without written authority of Wallace Group, a California Corporation.

Copyright © 2026 Wallace Group, a California Corporation. All rights reserved. Copies of this drawing shall have this notice.

LOS OLIVOS COMMUNITY SERVICES DISTRICT
WASTEWATER CONVEYANCE TO SOLVANG
ABBREVIATIONS AND LEGEND

JOB #: 1565.0002
DESIGNERS: RAH
DRAWN BY: RMS
DATE: 03/20/26

DRAWING NO.
C-011

2 OF 25 SHEETS

FILE NAME: 1565.0002 RID COVR.DWG Plot Date: 3/20/2026
FILE NAME: 1565.0002 PIP COVR.DWG

FOR REDUCED PLANS
ORIGINAL SCALE IS IN INCHES
0 1 2 3

30% PROGRESS PLANS
NOT FOR CONSTRUCTION

WALLACE GROUP®

CIVIL AND TRANSPORTATION ENGINEERING
CONSTRUCTION MANAGEMENT
LANDSCAPE ARCHITECTURE
MECHANICAL ENGINEERING
PLANNING
PUBLIC WORKS ADMINISTRATION
SURVEYING / GIS SOLUTIONS
WATER RESOURCES

612 CLARION COURT
SAN LUIS OBISPO, CA 93401
T 805 544-4011 F 805 544-4294
www.wallacegroup.us

REGISTERED PROFESSIONAL ENGINEER
ERIK S. RUTHERFORD
No. 86188
FOR PLAN REVIEW ONLY
NOT FOR CONSTRUCTION
CIVIL
STATE OF CALIFORNIA

SIGNATURE

DATE SIGNED

These plans and specifications, and the ideas and designs incorporated herein, are instruments of service prepared for the construction of work shown hereon and shall not be used in whole or in part for any other project without written authority of Wallace Group, a California Corporation.

Copyright © 2026 Wallace Group, a California Corporation. All rights reserved. Copies of this drawing shall have this notice.

Rev.	Date	Description of Revisions	By
B			
A			

LOS OLIVOS COMMUNITY SERVICES DISTRICT
WASTEWATER CONVEYANCE TO SOLVANG
NOTES

JOB #: 1565.0002
DESIGNERS: RAH
DRAWN BY: RMS
DATE: 03/20/26

DRAWING NO.
C-012
3 OF 25 SHEETS

FOR REDUCED PLANS
ORIGINAL SCALE IS IN INCHES
0 1 2 3

SANITARY SEWER OUTFALL SHEET INDEX

GRAPHIC SCALE
0 1,000' 2,000'
(IN FEET)
1 IN = 1,000 FT

N

30% PROGRESS PLANS
NOT FOR CONSTRUCTION

WALLACE GROUP®
CIVIL AND TRANSPORTATION ENGINEERING
CONSTRUCTION MANAGEMENT
LANDSCAPE ARCHITECTURE
MECHANICAL ENGINEERING
PLANNING
PUBLIC WORKS ADMINISTRATION
SURVEYING / GIS SOLUTIONS
WATER RESOURCES

612 CLARION COURT
SAN LUIS OBISPO, CA 93401
T 805 544-4011 F 805 544-4294
www.wallacegroup.us

REGISTERED PROFESSIONAL ENGINEER
ERIK S. RUTHERFORD
No. 86188
FOR PLAN REVIEW ONLY
NOT FOR CONSTRUCTION
CIVIL
STATE OF CALIFORNIA

SIGNATURE

DATE SIGNED

These plans and specifications, and the ideas and designs incorporated herein, are instruments of service prepared for the construction of work shown hereon and shall not be used in whole or in part for any other project without written authority of Wallace Group, a California Corporation.

Copyright © 2026 Wallace Group, a California Corporation. All rights reserved. Copies of this drawing shall have this notice.

LOS OLIVOS COMMUNITY SERVICES DISTRICT
WASTEWATER CONVEYANCE TO SOLVANG
SANITARY SEWER OUTFALL SHEET INDEX

JOB #: 1565.0002
DESIGNERS: RAH
DRAWN BY: RMS
DATE: 03/20/26

DRAWING NO.
C-020
4 OF 25 SHEETS

FOR REDUCED PLANS
ORIGINAL SCALE IS IN INCHES
0 1 2 3
5

REFERENCE NOTES:

	DESCRIPTION
1	SURFACE IMPROVEMENTS
100	GENERAL
101	FIRST REFERENCE NOTE
2	SEWERS AND SANITATION
200	GENERAL FACILITIES
201	PVC SDR 35 SEWER PIPE

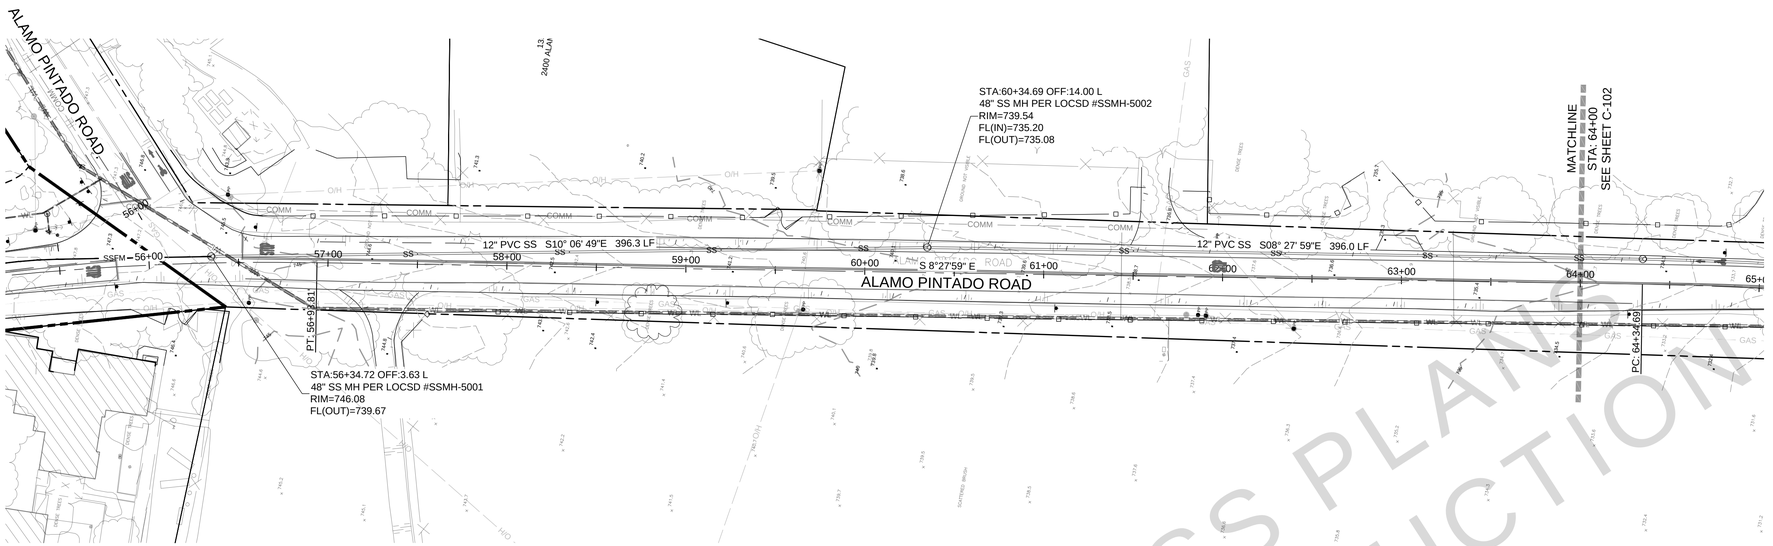

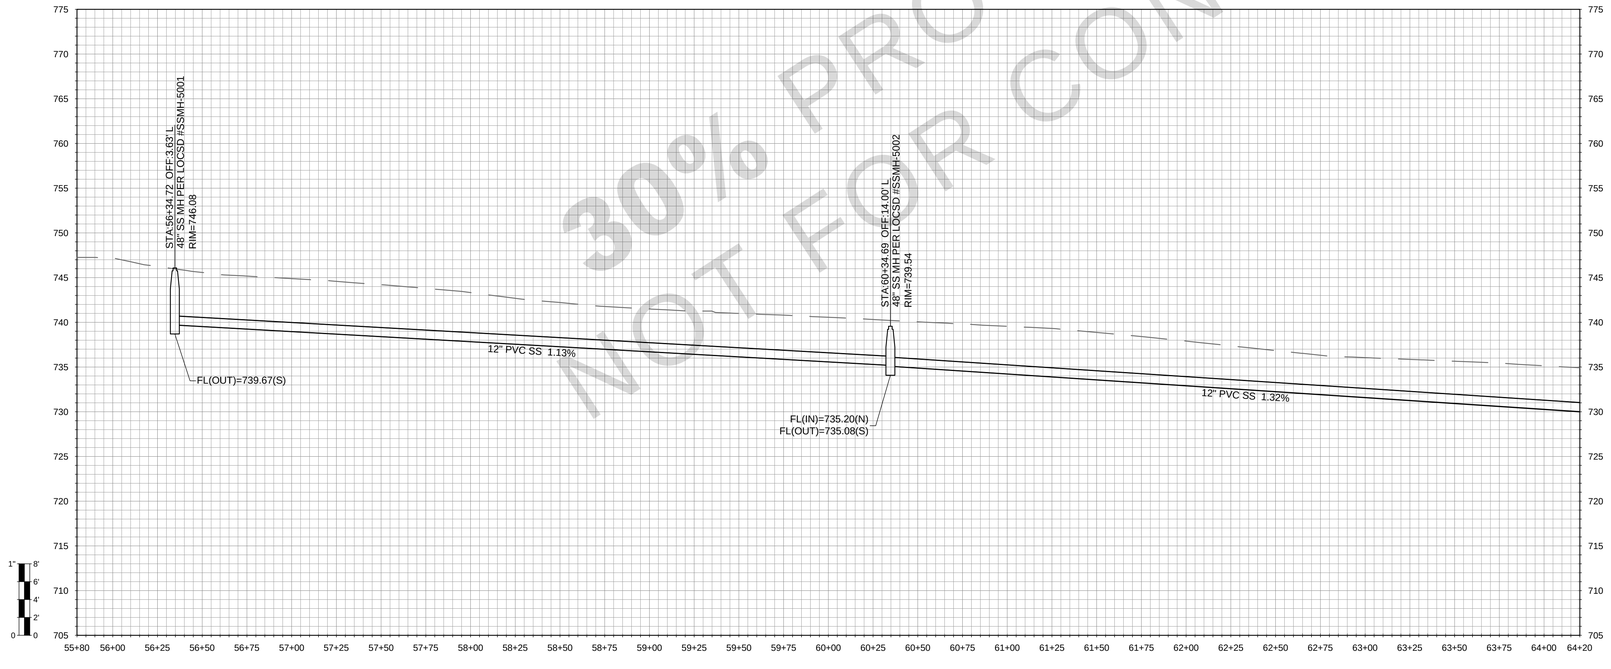

SHEET LOCATION

30% PROGRESS PLANS
NOT FOR CONSTRUCTION

WALLACE GROUP®
CIVIL AND TRANSPORTATION ENGINEERING
CONSTRUCTION MANAGEMENT
LANDSCAPE ARCHITECTURE
MECHANICAL ENGINEERING
PLANNING
PUBLIC WORKS ADMINISTRATION
SURVEYING / GIS SOLUTIONS
WATER RESOURCES

612 CLARION COURT
SAN LUIS OBISPO, CA 93401
T 805 544-4011 F 805 544-4294
www.wallacegroup.us

REGISTERED PROFESSIONAL ENGINEER
ERIK S. RUTHERFORD
No. 86188
FOR PLAN REVIEW ONLY
NOT FOR CONSTRUCTION
CIVIL
STATE OF CALIFORNIA

SIGNATURE

DATE SIGNED

These plans and specifications, and the ideas and designs incorporated herein, are instruments of service prepared for the construction of work shown hereon and shall not be used in whole or in part for any other project without written authority of Wallace Group, a California Corporation.

Copyright © 2026 Wallace Group, a California Corporation. All rights reserved. Copies of this drawing shall have this notice.

LOS OLIVOS COMMUNITY SERVICES DISTRICT
WASTEWATER CONVEYANCE TO SOLVANG
ALAMO PINTADO ROAD

JOB #: 1565.0002
DESIGNERS: RAH
DRAWN BY: RMS
DATE: 03/20/26

DRAWING NO.
C-101
5 OF 25 SHEETS

FOR REDUCED PLANS
ORIGINAL SCALE IS IN INCHES
0 1 2 3
5

REFERENCE NOTES:

	DESCRIPTION
1	SURFACE IMPROVEMENTS
100	GENERAL
101	FIRST REFERENCE NOTE
2	SEWERS AND SANITATION
200	GENERAL FACILITIES
201	PVC SDR 35 SEWER PIPE

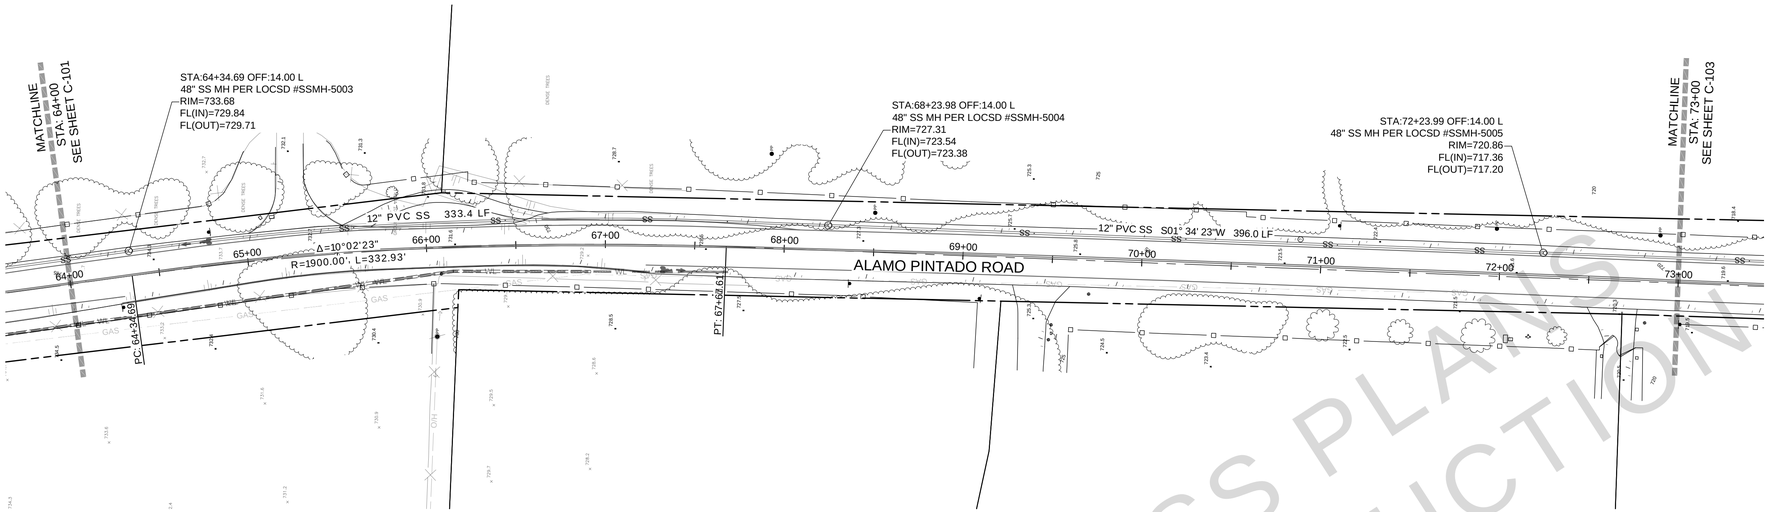

GRAPHIC SCALE
0 20' 40' 80'
(IN FEET)
1 IN = 40 FT

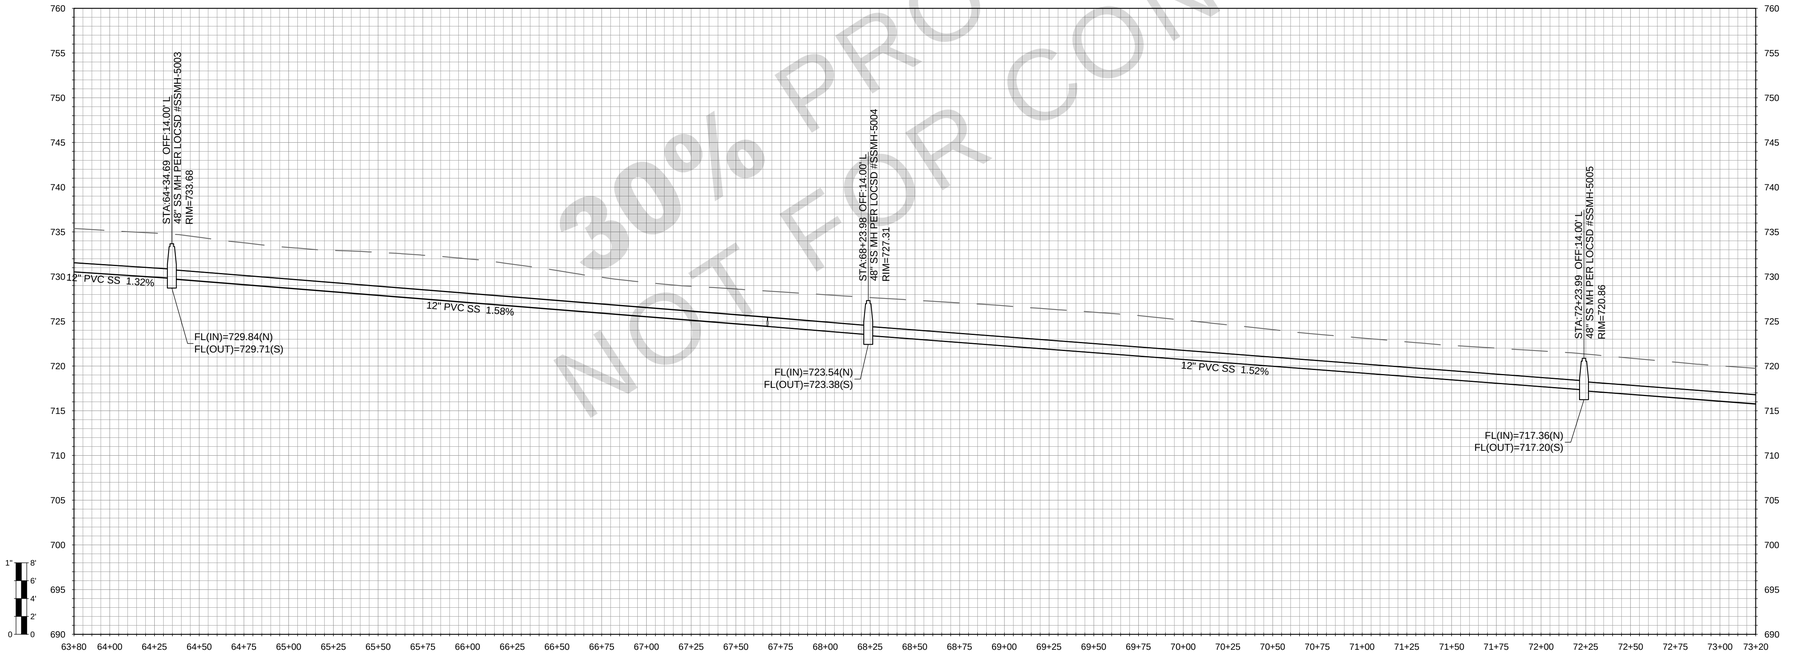

1" 8' 6' 4' 2' 0

30% PROGRESS PLANS
NOT FOR CONSTRUCTION

SHEET LOCATION

WALLACE GROUP®
CIVIL AND TRANSPORTATION ENGINEERING
CONSTRUCTION MANAGEMENT
LANDSCAPE ARCHITECTURE
MECHANICAL ENGINEERING
PLANNING
PUBLIC WORKS ADMINISTRATION
SURVEYING / GIS SOLUTIONS
WATER RESOURCES

612 CLARION COURT
SAN LUIS OBISPO, CA 93401
T 805 544-4011 F 805 544-4294
www.wallacegroup.us

REGISTERED PROFESSIONAL ENGINEER
ERIK S. RUTHERFORD
No. 86188
FOR PLAN REVIEW ONLY
NOT FOR CONSTRUCTION
CIVIL
STATE OF CALIFORNIA

SIGNATURE

DATE SIGNED

These plans and specifications, and the ideas and designs incorporated herein, are instruments of service prepared for the construction of work shown hereon and shall not be used in whole or in part for any other project without written authority of Wallace Group, a California Corporation.

Copyright © 2026 Wallace Group, a California Corporation. All rights reserved. Copies of this drawing shall have this notice.

LOS OLIVOS COMMUNITY SERVICES DISTRICT
WASTEWATER CONVEYANCE TO SOLVANG
ALAMO PINTADO ROAD

JOB #: 1565.0002
DESIGNERS: RAH
DRAWN BY: RMS
DATE: 03/20/26

DRAWING NO.
C-102
6 OF 25 SHEETS

FOR REDUCED PLANS
ORIGINAL SCALE IS IN INCHES
0 1 2 3
5

REFERENCE NOTES:

	DESCRIPTION
1	SURFACE IMPROVEMENTS
100	GENERAL
101	FIRST REFERENCE NOTE
2	SEWERS AND SANITATION
200	GENERAL FACILITIES
201	PVC SDR 35 SEWER PIPE

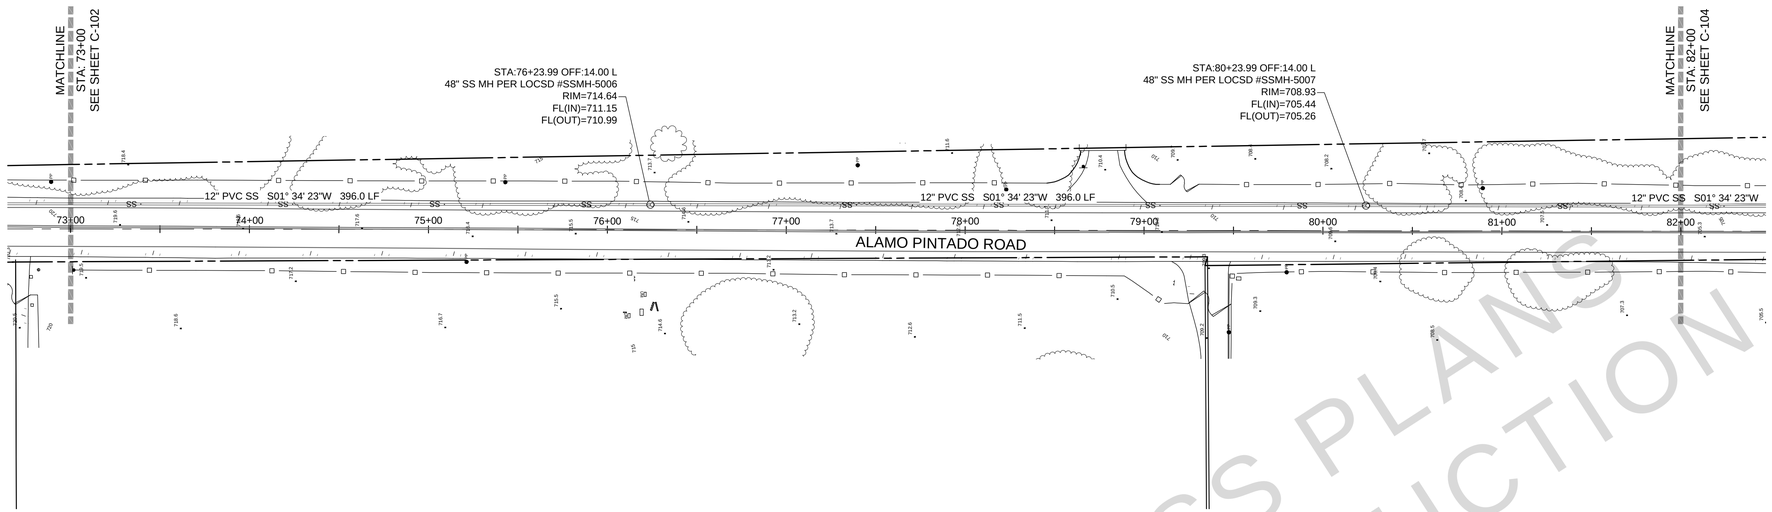

GRAPHIC SCALE
0 20' 40' 80'
(IN FEET)
1 IN = 40 FT

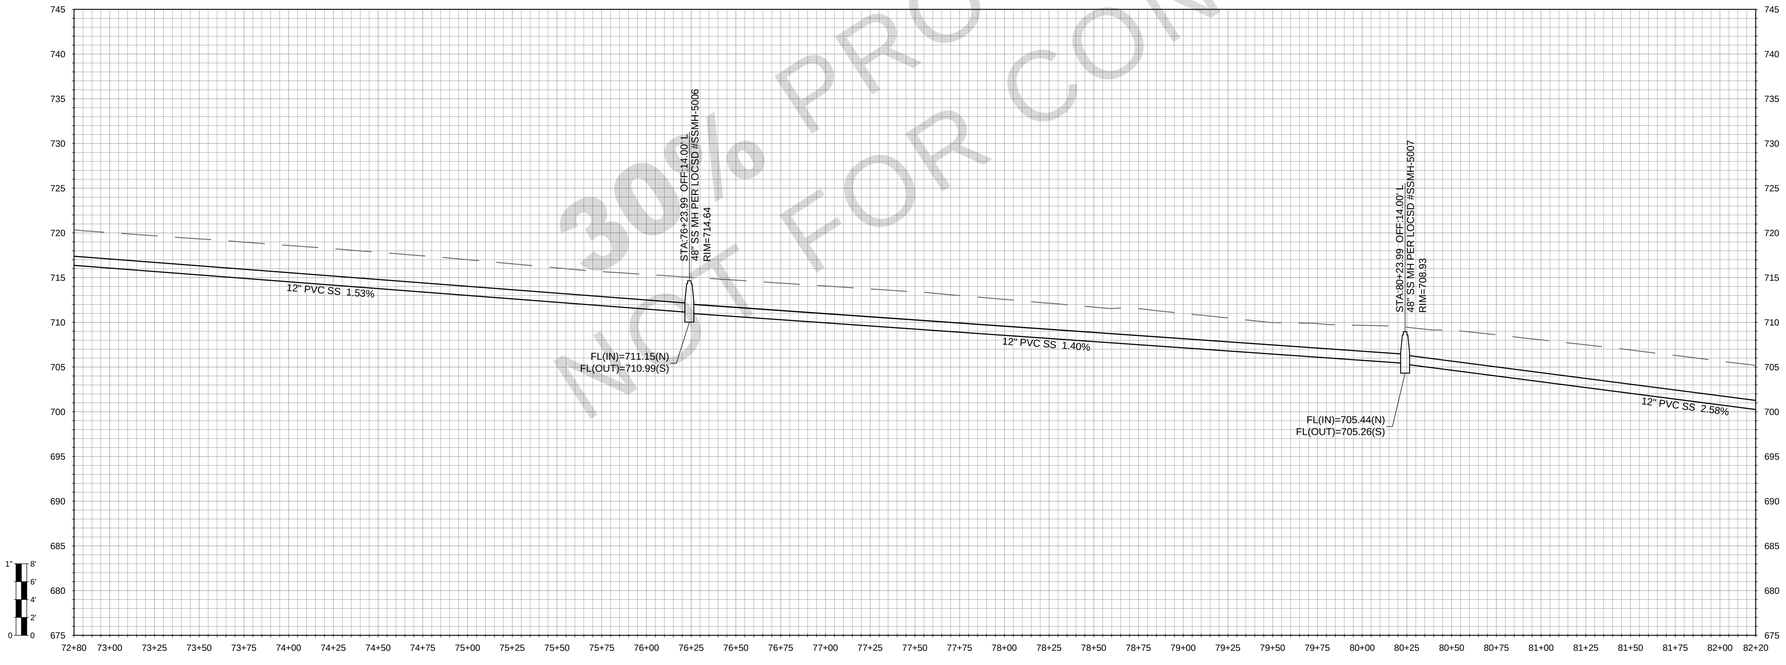

30% PROGRESS PLANS
NOT FOR CONSTRUCTION

GRAPHIC SCALE
0 20' 40' 80'
(IN FEET)
1 IN = 40 FT

SHEET LOCATION

WALLACE GROUP®
CIVIL AND TRANSPORTATION ENGINEERING
CONSTRUCTION MANAGEMENT
LANDSCAPE ARCHITECTURE
MECHANICAL ENGINEERING
PLANNING
PUBLIC WORKS ADMINISTRATION
SURVEYING / GIS SOLUTIONS
WATER RESOURCES

612 CLARION COURT
SAN LUIS OBISPO, CA 93401
T 805 544-4011 F 805 544-4294
www.wallacegroup.us

REGISTERED PROFESSIONAL ENGINEER
ERIK S. RUTHERFORD
No. 86188
FOR PLAN REVIEW ONLY
NOT FOR CONSTRUCTION
CIVIL
STATE OF CALIFORNIA

SIGNATURE

DATE SIGNED

These plans and specifications, and the ideas and designs incorporated herein, are instruments of service prepared for the construction of work shown hereon and shall not be used in whole or in part for any other project without written authority of Wallace Group, a California Corporation.

Copyright © 2026 Wallace Group, a California Corporation. All rights reserved. Copies of this drawing shall have this notice.

LOS OLIVOS COMMUNITY SERVICES DISTRICT
WASTEWATER CONVEYANCE TO SOLVANG
ALAMO PINTADO ROAD

JOB #: 1565.0002
DESIGNERS: RAH
DRAWN BY: RMS
DATE: 03/20/26

DRAWING NO.
C-103
7 OF 25 SHEETS

FOR REDUCED PLANS
ORIGINAL SCALE IS IN INCHES
0 1 2 3
5

REFERENCE NOTES:

	DESCRIPTION
1	SURFACE IMPROVEMENTS
100	GENERAL
101	FIRST REFERENCE NOTE
2	SEWERS AND SANITATION
200	GENERAL FACILITIES
201	PVC SDR 35 SEWER PIPE

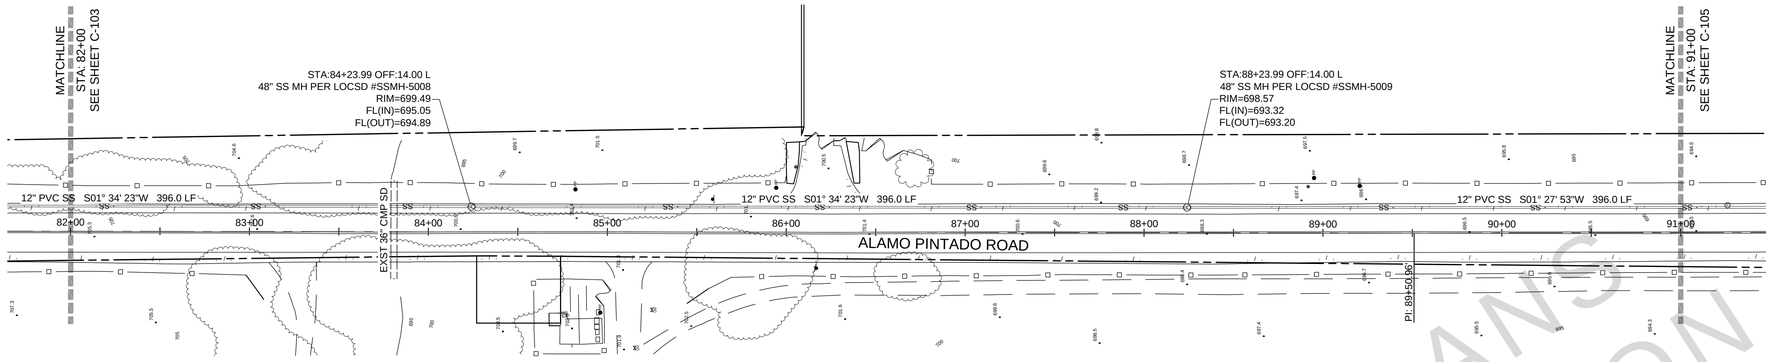

GRAPHIC SCALE
0 20' 40' 80'
(IN FEET)
1 IN = 40 FT

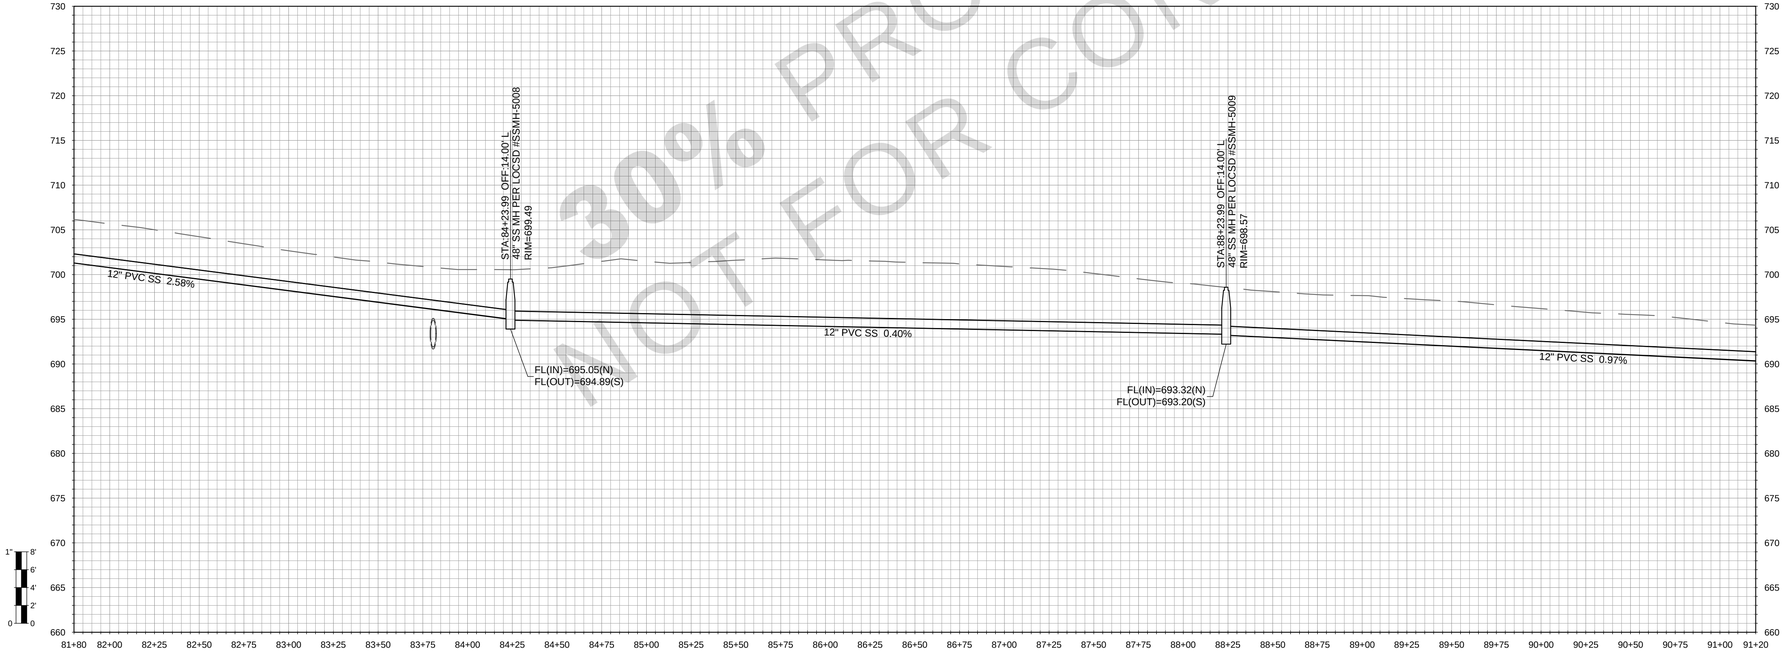

1" 8' 6' 4' 2' 0

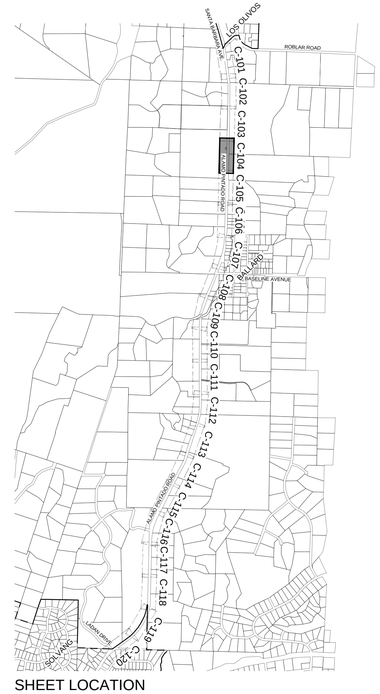

SHEET LOCATION

30% PROGRESS PLANS
NOT FOR CONSTRUCTION

WALLACE GROUP®
CIVIL AND TRANSPORTATION ENGINEERING
CONSTRUCTION MANAGEMENT
LANDSCAPE ARCHITECTURE
MECHANICAL ENGINEERING
PLANNING
PUBLIC WORKS ADMINISTRATION
SURVEYING / GIS SOLUTIONS
WATER RESOURCES

612 CLARION COURT
SAN LUIS OBISPO, CA 93401
T 805 544-4011 F 805 544-4294
www.wallacegroup.us

REGISTERED PROFESSIONAL ENGINEER
ERIK S. RUTHERFORD
No. 86188
FOR PLAN REVIEW ONLY
NOT FOR CONSTRUCTION
CIVIL
STATE OF CALIFORNIA

SIGNATURE

DATE SIGNED

These plans and specifications, and the ideas and designs incorporated herein, are instruments of service prepared for the construction of work shown hereon and shall not be used in whole or in part for any other project without written authority of Wallace Group, a California Corporation.

Copyright © 2026 Wallace Group, a California Corporation. All rights reserved. Copies of this drawing shall have this notice.

LOS OLIVOS COMMUNITY SERVICES DISTRICT
WASTEWATER CONVEYANCE TO SOLVANG
ALAMO PINTADO ROAD

JOB #: 1565.0002
DESIGNERS: RAH
DRAWN BY: RMS
DATE: 03/20/26

DRAWING NO.
C-104
8 OF 25 SHEETS

FOR REDUCED PLANS
ORIGINAL SCALE IS IN INCHES
0 1 2 3
5

REFERENCE NOTES:

	DESCRIPTION
1	SURFACE IMPROVEMENTS
100	GENERAL
101	FIRST REFERENCE NOTE
2	SEWERS AND SANITATION
200	GENERAL FACILITIES
201	PVC SDR 35 SEWER PIPE

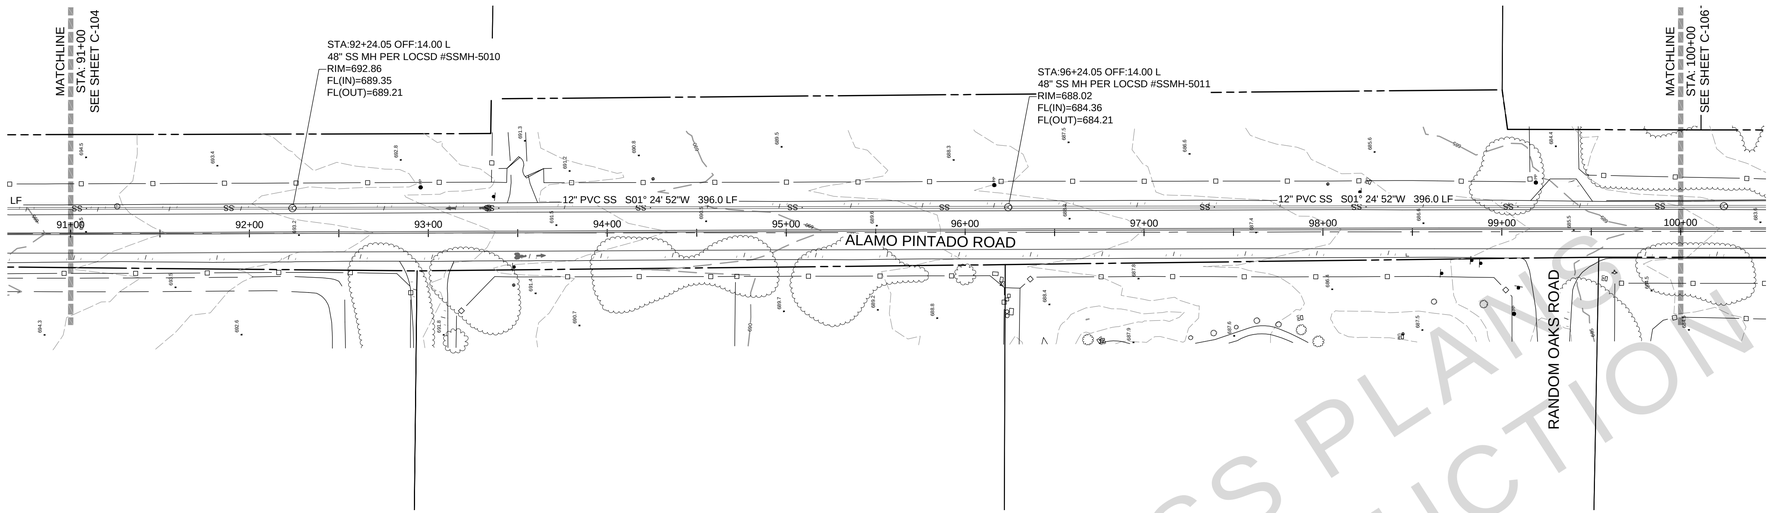

GRAPHIC SCALE
0 20' 40' 80'
(IN FEET)
1 IN = 40 FT

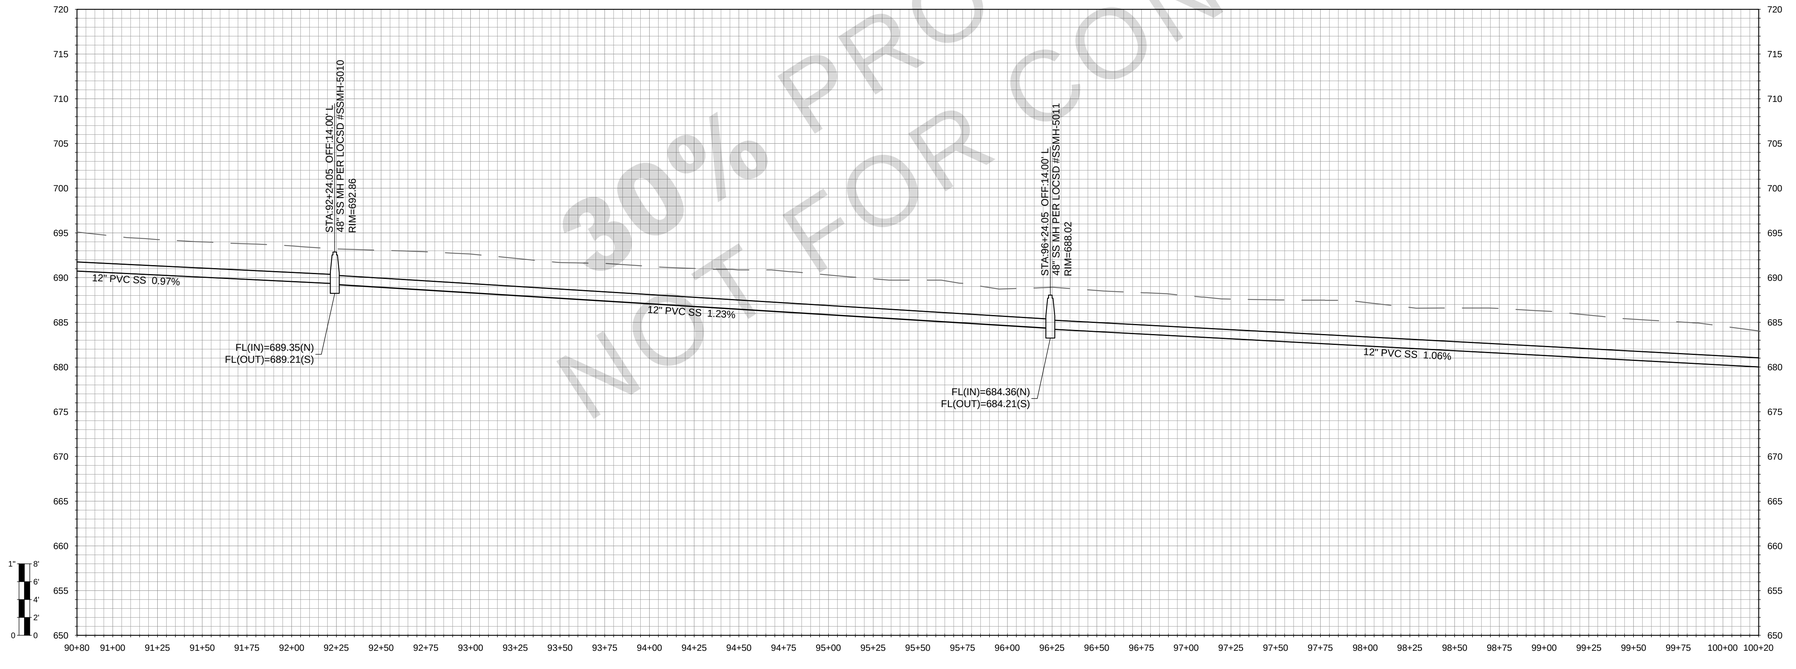

30% PROGRESS PLANS
NOT FOR CONSTRUCTION

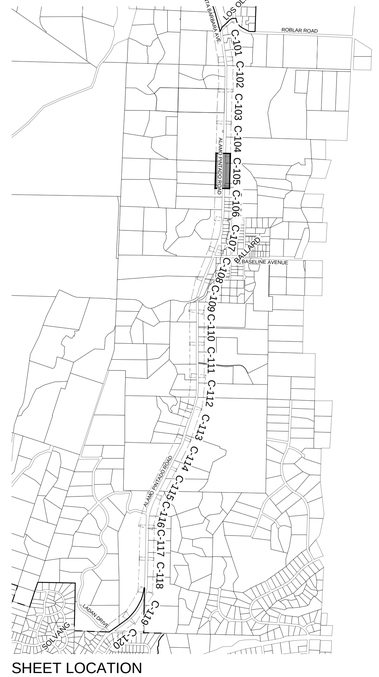

SHEET LOCATION

WALLACE GROUP®

CIVIL AND TRANSPORTATION ENGINEERING
CONSTRUCTION MANAGEMENT
LANDSCAPE ARCHITECTURE
MECHANICAL ENGINEERING
PLANNING
PUBLIC WORKS ADMINISTRATION
SURVEYING / GIS SOLUTIONS
WATER RESOURCES

612 CLARION COURT
SAN LUIS OBISPO, CA 93401
T 805 544-4011 F 805 544-4294
www.wallacegroup.us

REGISTERED PROFESSIONAL ENGINEER
ERIK S. RUTHERFORD
No. 86188
FOR PLAN REVIEW ONLY
NOT FOR CONSTRUCTION
CIVIL
STATE OF CALIFORNIA

SIGNATURE

DATE SIGNED

These plans and specifications, and the ideas and designs incorporated herein, are instruments of service prepared for the construction of work shown hereon and shall not be used in whole or in part for any other project without written authority of Wallace Group, a California Corporation.

Copyright © 2026 Wallace Group, a California Corporation. All rights reserved. Copies of this drawing shall have this notice.

LOS OLIVOS COMMUNITY SERVICES DISTRICT
WASTEWATER CONVEYANCE TO SOLVANG
ALAMO PINTADO ROAD

JOB #: 1565.0002
DESIGNERS: RAH
DRAWN BY: RMS
DATE: 03/20/26

DRAWING NO.
C-105
9 OF 25 SHEETS

FOR REDUCED PLANS
ORIGINAL SCALE IS IN INCHES
0 1 2 3
5

REFERENCE NOTES:

	DESCRIPTION
1	SURFACE IMPROVEMENTS
100	GENERAL
101	FIRST REFERENCE NOTE
2	SEWERS AND SANITATION
200	GENERAL FACILITIES
201	PVC SDR 35 SEWER PIPE

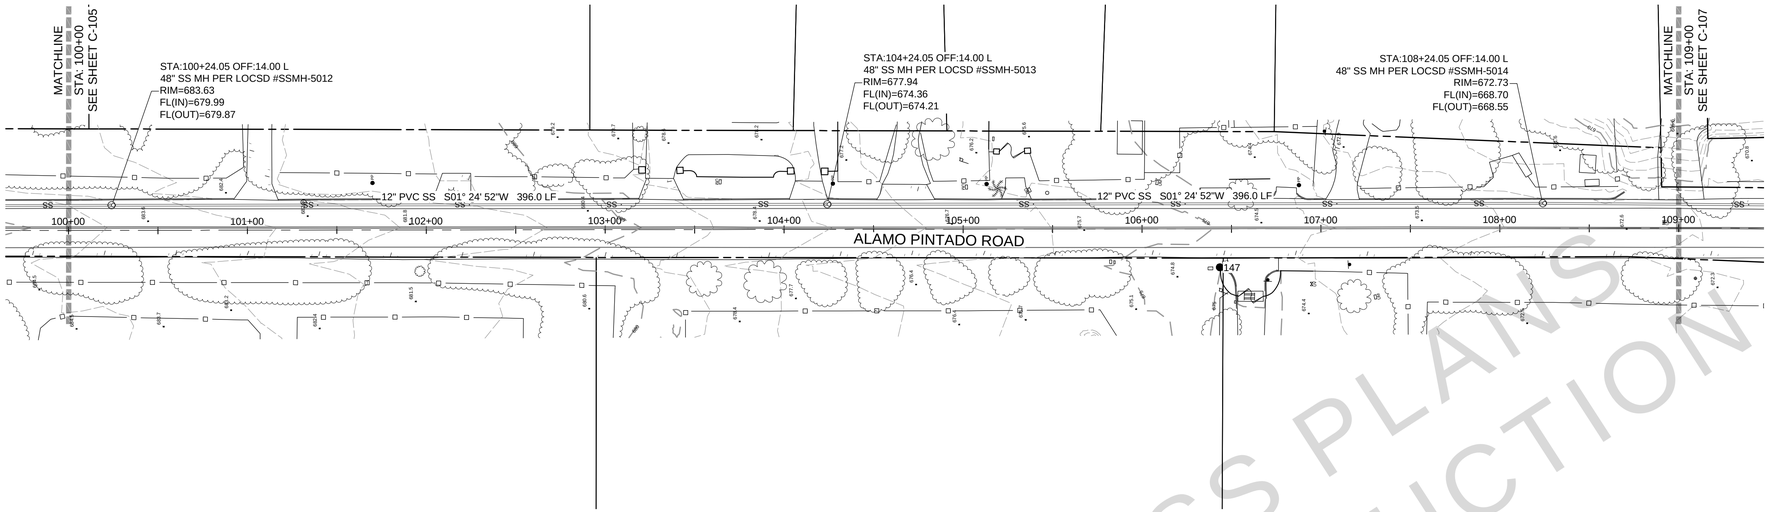

GRAPHIC SCALE
0 20' 40' 80'
(IN FEET)
1 IN = 40 FT

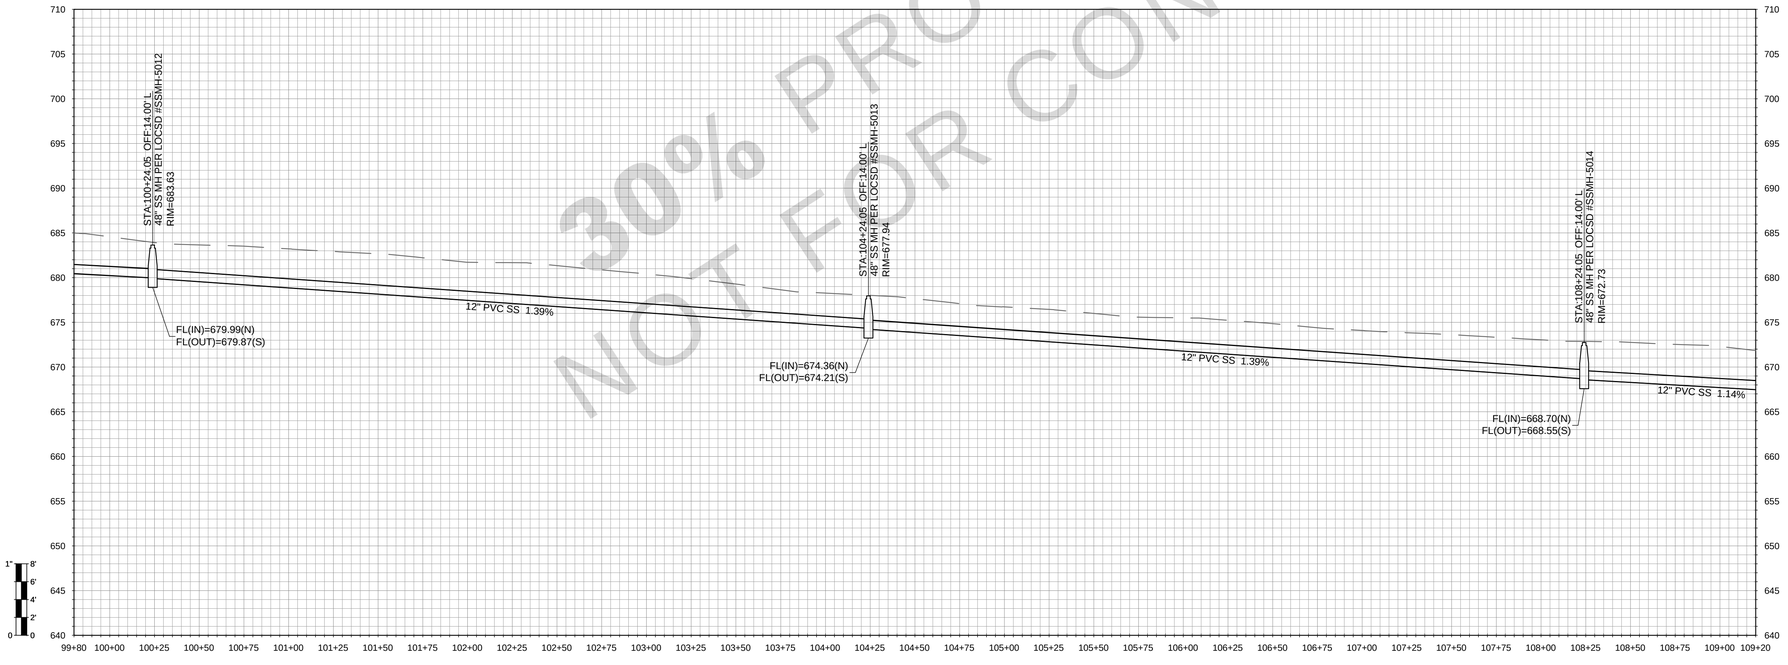

30% PROGRESS PLANS
NOT FOR CONSTRUCTION

SHEET LOCATION

WALLACE GROUP®
CIVIL AND TRANSPORTATION ENGINEERING
CONSTRUCTION MANAGEMENT
LANDSCAPE ARCHITECTURE
MECHANICAL ENGINEERING
PLANNING
PUBLIC WORKS ADMINISTRATION
SURVEYING / GIS SOLUTIONS
WATER RESOURCES

612 CLARION COURT
SAN LUIS OBISPO, CA 93401
T 805 544-4011 F 805 544-4294
www.wallacegroup.us

REGISTERED PROFESSIONAL ENGINEER
ERIK S. RUTHERFORD
No. 86188
FOR PLAN REVIEW ONLY
NOT FOR CONSTRUCTION
CIVIL
STATE OF CALIFORNIA

SIGNATURE

DATE SIGNED

These plans and specifications, and the ideas and designs incorporated herein, are instruments of service prepared for the construction of work shown hereon and shall not be used in whole or in part for any other project without written authority of Wallace Group, a California Corporation.

Copyright © 2026 Wallace Group, a California Corporation. All rights reserved. Copies of this drawing shall have this notice.

LOS OLIVOS COMMUNITY SERVICES DISTRICT
WASTEWATER CONVEYANCE TO SOLVANG
ALAMO PINTADO ROAD

JOB #: 1565.0002
DESIGNERS: RAH
DRAWN BY: RMS
DATE: 03/20/26

DRAWING NO.
C-106
10 OF 25 SHEETS

FOR REDUCED PLANS
ORIGINAL SCALE IS IN INCHES
0 1 2 3
5

REFERENCE NOTES:

	DESCRIPTION
1	SURFACE IMPROVEMENTS
100	GENERAL
101	FIRST REFERENCE NOTE
2	SEWERS AND SANITATION
200	GENERAL FACILITIES
201	PVC SDR 35 SEWER PIPE

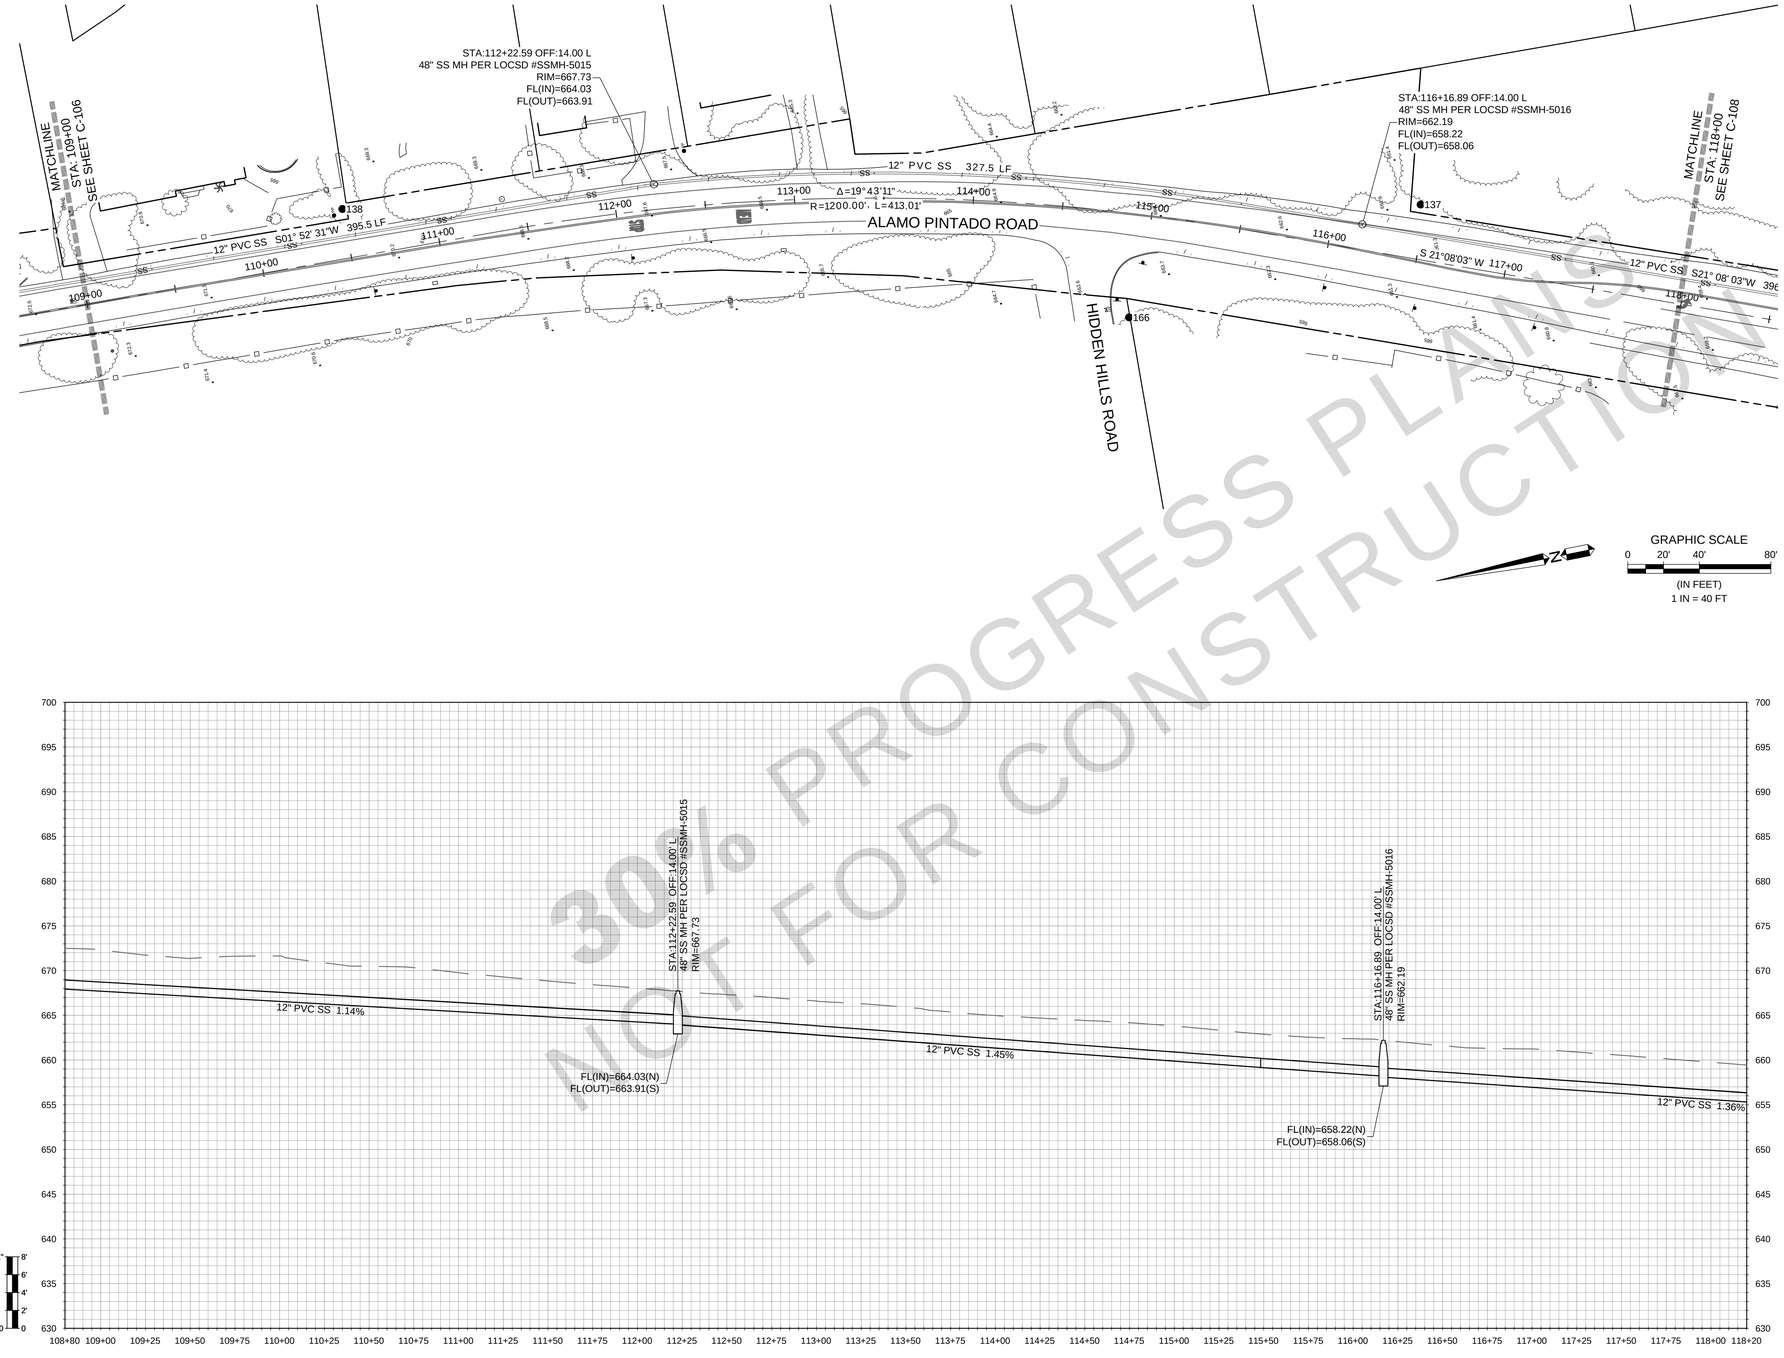

30% PROGRESS PLANS
NOT FOR CONSTRUCTION

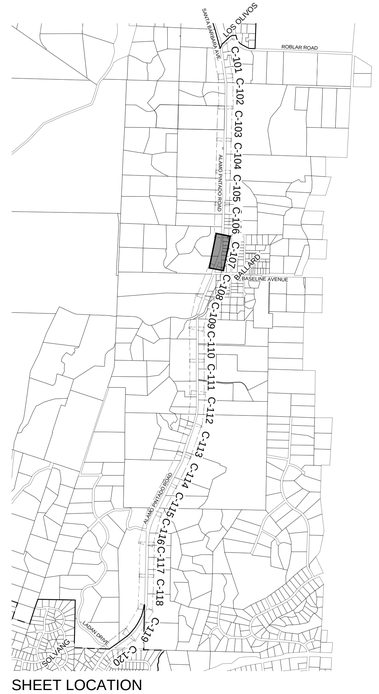

SHEET LOCATION

WALLACE GROUP®

CIVIL AND TRANSPORTATION ENGINEERING
CONSTRUCTION MANAGEMENT
LANDSCAPE ARCHITECTURE
MECHANICAL ENGINEERING
PLANNING
PUBLIC WORKS ADMINISTRATION
SURVEYING / GIS SOLUTIONS
WATER RESOURCES

612 CLARION COURT
SAN LUIS OBISPO, CA 93401
T 805 544-4011 F 805 544-4294
www.wallacegroup.us

REGISTERED PROFESSIONAL ENGINEER
ERIK S. RUTHERFORD
No. 86188
FOR PLAN REVIEW ONLY
NOT FOR CONSTRUCTION
CIVIL
STATE OF CALIFORNIA

SIGNATURE

DATE SIGNED

These plans and specifications, and the ideas and designs incorporated herein, are instruments of service prepared for the construction of work shown hereon and shall not be used in whole or in part for any other project without written authority of Wallace Group, a California Corporation.

Copyright © 2026 Wallace Group, a California Corporation. All rights reserved. Copies of this drawing shall have this notice.

LOS OLIVOS COMMUNITY SERVICES DISTRICT
WASTEWATER CONVEYANCE TO SOLVANG
ALAMO PINTADO ROAD

JOB #: 1565.0002
DESIGNERS: RAH
DRAWN BY: RMS
DATE: 03/20/26

DRAWING NO.
C-107
11 OF 25 SHEETS

FOR REDUCED PLANS
ORIGINAL SCALE IS IN INCHES
0 1 2 3
5

REFERENCE NOTES:

	DESCRIPTION
1	SURFACE IMPROVEMENTS
100	GENERAL
101	FIRST REFERENCE NOTE
2	SEWERS AND SANITATION
200	GENERAL FACILITIES
201	PVC SDR 35 SEWER PIPE

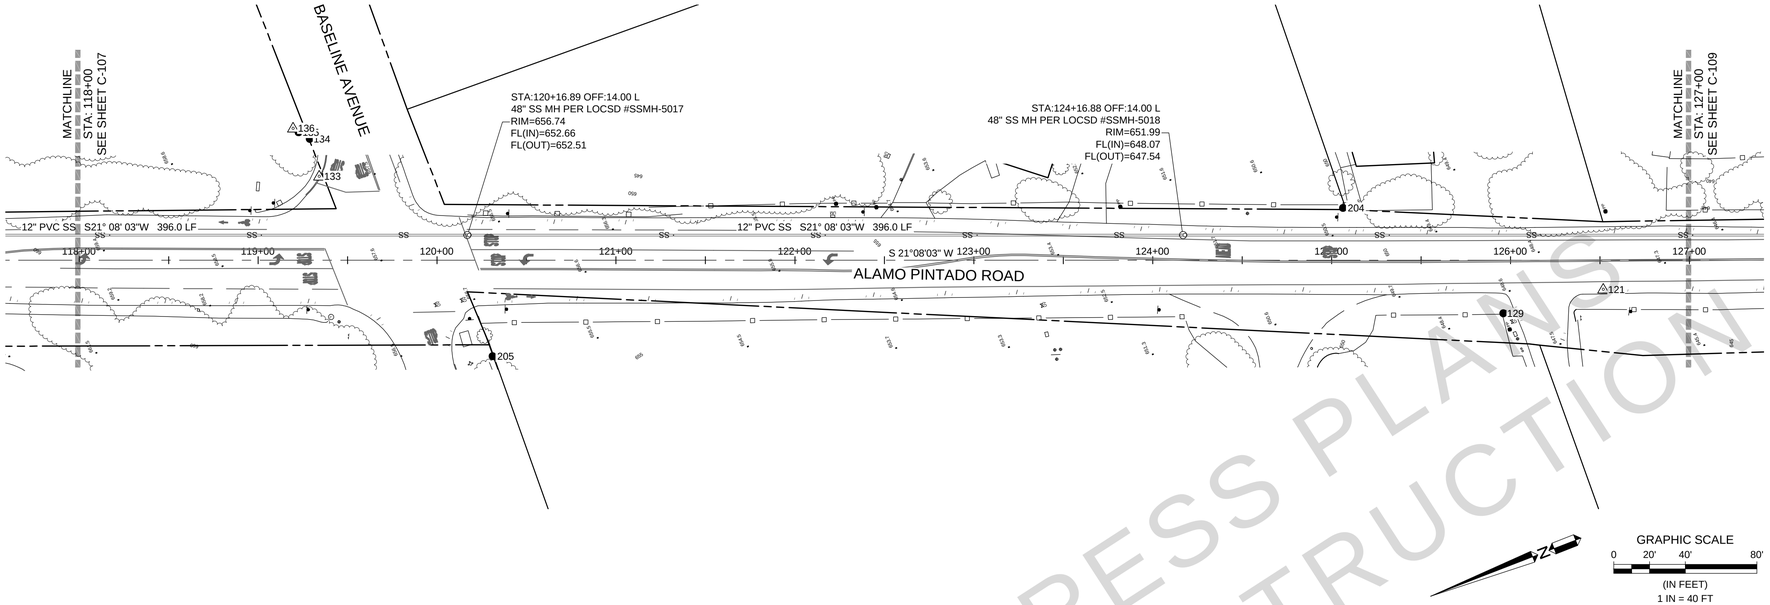

GRAPHIC SCALE
0 20' 40' 80'
(IN FEET)
1 IN = 40 FT

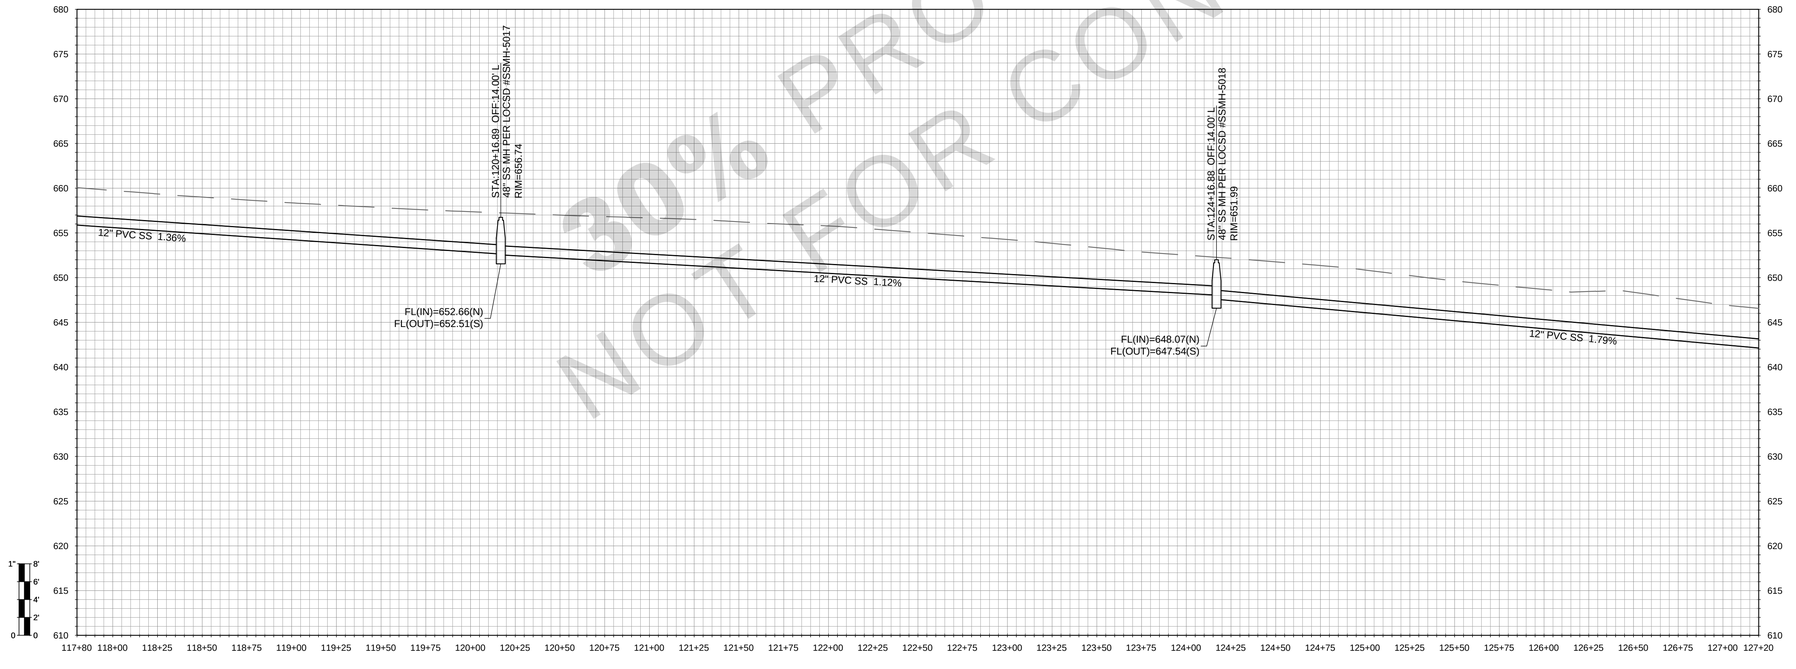

30% PROGRESS PLANS
NOT FOR CONSTRUCTION

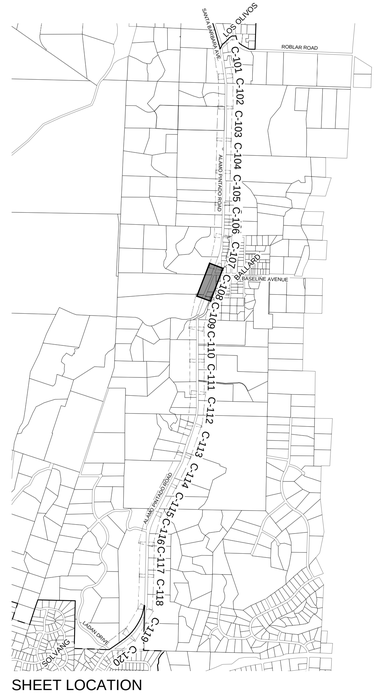

SHEET LOCATION

WALLACE GROUP®
CIVIL AND TRANSPORTATION ENGINEERING
CONSTRUCTION MANAGEMENT
LANDSCAPE ARCHITECTURE
MECHANICAL ENGINEERING
PLANNING
PUBLIC WORKS ADMINISTRATION
SURVEYING / GIS SOLUTIONS
WATER RESOURCES

612 CLARION COURT
SAN LUIS OBISPO, CA 93401
T 805 544-4011 F 805 544-4294
www.wallacegroup.us

REGISTERED PROFESSIONAL ENGINEER
ERIK S. RUTHERFORD
No. 86188
FOR PLAN REVIEW ONLY
NOT FOR CONSTRUCTION
CIVIL
STATE OF CALIFORNIA

SIGNATURE

DATE SIGNED

These plans and specifications, and the ideas and designs incorporated herein, are instruments of service prepared for the construction of work shown hereon and shall not be used in whole or in part for any other project without written authority of Wallace Group, a California Corporation.

Copyright © 2026 Wallace Group, a California Corporation. All rights reserved. Copies of this drawing shall have this notice.

LOS OLIVOS COMMUNITY SERVICES DISTRICT
WASTEWATER CONVEYANCE TO SOLVANG
ALAMO PINTADO ROAD

JOB #: 1565.0002
DESIGNERS: RAH
DRAWN BY: RMS
DATE: 03/20/26

DRAWING NO.
C-108
12 OF 25 SHEETS

FOR REDUCED PLANS
ORIGINAL SCALE IS IN INCHES
0 1 2 3
5

REFERENCE NOTES:

	DESCRIPTION
1	SURFACE IMPROVEMENTS
100	GENERAL
101	FIRST REFERENCE NOTE
2	SEWERS AND SANITATION
200	GENERAL FACILITIES
201	PVC SDR 35 SEWER PIPE

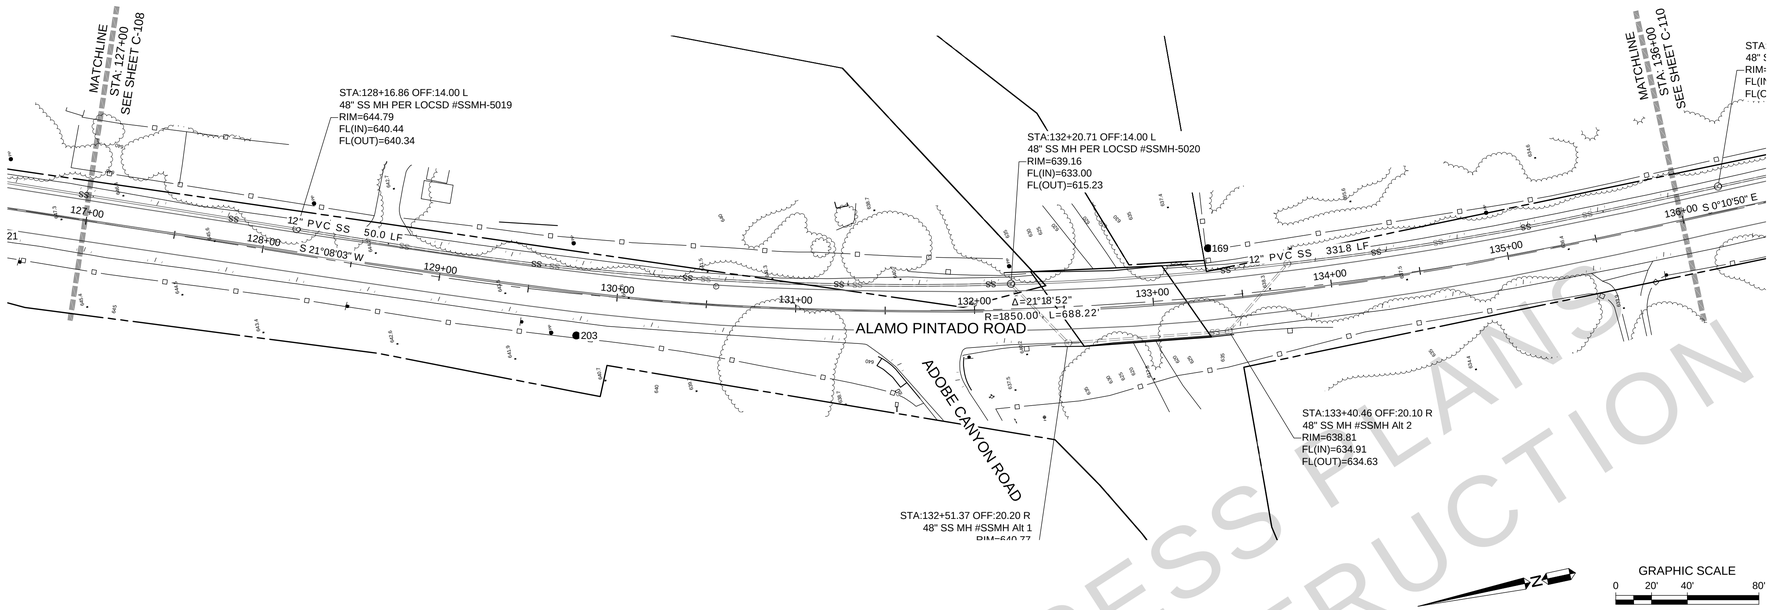

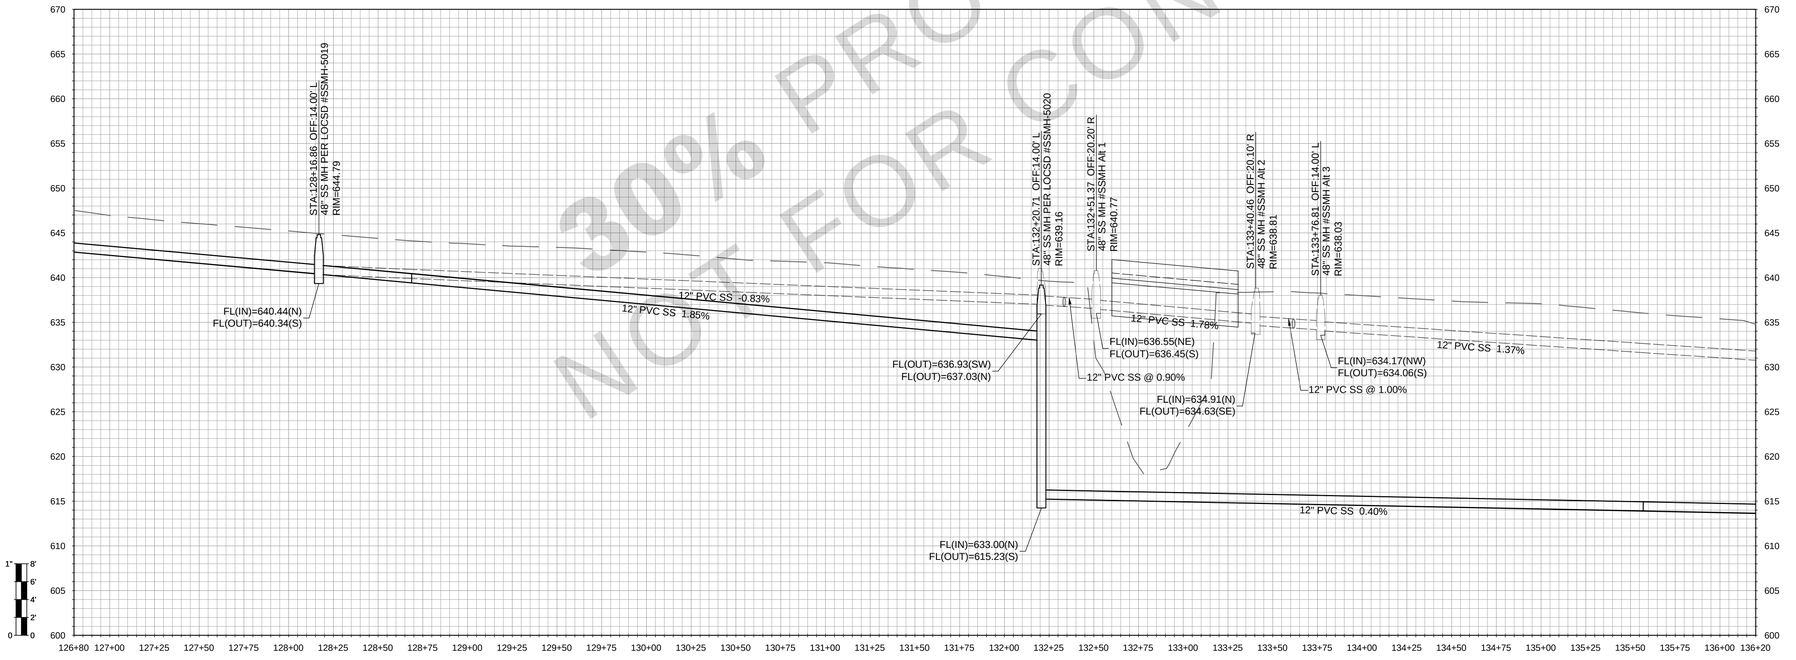

30% PROGRESS PLANS
NOT FOR CONSTRUCTION

SHEET LOCATION

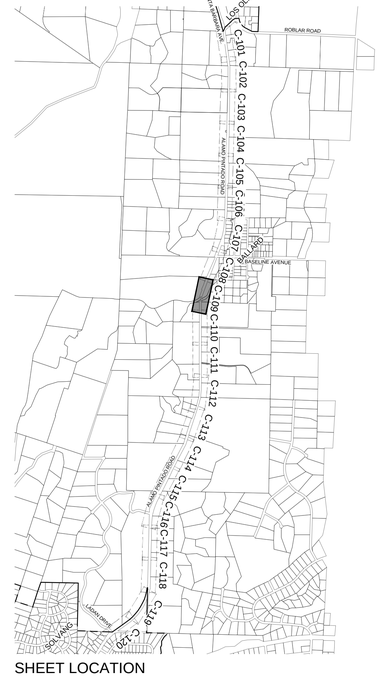

WALLACE GROUP®
CIVIL AND TRANSPORTATION ENGINEERING
CONSTRUCTION MANAGEMENT
LANDSCAPE ARCHITECTURE
MECHANICAL ENGINEERING
PLANNING
PUBLIC WORKS ADMINISTRATION
SURVEYING / GIS SOLUTIONS
WATER RESOURCES

612 CLARION COURT
SAN LUIS OBISPO, CA 93401
T 805 544-4011 F 805 544-4294
www.wallacegroup.us

REGISTERED PROFESSIONAL ENGINEER
ERIK S. RUTHERFORD
No. 86188
FOR PLAN REVIEW ONLY
NOT FOR CONSTRUCTION
CIVIL
STATE OF CALIFORNIA

SIGNATURE

DATE SIGNED

These plans and specifications, and the ideas and designs incorporated herein, are instruments of service prepared for the construction of work shown hereon and shall not be used in whole or in part for any other project without written authority of Wallace Group, a California Corporation.

Copyright © 2026 Wallace Group, a California Corporation. All rights reserved. Copies of this drawing shall have this notice.

LOS OLIVOS COMMUNITY SERVICES DISTRICT
WASTEWATER CONVEYANCE TO SOLVANG
ALAMO PINTADO ROAD

JOB #:	1565.0002
DESIGNERS:	RAH
DRAWN BY:	RMS
DATE:	03/20/26

DRAWING NO.
C-109
13 OF 25 SHEETS

FOR REDUCED PLANS
ORIGINAL SCALE IS IN INCHES
0 1 2 3
5

REFERENCE NOTES:

	DESCRIPTION
1	SURFACE IMPROVEMENTS
100	GENERAL
101	FIRST REFERENCE NOTE
2	SEWERS AND SANITATION
200	GENERAL FACILITIES
201	PVC SDR 35 SEWER PIPE

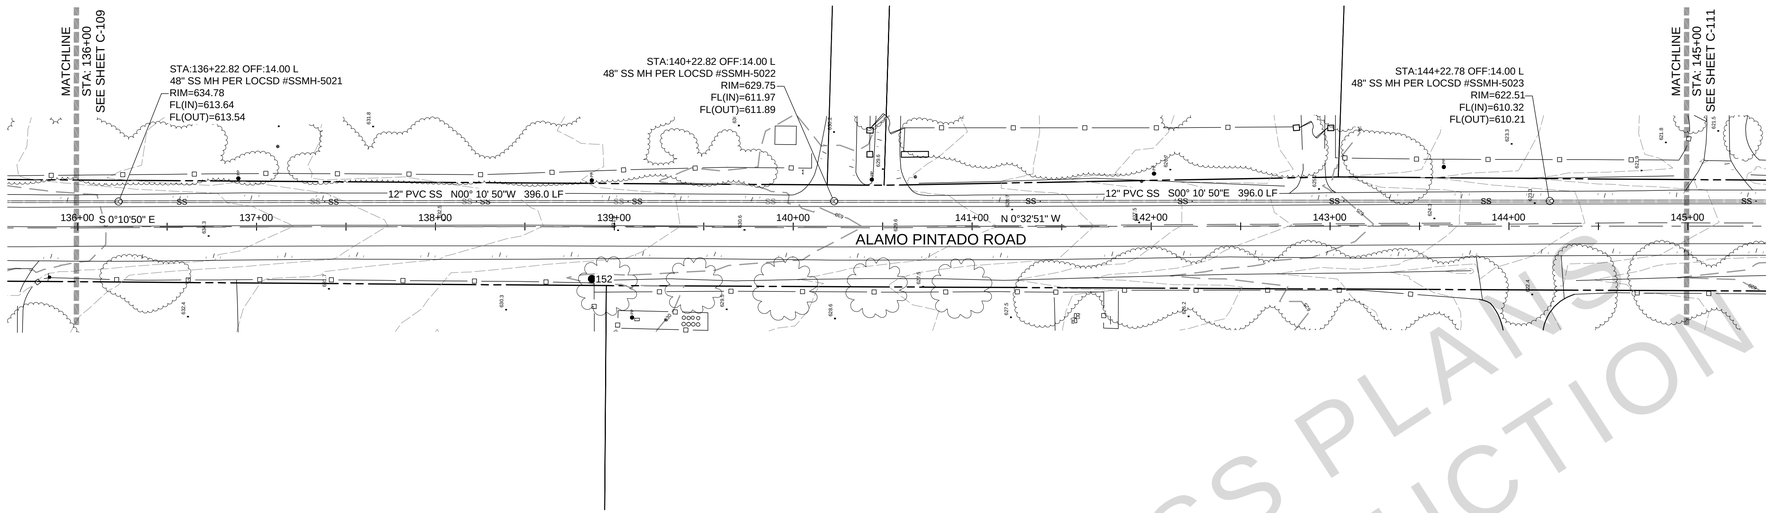

30% PROGRESS PLANS
NOT FOR CONSTRUCTION

GRAPHIC SCALE
0 20' 40' 80'
(IN FEET)
1 IN = 40 FT

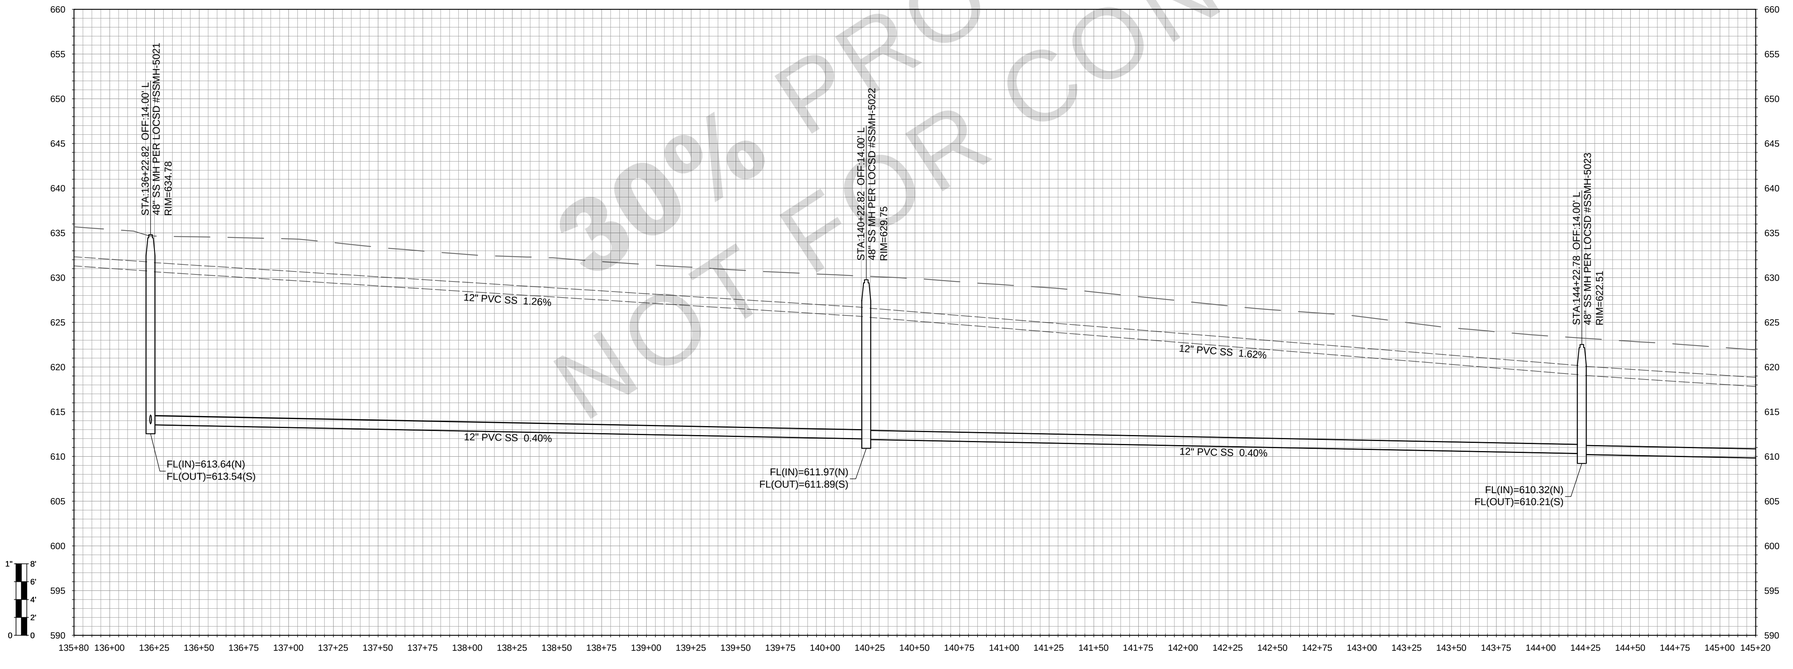

SHEET LOCATION

WALLACE GROUP®

CIVIL AND TRANSPORTATION ENGINEERING
CONSTRUCTION MANAGEMENT
LANDSCAPE ARCHITECTURE
MECHANICAL ENGINEERING
PLANNING
PUBLIC WORKS ADMINISTRATION
SURVEYING / GIS SOLUTIONS
WATER RESOURCES

612 CLARION COURT
SAN LUIS OBISPO, CA 93401
T 805 544-4011 F 805 544-4294
www.wallacegroup.us

REGISTERED PROFESSIONAL ENGINEER
ERIK S. RUTHERFORD
No. 86188
FOR PLAN REVIEW ONLY
NOT FOR CONSTRUCTION
CIVIL
STATE OF CALIFORNIA

SIGNATURE

DATE SIGNED

These plans and specifications, and the ideas and designs incorporated herein, are instruments of service prepared for the construction of work shown hereon and shall not be used in whole or in part for any other project without written authority of Wallace Group, a California Corporation.

Copyright © 2026 Wallace Group, a California Corporation. All rights reserved. Copies of this drawing shall have this notice.

LOS OLIVOS COMMUNITY SERVICES DISTRICT
WASTEWATER CONVEYANCE TO SOLVANG
ALAMO PINTADO ROAD

JOB #: 1565.0002
DESIGNERS: RAH
DRAWN BY: RMS
DATE: 03/20/26

DRAWING NO.
C-110
14 OF 25 SHEETS

FOR REDUCED PLANS
ORIGINAL SCALE IS IN INCHES
0 1 2 3
5

REFERENCE NOTES:

	DESCRIPTION
1	SURFACE IMPROVEMENTS
100	GENERAL
101	FIRST REFERENCE NOTE
2	SEWERS AND SANITATION
200	GENERAL FACILITIES
201	PVC SDR 35 SEWER PIPE

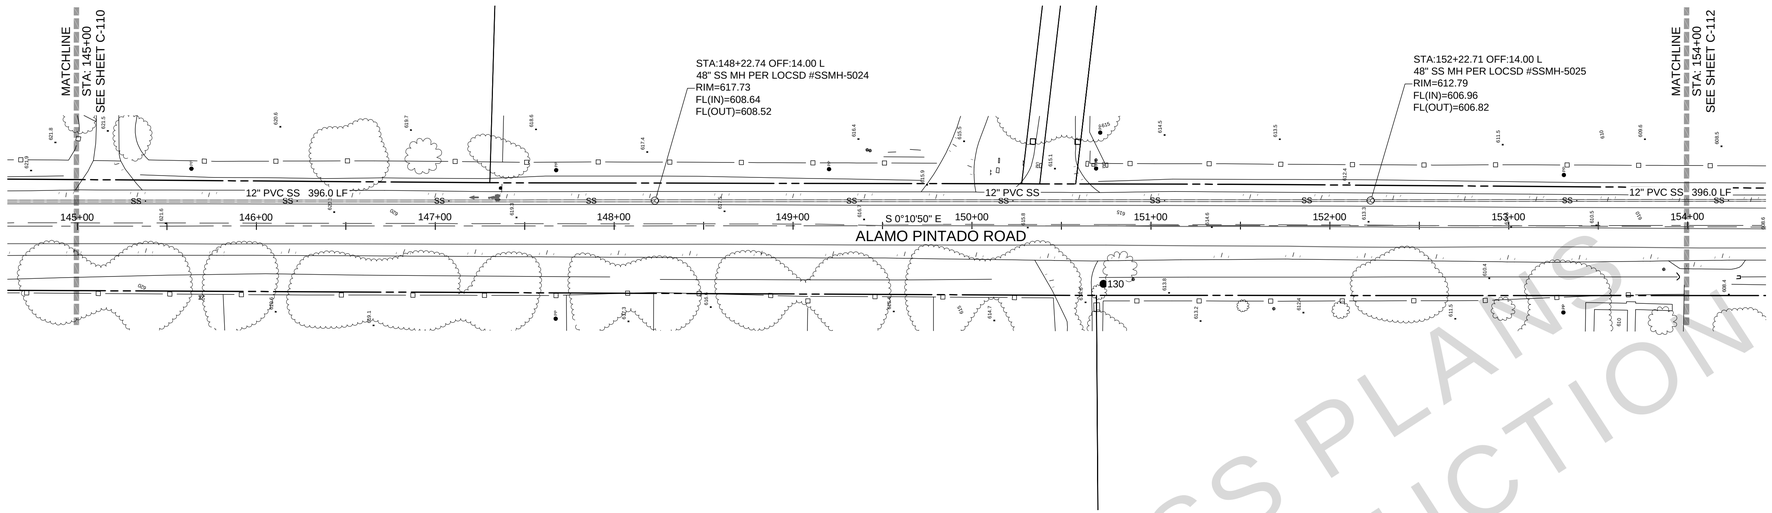

GRAPHIC SCALE
0 20' 40' 80'
(IN FEET)
1 IN = 40 FT

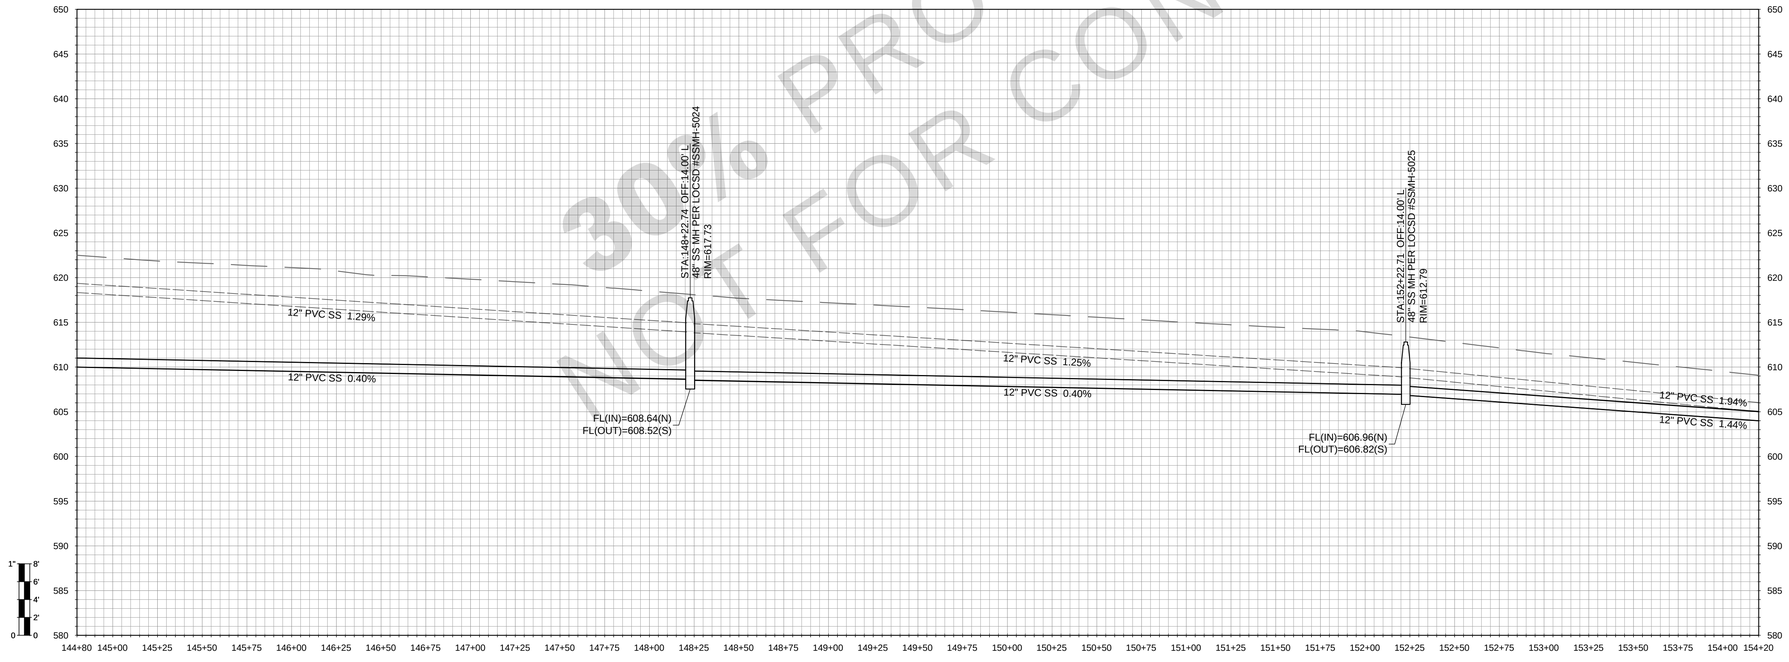

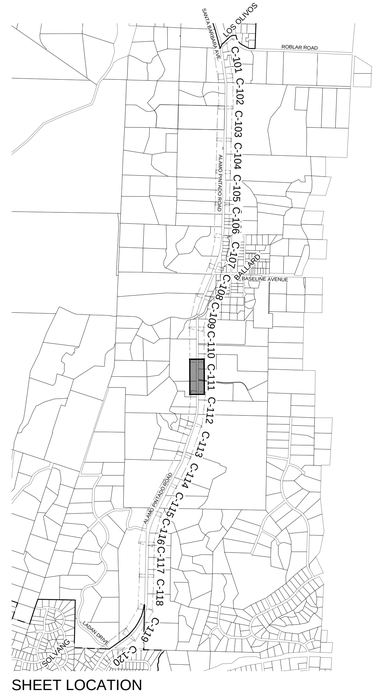

SHEET LOCATION

30% PROGRESS PLANS
NOT FOR CONSTRUCTION

WALLACE GROUP®
CIVIL AND TRANSPORTATION ENGINEERING
CONSTRUCTION MANAGEMENT
LANDSCAPE ARCHITECTURE
MECHANICAL ENGINEERING
PLANNING
PUBLIC WORKS ADMINISTRATION
SURVEYING / GIS SOLUTIONS
WATER RESOURCES

612 CLARION COURT
SAN LUIS OBISPO, CA 93401
T 805 544-4011 F 805 544-4294
www.wallacegroup.us

REGISTERED PROFESSIONAL ENGINEER
ERIK S. RUTHERFORD
No. 86188
FOR PLAN REVIEW ONLY
NOT FOR CONSTRUCTION
CIVIL
STATE OF CALIFORNIA

SIGNATURE

DATE SIGNED

These plans and specifications, and the ideas and designs incorporated herein, are instruments of service prepared for the construction of work shown hereon and shall not be used in whole or in part for any other project without written authority of Wallace Group, a California Corporation.

Copyright © 2026 Wallace Group, a California Corporation. All rights reserved. Copies of this drawing shall have this notice.

LOS OLIVOS COMMUNITY SERVICES DISTRICT
WASTEWATER CONVEYANCE TO SOLVANG
ALAMO PINTADO ROAD

JOB #: 1565.0002
DESIGNERS: RAH
DRAWN BY: RMS
DATE: 3/20/2026

DRAWING NO.
C-111
15 OF 25 SHEETS

FOR REDUCED PLANS
ORIGINAL SCALE IS IN INCHES
0 1 2 3
5

REFERENCE NOTES:

	DESCRIPTION
1	SURFACE IMPROVEMENTS
100	GENERAL
101	FIRST REFERENCE NOTE
2	SEWERS AND SANITATION
200	GENERAL FACILITIES
201	PVC SDR 35 SEWER PIPE

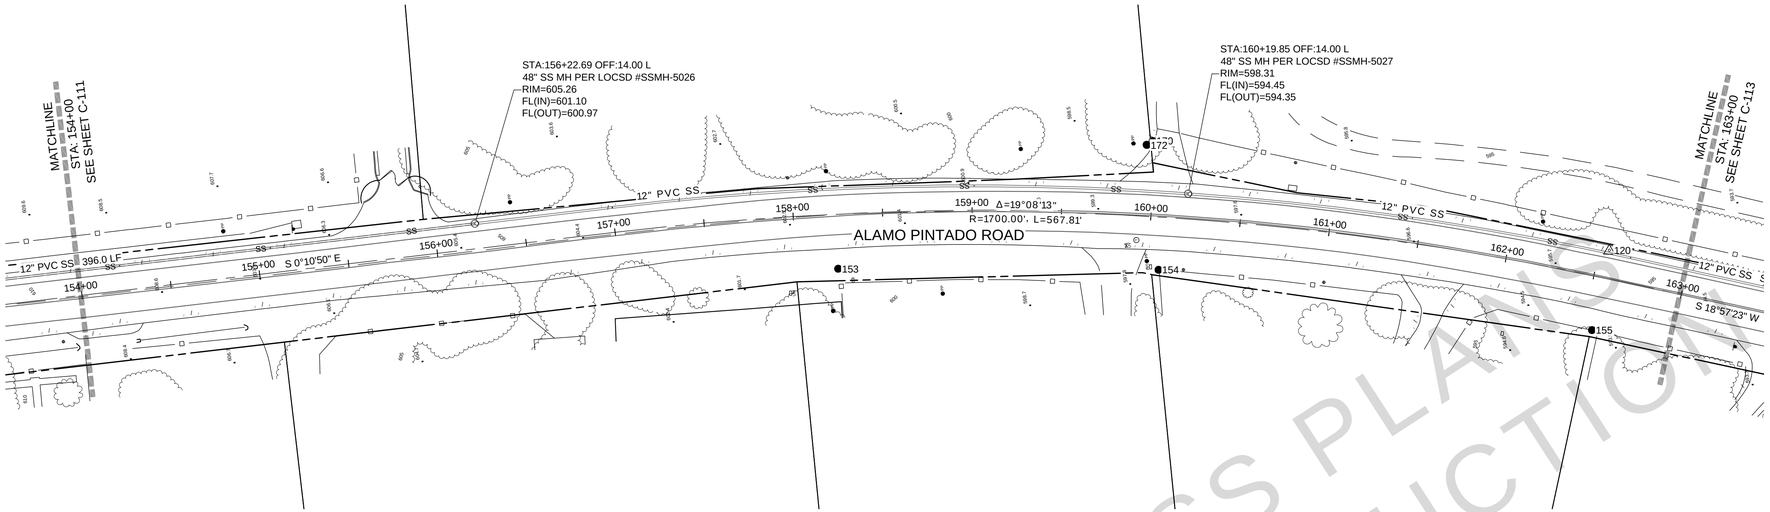

GRAPHIC SCALE
0 20' 40' 80'
(IN FEET)
1 IN = 40 FT

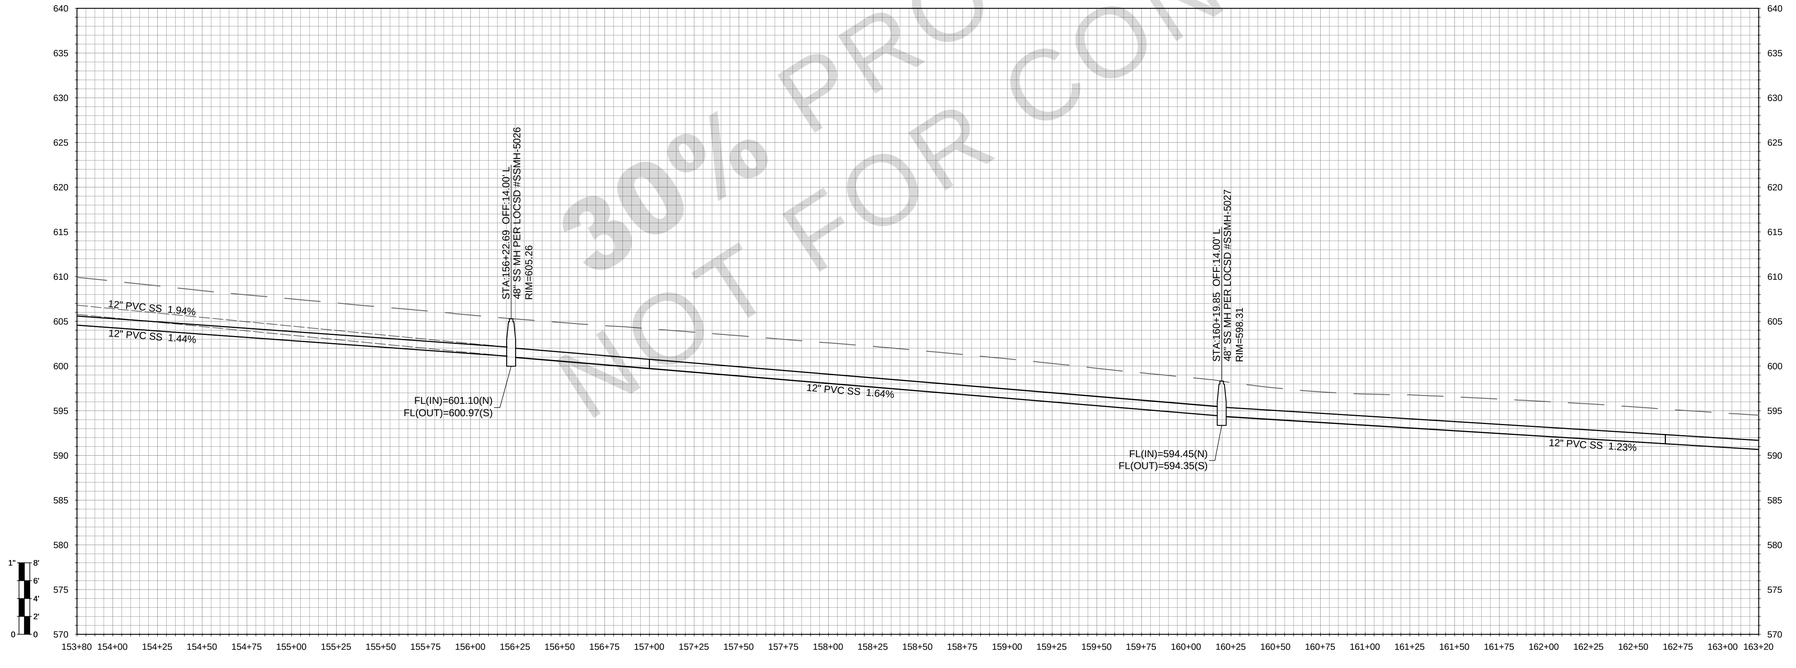

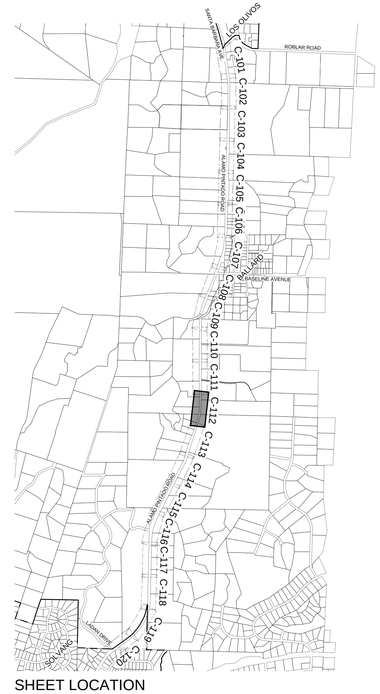

SHEET LOCATION

30% PROGRESS PLANS
NOT FOR CONSTRUCTION

WALLACE GROUP®
CIVIL AND TRANSPORTATION ENGINEERING
CONSTRUCTION MANAGEMENT
LANDSCAPE ARCHITECTURE
MECHANICAL ENGINEERING
PLANNING
PUBLIC WORKS ADMINISTRATION
SURVEYING / GIS SOLUTIONS
WATER RESOURCES

612 CLARION COURT
SAN LUIS OBISPO, CA 93401
T 805 544-4011 F 805 544-4294
www.wallacegroup.us

REGISTERED PROFESSIONAL ENGINEER
ERIK S. RUTHERFORD
No. 86188
FOR PLAN REVIEW ONLY
NOT FOR CONSTRUCTION
CIVIL
STATE OF CALIFORNIA

SIGNATURE

DATE SIGNED

These plans and specifications, and the ideas and designs incorporated herein, are instruments of service prepared for the construction of work shown hereon and shall not be used in whole or in part for any other project without written authority of Wallace Group, a California Corporation.

Copyright © 2026 Wallace Group, a California Corporation. All rights reserved. Copies of this drawing shall have this notice.

LOS OLIVOS COMMUNITY SERVICES DISTRICT
WASTEWATER CONVEYANCE TO SOLVANG
ALAMO PINTADO ROAD

JOB #: 1565.0002
DESIGNERS: RAH
DRAWN BY: RMS
DATE: 3/20/2026

DRAWING NO.
C-112
16 OF 25 SHEETS

FOR REDUCED PLANS
ORIGINAL SCALE IS IN INCHES
0 1 2 3
5

REFERENCE NOTES:

	DESCRIPTION
1	SURFACE IMPROVEMENTS
100	GENERAL
101	FIRST REFERENCE NOTE
2	SEWERS AND SANITATION
200	GENERAL FACILITIES
201	PVC SDR 35 SEWER PIPE

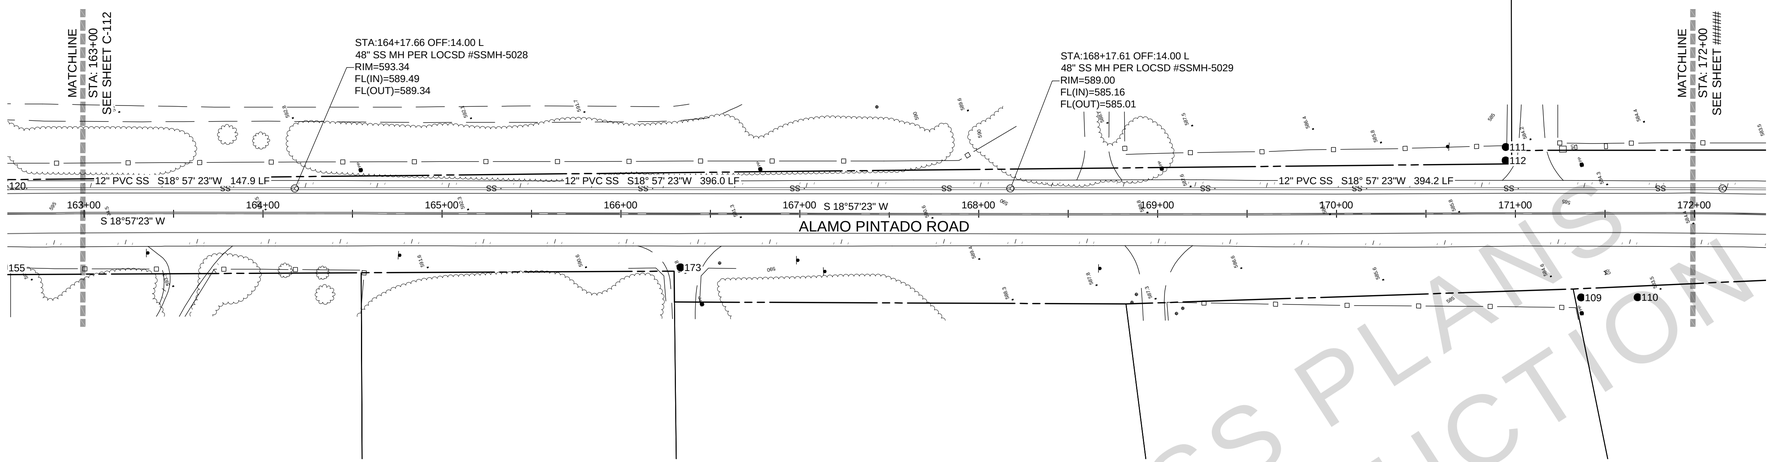

GRAPHIC SCALE
0 20' 40' 80'
(IN FEET)
1 IN = 40 FT

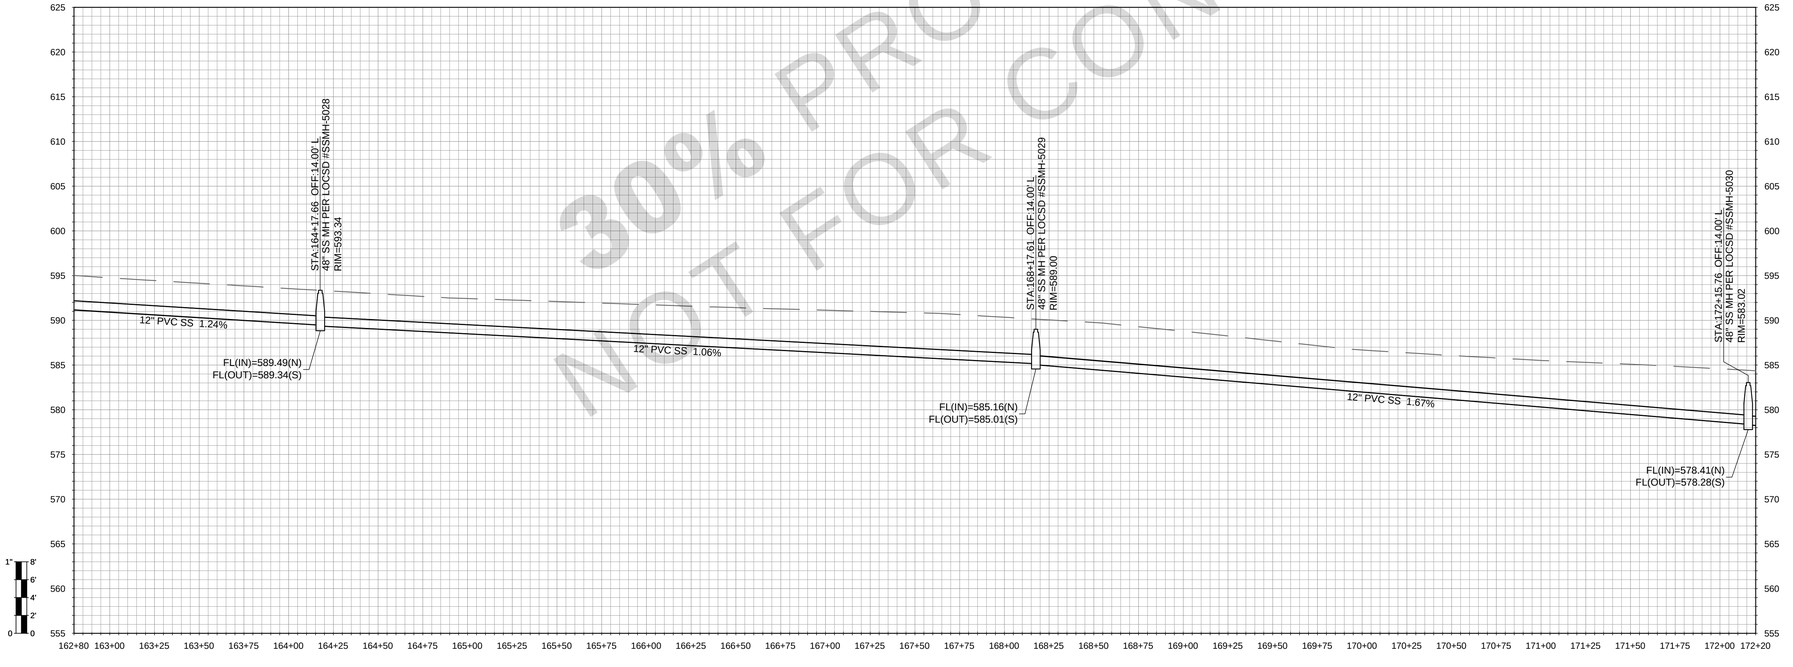

30% PROGRESS PLANS
NOT FOR CONSTRUCTION

SHEET LOCATION

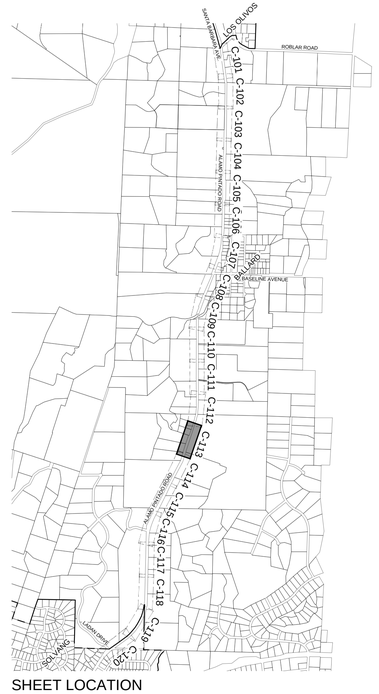

WALLACE GROUP®
CIVIL AND TRANSPORTATION ENGINEERING
CONSTRUCTION MANAGEMENT
LANDSCAPE ARCHITECTURE
MECHANICAL ENGINEERING
PLANNING
PUBLIC WORKS ADMINISTRATION
SURVEYING / GIS SOLUTIONS
WATER RESOURCES

612 CLARION COURT
SAN LUIS OBISPO, CA 93401
T 805 544-4011 F 805 544-4294
www.wallacegroup.us

REGISTERED PROFESSIONAL ENGINEER
ERIK S. RUTHERFORD
No. 86188
FOR PLAN REVIEW ONLY
NOT FOR CONSTRUCTION
CIVIL
STATE OF CALIFORNIA

SIGNATURE

DATE SIGNED

These plans and specifications, and the ideas and designs incorporated herein, are instruments of service prepared for the construction of work shown hereon and shall not be used in whole or in part for any other project without written authority of Wallace Group, a California Corporation.

Copyright © 2026 Wallace Group, a California Corporation. All rights reserved. Copies of this drawing shall have this notice.

LOS OLIVOS COMMUNITY SERVICES DISTRICT
WASTEWATER CONVEYANCE TO SOLVANG
ALAMO PINTADO ROAD

JOB #: 1565.0002
DESIGNERS: RAH
DRAWN BY: RMS
DATE: 3/20/2026

DRAWING NO.
C-113
17 OF 25 SHEETS

FOR REDUCED PLANS
ORIGINAL SCALE IS IN INCHES
0 1 2 3 5

REFERENCE NOTES:

	DESCRIPTION
1	SURFACE IMPROVEMENTS
100	GENERAL
101	FIRST REFERENCE NOTE
2	SEWERS AND SANITATION
200	GENERAL FACILITIES
201	PVC SDR 35 SEWER PIPE

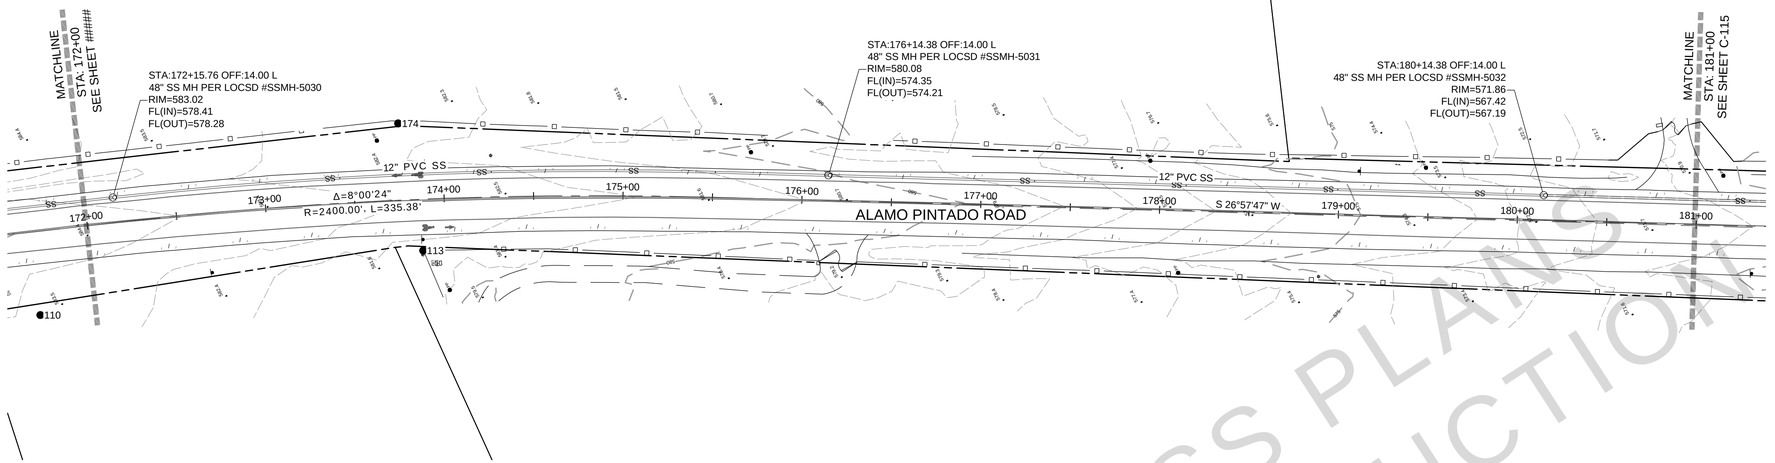

GRAPHIC SCALE
0 20' 40' 80'
(IN FEET)
1 IN = 40 FT

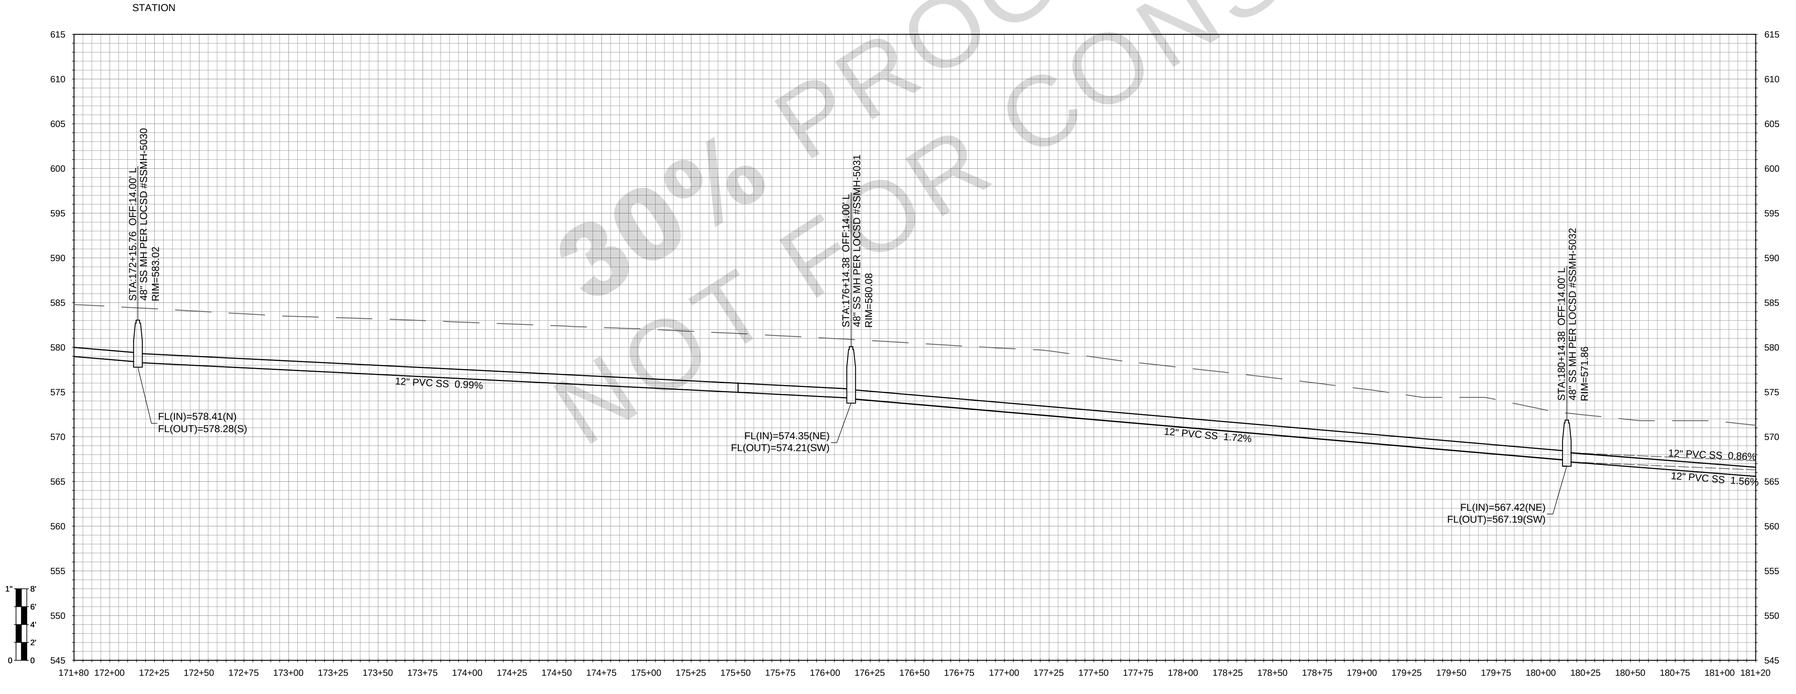

30% PROGRESS PLANS
NOT FOR CONSTRUCTION

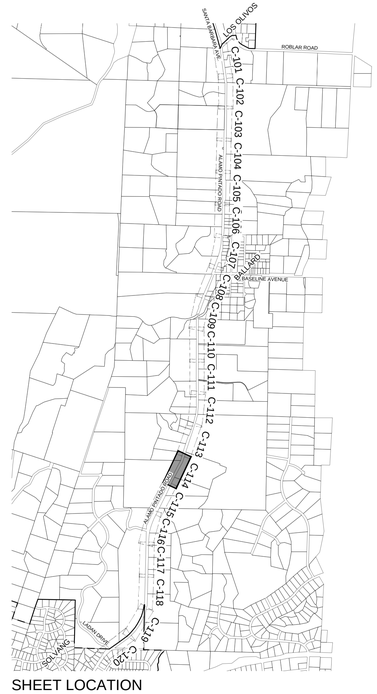

SHEET LOCATION

WALLACE GROUP®

CIVIL AND TRANSPORTATION ENGINEERING
CONSTRUCTION MANAGEMENT
LANDSCAPE ARCHITECTURE
MECHANICAL ENGINEERING
PLANNING
PUBLIC WORKS ADMINISTRATION
SURVEYING / GIS SOLUTIONS
WATER RESOURCES

612 CLARION COURT
SAN LUIS OBISPO, CA 93401
T 805 544-4011 F 805 544-4294
www.wallacegroup.us

REGISTERED PROFESSIONAL ENGINEER
ERIK S. RUTHERFORD
No. 86188
FOR PLAN REVIEW ONLY
NOT FOR CONSTRUCTION
CIVIL
STATE OF CALIFORNIA

SIGNATURE

DATE SIGNED

These plans and specifications, and the ideas and designs incorporated herein, are instruments of service prepared for the construction of work shown hereon and shall not be used in whole or in part for any other project without written authority of Wallace Group, a California Corporation.

Copyright © 2026 Wallace Group, a California Corporation. All rights reserved. Copies of this drawing shall have this notice.

LOS OLIVOS COMMUNITY SERVICES DISTRICT
WASTEWATER CONVEYANCE TO SOLVANG
ALAMO PINTADO ROAD

JOB #: 1565.0002
DESIGNERS: RAH
DRAWN BY: RMS
DATE: 3/20/2026

DRAWING NO.
C-114
18 OF 25 SHEETS

FOR REDUCED PLANS
ORIGINAL SCALE IS IN INCHES
0 1 2 3 5

REFERENCE NOTES:

	DESCRIPTION
1	SURFACE IMPROVEMENTS
100	GENERAL
101	FIRST REFERENCE NOTE
2	SEWERS AND SANITATION
200	GENERAL FACILITIES
201	PVC SDR 35 SEWER PIPE

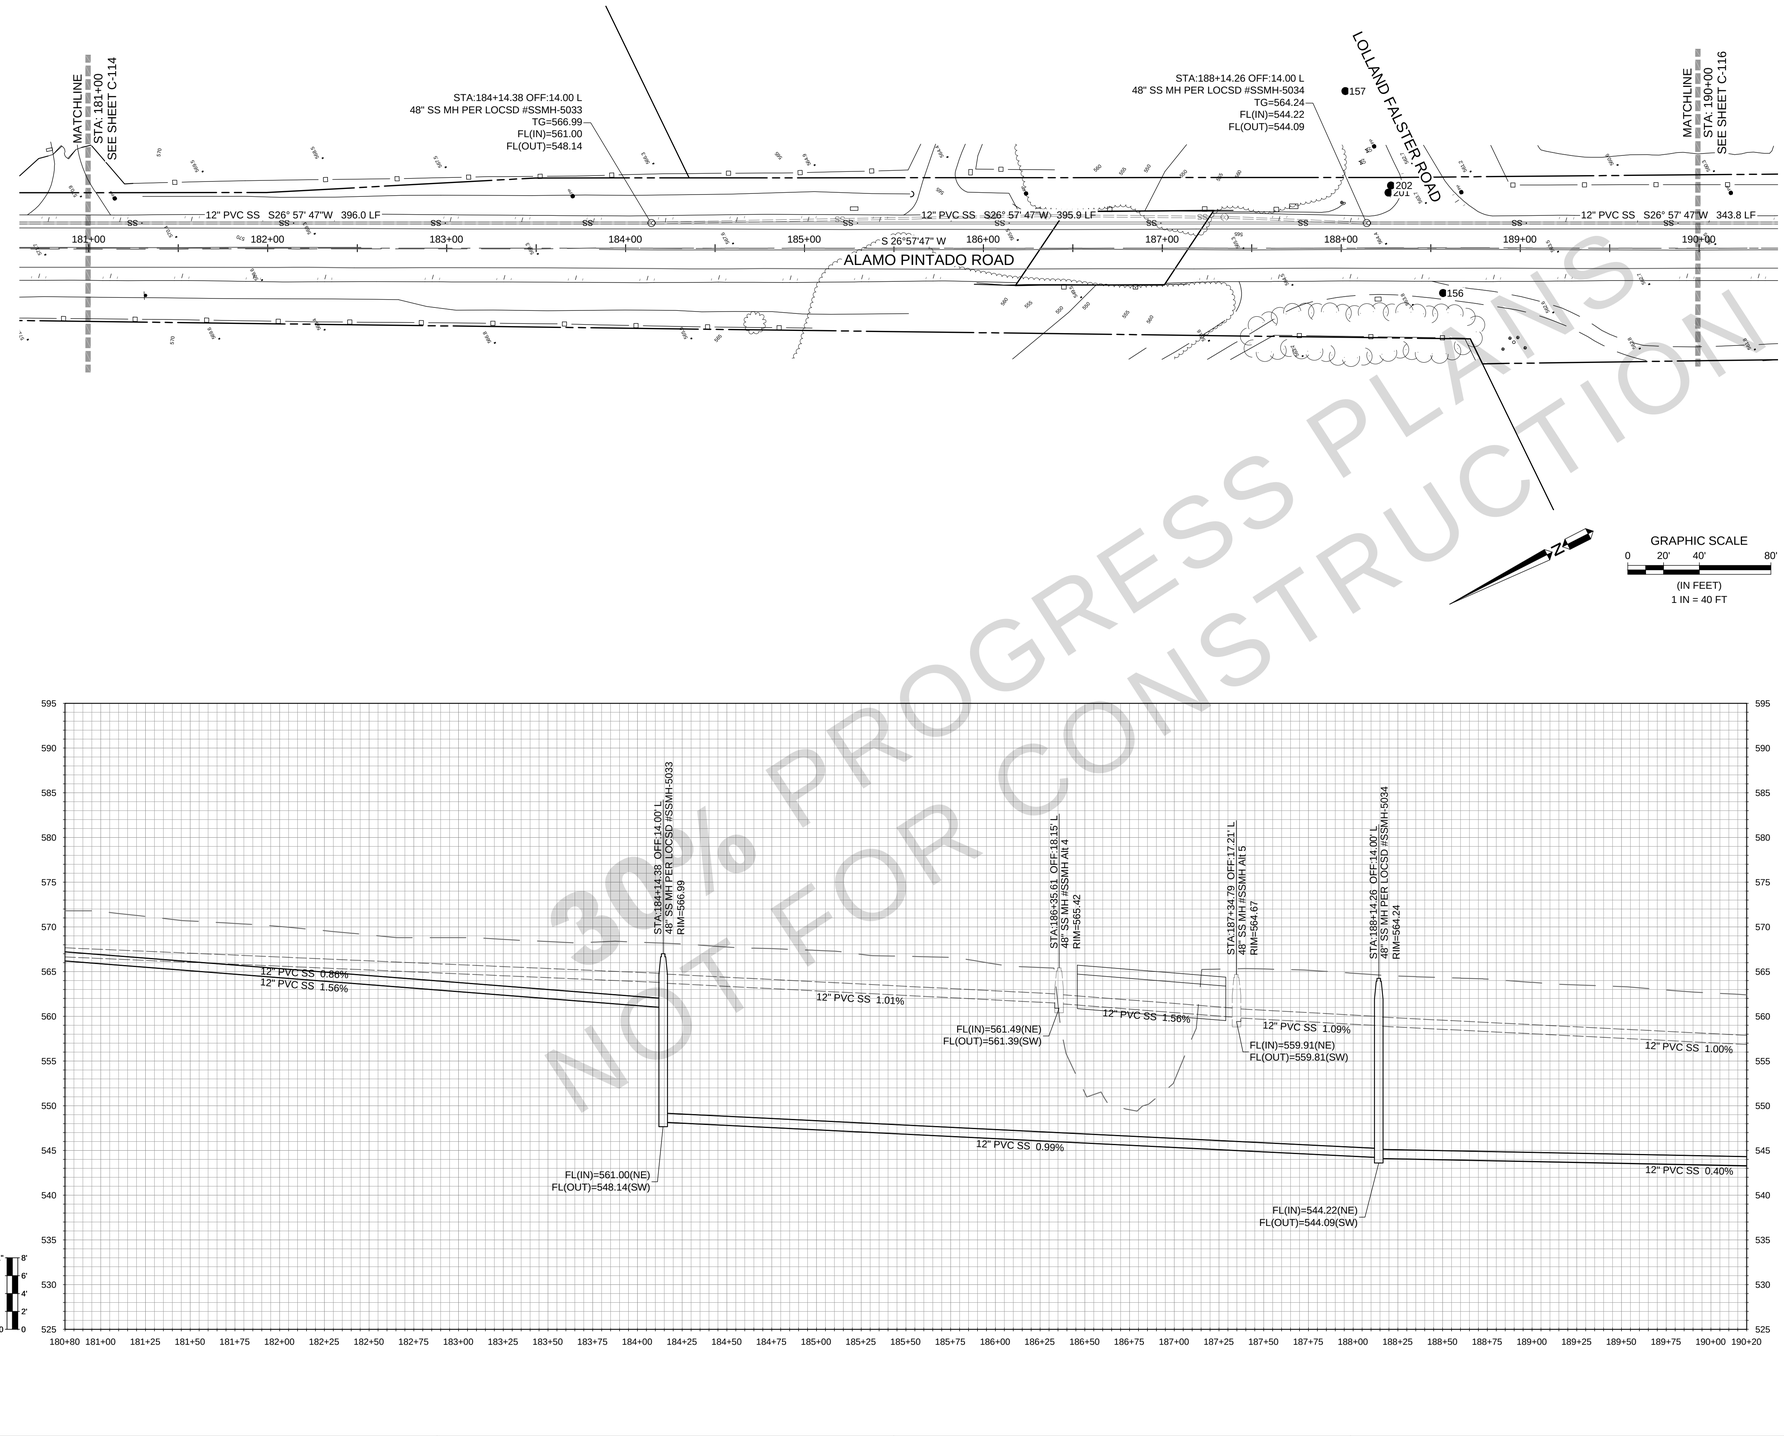

GRAPHIC SCALE
0 20' 40' 80'
(IN FEET)
1 IN = 40 FT

1" = 8' 6' 4' 2' 0

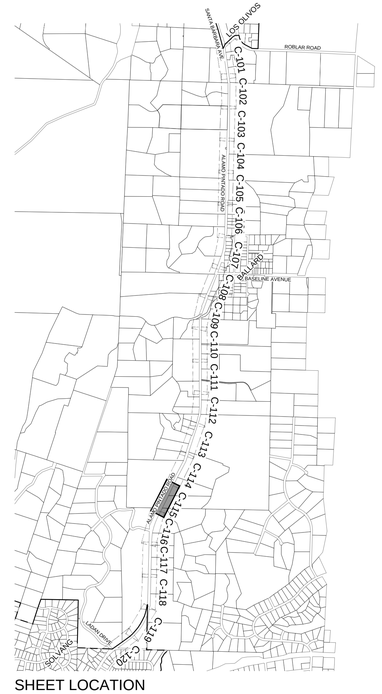

SHEET LOCATION

30% PROGRESS PLANS
NOT FOR CONSTRUCTION

WALLACE GROUP®
CIVIL AND TRANSPORTATION ENGINEERING
CONSTRUCTION MANAGEMENT
LANDSCAPE ARCHITECTURE
MECHANICAL ENGINEERING
PLANNING
PUBLIC WORKS ADMINISTRATION
SURVEYING / GIS SOLUTIONS
WATER RESOURCES

612 CLARION COURT
SAN LUIS OBISPO, CA 93401
T 805 544-4011 F 805 544-4294
www.wallacegroup.us

REGISTERED PROFESSIONAL ENGINEER
ERIK S. RUTHERFORD
No. 86188
FOR PLAN REVIEW ONLY
NOT FOR CONSTRUCTION
CIVIL
STATE OF CALIFORNIA

SIGNATURE

DATE SIGNED

These plans and specifications, and the ideas and designs incorporated herein, are instruments of service prepared for the construction of work shown hereon and shall not be used in whole or in part for any other project without written authority of Wallace Group, a California Corporation.

Copyright © 2026 Wallace Group, a California Corporation. All rights reserved. Copies of this drawing shall have this notice.

LOS OLIVOS COMMUNITY SERVICES DISTRICT
WASTEWATER CONVEYANCE TO SOLVANG
ALAMO PINTADO ROAD

JOB #: 1565.0002
DESIGNERS: RAH
DRAWN BY: RMS
DATE: 03/20/26

DRAWING NO.
C-115
19 OF 25 SHEETS

FOR REDUCED PLANS
ORIGINAL SCALE IS IN INCHES
0 1 2 3
5

REFERENCE NOTES:

	DESCRIPTION
1	SURFACE IMPROVEMENTS
100	GENERAL
101	FIRST REFERENCE NOTE
2	SEWERS AND SANITATION
200	GENERAL FACILITIES
201	PVC SDR 35 SEWER PIPE

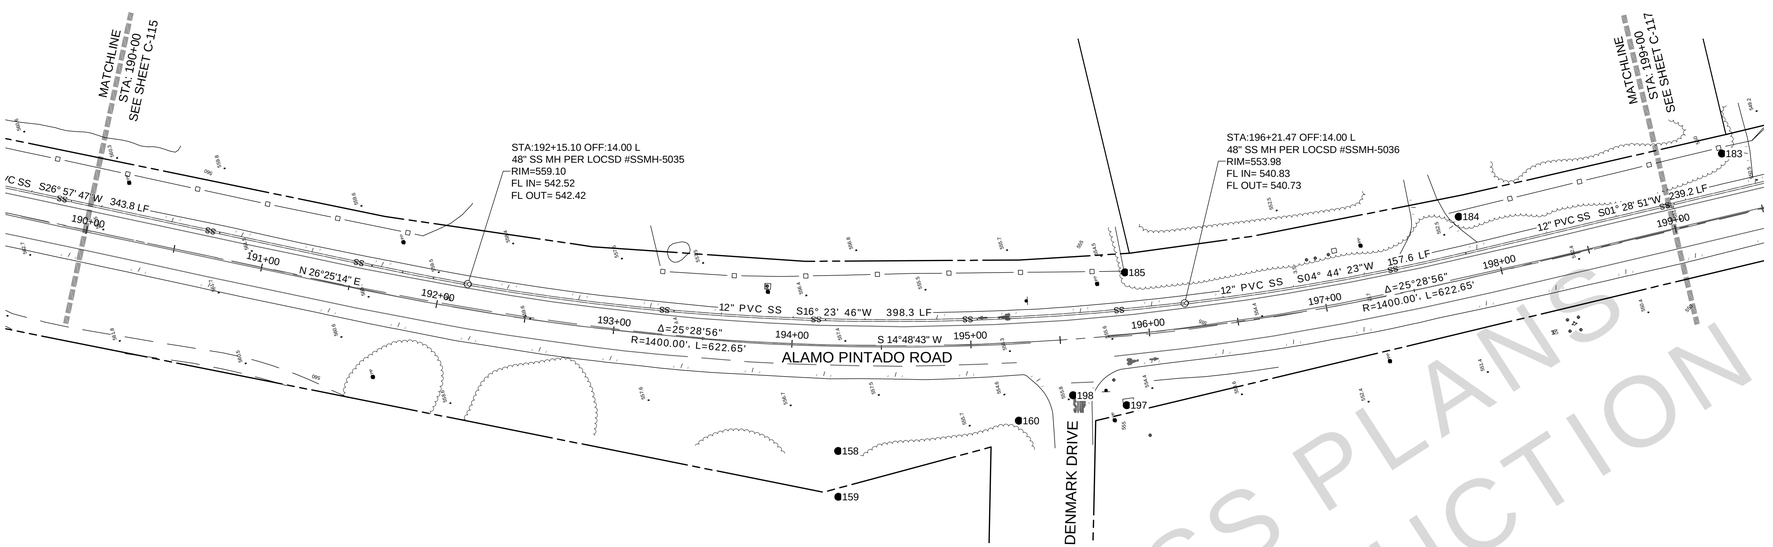

GRAPHIC SCALE
0 20' 40' 80'
(IN FEET)
1 IN = 40 FT

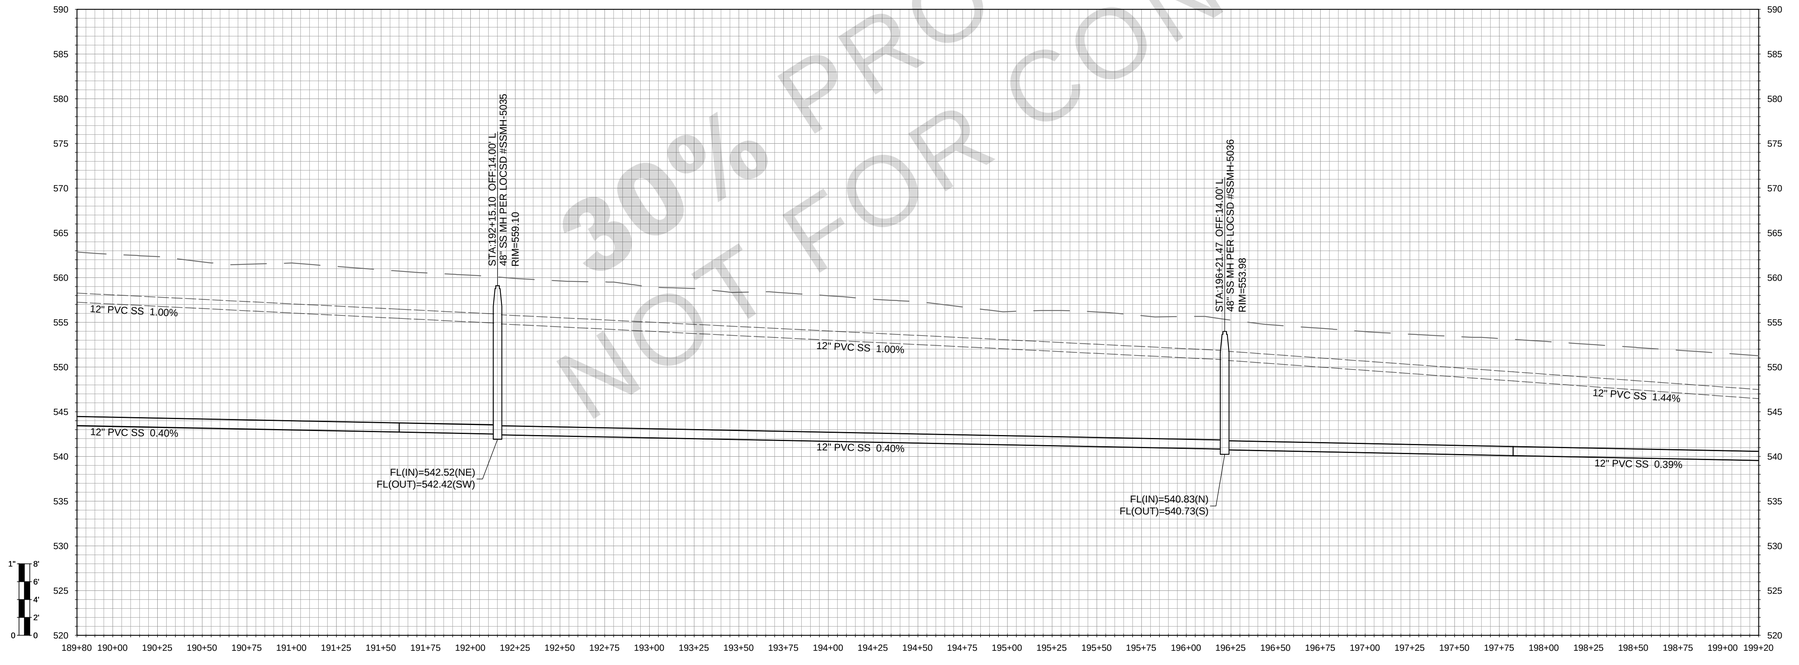

30% PROGRESS PLANS
NOT FOR CONSTRUCTION

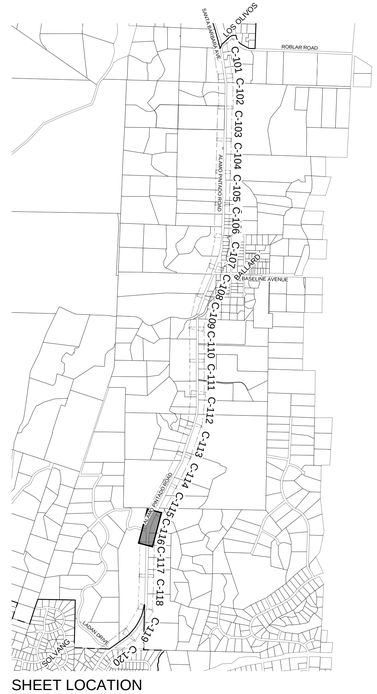

SHEET LOCATION

WALLACE GROUP®

CIVIL AND TRANSPORTATION ENGINEERING
CONSTRUCTION MANAGEMENT
LANDSCAPE ARCHITECTURE
MECHANICAL ENGINEERING
PLANNING
PUBLIC WORKS ADMINISTRATION
SURVEYING / GIS SOLUTIONS
WATER RESOURCES

612 CLARION COURT
SAN LUIS OBISPO, CA 93401
T 805 544-4011 F 805 544-4294
www.wallacegroup.us

REGISTERED PROFESSIONAL ENGINEER
ERIK S. RUTHERFORD
No. 86188
FOR PLAN REVIEW ONLY
NOT FOR CONSTRUCTION
CIVIL
STATE OF CALIFORNIA

SIGNATURE

DATE SIGNED

These plans and specifications, and the ideas and designs incorporated herein, are instruments of service prepared for the construction of work shown hereon and shall not be used in whole or in part for any other project without written authority of Wallace Group, a California Corporation.

Copyright © 2026 Wallace Group, a California Corporation. All rights reserved. Copies of this drawing shall have this notice.

LOS OLIVOS COMMUNITY SERVICES DISTRICT
WASTEWATER CONVEYANCE TO SOLVANG
ALAMO PINTADO ROAD

JOB #: 1565.0002
DESIGNERS: RAH
DRAWN BY: RMS
DATE: 03/20/26

DRAWING NO.
C-116
20 OF 25 SHEETS

FOR REDUCED PLANS
ORIGINAL SCALE IS IN INCHES
0 1 2 3
5

REFERENCE NOTES:

	DESCRIPTION
1	SURFACE IMPROVEMENTS
100	GENERAL
101	FIRST REFERENCE NOTE
2	SEWERS AND SANITATION
200	GENERAL FACILITIES
201	PVC SDR 35 SEWER PIPE

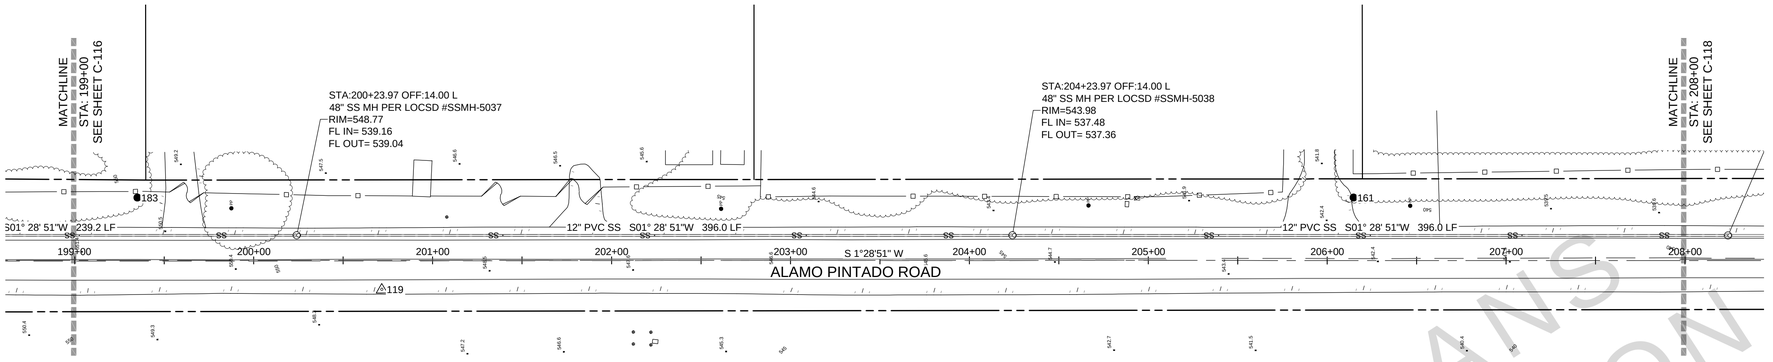

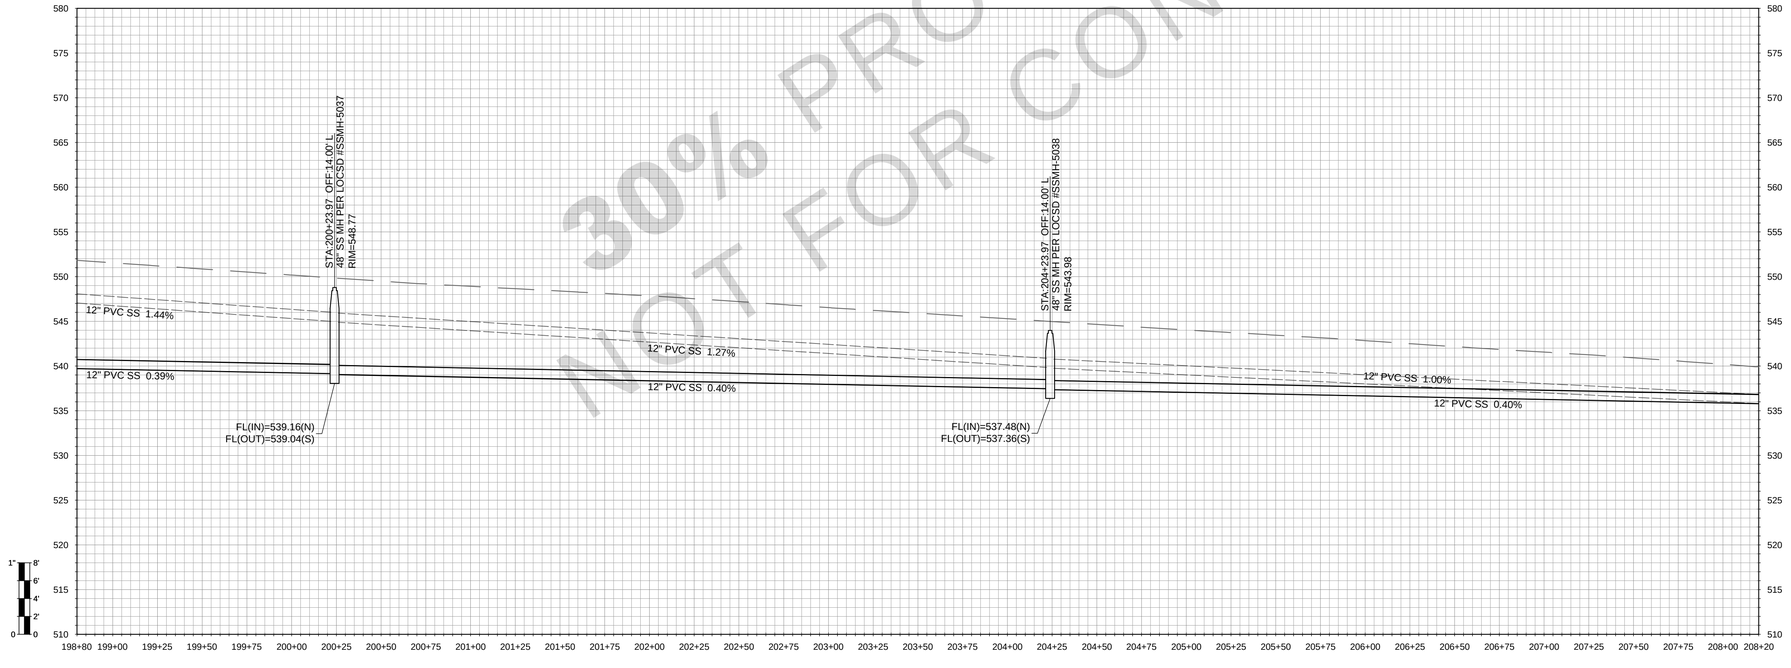

GRAPHIC SCALE
0 20' 40' 80'
(IN FEET)
1 IN = 40 FT

30% PROGRESS PLANS
NOT FOR CONSTRUCTION

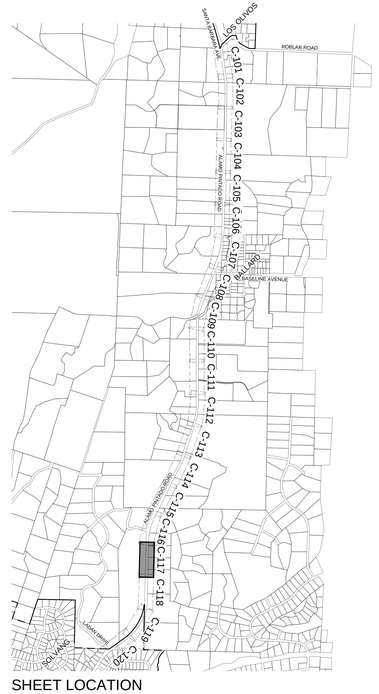

SHEET LOCATION

WALLACE GROUP®
CIVIL AND TRANSPORTATION ENGINEERING
CONSTRUCTION MANAGEMENT
LANDSCAPE ARCHITECTURE
MECHANICAL ENGINEERING
PLANNING
PUBLIC WORKS ADMINISTRATION
SURVEYING / GIS SOLUTIONS
WATER RESOURCES

612 CLARION COURT
SAN LUIS OBISPO, CA 93401
T 805 544-4011 F 805 544-4294
www.wallacegroup.us

REGISTERED PROFESSIONAL ENGINEER
ERIK S. RUTHERFORD
No. 86188
FOR PLAN REVIEW ONLY
NOT FOR CONSTRUCTION
CIVIL
STATE OF CALIFORNIA

SIGNATURE

DATE SIGNED

These plans and specifications, and the ideas and designs incorporated herein, are instruments of service prepared for the construction of work shown hereon and shall not be used in whole or in part for any other project without written authority of Wallace Group, a California Corporation.

Copyright © 2026 Wallace Group, a California Corporation. All rights reserved. Copies of this drawing shall have this notice.

LOS OLIVOS COMMUNITY SERVICES DISTRICT
WASTEWATER CONVEYANCE TO SOLVANG
ALAMO PINTADO ROAD

JOB #: 1565.0002
DESIGNERS: RAH
DRAWN BY: RMS
DATE: 03/20/26

DRAWING NO.
C-117
21 OF 25 SHEETS

FOR REDUCED PLANS
ORIGINAL SCALE IS IN INCHES
0 1 2 3 5

REFERENCE NOTES:

	DESCRIPTION
1	SURFACE IMPROVEMENTS
100	GENERAL
101	FIRST REFERENCE NOTE
2	SEWERS AND SANITATION
200	GENERAL FACILITIES
201	PVC SDR 35 SEWER PIPE

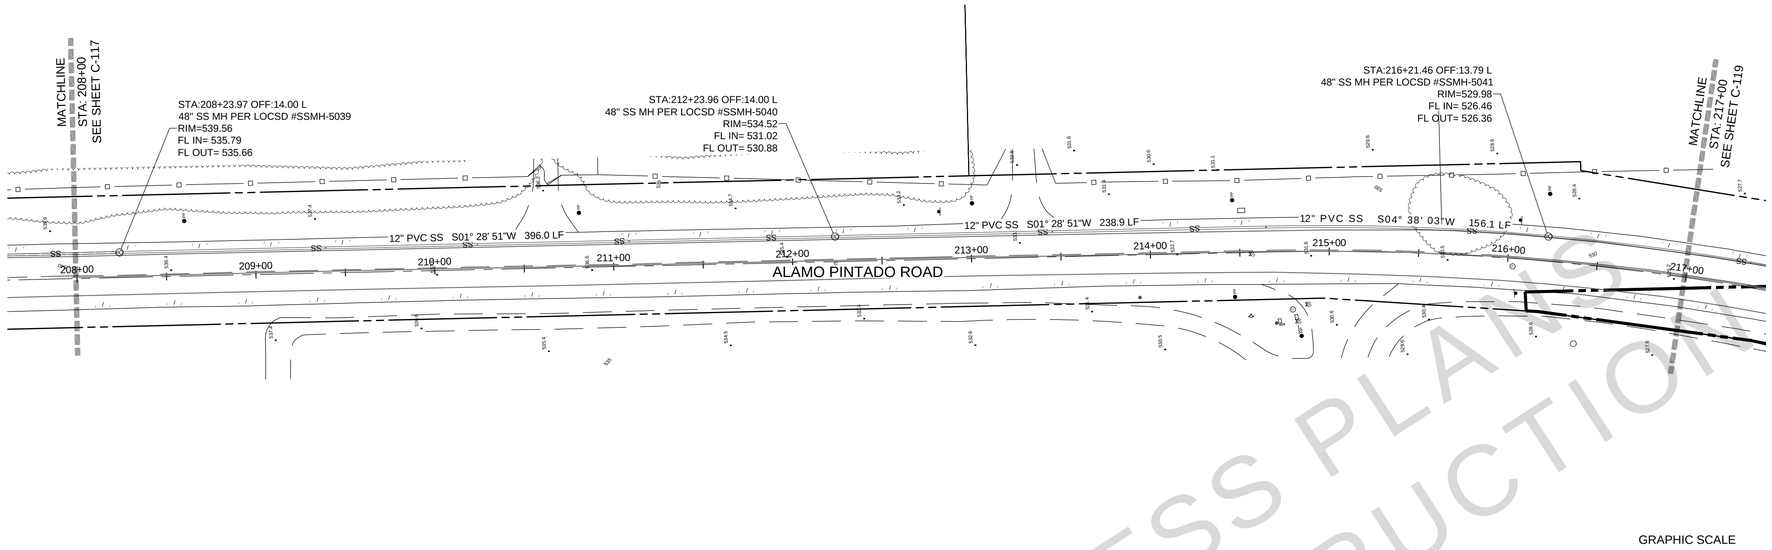

GRAPHIC SCALE
0 20' 40' 80'
(IN FEET)
1 IN = 40 FT

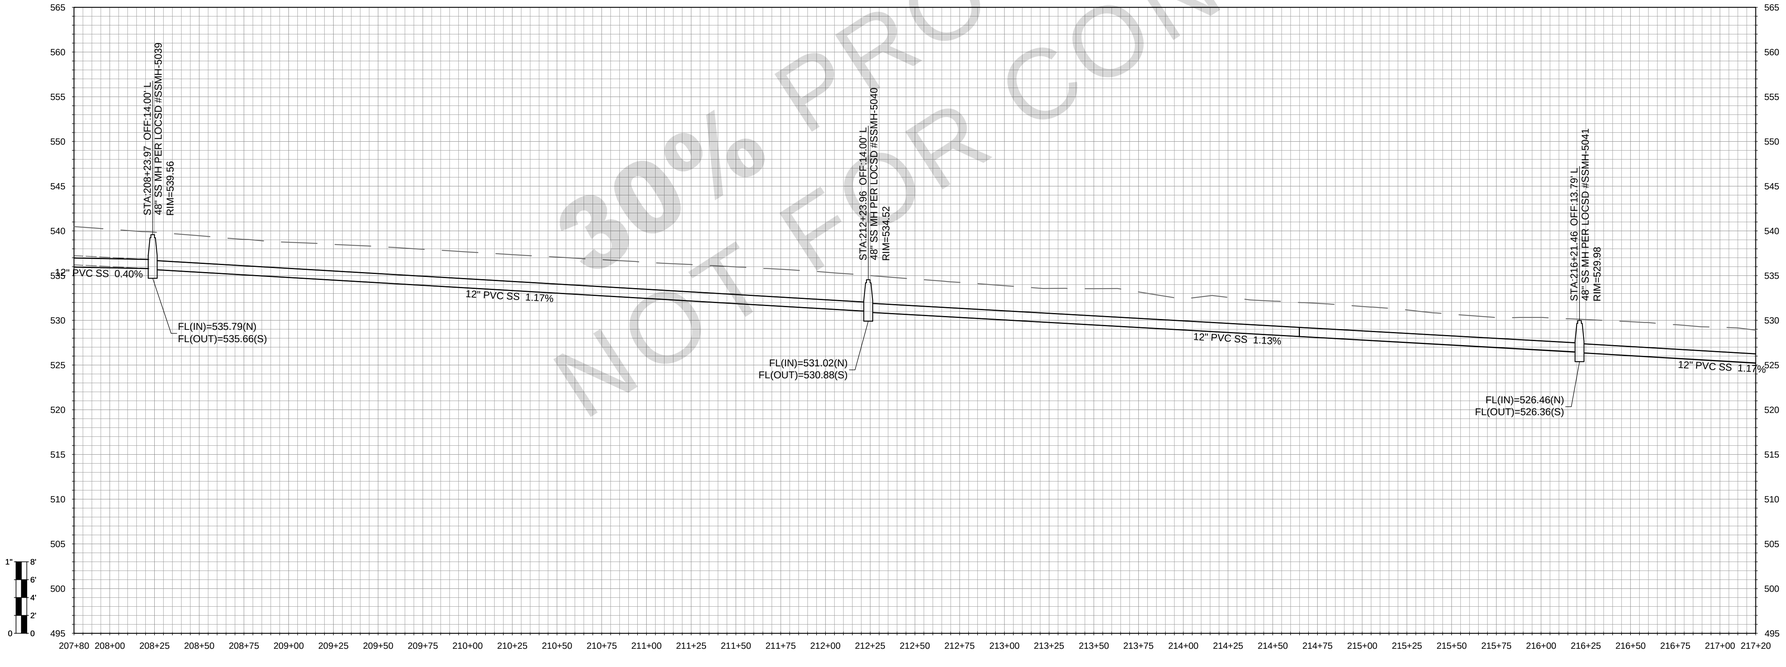

30% PROGRESS PLANS
NOT FOR CONSTRUCTION

GRAPHIC SCALE
0 20' 40' 80'
(IN FEET)
1 IN = 40 FT

SHEET LOCATION

WALLACE GROUP®
CIVIL AND TRANSPORTATION ENGINEERING
CONSTRUCTION MANAGEMENT
LANDSCAPE ARCHITECTURE
MECHANICAL ENGINEERING
PLANNING
PUBLIC WORKS ADMINISTRATION
SURVEYING / GIS SOLUTIONS
WATER RESOURCES

612 CLARION COURT
SAN LUIS OBISPO, CA 93401
T 805 544-4011 F 805 544-4294
www.wallacegroup.us

REGISTERED PROFESSIONAL ENGINEER
ERIK S. RUTHERFORD
No. 86188
FOR PLAN REVIEW ONLY
NOT FOR CONSTRUCTION
CIVIL
STATE OF CALIFORNIA

SIGNATURE

DATE SIGNED

These plans and specifications, and the ideas and designs incorporated herein, are instruments of service prepared for the construction of work shown hereon and shall not be used in whole or in part for any other project without written authority of Wallace Group, a California Corporation.

Copyright © 2026 Wallace Group, a California Corporation. All rights reserved. Copies of this drawing shall have this notice.

LOS OLIVOS COMMUNITY SERVICES DISTRICT
WASTEWATER CONVEYANCE TO SOLVANG
ALAMO PINTADO ROAD

JOB #: 1565.0002
DESIGNERS: RAH
DRAWN BY: RMS
DATE: 03/20/26

DRAWING NO.
C-118

FILE NAME: 1565-0002-OUTF-PIP4.DWG Plot Date: 3/20/2026

FOR REDUCED PLANS
ORIGINAL SCALE IS IN INCHES
0 1 2 3
5

REFERENCE NOTES:

	DESCRIPTION
1	SURFACE IMPROVEMENTS
100	GENERAL
101	FIRST REFERENCE NOTE
2	SEWERS AND SANITATION
200	GENERAL FACILITIES
201	PVC SDR 35 SEWER PIPE

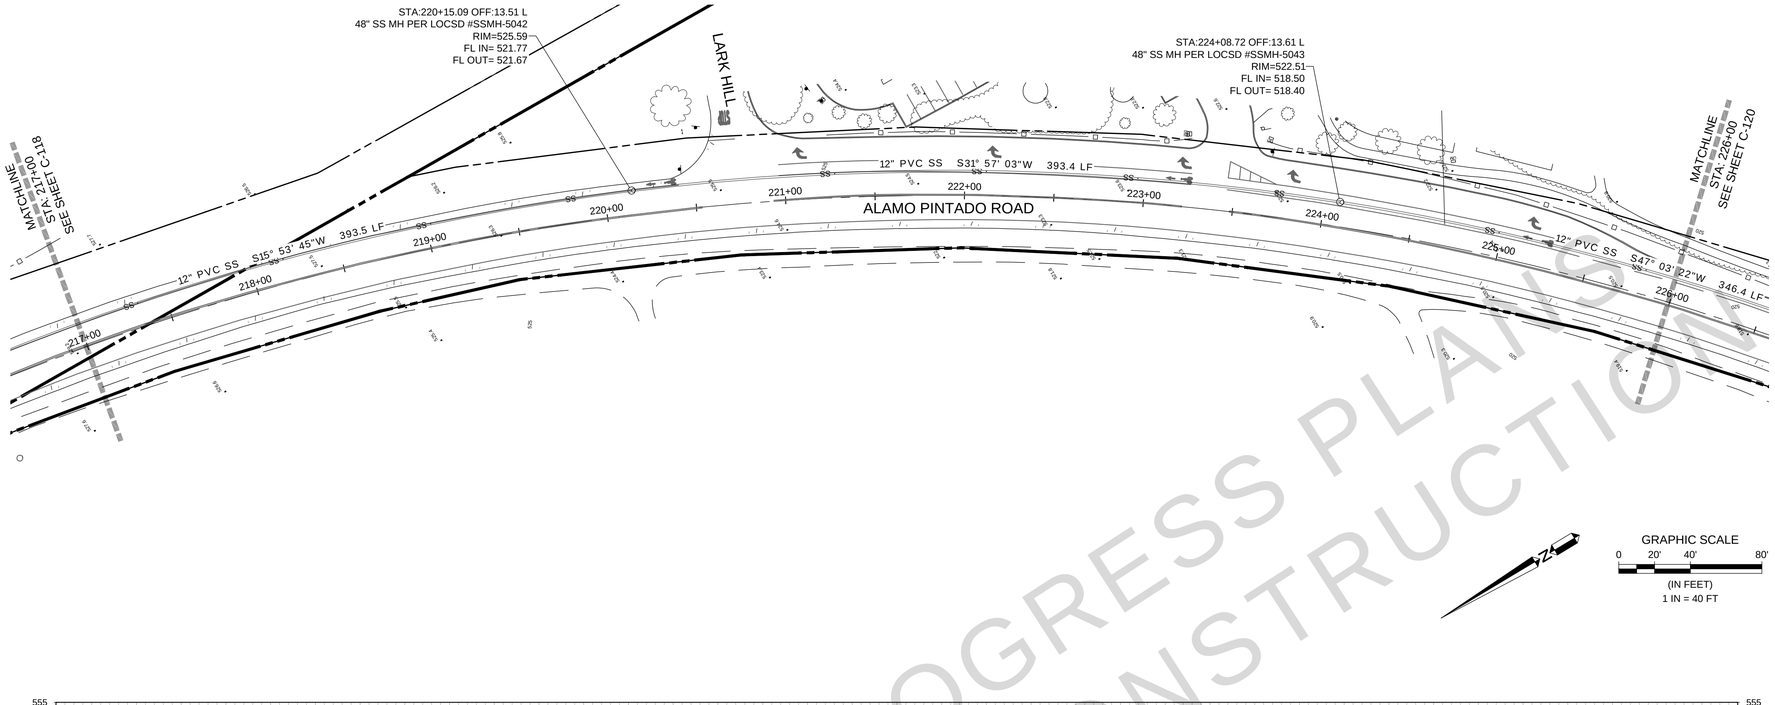

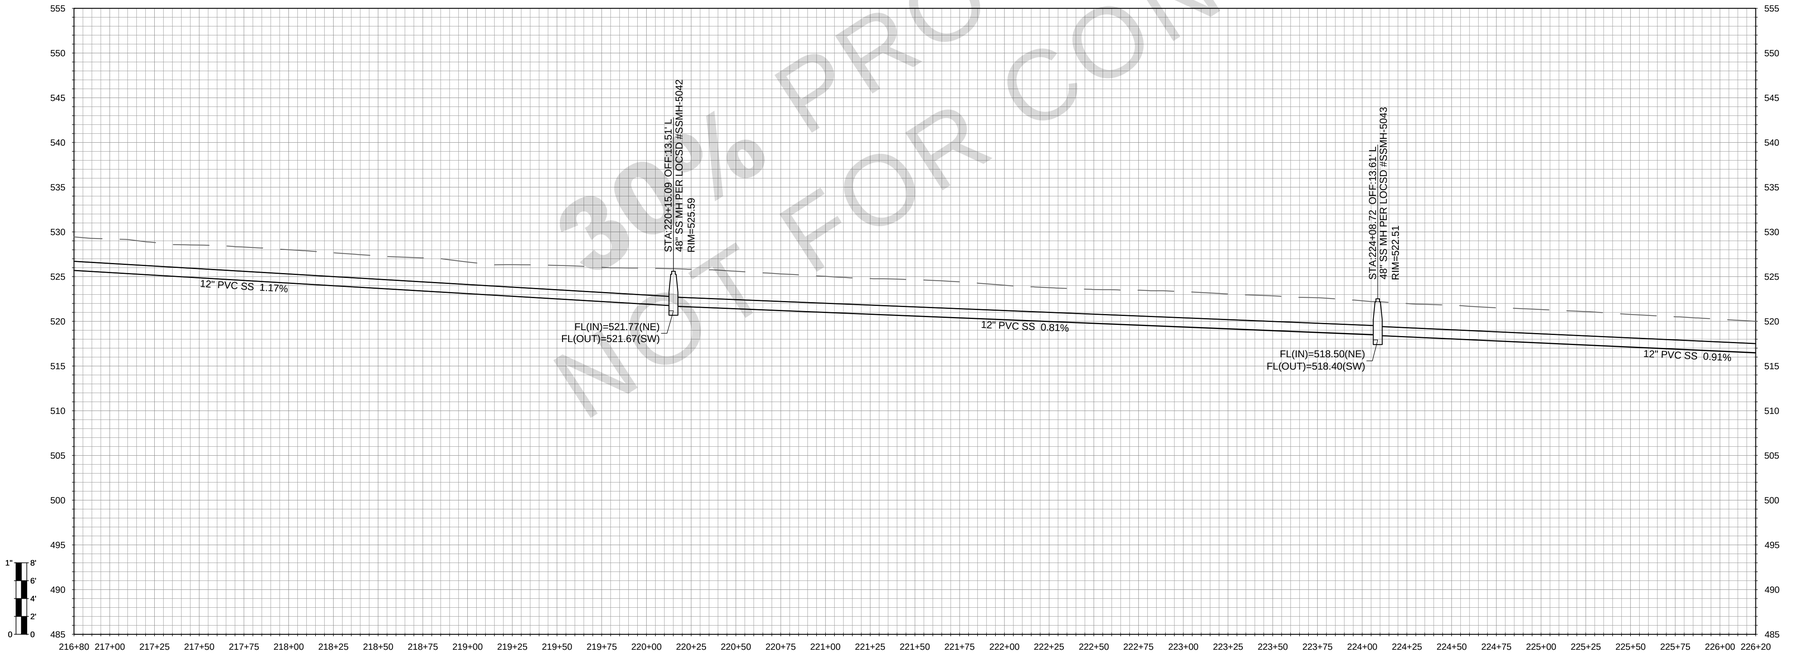

30% PROGRESS PLANS
NOT FOR CONSTRUCTION

SHEET LOCATION

WALLACE GROUP®
CIVIL AND TRANSPORTATION ENGINEERING
CONSTRUCTION MANAGEMENT
LANDSCAPE ARCHITECTURE
MECHANICAL ENGINEERING
PLANNING
PUBLIC WORKS ADMINISTRATION
SURVEYING / GIS SOLUTIONS
WATER RESOURCES

612 CLARION COURT
SAN LUIS OBISPO, CA 93401
T 805 544-4011 F 805 544-4294
www.wallacegroup.us

REGISTERED PROFESSIONAL ENGINEER
ERIK S. RUTHERFORD
No. 86188
FOR PLAN REVIEW ONLY
NOT FOR CONSTRUCTION
CIVIL
STATE OF CALIFORNIA

SIGNATURE

DATE SIGNED

These plans and specifications, and the ideas and designs incorporated herein, are instruments of service prepared for the construction of work shown hereon and shall not be used in whole or in part for any other project without written authority of Wallace Group, a California Corporation.

Copyright © 2026 Wallace Group, a California Corporation. All rights reserved. Copies of this drawing shall have this notice.

LOS OLIVOS COMMUNITY SERVICES DISTRICT
WASTEWATER CONVEYANCE TO SOLVANG
ALAMO PINTADO ROAD

JOB #: 1565.0002
DESIGNERS: RAH
DRAWN BY: RMS
DATE: 03/20/26

DRAWING NO.
C-119

FILE NAME: 1565-0002-OUTF-PIP4.DWG Plot Date: 3/20/2026

FOR REDUCED PLANS
ORIGINAL SCALE IS IN INCHES
0 1 2 3
5

REFERENCE NOTES:

	DESCRIPTION
1	SURFACE IMPROVEMENTS
100	GENERAL
101	FIRST REFERENCE NOTE
2	SEWERS AND SANITATION
200	GENERAL FACILITIES
201	PVC SDR 35 SEWER PIPE

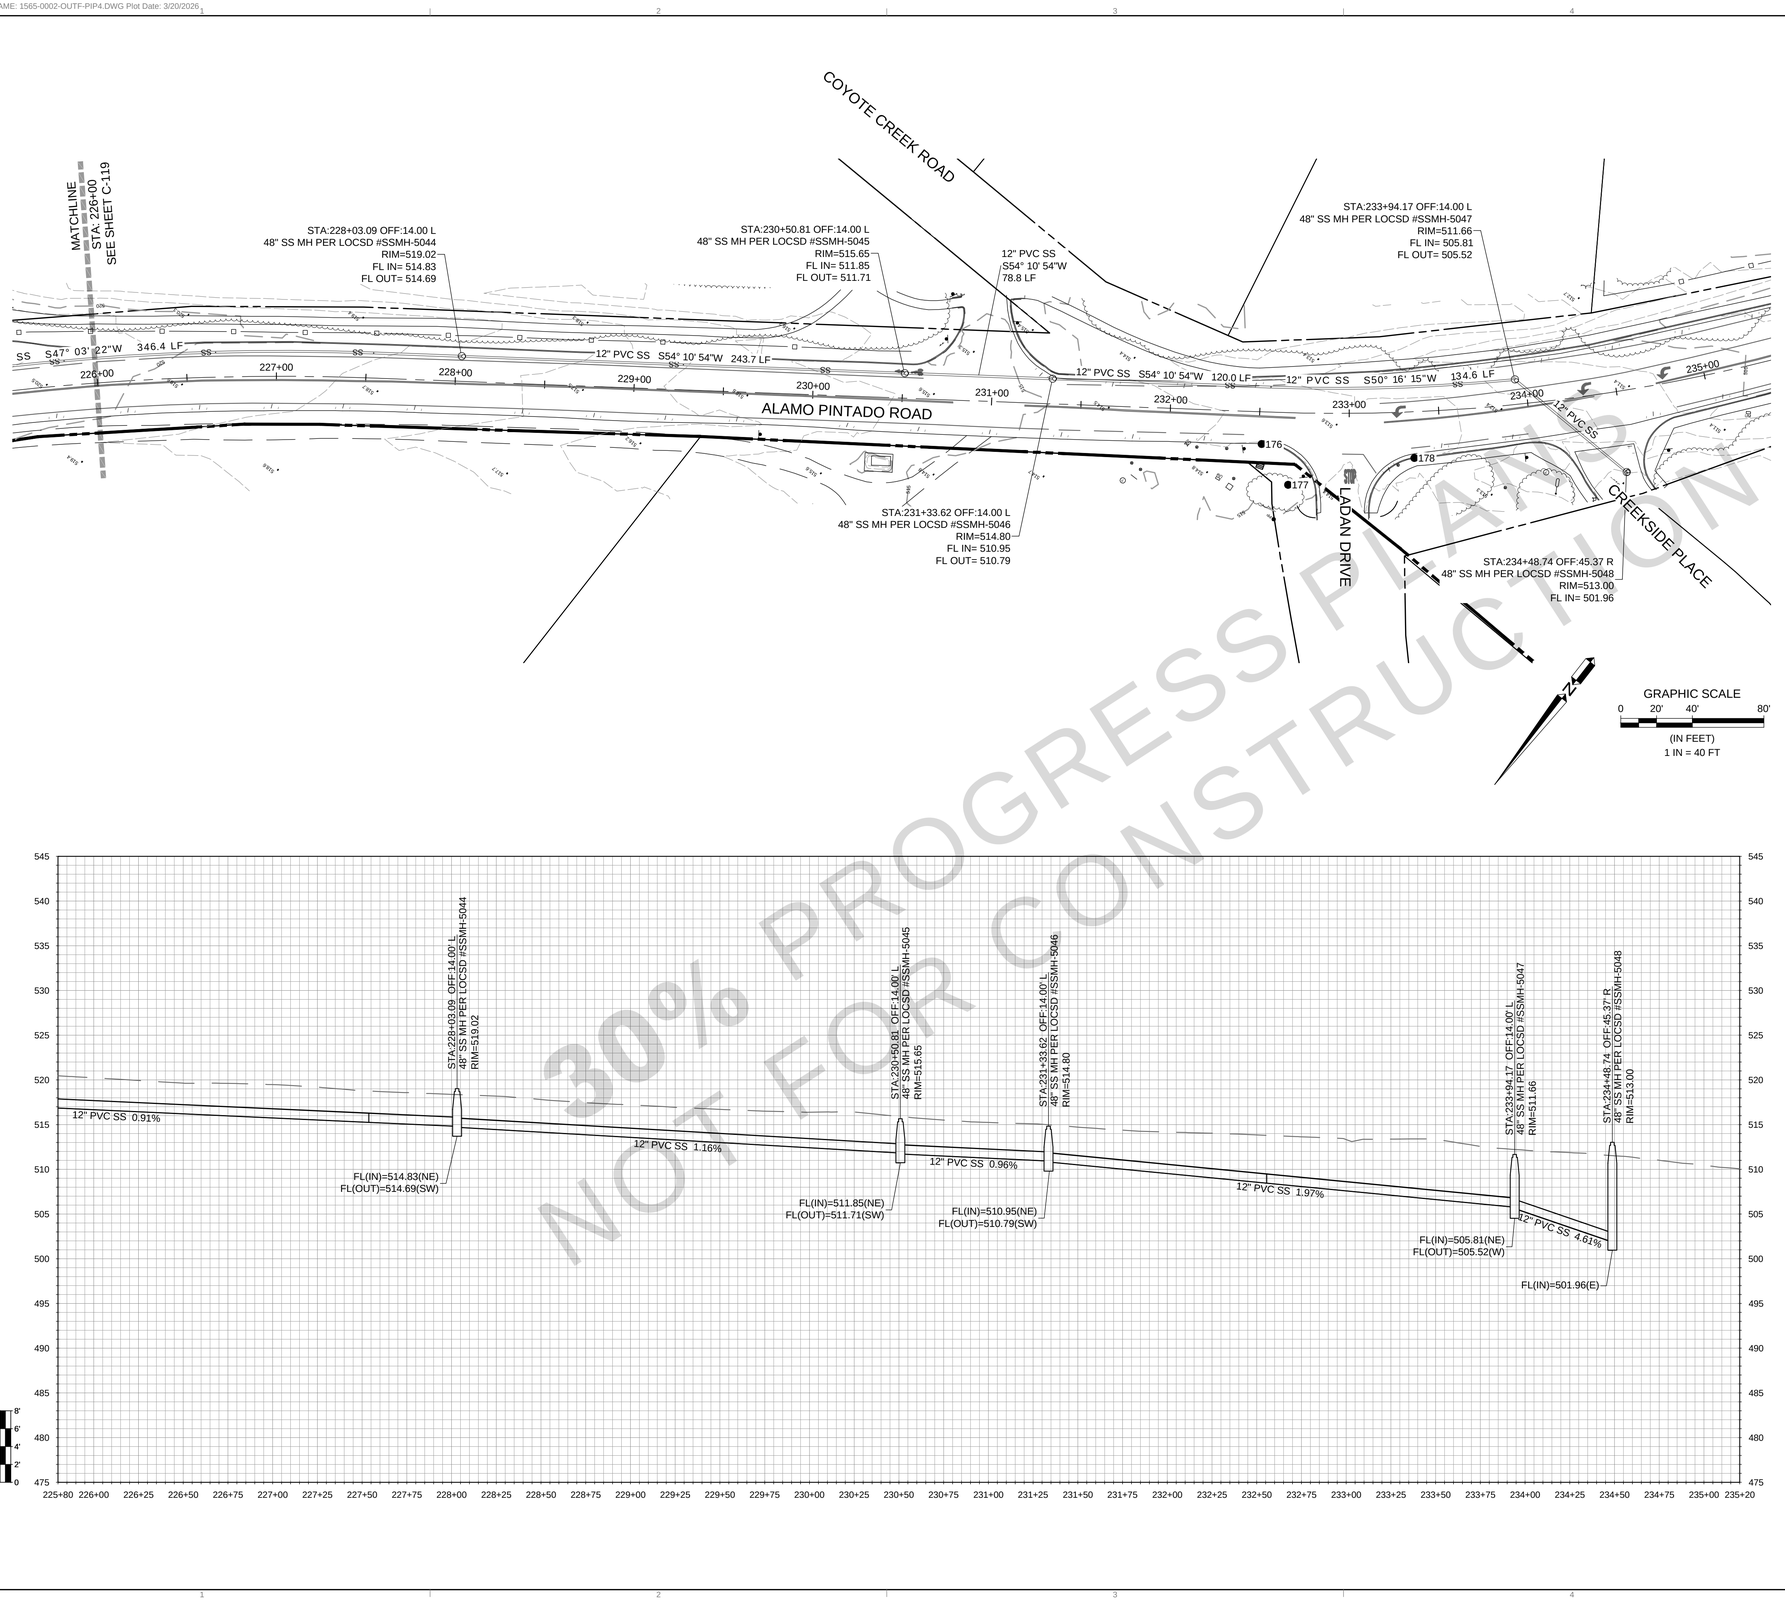

30% PROGRESS PLANS
NOT FOR CONSTRUCTION

SHEET LOCATION

WALLACE GROUP®

CIVIL AND TRANSPORTATION ENGINEERING
CONSTRUCTION MANAGEMENT
LANDSCAPE ARCHITECTURE
MECHANICAL ENGINEERING
PLANNING
PUBLIC WORKS ADMINISTRATION
SURVEYING / GIS SOLUTIONS
WATER RESOURCES

612 CLARION COURT
SAN LUIS OBISPO, CA 93401
T 805 544-4011 F 805 544-4294
www.wallacegroup.us

REGISTERED PROFESSIONAL ENGINEER
ERIK S. RUTHERFORD
No. 86188
FOR PLAN REVIEW ONLY
NOT FOR CONSTRUCTION
CIVIL
STATE OF CALIFORNIA

SIGNATURE

DATE SIGNED

These plans and specifications, and the ideas and designs incorporated herein, are instruments of service prepared for the construction of work shown hereon and shall not be used in whole or in part for any other project without written authority of Wallace Group, a California Corporation.

Copyright © 2026 Wallace Group, a California Corporation. All rights reserved. Copies of this drawing shall have this notice.

LOS OLIVOS COMMUNITY SERVICES DISTRICT
WASTEWATER CONVEYANCE TO SOLVANG
ALAMO PINTADO ROAD

JOB #: 1565.0002
DESIGNERS: RAH
DRAWN BY: RMS
DATE: 03/20/26

DRAWING NO.
C-120

FILE NAME: 1565-0002-OUTF-DETL.DWG Plot Date: 3/20/2026

FOR REDUCED PLANS
ORIGINAL SCALE IS IN INCHES

0 1 2 3
5

30% PROGRESS PLANS
NOT FOR CONSTRUCTION

WALLACE GROUP®

CIVIL AND TRANSPORTATION ENGINEERING
CONSTRUCTION MANAGEMENT
LANDSCAPE ARCHITECTURE
MECHANICAL ENGINEERING
PLANNING
PUBLIC WORKS ADMINISTRATION
SURVEYING / GIS SOLUTIONS
WATER RESOURCES

612 CLARION COURT
SAN LUIS OBISPO, CA 93401
T 805 544-4011 F 805 544-4294
www.wallacegroup.us

REGISTERED PROFESSIONAL ENGINEER
ERIK S. RUTHERFORD
No. 86188
FOR PLAN REVIEW ONLY
NOT FOR CONSTRUCTION
CIVIL
STATE OF CALIFORNIA

SIGNATURE

DATE SIGNED

These plans and specifications, and the ideas and designs incorporated herein, are instruments of service prepared for the construction of work shown hereon and shall not be used in whole or in part for any other project without written authority of Wallace Group, a California Corporation.

Copyright © 2026 Wallace Group, a California Corporation. All rights reserved. Copies of this drawing shall have this notice.

LOS OLIVOS COMMUNITY SERVICES DISTRICT
WASTEWATER CONVEYANCE TO SOLVANG
DETAILS

JOB #: 1565.0002
DESIGNERS: RAH
DRAWN BY: RMS
DATE: 03/20/26

DRAWING NO.
C-201
25 OF 25 SHEETS

APPENDIX E: Preliminary Pressure Main Sewer Conveyance System Plans

FILE NAME: 1565.0002 SHT COVR.DWG FILE NAME: 1565.0002 SHT COVR.DWG Plot Date: 3/20/2026

FOR REDUCED PLANS
ORIGINAL SCALE IS IN INCHES
0 1 2 3

WASTEWATER CONVEYANCE TO SOLVANG - SANITARY PRESSURE MAIN PRELIMINARY PLANS

LOS OLIVOS COMMUNITY SERVICES DISTRICT

Los Olivos, Santa Barbara County, California

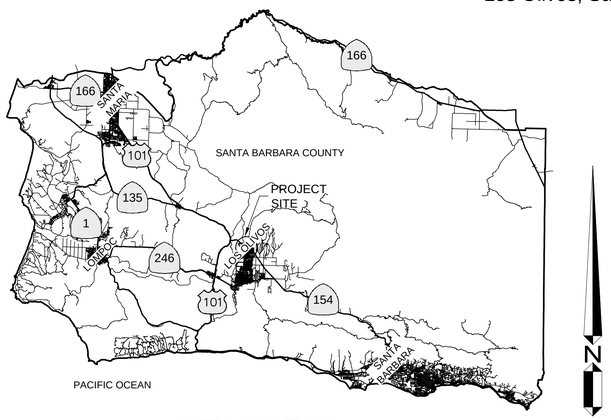

SITE LOCATION
NTS

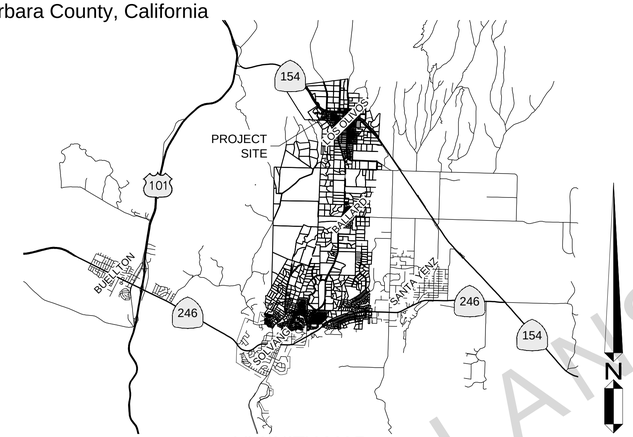

VICINITY MAP
1" = 8000'

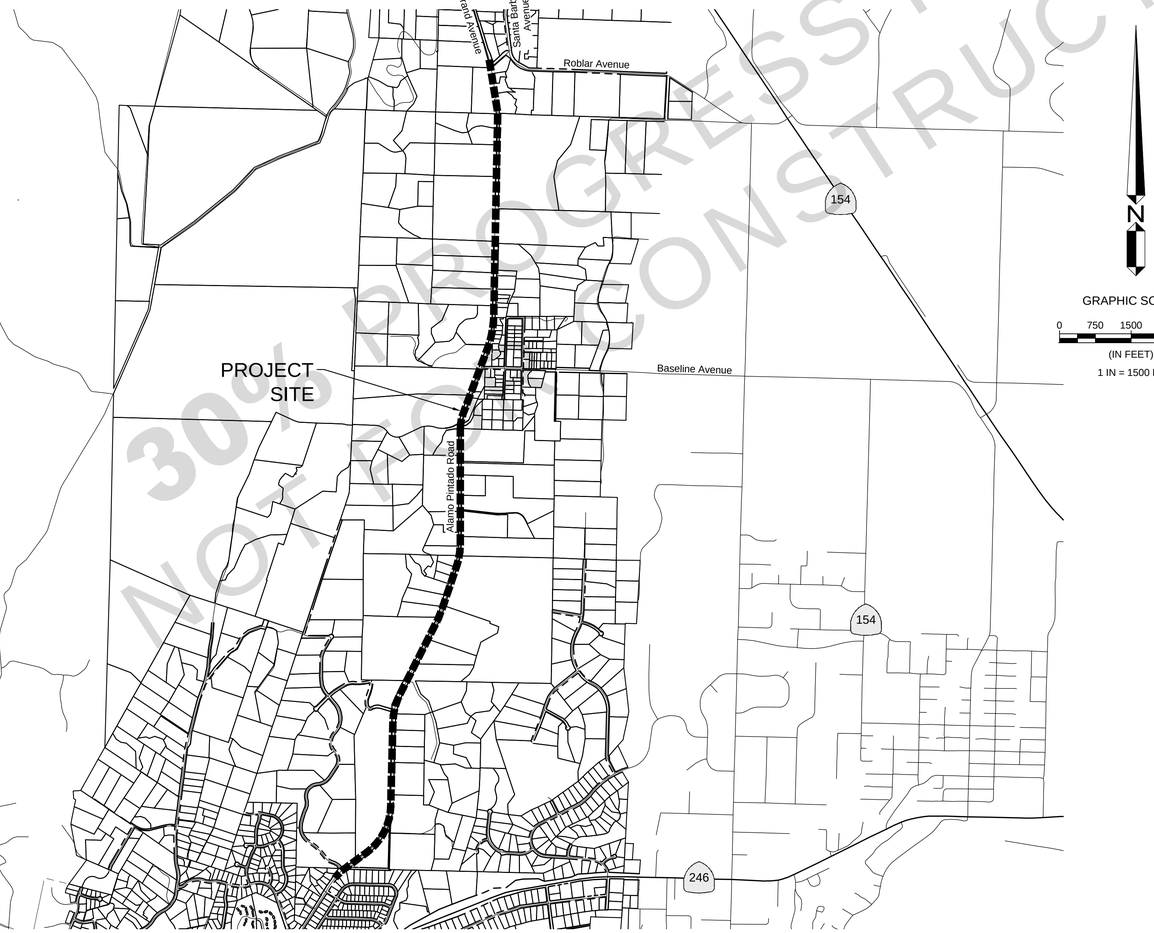

GRAPHIC SCALE
0 750 1500 3000
(IN FEET)
1 IN = 1500 FT

30% PROGRESS PLANS NOT FOR CONSTRUCTION

OWNER
LOS OLIVOS COMMUNITY SERVICES DISTRICT
PO Box 345, LOS OLIVOS, CA 93441
(805) 500-4098

CONTACT INFORMATION
PRINCIPAL ENGINEER
KARI WAGNER, PE 66026,
WALLACE GROUP
(805) 544-4011

PROJECT ENGINEER
ERIK RUTHERFORD, PE 86188,
WALLACE GROUP
(805) 544-4011

SITE INFORMATION
LOS OLIVOS COMMUNITY SERVICES DISTRICT

PROJECT DESCRIPTION
1.

Sheet List Table	
Sheet Number	Sheet Title
GENERAL	
C-010	COVER SHEET
C-011	ABBREVIATIONS AND LEGEND
C-012	NOTES
C-020	SANITARY SEWER OUTFALL SHEET INDEX
WEST BRANCH - WW COLLECTION IMPROVEMENTS	
C-101	ALAMO PINTADO ROAD
C-102	ALAMO PINTADO ROAD
C-103	ALAMO PINTADO ROAD
C-104	ALAMO PINTADO ROAD
C-105	ALAMO PINTADO ROAD
C-106	ALAMO PINTADO ROAD
C-107	ALAMO PINTADO ROAD
C-108	ALAMO PINTADO ROAD
C-109	ALAMO PINTADO ROAD
C-110	ALAMO PINTADO ROAD
C-111	ALAMO PINTADO ROAD
C-112	ALAMO PINTADO ROAD
C-113	ALAMO PINTADO ROAD
C-114	ALAMO PINTADO ROAD
C-115	ALAMO PINTADO ROAD
C-116	ALAMO PINTADO ROAD
C-117	ALAMO PINTADO ROAD
C-118	ALAMO PINTADO ROAD
C-119	ALAMO PINTADO ROAD
C-120	ALAMO PINTADO ROAD
DETAILS	
C-201	DETAILS

WALLACE GROUP®
CIVIL AND TRANSPORTATION ENGINEERING
CONSTRUCTION MANAGEMENT
LANDSCAPE ARCHITECTURE
MECHANICAL ENGINEERING
PLANNING
PUBLIC WORKS ADMINISTRATION
SURVEYING / GIS SOLUTIONS
WATER RESOURCES

612 CLARION COURT
SAN LUIS OBISPO, CA 93401
T 805 544-4011 F 805 544-4294
www.wallacegroup.us

REGISTERED PROFESSIONAL ENGINEER
ERIK S. RUTHERFORD
No. 86188
FOR PLAN REVIEW ONLY
NOT FOR CONSTRUCTION
CIVIL
STATE OF CALIFORNIA

SIGNATURE

DATE SIGNED

These plans and specifications, and the ideas and designs incorporated herein, are instruments of service prepared for the construction of work shown hereon and shall not be used in whole or in part for any other project without written authority of Wallace Group, a California Corporation.

Copyright © 2026 Wallace Group, a California Corporation. All rights reserved. Copies of this drawing shall have this notice.

LOS OLIVOS COMMUNITY SERVICES DISTRICT
WASTEWATER CONVEYANCE TO SOLVANG
COVER SHEET

Rev.	Date	Description of Revisions	By
B			
A			

JOB #: 1565.0002
DESIGNERS: RAH
DRAWN BY: RMS
DATE: 03/20/26

DRAWING NO.
C-010
1 OF 25 SHEETS

FILE NAME: 1565-0002-RIP-COVR.DWG Plot Date: 3/20/2026

FOR REDUCED PLANS
ORIGINAL SCALE IS IN INCHES
0 1 2 3

ABBREVIATIONS

AC	ASPHALTIC CONCRETE
ACP	ASBESTOS CEMENT PIPE
AISC	AMERICAN INSTITUTE OF STEEL CONSTRUCTION
ARV	AIR RELEASE VALVE
A&V	AIR AND VACUUM (COMBINATION) VALVE
AVG	AVERAGE
BC	BEGIN CURVE
BF	BLIND FLANGE
BFV	BUTTERFLY VALVE
BIA	BUREAU OF INDIAN AFFAIRS
BLDG	BUILDING
BM	BENCH MARK
BO	BLOW OFF
BV	BALL VALVE
C	CURB
CAV	COMBINATION AIR VALVE
CATV	CABLE TELEVISION
CI	CAST IRON
CL	CENTERLINE
CL	CLASS
CMP	CORRUGATED METAL PIPE
CO	CLEANOUT
CONC	CONCRETE
CONST	CONSTRUCTION
CONT	CONTINUOUS
CP	CATHODIC PROTECTION
CPLG	COUPLING
CY	CUBIC YARD
DET	DETAIL
DIA	DIAMETER
DIM	DIMENSION
D/W	DRIVEWAY
E	EXISTING
EA	EACH
EC	END CURVE
ELE	ELEVATION
EP	EDGE OF PAVEMENT
EX	EXISTING
EG	EXISTING GROUND
FCA	FLANGE COUPLING ADAPTOR
FDC	FIRE DEPARTMENT CONNECTION
FF	FINISH FLOOR
FG	FINISH GRADE
FH	FIRE HYDRANT
FL	FLOW LINE
FL	FIRE LINE
FLG	FLANGE
FS	FINISH SURFACE
FT	FEET
G	GAS
GA	GAGE
GAL	GALLON
GALV	GALVANIZED
GB	GRADE BREAK
GPD	GALLONS PER DAY
GPM	GALLONS PER MINUTE
GV	GATE VALVE
HC	HANDICAP
HDPE	HIGH DENSITY POLYETHYLENE
HGL	HYDRAULIC GRADE LINE
ID	INSIDE DIAMETER
IN	INCHES
INV	INVERT
JP	JOINT POLE
JT	JOINT UTILITY TRENCH
L	LENGTH
LAT	LATERAL
LF	LINEAR FEET
LP	LIGHT POLE
LT	LEFT
M	METER
MAX	MAXIMUM
MIN	MINIMUM
MISC	MISCELLANEOUS
MH	MANHOLE
N/A	NOT APPLICABLE
NGVD	NATIONAL GEODETIC VERTICAL DATUM
NIC	NOT IN CONTRACT
NTS	NOT TO SCALE
OD	OUTSIDE DIAMETER
PCC	PORTLAND CEMENT CONCRETE
PH	POTHOLE (UTILITY WAS POTHOLED)
PIV	POST INDICATOR VALVE
POC	POINT OF CONNECTION
PRV	PRESSURE REGULATING VALVE
PSF	POUND PER SQURE FOOT
PSI	POUND PER SQUARE INCH
PVC	POLYVINYL CHLORIDE
R	RADIUS
RC	REINFORCED CONCRETE
RCP	REINFORCED CONCRETE PIPE
REQD	REQUIRED
RT	RIGHT
R/W	RIGHT OF WAY
RET WALL	RETAINING WALL
SS	SANITARY SEWER
SCH	SCHEDULE
SD	STORM DRAIN
SHT	SHEET
SPEC	SPECIFICATIONS
SSFM	SANITARY SEWER FORCE MAIN
STA	STATION
STD	STANDARD
STL	STEEL
SW	SIDEWALK
T	TELEPHONE
TB	THRUST BLOCK
TB	TOP OF BANK
TC	TOP OF CURB
TF	TOP OF FOOTING
TG	TOP OF GRATE
TP	TOP OF PAVEMENT
TYP	TYPICAL
TW	TOP WALL
UTL	COMMON TRENCH UTILITIES
VAR	VARIES
VC	VERTICAL CURVE
VIC	VICTAULIC COUPLING
VERT	VERTICAL
W	WATER
WF	WIDE FLANGE
WL	WATER LINE
WM	WATER METER
WS	WATER SERVICE
WV	WATER VALVE
WWM	WELDED WIRE MESH
WW	WET WELL

*NOTE: THIS IS A STANDARD SET OF ABBREVIATIONS.
NOT ALL ABBREVIATIONS SHOWN WILL APPLY TO THIS WORK.

LEGEND:

EXISTING	PROPOSED	DESCRIPTION
(100.0 FS)	101.50 FS	SPOT ELEVATIONS
		SEWER MANHOLE
		SEWER CLEANOUT
		SERVICE LATERAL (W=WATER, G=GAS, U=UTILITIES)
		SERVICE METER (W=WATER)
		DOUBLE SERVICE METER (W=WATER)
		SEWER LATERAL
		FIRE HYDRANT
		STORM DRAIN MANHOLE
		STORM DRAIN CATCH BASIN
		GATE VALVE
		STREET LIGHT
		SURVEY MONUMENT
		BENCH MARK
(2.00) %	2.00 %	SLOPE PERCENTAGE
		ABANDON UTILITY
		EDGE OF PAVEMENT
		REDUCER / INCREASER
WL	WL	WATER LINE
SSFM	SSFM	SEWER FORCE MAIN
SS	SS	GRAVITY SEWER LINE
SD	SD	STORM DRAIN
	SD	FUTURE STORM DRAIN
GAS	GAS	UNDERGROUND GAS LINE
UTL	UTL	UNDERGROUND UTILITY LINE LOCATION
ELE	ELE	UNDERGROUND ELECTRICAL LINE
CTV	CTV	UNDERGROUND CABLE TELEVISION LINE
TEL	TEL	UNDERGROUND TELEPHONE LINE
		RIGHT OF WAY
		EASEMENT
		CENTERLINE
		BARBED WIRE FENCE
8	8	CHAIN LINK FENCE
		RETAINING WALL
		FLOWLINE
		PROPERTY LINE
L/G		LIMITS OF GRADING
C/F		CUT/FILL

SYMBOLS

A / 5 — DETAIL TITLE	DETAIL LETTER SHEET NUMBER WHERE DETAIL IS FOUND
A / 5	SECTION LETTER SHEET NUMBER WHERE SECTION IS FOUND
A / 5	DETAIL LETTER SHEET NUMBER WHERE DETAIL IS FOUND

30% PROGRESS PLANS
NOT FOR CONSTRUCTION

Rev.	Date	Description of Revisions	By
B			
A			

WALLACE GROUP®
CIVIL AND TRANSPORTATION ENGINEERING
CONSTRUCTION MANAGEMENT
LANDSCAPE ARCHITECTURE
MECHANICAL ENGINEERING
PLANNING
PUBLIC WORKS ADMINISTRATION
SURVEYING / GIS SOLUTIONS
WATER RESOURCES

612 CLARION COURT
SAN LUIS OBISPO, CA 93401
T 805 544-4011 F 805 544-4294
www.wallacegroup.us

REGISTERED PROFESSIONAL ENGINEER
ERIK S. RUTHERFORD
No. 86188
FOR PLAN REVIEW ONLY
NOT FOR CONSTRUCTION
CIVIL
STATE OF CALIFORNIA

SIGNATURE

DATE SIGNED

These plans and specifications, and the ideas and designs incorporated herein, are instruments of service prepared for the construction of work shown hereon and shall not be used in whole or in part for any other project without written authority of Wallace Group, a California Corporation.

Copyright © 2026 Wallace Group, a California Corporation. All rights reserved. Copies of this drawing shall have this notice.

LOS OLIVOS COMMUNITY SERVICES DISTRICT
WASTEWATER CONVEYANCE TO SOLVANG
ABBREVIATIONS AND LEGEND

JOB #: 1565.0002
DESIGNERS: RAH
DRAWN BY: RMS
DATE: 03/20/26

DRAWING NO.
C-011

2 OF 25 SHEETS

FILE NAME: 1565-0002-RIP-COVR.DWG Plot Date: 3/20/2026
FILE NAME: 1565-0002-RIP-COVR.DWG

FOR REDUCED PLANS
ORIGINAL SCALE IS IN INCHES
0 1 2 3

30% PROGRESS PLANS
NOT FOR CONSTRUCTION

WALLACE GROUP®

CIVIL AND TRANSPORTATION ENGINEERING
CONSTRUCTION MANAGEMENT
LANDSCAPE ARCHITECTURE
MECHANICAL ENGINEERING
PLANNING
PUBLIC WORKS ADMINISTRATION
SURVEYING / GIS SOLUTIONS
WATER RESOURCES

612 CLARION COURT
SAN LUIS OBISPO, CA 93401
T 805 544-4011 F 805 544-4294
www.wallacegroup.us

REGISTERED PROFESSIONAL ENGINEER
ERIK S. RUTHERFORD
No. 86188
FOR PLAN REVIEW ONLY
NOT FOR CONSTRUCTION
CIVIL
STATE OF CALIFORNIA

SIGNATURE

DATE SIGNED

These plans and specifications, and the ideas and designs incorporated herein, are instruments of service prepared for the construction of work shown hereon and shall not be used in whole or in part for any other project without written authority of Wallace Group, a California Corporation.

Copyright © 2026 Wallace Group, a California Corporation. All rights reserved. Copies of this drawing shall have this notice.

Rev.	Date	Description of Revisions	By
B			
A			

LOS OLIVOS COMMUNITY SERVICES DISTRICT
WASTEWATER CONVEYANCE TO SOLVANG
NOTES

JOB #: 1565.0002
DESIGNERS: RAH
DRAWN BY: RMS
DATE: 03/20/26

DRAWING NO.
C-012
3 OF 25 SHEETS

FOR REDUCED PLANS
ORIGINAL SCALE IS IN INCHES
0 1 2 3

SANITARY SEWER OUTFALL SHEET INDEX

GRAPHIC SCALE
0 1,000' 2,000'
(IN FEET)
1 IN = 1,000 FT

N

30% PROGRESS PLANS
NOT FOR CONSTRUCTION

WALLACE GROUP®
CIVIL AND TRANSPORTATION ENGINEERING
CONSTRUCTION MANAGEMENT
LANDSCAPE ARCHITECTURE
MECHANICAL ENGINEERING
PLANNING
PUBLIC WORKS ADMINISTRATION
SURVEYING / GIS SOLUTIONS
WATER RESOURCES

612 CLARION COURT
SAN LUIS OBISPO, CA 93401
T 805 544-4011 F 805 544-4294
www.wallacegroup.us

REGISTERED PROFESSIONAL ENGINEER
ERIK S. RUTHERFORD
No. 86188
FOR PLAN REVIEW ONLY
NOT FOR CONSTRUCTION
CIVIL
STATE OF CALIFORNIA

SIGNATURE

DATE SIGNED

These plans and specifications, and the ideas and designs incorporated herein, are instruments of service prepared for the construction of work shown hereon and shall not be used in whole or in part for any other project without written authority of Wallace Group, a California Corporation.

Copyright © 2026 Wallace Group, a California Corporation. All rights reserved. Copies of this drawing shall have this notice.

LOS OLIVOS COMMUNITY SERVICES DISTRICT
WASTEWATER CONVEYANCE TO SOLVANG
SANITARY SEWER OUTFALL SHEET INDEX

JOB #: 1565.0002
DESIGNERS: RAH
DRAWN BY: RMS
DATE: 03/20/26

DRAWING NO.
C-020
4 OF 25 SHEETS

FOR REDUCED PLANS
ORIGINAL SCALE IS IN INCHES
0 1 2 3
5

REFERENCE NOTES:

	DESCRIPTION
1	SURFACE IMPROVEMENTS
100	GENERAL
101	FIRST REFERENCE NOTE
2	SEWERS AND SANITATION
200	GENERAL FACILITIES
201	PVC SDR 35 SEWER PIPE

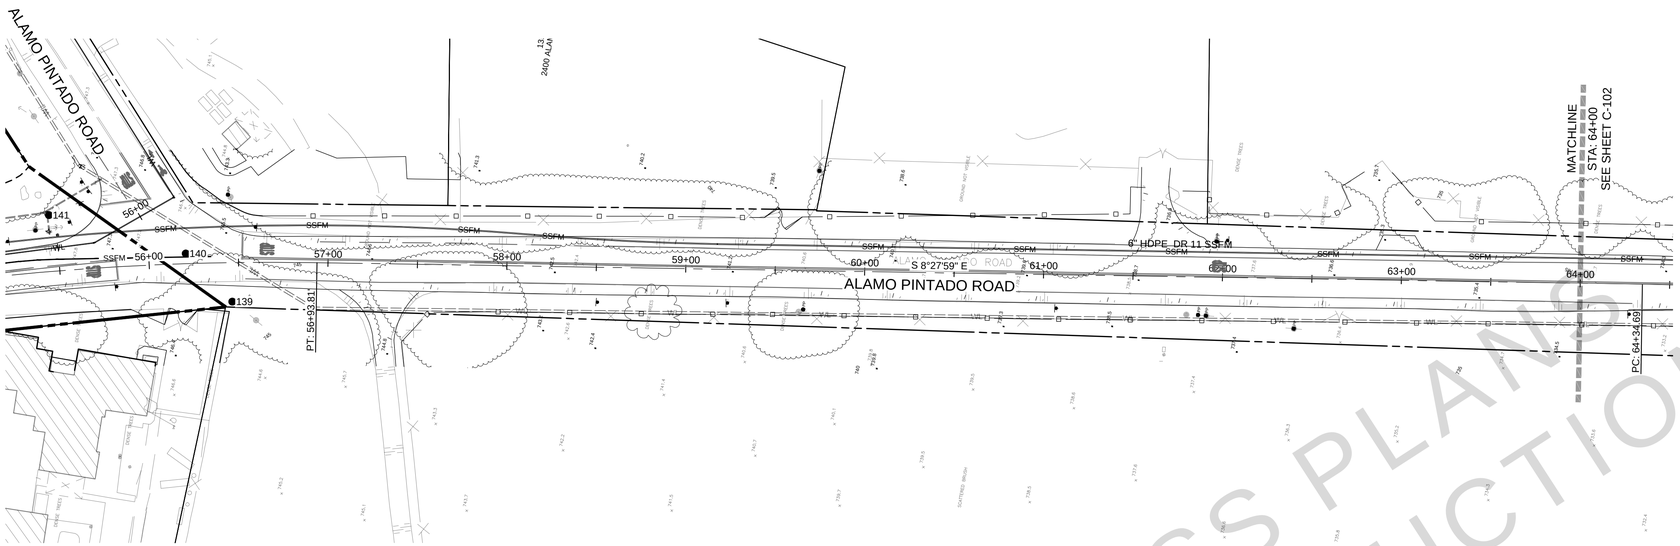

GRAPHIC SCALE
0 20' 40' 80'
(IN FEET)
1 IN = 40 FT

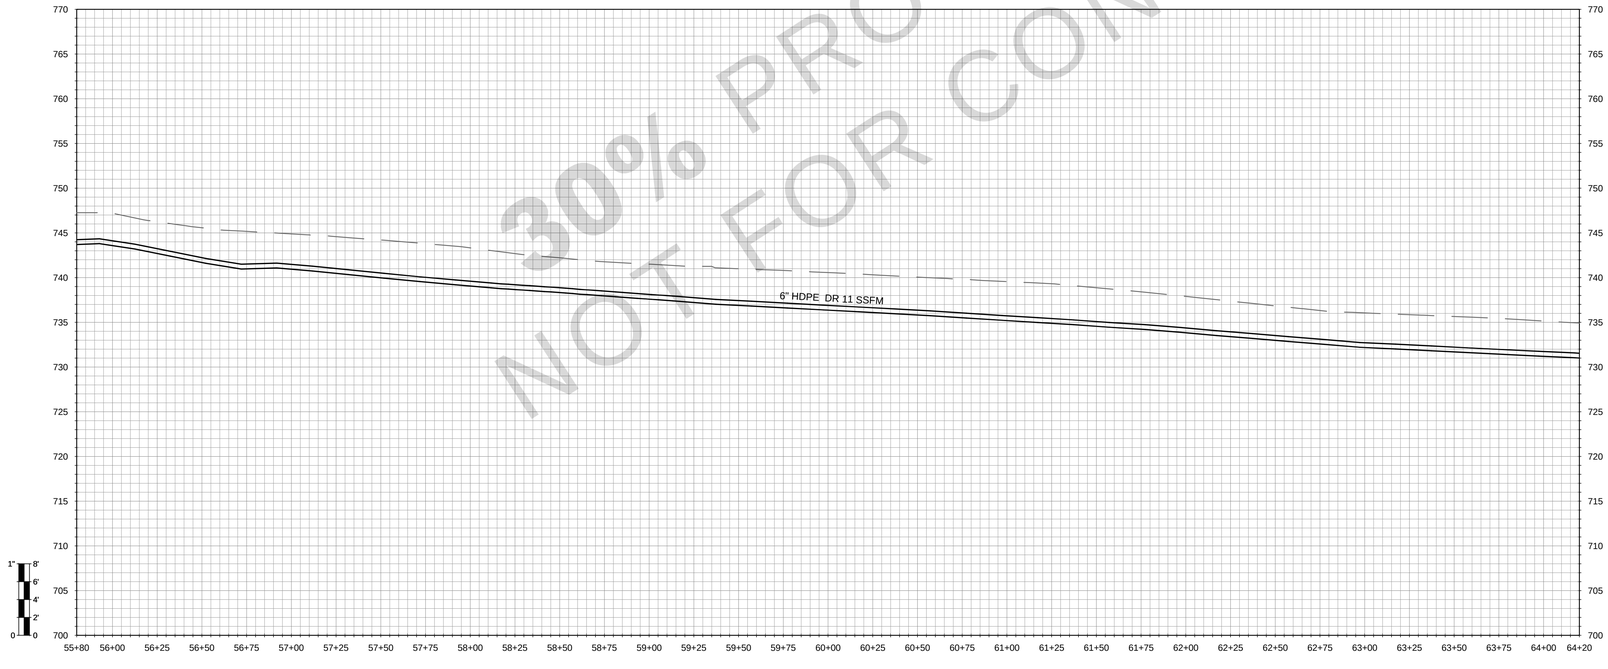

30% PROGRESS PLANS
NOT FOR CONSTRUCTION

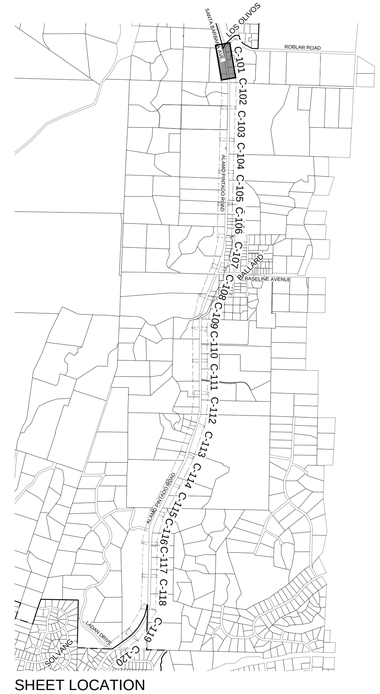

SHEET LOCATION

WALLACE GROUP®
CIVIL AND TRANSPORTATION ENGINEERING
CONSTRUCTION MANAGEMENT
LANDSCAPE ARCHITECTURE
MECHANICAL ENGINEERING
PLANNING
PUBLIC WORKS ADMINISTRATION
SURVEYING / GIS SOLUTIONS
WATER RESOURCES

612 CLARION COURT
SAN LUIS OBISPO, CA 93401
T 805 544-4011 F 805 544-4294
www.wallacegroup.us

REGISTERED PROFESSIONAL ENGINEER
ERIK S. RUTHERFORD
No. 86188
FOR PLAN REVIEW ONLY
NOT FOR CONSTRUCTION
CIVIL
STATE OF CALIFORNIA

SIGNATURE

DATE SIGNED

These plans and specifications, and the ideas and designs incorporated herein, are instruments of service prepared for the construction of work shown hereon and shall not be used in whole or in part for any other project without written authority of Wallace Group, a California Corporation.

Copyright © 2026 Wallace Group, a California Corporation. All rights reserved. Copies of this drawing shall have this notice.

LOS OLIVOS COMMUNITY SERVICES DISTRICT
WASTEWATER CONVEYANCE TO SOLVANG
ALAMO PINTADO ROAD

JOB #: 1565.0002
DESIGNERS: RAH
DRAWN BY: RMS
DATE: 03/20/26

DRAWING NO.
C-101
5 OF 25 SHEETS

FOR REDUCED PLANS
ORIGINAL SCALE IS IN INCHES
0 1 2 3 5

REFERENCE NOTES:

	DESCRIPTION
1	SURFACE IMPROVEMENTS
100	GENERAL
101	FIRST REFERENCE NOTE
2	SEWERS AND SANITATION
200	GENERAL FACILITIES
201	PVC SDR 35 SEWER PIPE

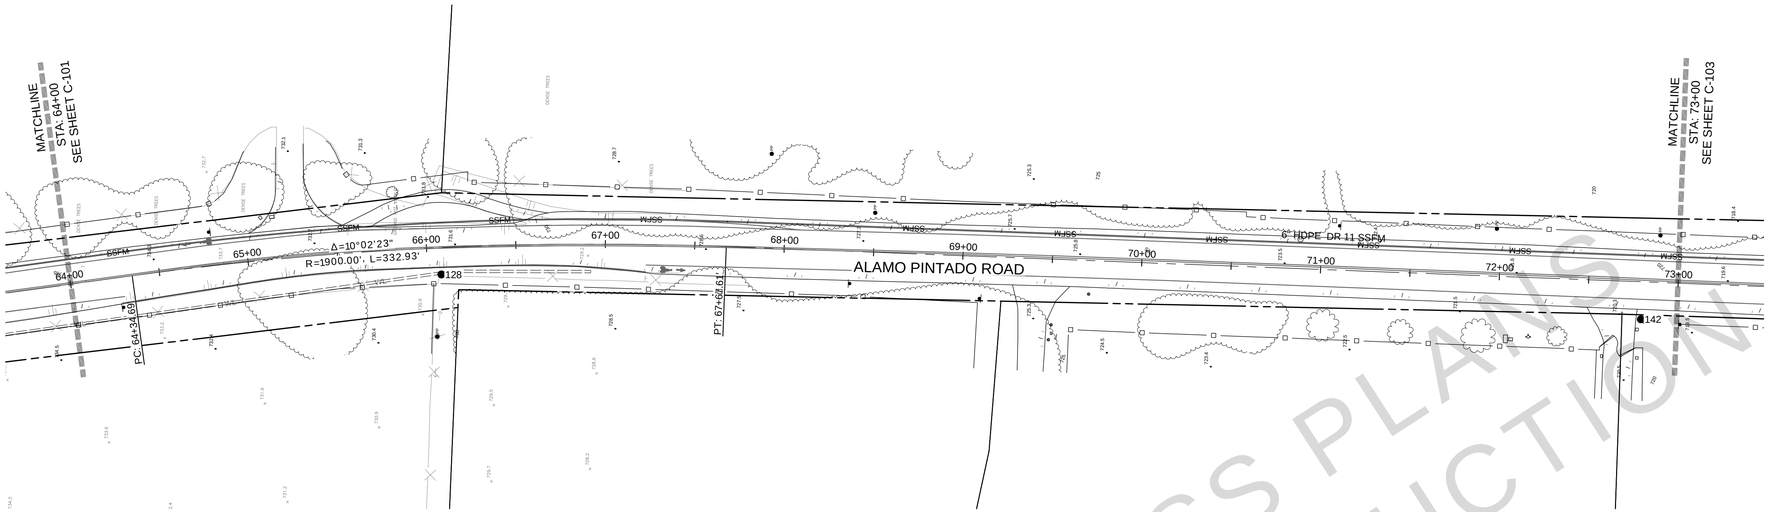

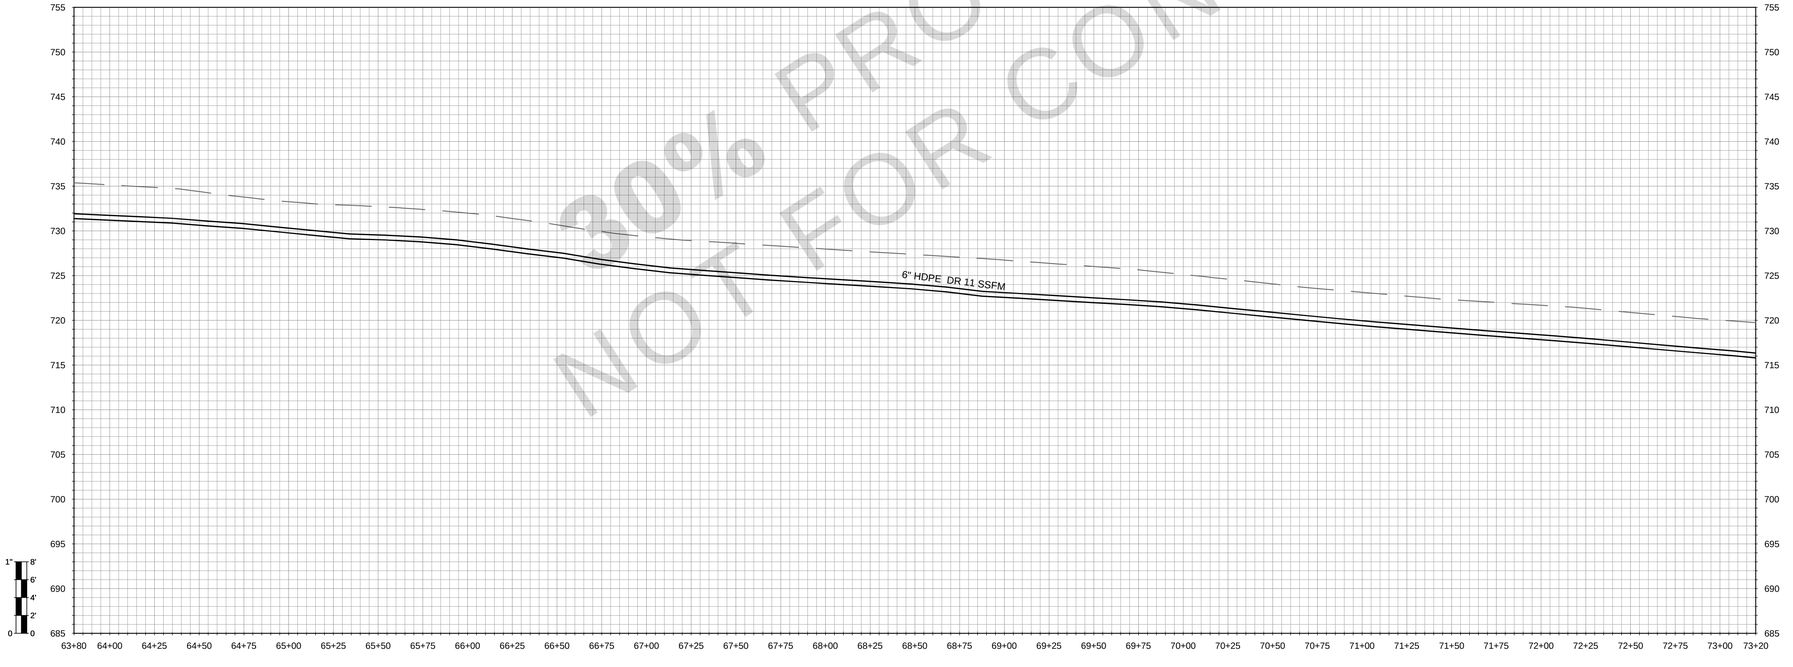

30% PROGRESS PLANS
NOT FOR CONSTRUCTION

SHEET LOCATION

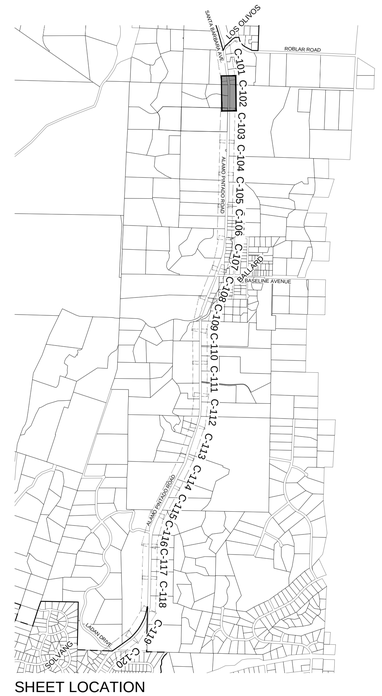

WALLACE GROUP®
CIVIL AND TRANSPORTATION ENGINEERING
CONSTRUCTION MANAGEMENT
LANDSCAPE ARCHITECTURE
MECHANICAL ENGINEERING
PLANNING
PUBLIC WORKS ADMINISTRATION
SURVEYING / GIS SOLUTIONS
WATER RESOURCES

612 CLARION COURT
SAN LUIS OBISPO, CA 93401
T 805 544-4011 F 805 544-4294
www.wallacegroup.us

REGISTERED PROFESSIONAL ENGINEER
ERIK S. RUTHERFORD
No. 86188
FOR PLAN REVIEW ONLY
NOT FOR CONSTRUCTION
CIVIL
STATE OF CALIFORNIA

SIGNATURE

DATE SIGNED

These plans and specifications, and the ideas and designs incorporated herein, are instruments of service prepared for the construction of work shown hereon and shall not be used in whole or in part for any other project without written authority of Wallace Group, a California Corporation.

Copyright © 2026 Wallace Group, a California Corporation. All rights reserved. Copies of this drawing shall have this notice.

LOS OLIVOS COMMUNITY SERVICES DISTRICT
WASTEWATER CONVEYANCE TO SOLVANG
ALAMO PINTADO ROAD

JOB #: 1565.0002
DESIGNERS: RAH
DRAWN BY: RMS
DATE: 03/20/26

DRAWING NO.
C-102
6 OF 25 SHEETS

FOR REDUCED PLANS
ORIGINAL SCALE IS IN INCHES
0 1 2 3
5

REFERENCE NOTES:

	DESCRIPTION
1	SURFACE IMPROVEMENTS
100	GENERAL
101	FIRST REFERENCE NOTE
2	SEWERS AND SANITATION
200	GENERAL FACILITIES
201	PVC SDR 35 SEWER PIPE

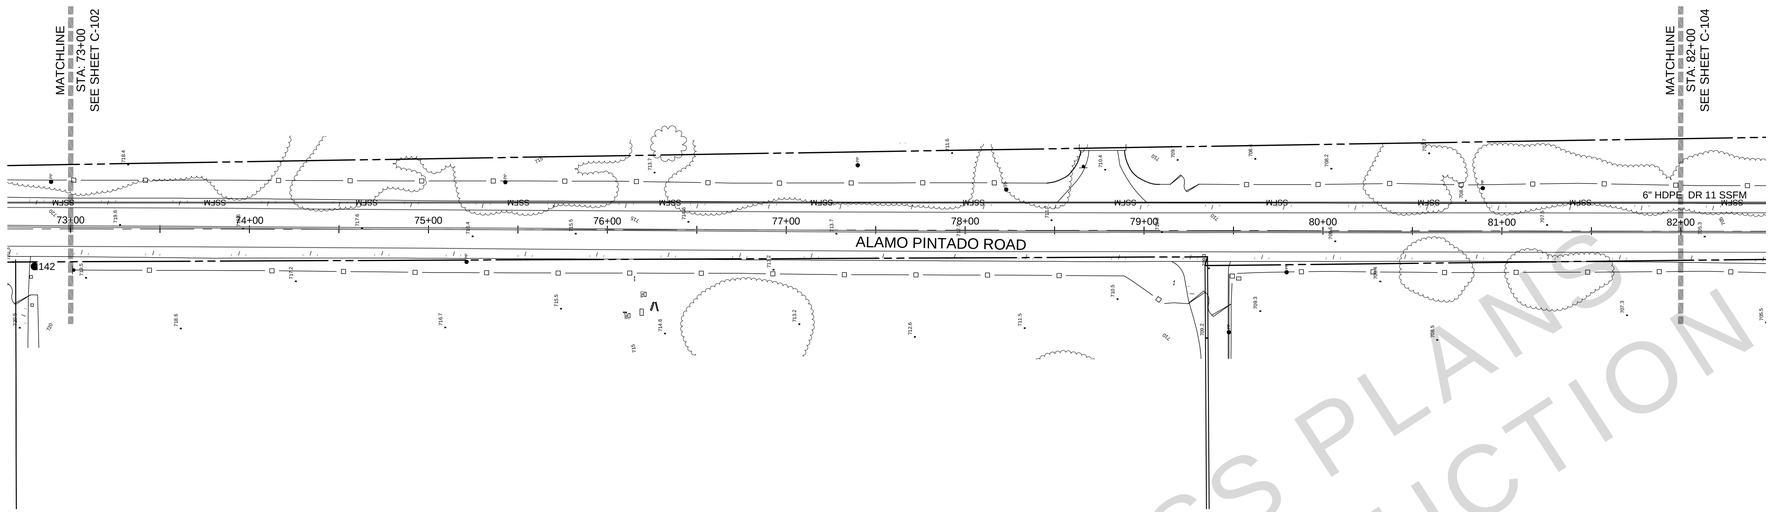

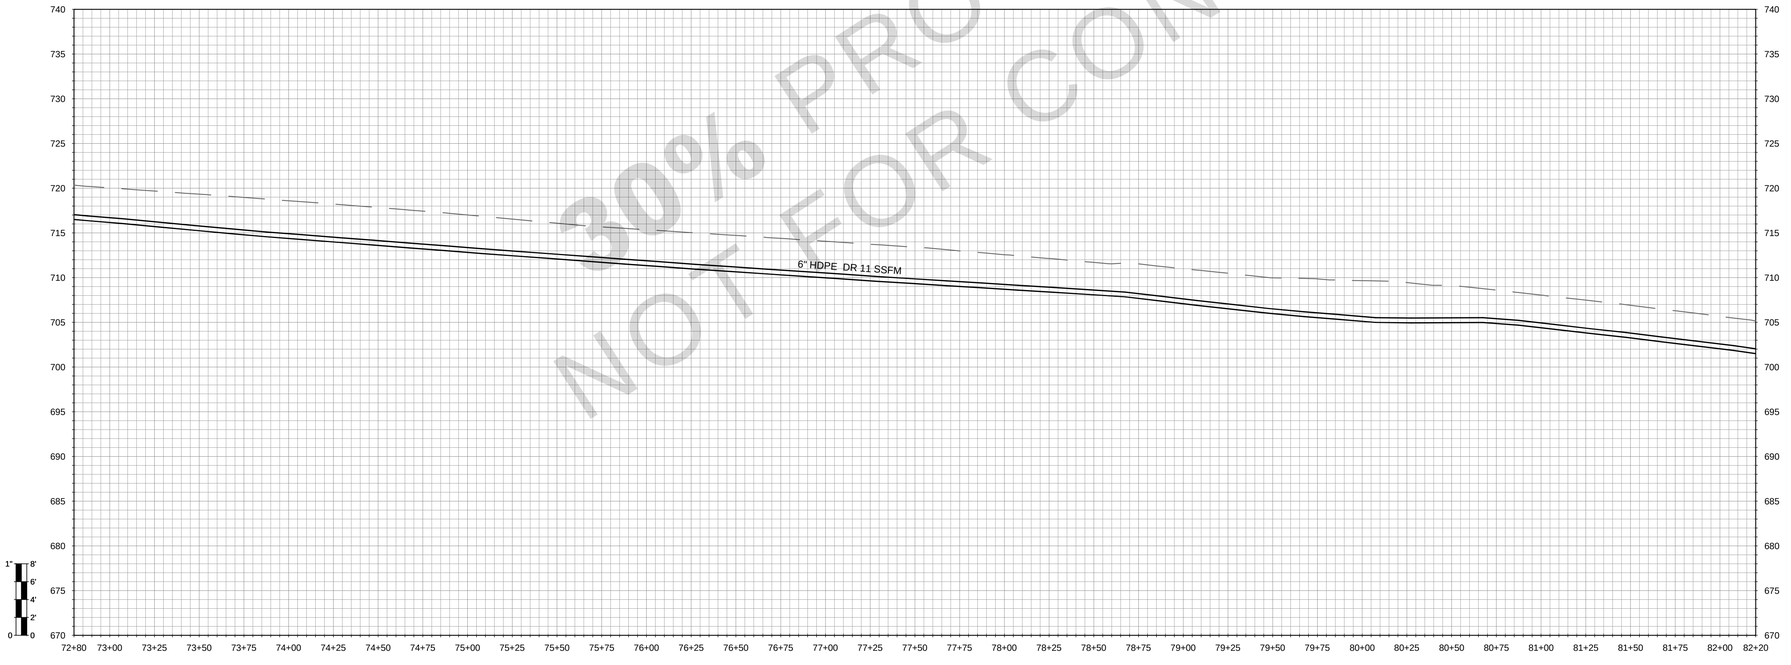

30% PROGRESS PLANS
NOT FOR CONSTRUCTION

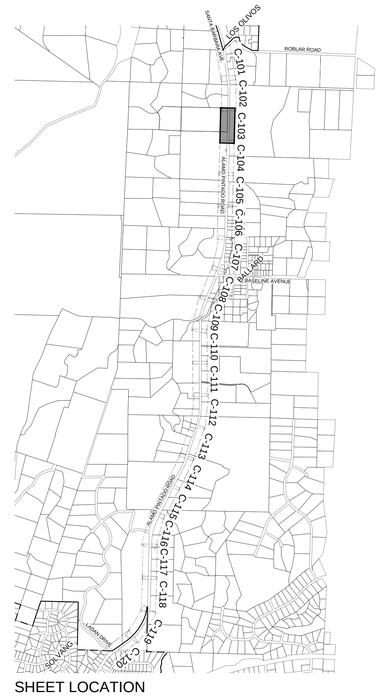

SHEET LOCATION

WALLACE GROUP®
CIVIL AND TRANSPORTATION ENGINEERING
CONSTRUCTION MANAGEMENT
LANDSCAPE ARCHITECTURE
MECHANICAL ENGINEERING
PLANNING
PUBLIC WORKS ADMINISTRATION
SURVEYING / GIS SOLUTIONS
WATER RESOURCES

612 CLARION COURT
SAN LUIS OBISPO, CA 93401
T 805 544-4011 F 805 544-4294
www.wallacegroup.us

REGISTERED PROFESSIONAL ENGINEER
ERIK S. RUTHERFORD
No. 86188
FOR PLAN REVIEW ONLY
NOT FOR CONSTRUCTION
CIVIL
STATE OF CALIFORNIA

SIGNATURE

DATE SIGNED

These plans and specifications, and the ideas and designs incorporated herein, are instruments of service prepared for the construction of work shown hereon and shall not be used in whole or in part for any other project without written authority of Wallace Group, a California Corporation.

Copyright © 2026 Wallace Group, a California Corporation. All rights reserved. Copies of this drawing shall have this notice.

LOS OLIVOS COMMUNITY SERVICES DISTRICT
WASTEWATER CONVEYANCE TO SOLVANG
ALAMO PINTADO ROAD

JOB #: 1565.0002
DESIGNERS: RAH
DRAWN BY: RMS
DATE: 03/20/26

DRAWING NO.
C-103
7 OF 25 SHEETS

FOR REDUCED PLANS
ORIGINAL SCALE IS IN INCHES
0 1 2 3 5

REFERENCE NOTES:

	DESCRIPTION
1	SURFACE IMPROVEMENTS
100	GENERAL
101	FIRST REFERENCE NOTE
2	SEWERS AND SANITATION
200	GENERAL FACILITIES
201	PVC SDR 35 SEWER PIPE

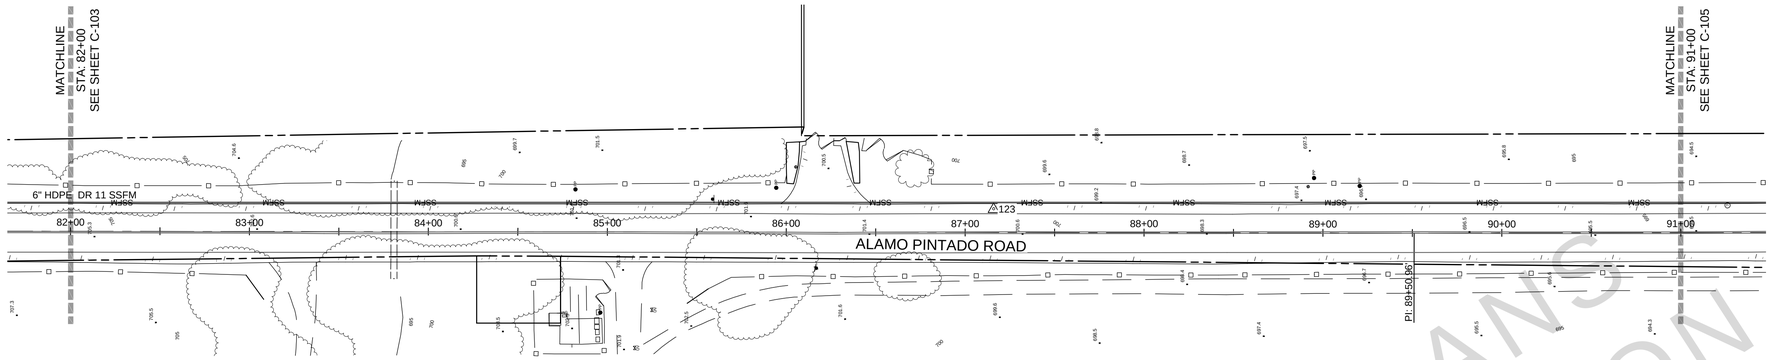

GRAPHIC SCALE
0 20' 40' 80'
(IN FEET)
1 IN = 40 FT

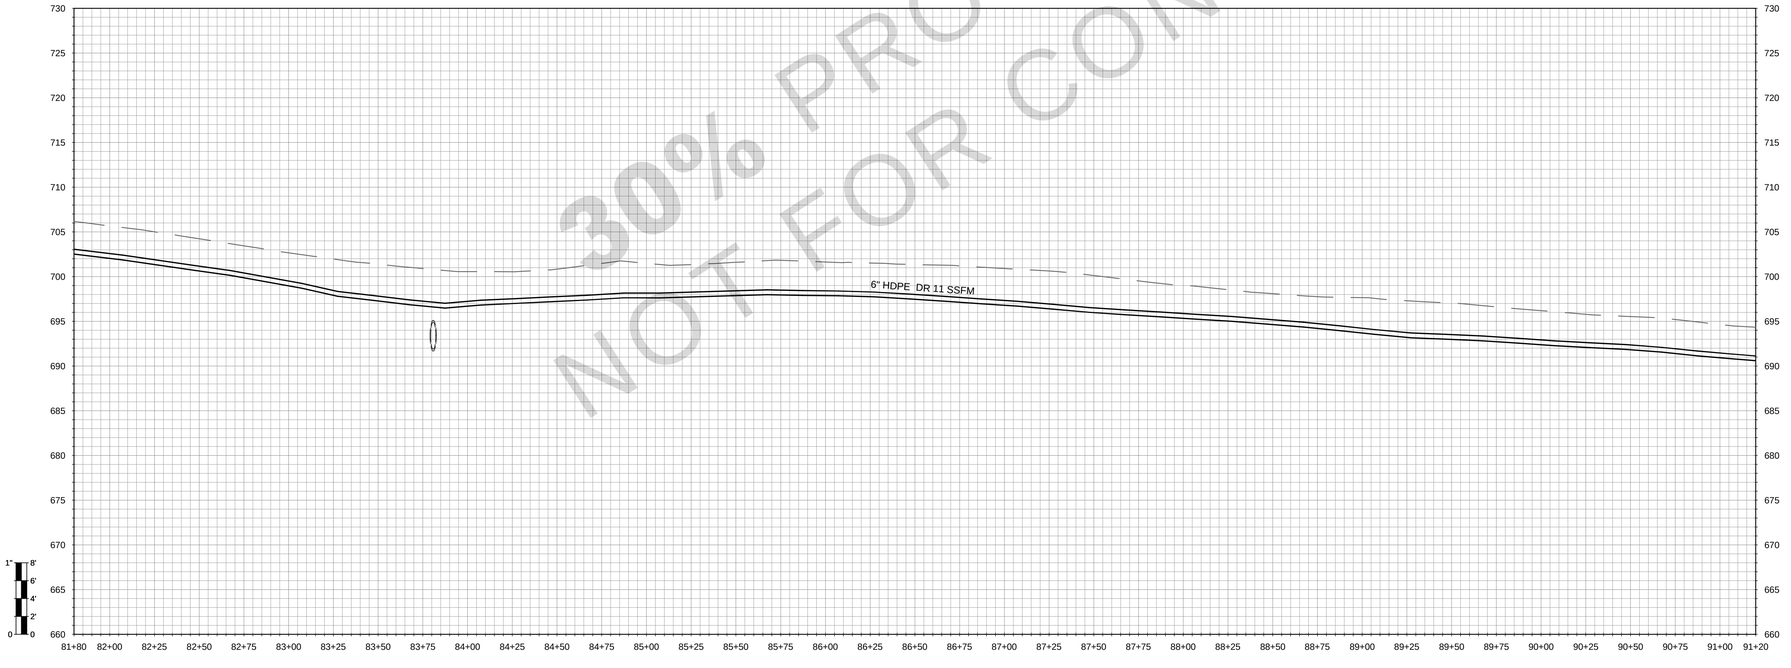

30% PROGRESS PLANS
NOT FOR CONSTRUCTION

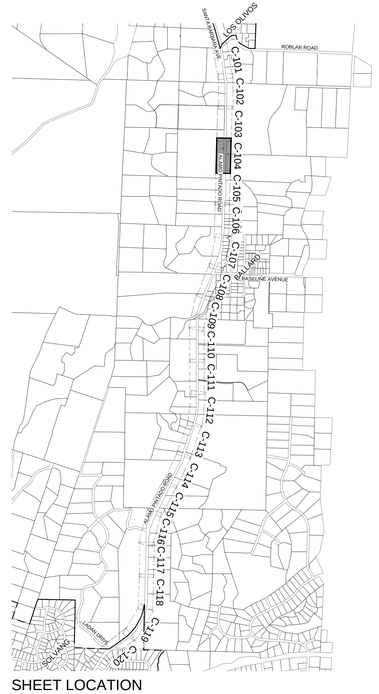

SHEET LOCATION

WALLACE GROUP®
CIVIL AND TRANSPORTATION ENGINEERING
CONSTRUCTION MANAGEMENT
LANDSCAPE ARCHITECTURE
MECHANICAL ENGINEERING
PLANNING
PUBLIC WORKS ADMINISTRATION
SURVEYING / GIS SOLUTIONS
WATER RESOURCES

612 CLARION COURT
SAN LUIS OBISPO, CA 93401
T 805 544-4011 F 805 544-4294
www.wallacegroup.us

REGISTERED PROFESSIONAL ENGINEER
ERIK S. RUTHERFORD
No. 86188
FOR PLAN REVIEW ONLY
NOT FOR CONSTRUCTION
CIVIL
STATE OF CALIFORNIA

SIGNATURE

DATE SIGNED

These plans and specifications, and the ideas and designs incorporated herein, are instruments of service prepared for the construction of work shown hereon and shall not be used in whole or in part for any other project without written authority of Wallace Group, a California Corporation.

Copyright © 2026 Wallace Group, a California Corporation. All rights reserved. Copies of this drawing shall have this notice.

LOS OLIVOS COMMUNITY SERVICES DISTRICT
WASTEWATER CONVEYANCE TO SOLVANG
ALAMO PINTADO ROAD

JOB #: 1565.0002
DESIGNERS: RAH
DRAWN BY: RMS
DATE: 03/20/26

DRAWING NO.
C-104
8 OF 25 SHEETS

FOR REDUCED PLANS
ORIGINAL SCALE IS IN INCHES
0 1 2 3
5

REFERENCE NOTES:

	DESCRIPTION
1	SURFACE IMPROVEMENTS
100	GENERAL
101	FIRST REFERENCE NOTE
2	SEWERS AND SANITATION
200	GENERAL FACILITIES
201	PVC SDR 35 SEWER PIPE

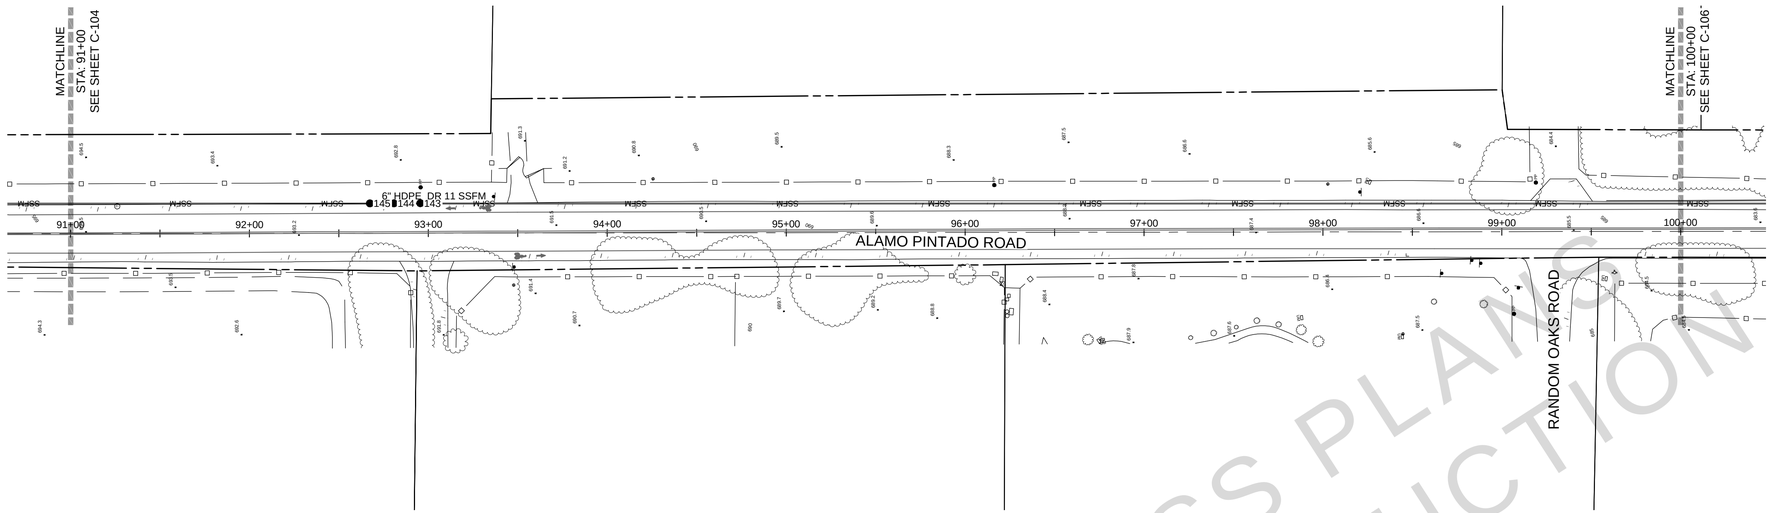

GRAPHIC SCALE
0 20' 40' 80'
(IN FEET)
1 IN = 40 FT

30% PROGRESS PLANS
NOT FOR CONSTRUCTION

SHEET LOCATION

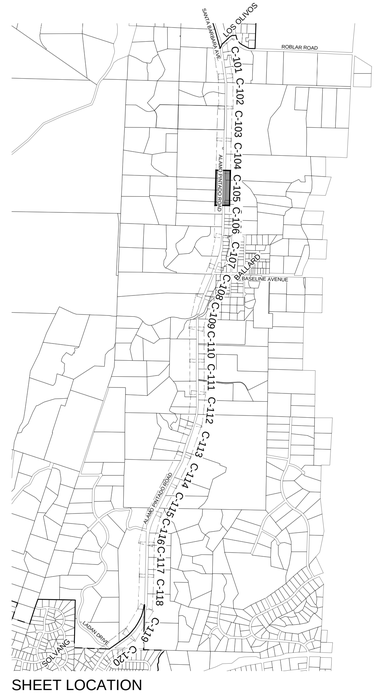

WALLACE GROUP®

CIVIL AND TRANSPORTATION ENGINEERING
CONSTRUCTION MANAGEMENT
LANDSCAPE ARCHITECTURE
MECHANICAL ENGINEERING
PLANNING
PUBLIC WORKS ADMINISTRATION
SURVEYING / GIS SOLUTIONS
WATER RESOURCES

612 CLARION COURT
SAN LUIS OBISPO, CA 93401
T 805 544-4011 F 805 544-4294
www.wallacegroup.us

REGISTERED PROFESSIONAL ENGINEER
ERIK S. RUTHERFORD
No. 86188
FOR PLAN REVIEW ONLY
NOT FOR CONSTRUCTION
CIVIL
STATE OF CALIFORNIA

SIGNATURE

DATE SIGNED

These plans and specifications, and the ideas and designs incorporated herein, are instruments of service prepared for the construction of work shown hereon and shall not be used in whole or in part for any other project without written authority of Wallace Group, a California Corporation.

Copyright © 2026 Wallace Group, a California Corporation. All rights reserved. Copies of this drawing shall have this notice.

LOS OLIVOS COMMUNITY SERVICES DISTRICT
WASTEWATER CONVEYANCE TO SOLVANG
ALAMO PINTADO ROAD

JOB #: 1565.0002
DESIGNERS: RAH
DRAWN BY: RMS
DATE: 03/20/26

DRAWING NO.
C-105
9 OF 25 SHEETS

FOR REDUCED PLANS
ORIGINAL SCALE IS IN INCHES
0 1 2 3
5

REFERENCE NOTES:

	DESCRIPTION
1	SURFACE IMPROVEMENTS
100	GENERAL
101	FIRST REFERENCE NOTE
2	SEWERS AND SANITATION
200	GENERAL FACILITIES
201	PVC SDR 35 SEWER PIPE

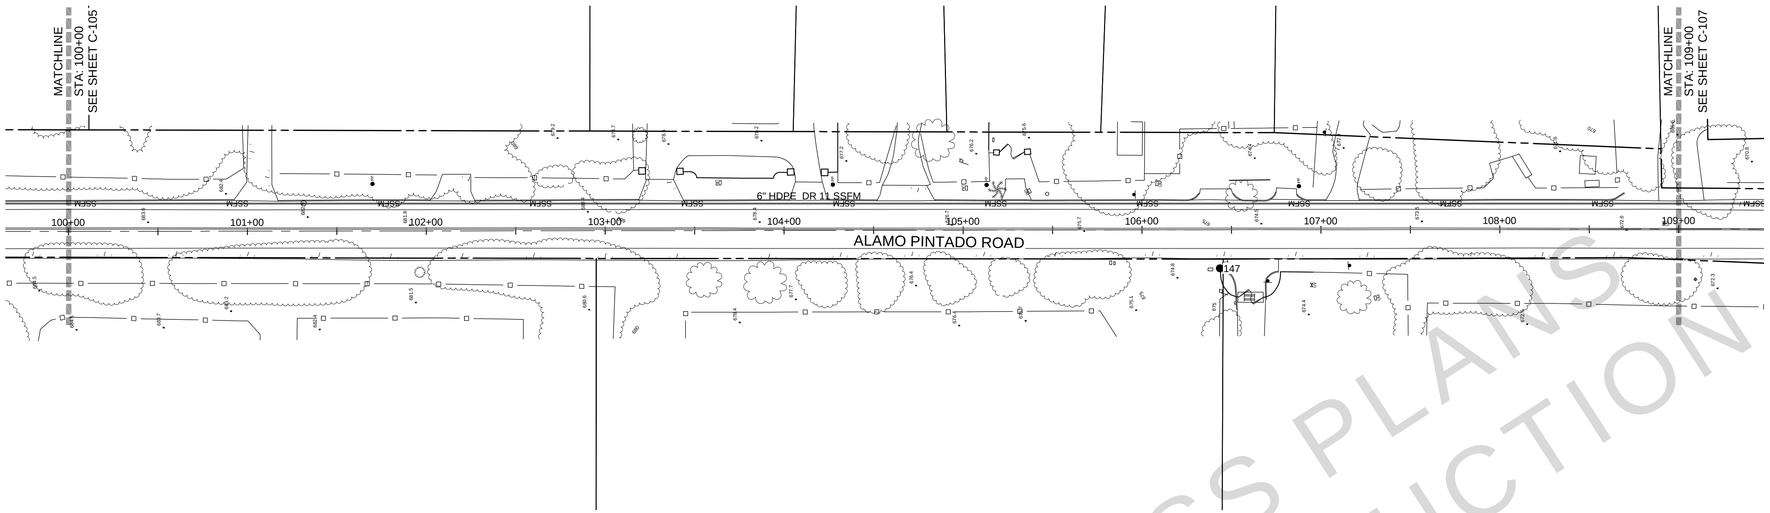

GRAPHIC SCALE
0 20' 40' 80'
(IN FEET)
1 IN = 40 FT

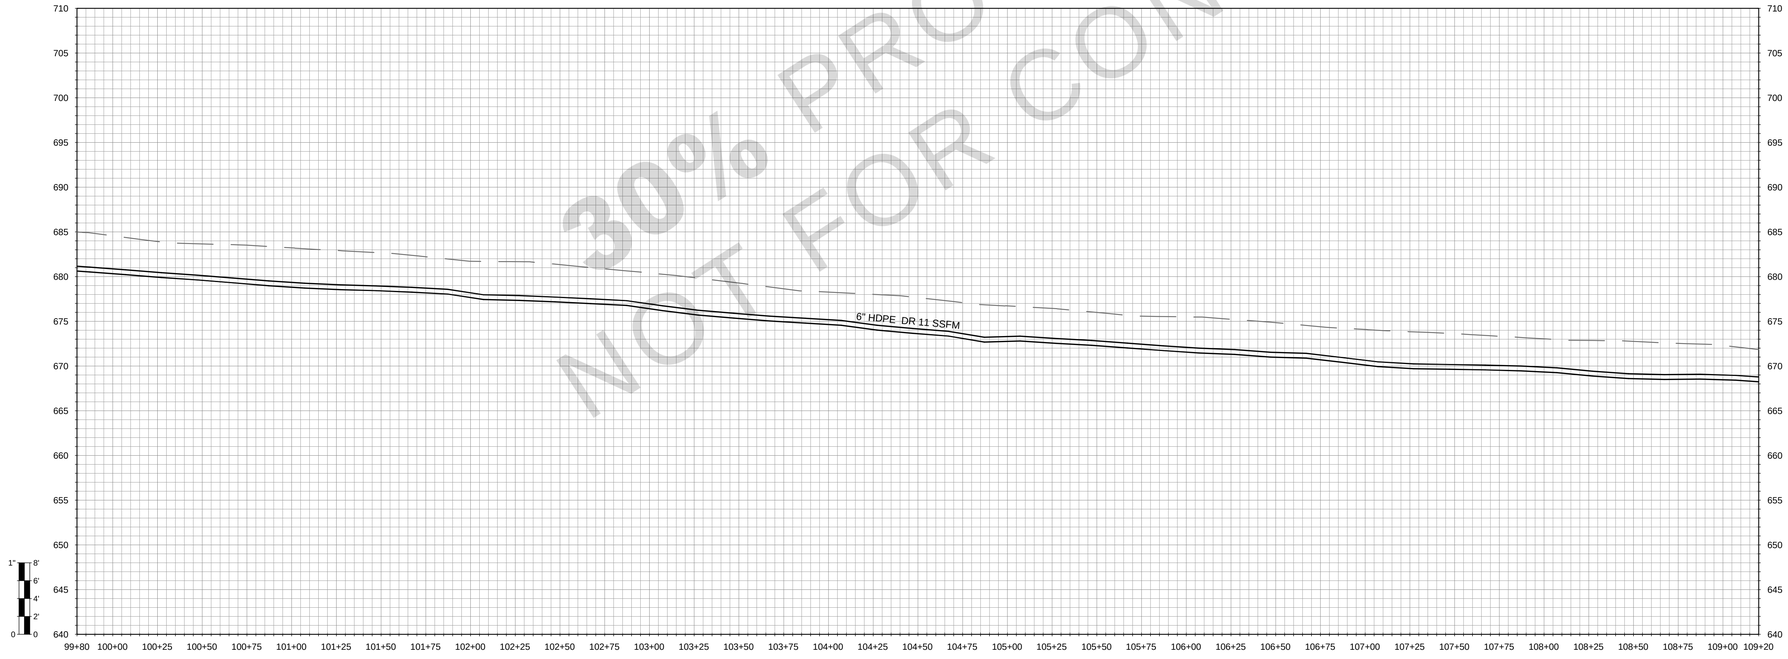

30% PROGRESS PLANS
NOT FOR CONSTRUCTION

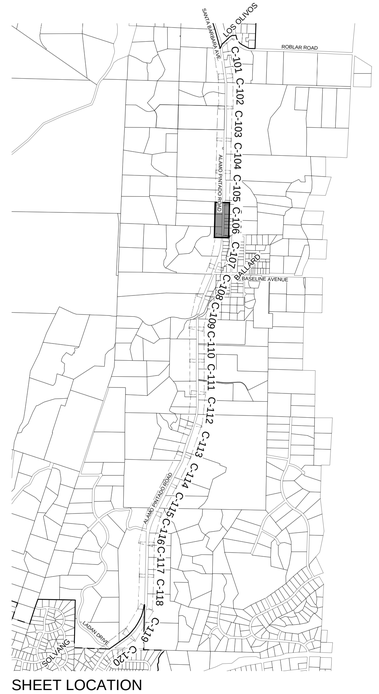

SHEET LOCATION

WALLACE GROUP®
CIVIL AND TRANSPORTATION ENGINEERING
CONSTRUCTION MANAGEMENT
LANDSCAPE ARCHITECTURE
MECHANICAL ENGINEERING
PLANNING
PUBLIC WORKS ADMINISTRATION
SURVEYING / GIS SOLUTIONS
WATER RESOURCES

612 CLARION COURT
SAN LUIS OBISPO, CA 93401
T 805 544-4011 F 805 544-4294
www.wallacegroup.us

REGISTERED PROFESSIONAL ENGINEER
ERIK S. RUTHERFORD
No. 86188
FOR PLAN REVIEW ONLY
NOT FOR CONSTRUCTION
CIVIL
STATE OF CALIFORNIA

SIGNATURE

DATE SIGNED

These plans and specifications, and the ideas and designs incorporated herein, are instruments of service prepared for the construction of work shown hereon and shall not be used in whole or in part for any other project without written authority of Wallace Group, a California Corporation.

Copyright © 2026 Wallace Group, a California Corporation. All rights reserved. Copies of this drawing shall have this notice.

LOS OLIVOS COMMUNITY SERVICES DISTRICT
WASTEWATER CONVEYANCE TO SOLVANG
ALAMO PINTADO ROAD

JOB #: 1565.0002
DESIGNERS: RAH
DRAWN BY: RMS
DATE: 03/20/26

DRAWING NO.
C-106
10 OF 25 SHEETS

FOR REDUCED PLANS
ORIGINAL SCALE IS IN INCHES
0 1 2 3
5

REFERENCE NOTES:

	DESCRIPTION
1	SURFACE IMPROVEMENTS
100	GENERAL
101	FIRST REFERENCE NOTE
2	SEWERS AND SANITATION
200	GENERAL FACILITIES
201	PVC SDR 35 SEWER PIPE

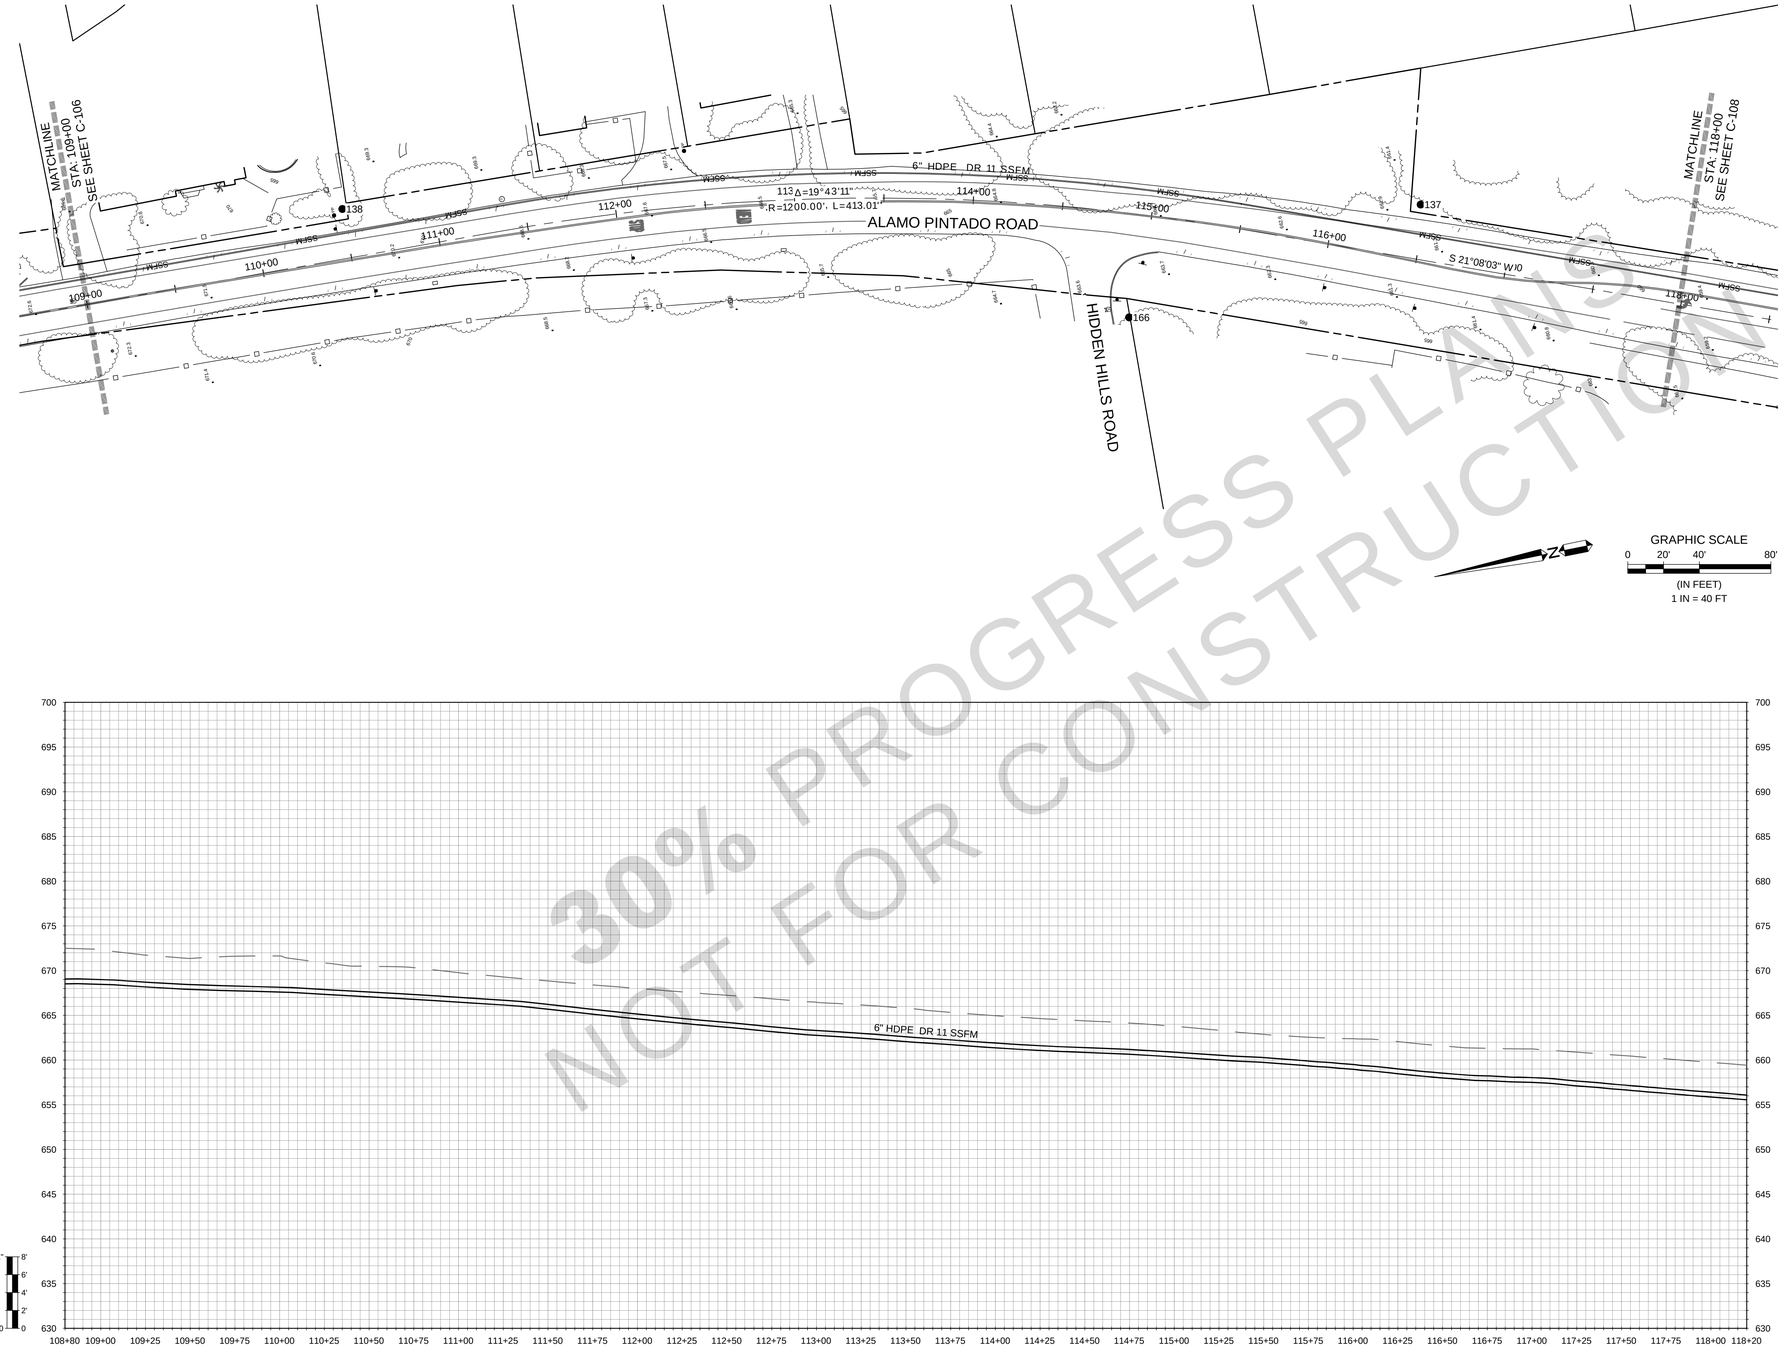

30% PROGRESS PLANS
NOT FOR CONSTRUCTION

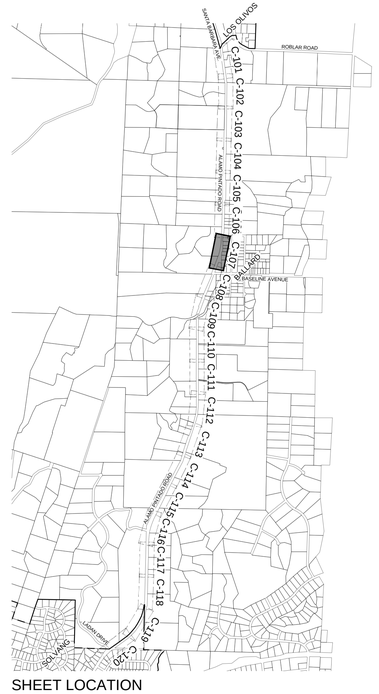

SHEET LOCATION

WALLACE GROUP®
CIVIL AND TRANSPORTATION ENGINEERING
CONSTRUCTION MANAGEMENT
LANDSCAPE ARCHITECTURE
MECHANICAL ENGINEERING
PLANNING
PUBLIC WORKS ADMINISTRATION
SURVEYING / GIS SOLUTIONS
WATER RESOURCES

612 CLARION COURT
SAN LUIS OBISPO, CA 93401
T 805 544-4011 F 805 544-4294
www.wallacegroup.us

REGISTERED PROFESSIONAL ENGINEER
ERIK S. RUTHERFORD
No. 86188
FOR PLAN REVIEW ONLY
NOT FOR CONSTRUCTION
CIVIL
STATE OF CALIFORNIA

SIGNATURE

DATE SIGNED

These plans and specifications, and the ideas and designs incorporated herein, are instruments of service prepared for the construction of work shown hereon and shall not be used in whole or in part for any other project without written authority of Wallace Group, a California Corporation.

Copyright © 2026 Wallace Group, a California Corporation. All rights reserved. Copies of this drawing shall have this notice.

LOS OLIVOS COMMUNITY SERVICES DISTRICT
WASTEWATER CONVEYANCE TO SOLVANG
ALAMO PINTADO ROAD

JOB #: 1565.0002
DESIGNERS: RAH
DRAWN BY: RMS
DATE: 03/20/26

DRAWING NO.
C-107
11 OF 25 SHEETS

FOR REDUCED PLANS
ORIGINAL SCALE IS IN INCHES
0 1 2 3 5

REFERENCE NOTES:

	DESCRIPTION
1	SURFACE IMPROVEMENTS
100	GENERAL
101	FIRST REFERENCE NOTE
2	SEWERS AND SANITATION
200	GENERAL FACILITIES
201	PVC SDR 35 SEWER PIPE

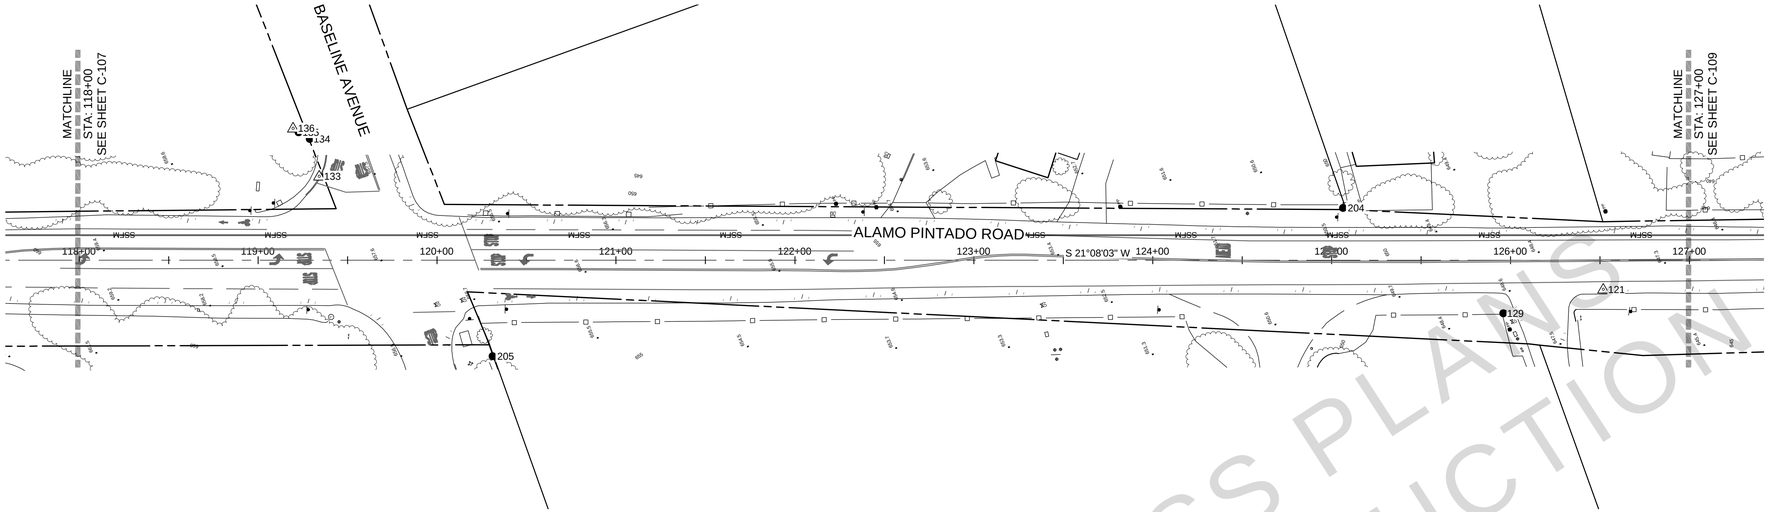

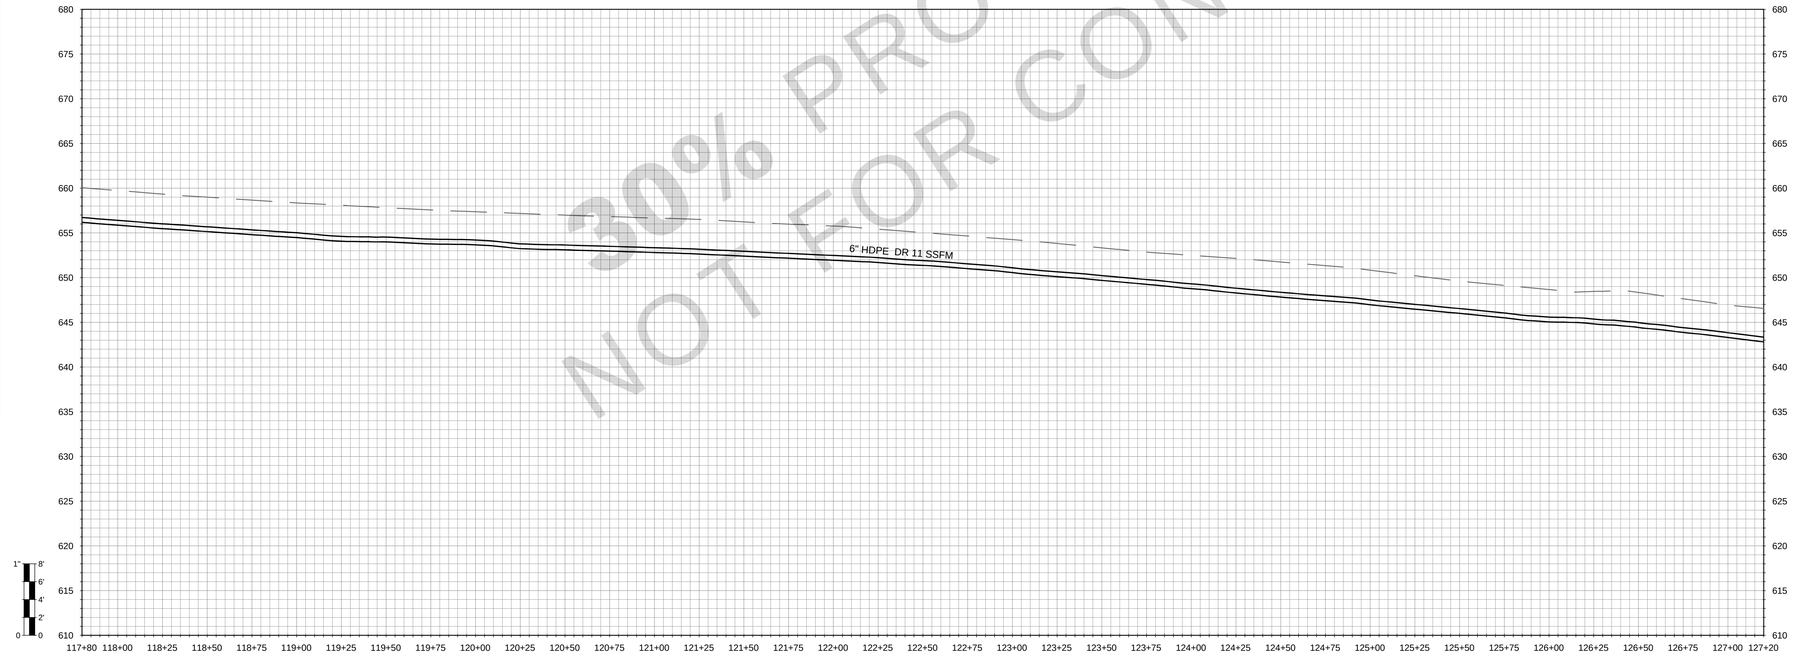

30% PROGRESS PLANS
NOT FOR CONSTRUCTION

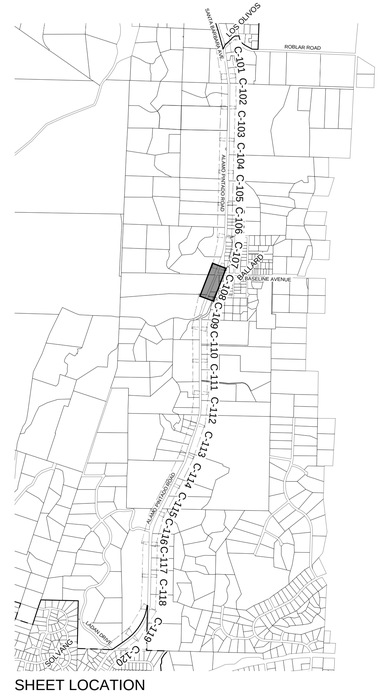

SHEET LOCATION

WALLACE GROUP®
CIVIL AND TRANSPORTATION ENGINEERING
CONSTRUCTION MANAGEMENT
LANDSCAPE ARCHITECTURE
MECHANICAL ENGINEERING
PLANNING
PUBLIC WORKS ADMINISTRATION
SURVEYING / GIS SOLUTIONS
WATER RESOURCES

612 CLARION COURT
SAN LUIS OBISPO, CA 93401
T 805 544-4011 F 805 544-4294
www.wallacegroup.us

REGISTERED PROFESSIONAL ENGINEER
ERIK S. RUTHERFORD
No. 86188
FOR PLAN REVIEW ONLY
NOT FOR CONSTRUCTION
CIVIL
STATE OF CALIFORNIA

SIGNATURE

DATE SIGNED

These plans and specifications, and the ideas and designs incorporated herein, are instruments of service prepared for the construction of work shown hereon and shall not be used in whole or in part for any other project without written authority of Wallace Group, a California Corporation.

Copyright © 2026 Wallace Group, a California Corporation. All rights reserved. Copies of this drawing shall have this notice.

LOS OLIVOS COMMUNITY SERVICES DISTRICT
WASTEWATER CONVEYANCE TO SOLVANG
ALAMO PINTADO ROAD

JOB #: 1565.0002
DESIGNERS: RAH
DRAWN BY: RMS
DATE: 03/20/26

DRAWING NO.
C-108
12 OF 25 SHEETS

FOR REDUCED PLANS
ORIGINAL SCALE IS IN INCHES
0 1 2 3
5

REFERENCE NOTES:

	DESCRIPTION
1	SURFACE IMPROVEMENTS
100	GENERAL
101	FIRST REFERENCE NOTE
2	SEWERS AND SANITATION
200	GENERAL FACILITIES
201	PVC SDR 35 SEWER PIPE

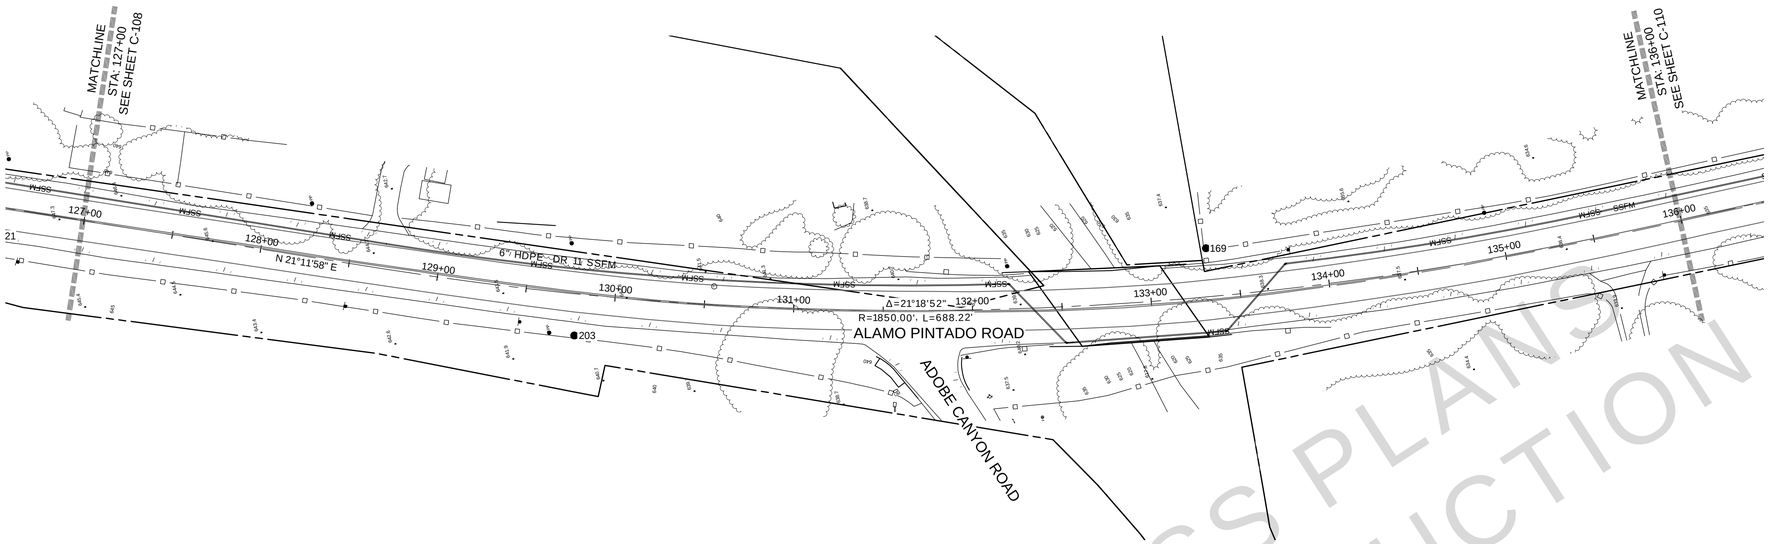

GRAPHIC SCALE
0 20' 40' 80'
(IN FEET)
1 IN = 40 FT

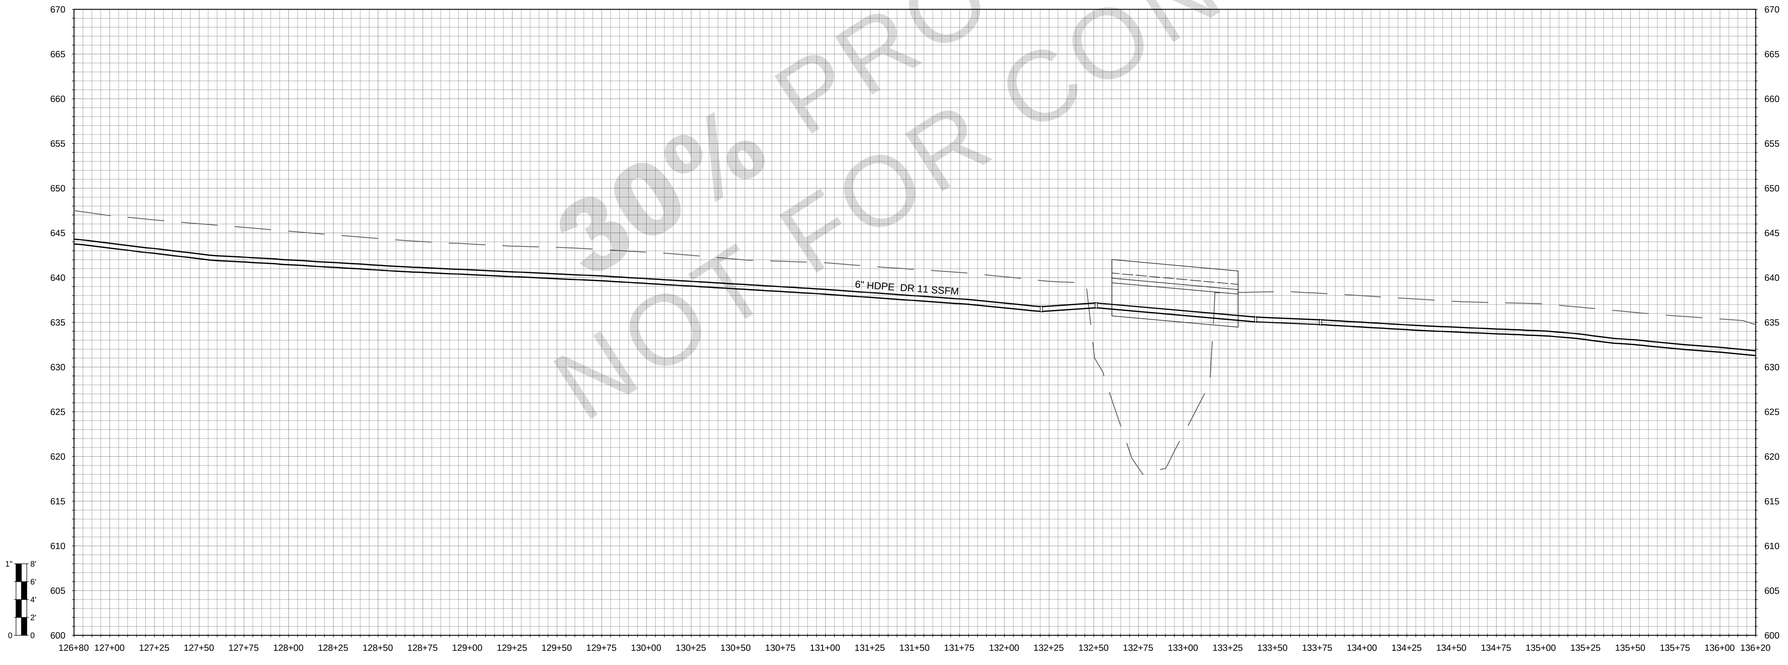

30% PROGRESS PLANS
NOT FOR CONSTRUCTION

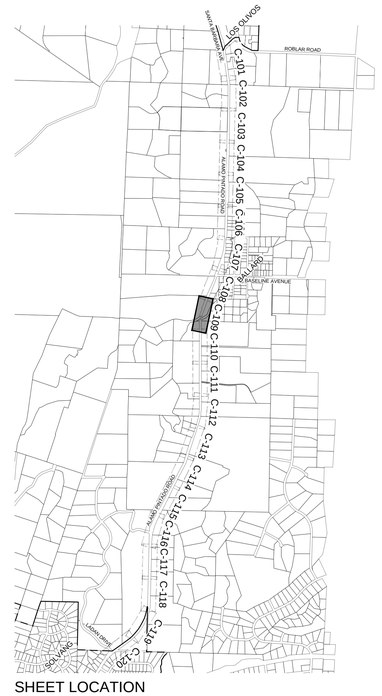

SHEET LOCATION

WALLACE GROUP®
CIVIL AND TRANSPORTATION ENGINEERING
CONSTRUCTION MANAGEMENT
LANDSCAPE ARCHITECTURE
MECHANICAL ENGINEERING
PLANNING
PUBLIC WORKS ADMINISTRATION
SURVEYING / GIS SOLUTIONS
WATER RESOURCES

612 CLARION COURT
SAN LUIS OBISPO, CA 93401
T 805 544-4011 F 805 544-4294
www.wallacegroup.us

REGISTERED PROFESSIONAL ENGINEER
ERIK S. RUTHERFORD
No. 86188
FOR PLAN REVIEW ONLY
NOT FOR CONSTRUCTION
CIVIL
STATE OF CALIFORNIA

SIGNATURE

DATE SIGNED

These plans and specifications, and the ideas and designs incorporated herein, are instruments of service prepared for the construction of work shown hereon and shall not be used in whole or in part for any other project without written authority of Wallace Group, a California Corporation.

Copyright © 2026 Wallace Group, a California Corporation. All rights reserved. Copies of this drawing shall have this notice.

LOS OLIVOS COMMUNITY SERVICES DISTRICT
WASTEWATER CONVEYANCE TO SOLVANG
ALAMO PINTADO ROAD

JOB #: 1565.0002
DESIGNERS: RAH
DRAWN BY: RMS
DATE: 03/20/26

DRAWING NO.
C-109
13 OF 25 SHEETS

FOR REDUCED PLANS
ORIGINAL SCALE IS IN INCHES
0 1 2 3
5

REFERENCE NOTES:

	DESCRIPTION
1	SURFACE IMPROVEMENTS
100	GENERAL
101	FIRST REFERENCE NOTE
2	SEWERS AND SANITATION
200	GENERAL FACILITIES
201	PVC SDR 35 SEWER PIPE

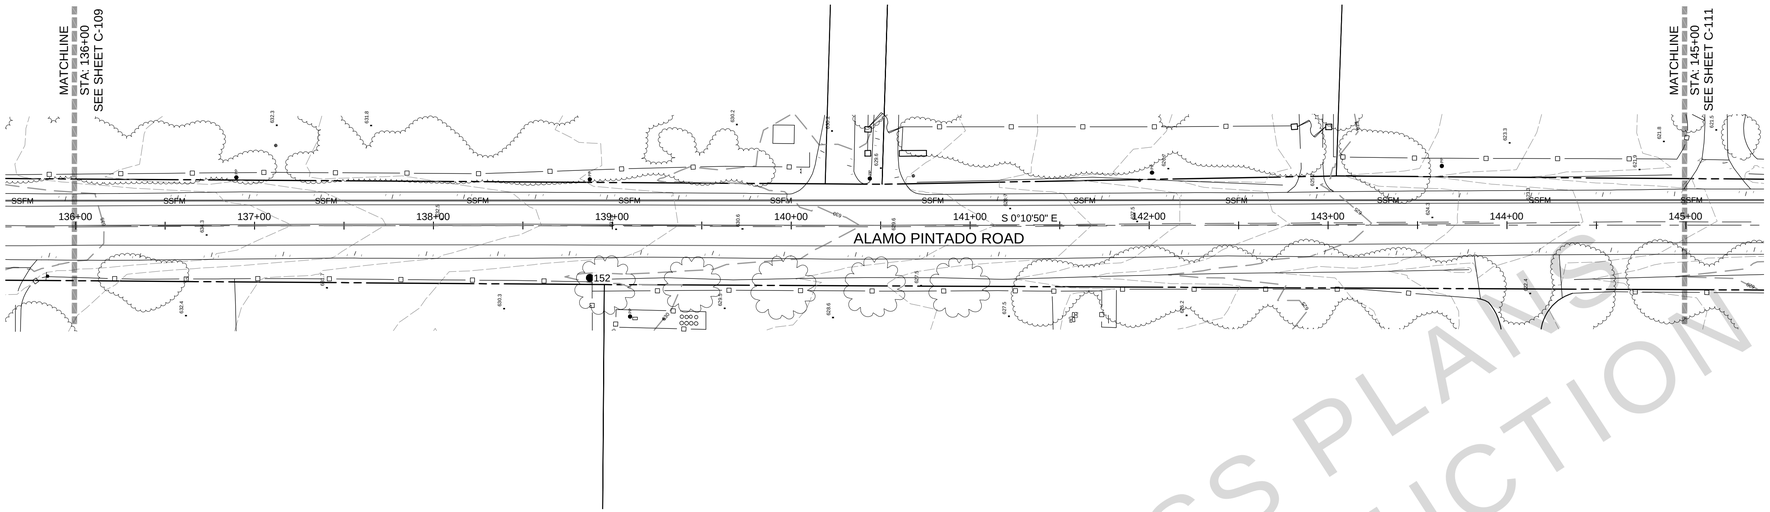

GRAPHIC SCALE
0 20' 40' 80'
(IN FEET)
1 IN = 40 FT

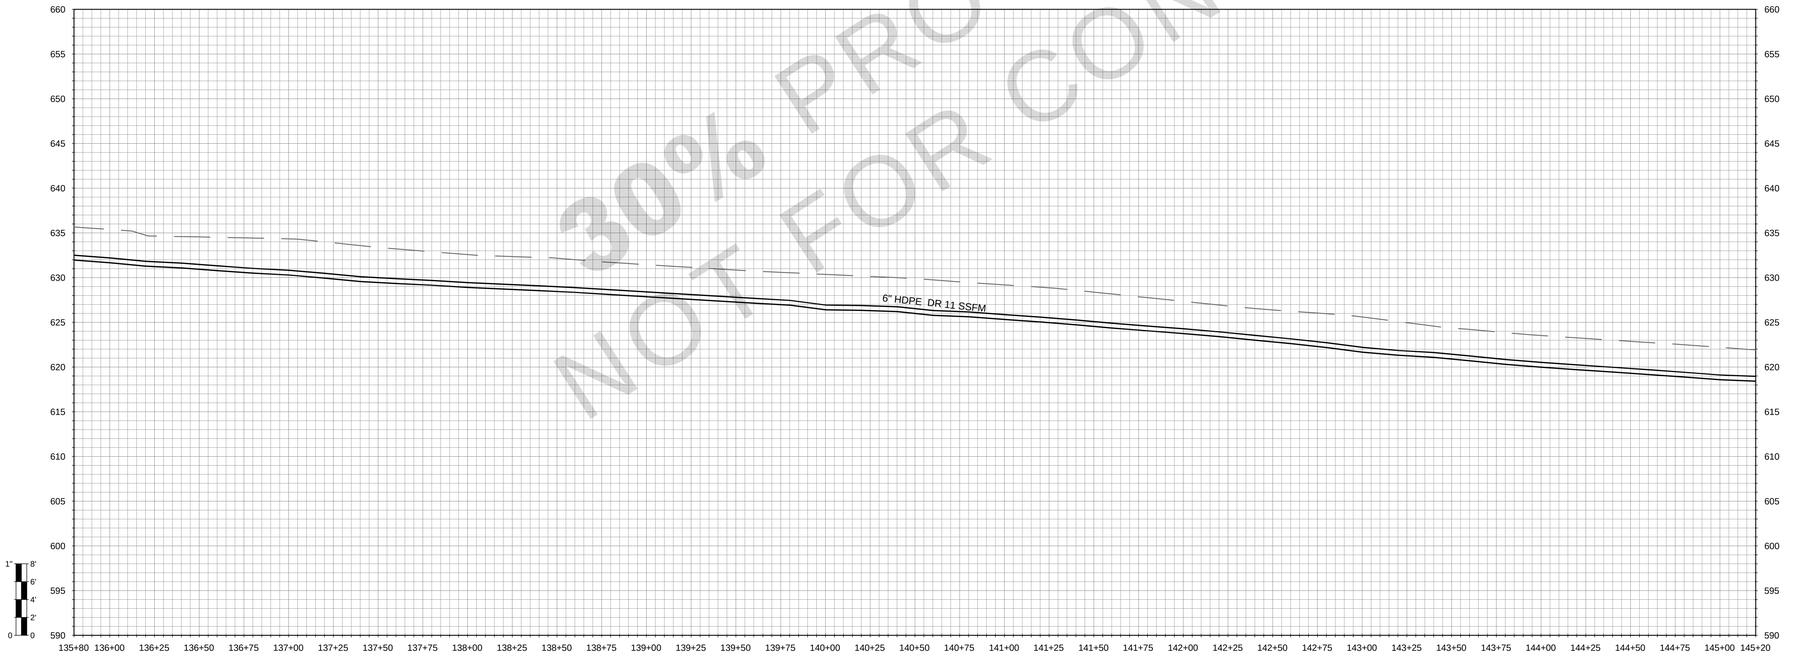

30% PROGRESS PLANS
NOT FOR CONSTRUCTION

SHEET LOCATION

WALLACE GROUP®

CIVIL AND TRANSPORTATION ENGINEERING
CONSTRUCTION MANAGEMENT
LANDSCAPE ARCHITECTURE
MECHANICAL ENGINEERING
PLANNING
PUBLIC WORKS ADMINISTRATION
SURVEYING / GIS SOLUTIONS
WATER RESOURCES

612 CLARION COURT
SAN LUIS OBISPO, CA 93401
T 805 544-4011 F 805 544-4294
www.wallacegroup.us

REGISTERED PROFESSIONAL ENGINEER
ERIK S. RUTHERFORD
No. 86188
FOR PLAN REVIEW ONLY
NOT FOR CONSTRUCTION
CIVIL
STATE OF CALIFORNIA

SIGNATURE

DATE SIGNED

These plans and specifications, and the ideas and designs incorporated herein, are instruments of service prepared for the construction of work shown hereon and shall not be used in whole or in part for any other project without written authority of Wallace Group, a California Corporation.

Copyright © 2026 Wallace Group, a California Corporation. All rights reserved. Copies of this drawing shall have this notice.

LOS OLIVOS COMMUNITY SERVICES DISTRICT
WASTEWATER CONVEYANCE TO SOLVANG
ALAMO PINTADO ROAD

JOB #: 1565.0002
DESIGNERS: RAH
DRAWN BY: RMS
DATE: 03/20/26

DRAWING NO.
C-110
14 OF 25 SHEETS

FOR REDUCED PLANS
ORIGINAL SCALE IS IN INCHES
0 1 2 3
5

REFERENCE NOTES:

	DESCRIPTION
1	SURFACE IMPROVEMENTS
100	GENERAL
101	FIRST REFERENCE NOTE
2	SEWERS AND SANITATION
200	GENERAL FACILITIES
201	PVC SDR 35 SEWER PIPE

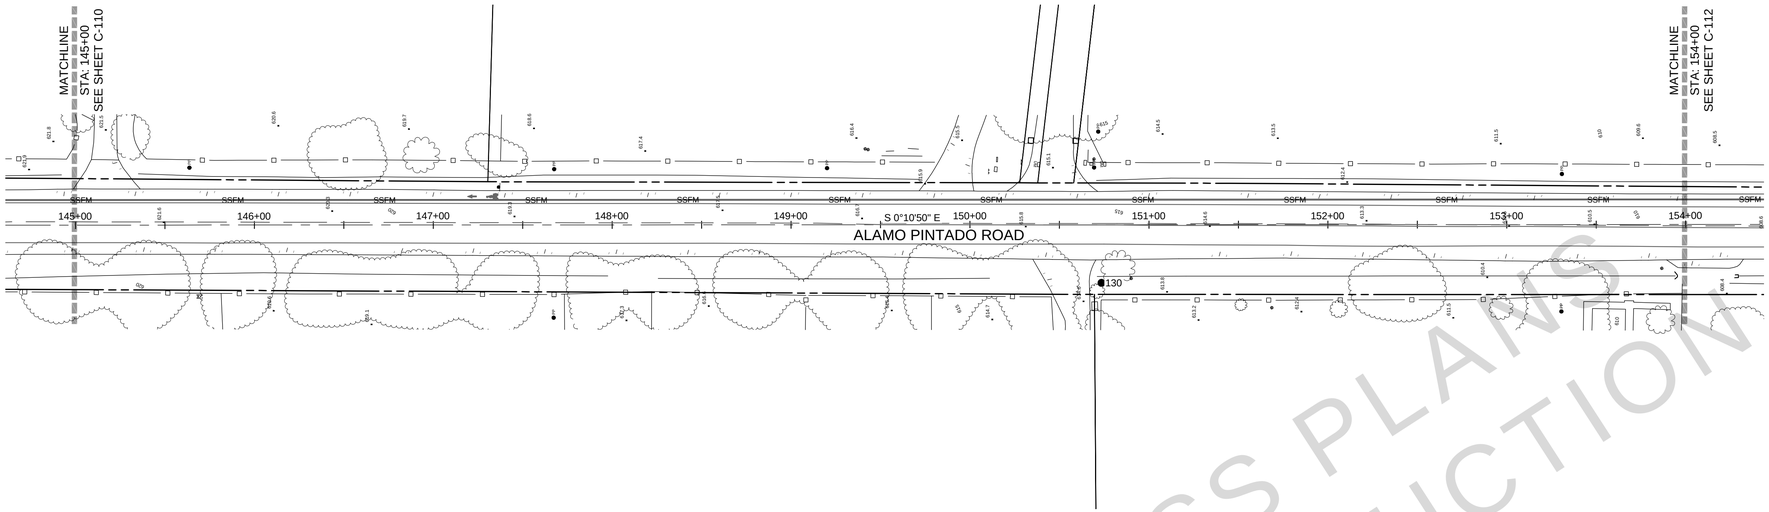

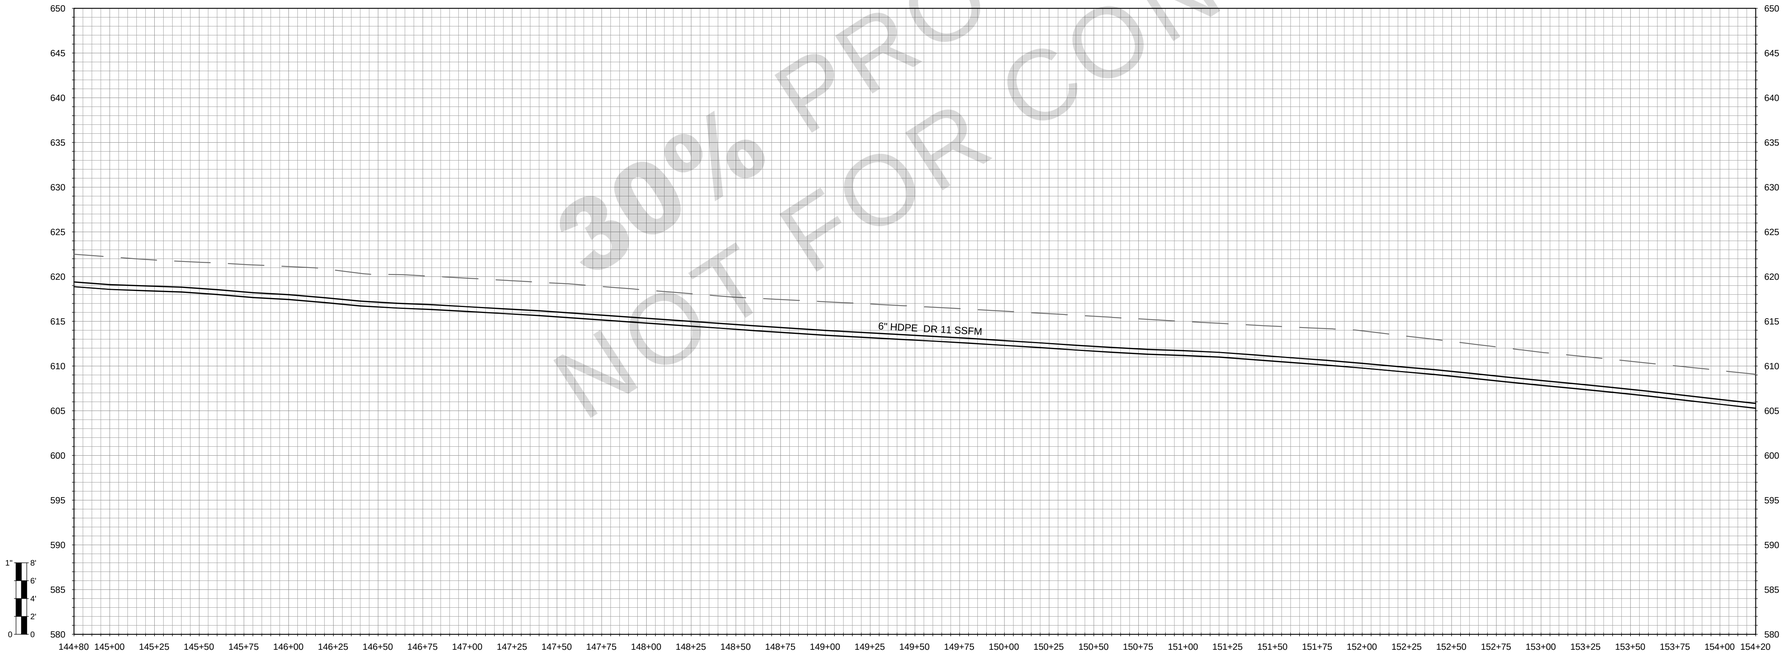

30% PROGRESS PLANS
NOT FOR CONSTRUCTION

GRAPHIC SCALE
0 20' 40' 80'
(IN FEET)
1 IN = 40 FT

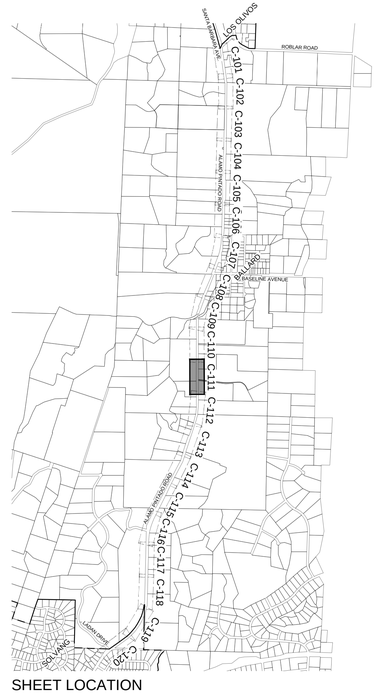

SHEET LOCATION

WALLACE GROUP®
CIVIL AND TRANSPORTATION ENGINEERING
CONSTRUCTION MANAGEMENT
LANDSCAPE ARCHITECTURE
MECHANICAL ENGINEERING
PLANNING
PUBLIC WORKS ADMINISTRATION
SURVEYING / GIS SOLUTIONS
WATER RESOURCES

612 CLARION COURT
SAN LUIS OBISPO, CA 93401
T 805 544-4011 F 805 544-4294
www.wallacegroup.us

REGISTERED PROFESSIONAL ENGINEER
ERIK S. RUTHERFORD
No. 86188
FOR PLAN REVIEW ONLY
NOT FOR CONSTRUCTION
CIVIL
STATE OF CALIFORNIA

SIGNATURE

DATE SIGNED

These plans and specifications, and the ideas and designs incorporated herein, are instruments of service prepared for the construction of work shown hereon and shall not be used in whole or in part for any other project without written authority of Wallace Group, a California Corporation.

Copyright © 2026 Wallace Group, a California Corporation. All rights reserved. Copies of this drawing shall have this notice.

LOS OLIVOS COMMUNITY SERVICES DISTRICT
WASTEWATER CONVEYANCE TO SOLVANG
ALAMO PINTADO ROAD

JOB #: 1565.0002
DESIGNERS: RAH
DRAWN BY: RMS
DATE: 3/20/2026

DRAWING NO.
C-111
15 OF 25 SHEETS

FOR REDUCED PLANS
ORIGINAL SCALE IS IN INCHES
0 1 2 3
5

REFERENCE NOTES:

	DESCRIPTION
1	SURFACE IMPROVEMENTS
100	GENERAL
101	FIRST REFERENCE NOTE
2	SEWERS AND SANITATION
200	GENERAL FACILITIES
201	PVC SDR 35 SEWER PIPE

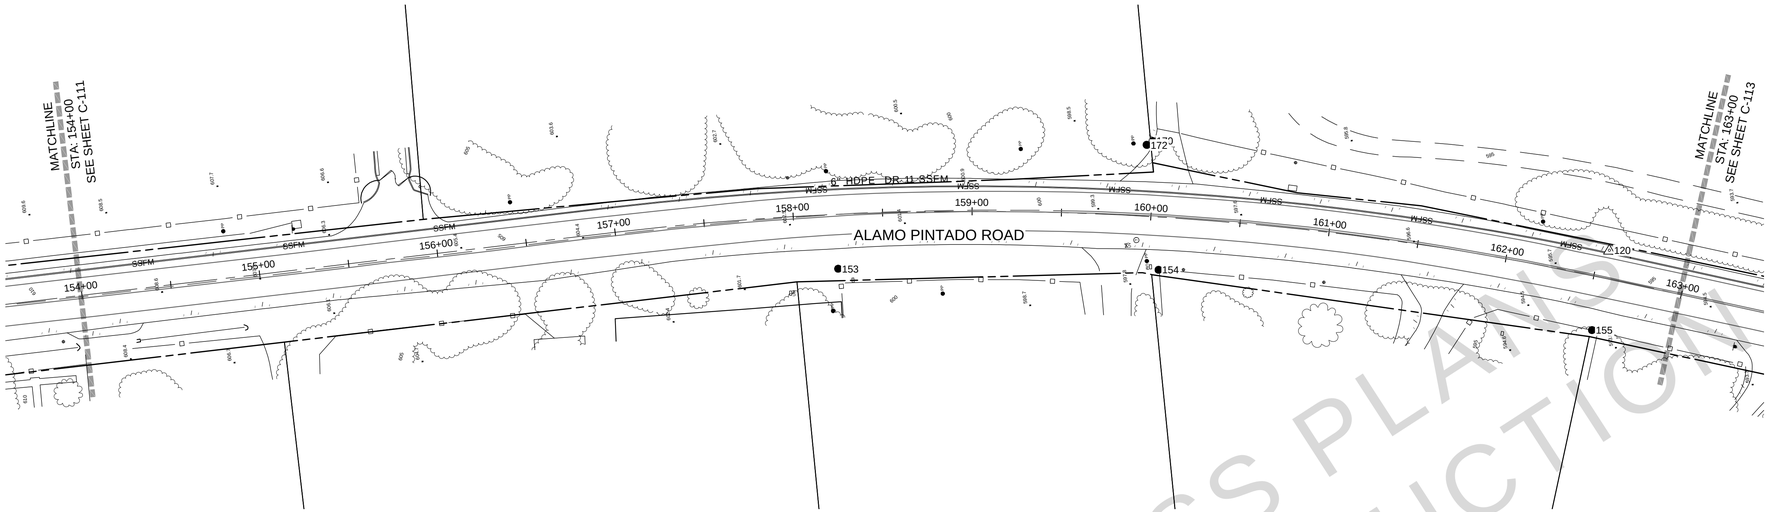

GRAPHIC SCALE
0 20' 40' 80'
(IN FEET)
1 IN = 40 FT

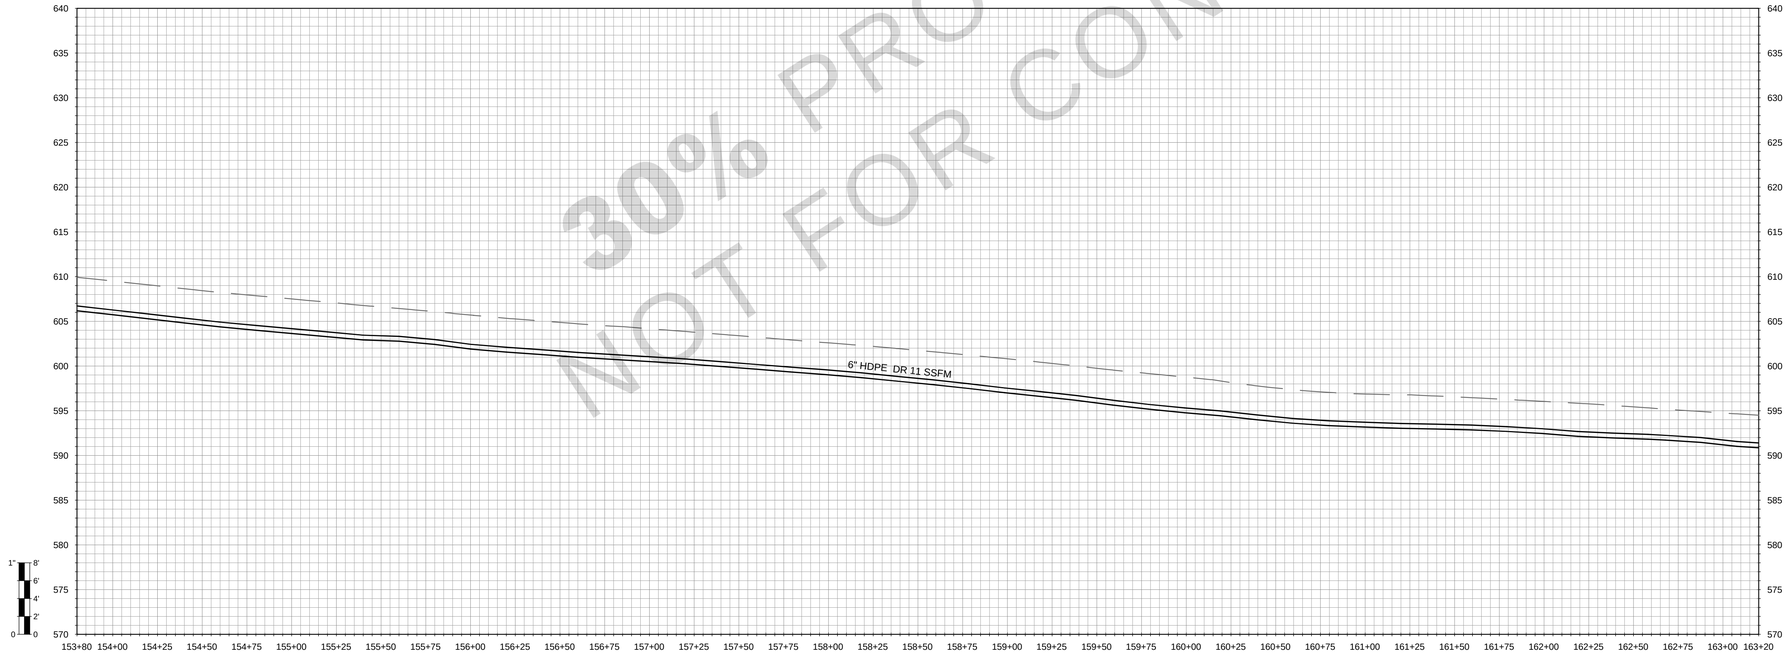

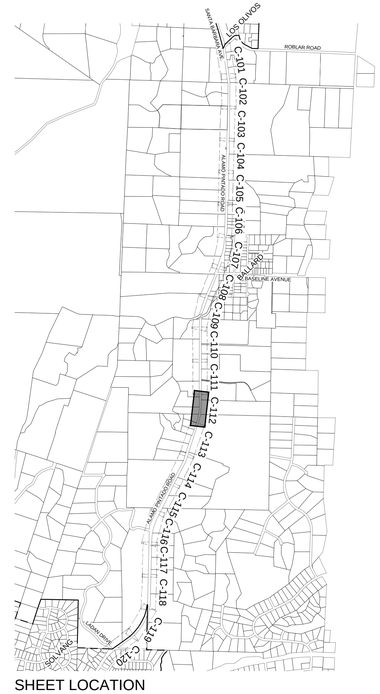

SHEET LOCATION

30% PROGRESS PLANS
NOT FOR CONSTRUCTION

WALLACE GROUP®
CIVIL AND TRANSPORTATION ENGINEERING
CONSTRUCTION MANAGEMENT
LANDSCAPE ARCHITECTURE
MECHANICAL ENGINEERING
PLANNING
PUBLIC WORKS ADMINISTRATION
SURVEYING / GIS SOLUTIONS
WATER RESOURCES

612 CLARION COURT
SAN LUIS OBISPO, CA 93401
T 805 544-4011 F 805 544-4294
www.wallacegroup.us

REGISTERED PROFESSIONAL ENGINEER
ERIK S. RUTHERFORD
No. 86188
FOR PLAN REVIEW ONLY
NOT FOR CONSTRUCTION
CIVIL
STATE OF CALIFORNIA

SIGNATURE

DATE SIGNED

These plans and specifications, and the ideas and designs incorporated herein, are instruments of service prepared for the construction of work shown hereon and shall not be used in whole or in part for any other project without written authority of Wallace Group, a California Corporation.

Copyright © 2026 Wallace Group, a California Corporation. All rights reserved. Copies of this drawing shall have this notice.

LOS OLIVOS COMMUNITY SERVICES DISTRICT
WASTEWATER CONVEYANCE TO SOLVANG
ALAMO PINTADO ROAD

JOB #: 1565.0002
DESIGNERS: RAH
DRAWN BY: RMS
DATE: 3/20/2026

DRAWING NO.
C-112
16 OF 25 SHEETS

FOR REDUCED PLANS
ORIGINAL SCALE IS IN INCHES
0 1 2 3
5

REFERENCE NOTES:

	DESCRIPTION
1	SURFACE IMPROVEMENTS
100	GENERAL
101	FIRST REFERENCE NOTE
2	SEWERS AND SANITATION
200	GENERAL FACILITIES
201	PVC SDR 35 SEWER PIPE

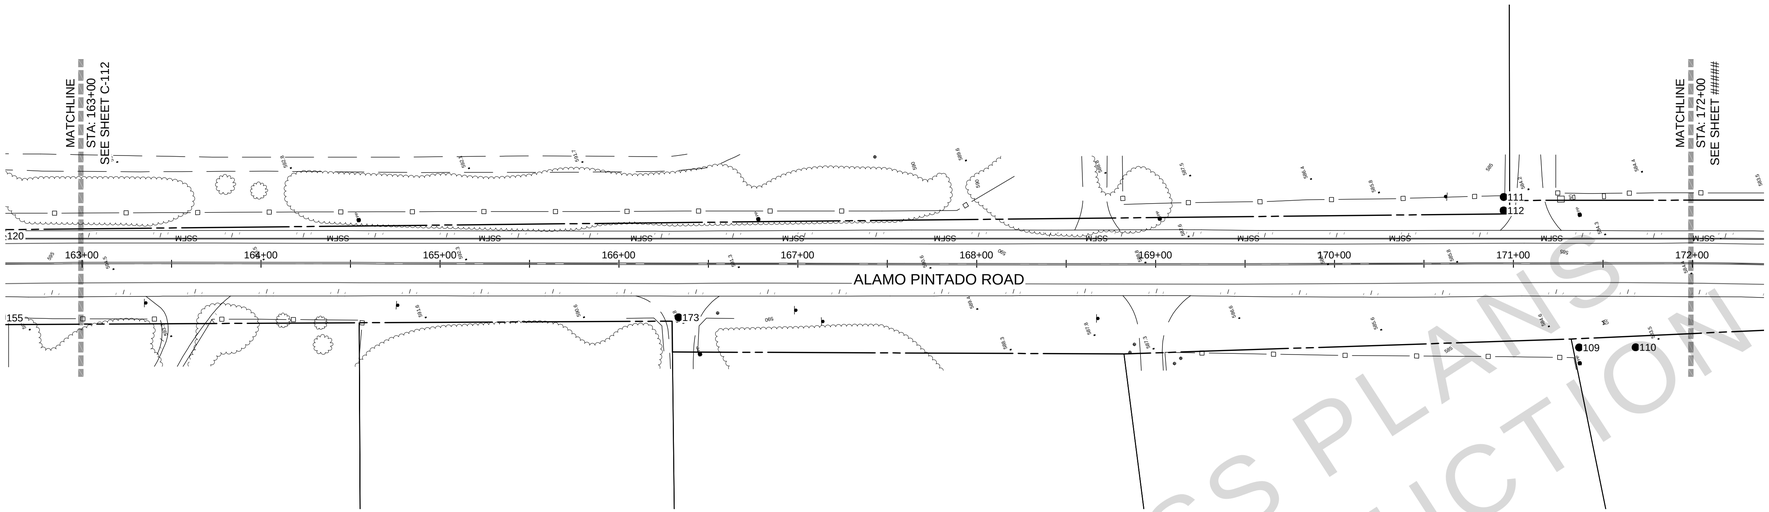

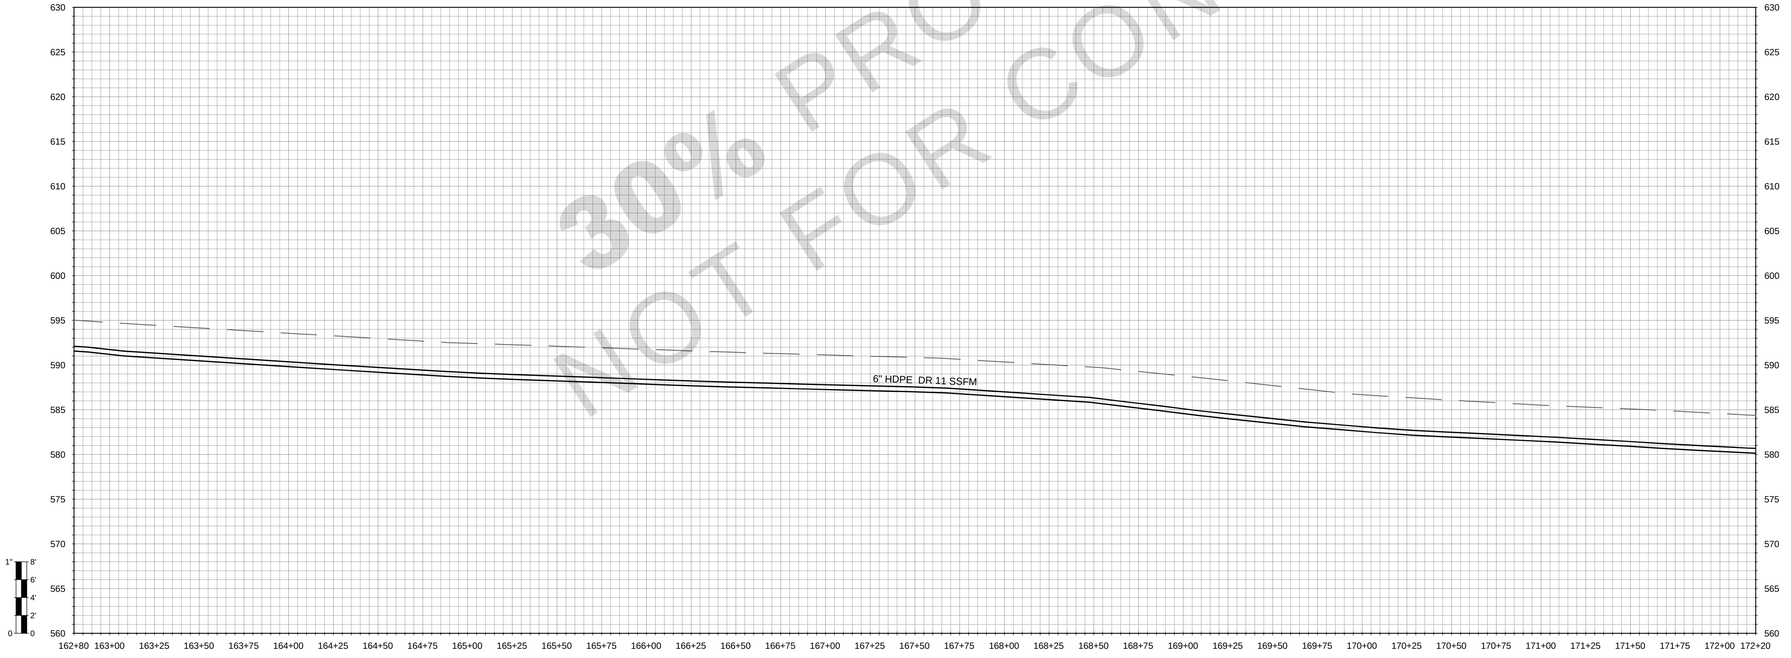

30% PROGRESS PLANS
NOT FOR CONSTRUCTION

SHEET LOCATION

WALLACE GROUP®
CIVIL AND TRANSPORTATION ENGINEERING
CONSTRUCTION MANAGEMENT
LANDSCAPE ARCHITECTURE
MECHANICAL ENGINEERING
PLANNING
PUBLIC WORKS ADMINISTRATION
SURVEYING / GIS SOLUTIONS
WATER RESOURCES

612 CLARION COURT
SAN LUIS OBISPO, CA 93401
T 805 544-4011 F 805 544-4294
www.wallacegroup.us

REGISTERED PROFESSIONAL ENGINEER
ERIK S. RUTHERFORD
No. 86188
FOR PLAN REVIEW ONLY
NOT FOR CONSTRUCTION
CIVIL
STATE OF CALIFORNIA

SIGNATURE

DATE SIGNED

These plans and specifications, and the ideas and designs incorporated herein, are instruments of service prepared for the construction of work shown hereon and shall not be used in whole or in part for any other project without written authority of Wallace Group, a California Corporation.

Copyright © 2026 Wallace Group, a California Corporation. All rights reserved. Copies of this drawing shall have this notice.

LOS OLIVOS COMMUNITY SERVICES DISTRICT
WASTEWATER CONVEYANCE TO SOLVANG
ALAMO PINTADO ROAD

JOB #: 1565.0002
DESIGNERS: RAH
DRAWN BY: RMS
DATE: 3/20/2026

DRAWING NO.
C-113
17 OF 25 SHEETS

FOR REDUCED PLANS
ORIGINAL SCALE IS IN INCHES
0 1 2 3
5

REFERENCE NOTES:

	DESCRIPTION
1	SURFACE IMPROVEMENTS
100	GENERAL
101	FIRST REFERENCE NOTE
2	SEWERS AND SANITATION
200	GENERAL FACILITIES
201	PVC SDR 35 SEWER PIPE

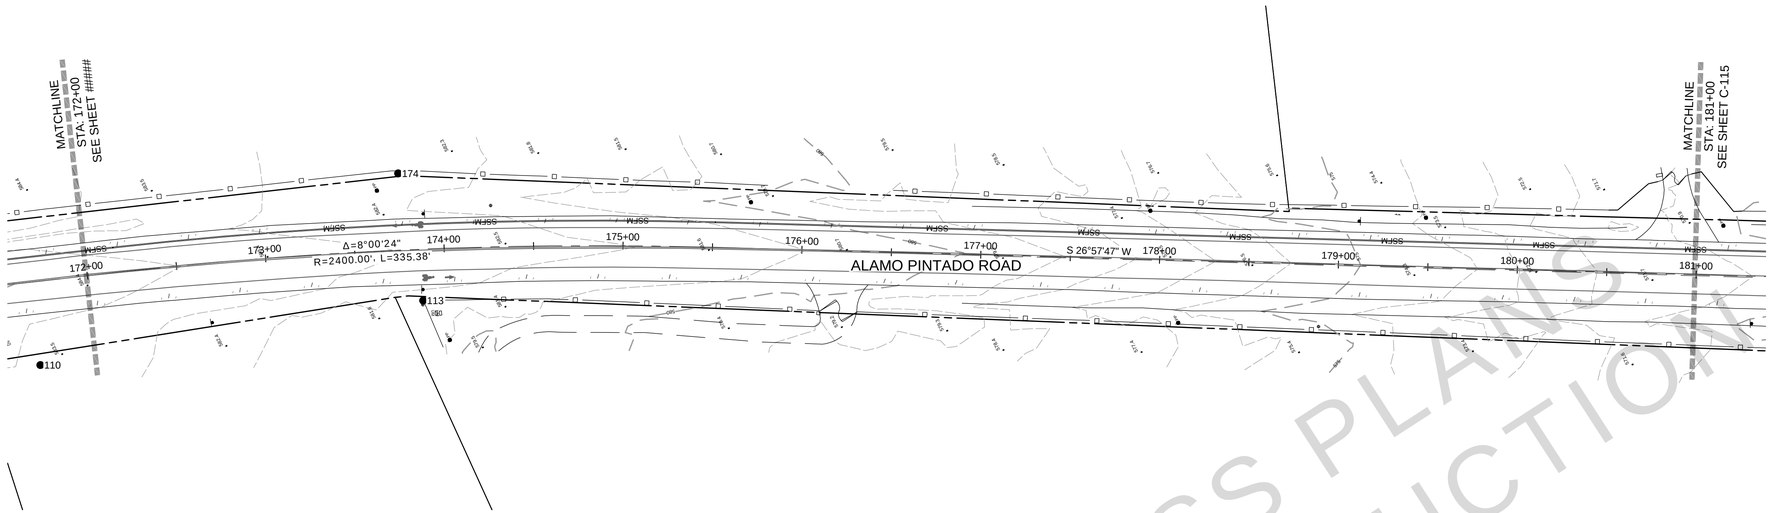

GRAPHIC SCALE
0 20' 40' 80'
(IN FEET)
1 IN = 40 FT

30% PROGRESS PLANS
NOT FOR CONSTRUCTION

STATION

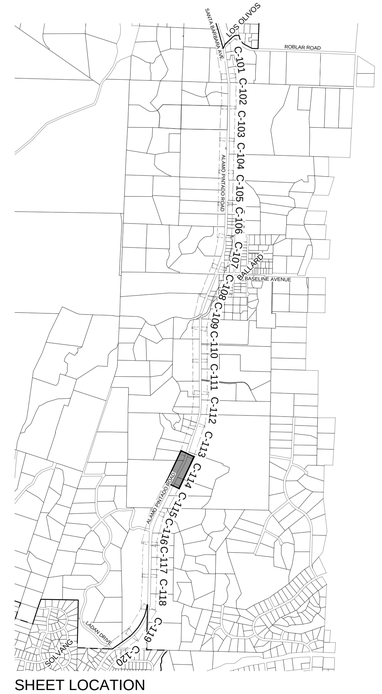

SHEET LOCATION

WALLACE GROUP®
CIVIL AND TRANSPORTATION ENGINEERING
CONSTRUCTION MANAGEMENT
LANDSCAPE ARCHITECTURE
MECHANICAL ENGINEERING
PLANNING
PUBLIC WORKS ADMINISTRATION
SURVEYING / GIS SOLUTIONS
WATER RESOURCES

612 CLARION COURT
SAN LUIS OBISPO, CA 93401
T 805 544-4011 F 805 544-4294
www.wallacegroup.us

REGISTERED PROFESSIONAL ENGINEER
ERIK S. RUTHERFORD
No. 86188
FOR PLAN REVIEW ONLY
NOT FOR CONSTRUCTION
CIVIL
STATE OF CALIFORNIA

SIGNATURE

DATE SIGNED

These plans and specifications, and the ideas and designs incorporated herein, are instruments of service prepared for the construction of work shown hereon and shall not be used in whole or in part for any other project without written authority of Wallace Group, a California Corporation.

Copyright © 2026 Wallace Group, a California Corporation. All rights reserved. Copies of this drawing shall have this notice.

LOS OLIVOS COMMUNITY SERVICES DISTRICT
WASTEWATER CONVEYANCE TO SOLVANG
ALAMO PINTADO ROAD

JOB #: 1565.0002
DESIGNERS: RAH
DRAWN BY: RMS
DATE: 3/20/2026

DRAWING NO.
C-114
18 OF 25 SHEETS

FOR REDUCED PLANS
ORIGINAL SCALE IS IN INCHES
0 1 2 3
5

REFERENCE NOTES:

	DESCRIPTION
1	SURFACE IMPROVEMENTS
100	GENERAL
101	FIRST REFERENCE NOTE
2	SEWERS AND SANITATION
200	GENERAL FACILITIES
201	PVC SDR 35 SEWER PIPE

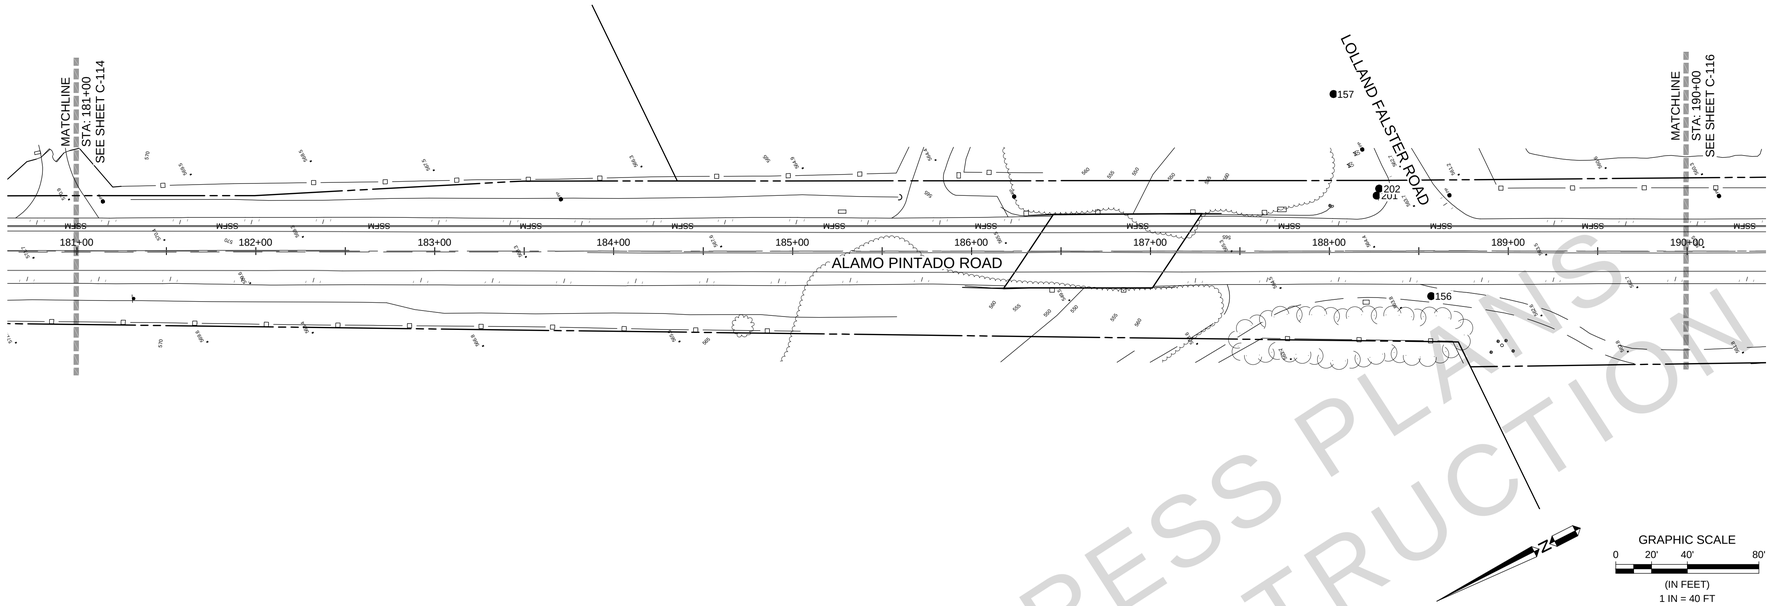

GRAPHIC SCALE
0 20' 40' 80'
(IN FEET)
1 IN = 40 FT

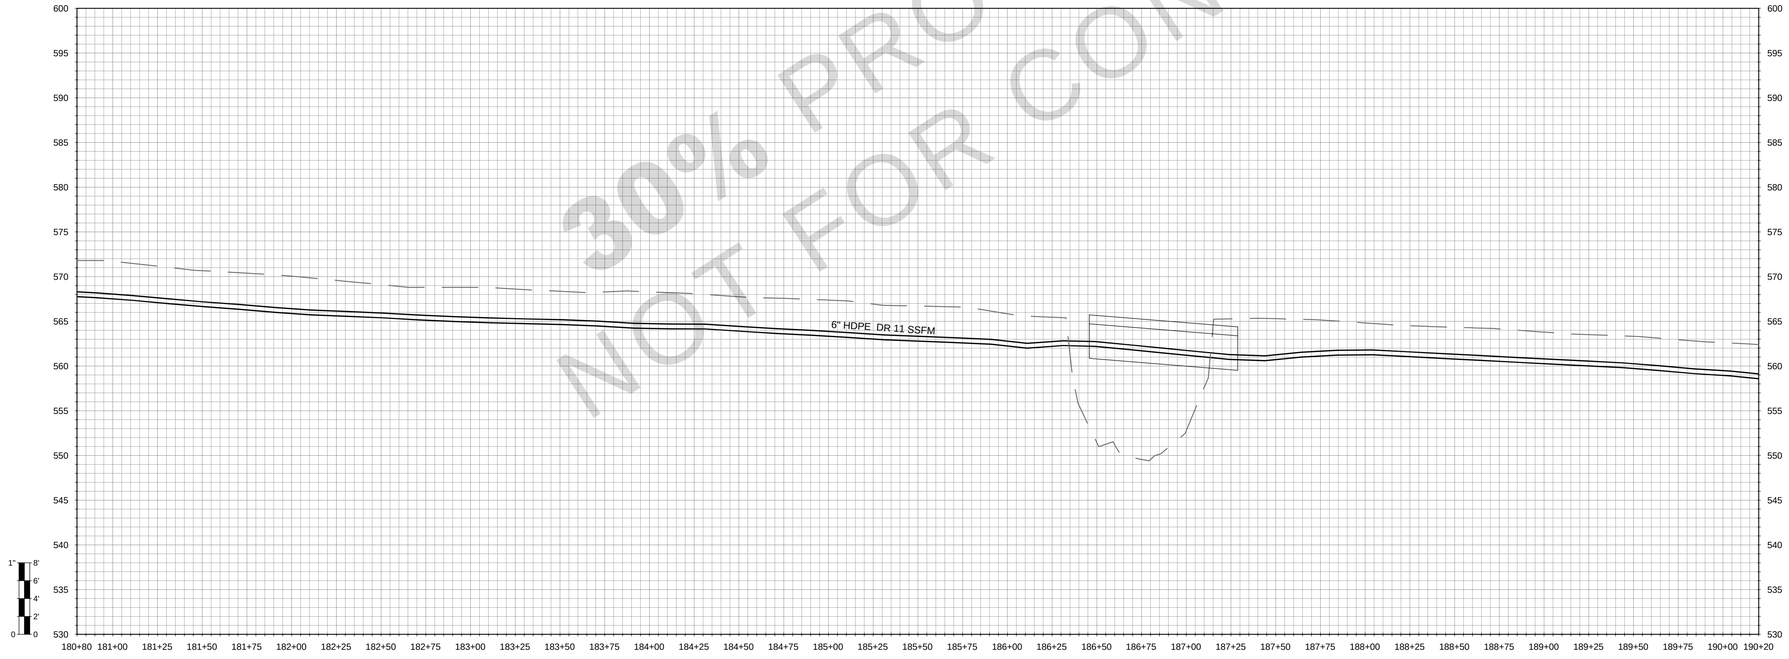

30% PROGRESS PLANS
NOT FOR CONSTRUCTION

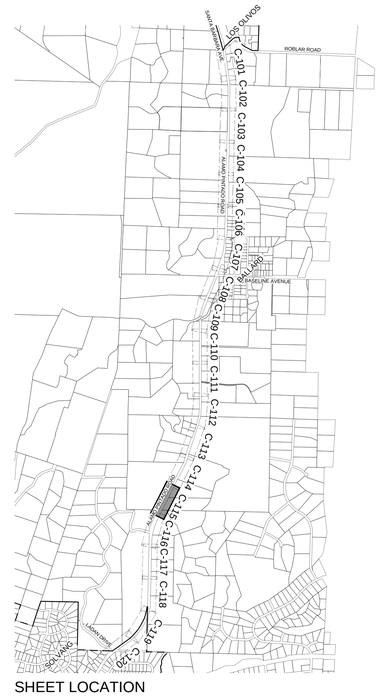

SHEET LOCATION

WALLACE GROUP®
CIVIL AND TRANSPORTATION ENGINEERING
CONSTRUCTION MANAGEMENT
LANDSCAPE ARCHITECTURE
MECHANICAL ENGINEERING
PLANNING
PUBLIC WORKS ADMINISTRATION
SURVEYING / GIS SOLUTIONS
WATER RESOURCES

612 CLARION COURT
SAN LUIS OBISPO, CA 93401
T 805 544-4011 F 805 544-4294
www.wallacegroup.us

REGISTERED PROFESSIONAL ENGINEER
ERIK S. RUTHERFORD
No. 86188
FOR PLAN REVIEW ONLY
NOT FOR CONSTRUCTION
CIVIL
STATE OF CALIFORNIA

SIGNATURE

DATE SIGNED

These plans and specifications, and the ideas and designs incorporated herein, are instruments of service prepared for the construction of work shown hereon and shall not be used in whole or in part for any other project without written authority of Wallace Group, a California Corporation.

Copyright © 2026 Wallace Group, a California Corporation. All rights reserved. Copies of this drawing shall have this notice.

LOS OLIVOS COMMUNITY SERVICES DISTRICT
WASTEWATER CONVEYANCE TO SOLVANG
ALAMO PINTADO ROAD

JOB #: 1565.0002
DESIGNERS: RAH
DRAWN BY: RMS
DATE: 03/20/26

DRAWING NO.
C-115
19 OF 25 SHEETS

FOR REDUCED PLANS
ORIGINAL SCALE IS IN INCHES
0 1 2 3
5

REFERENCE NOTES:

	DESCRIPTION
1	SURFACE IMPROVEMENTS
100	GENERAL
101	FIRST REFERENCE NOTE
2	SEWERS AND SANITATION
200	GENERAL FACILITIES
201	PVC SDR 35 SEWER PIPE

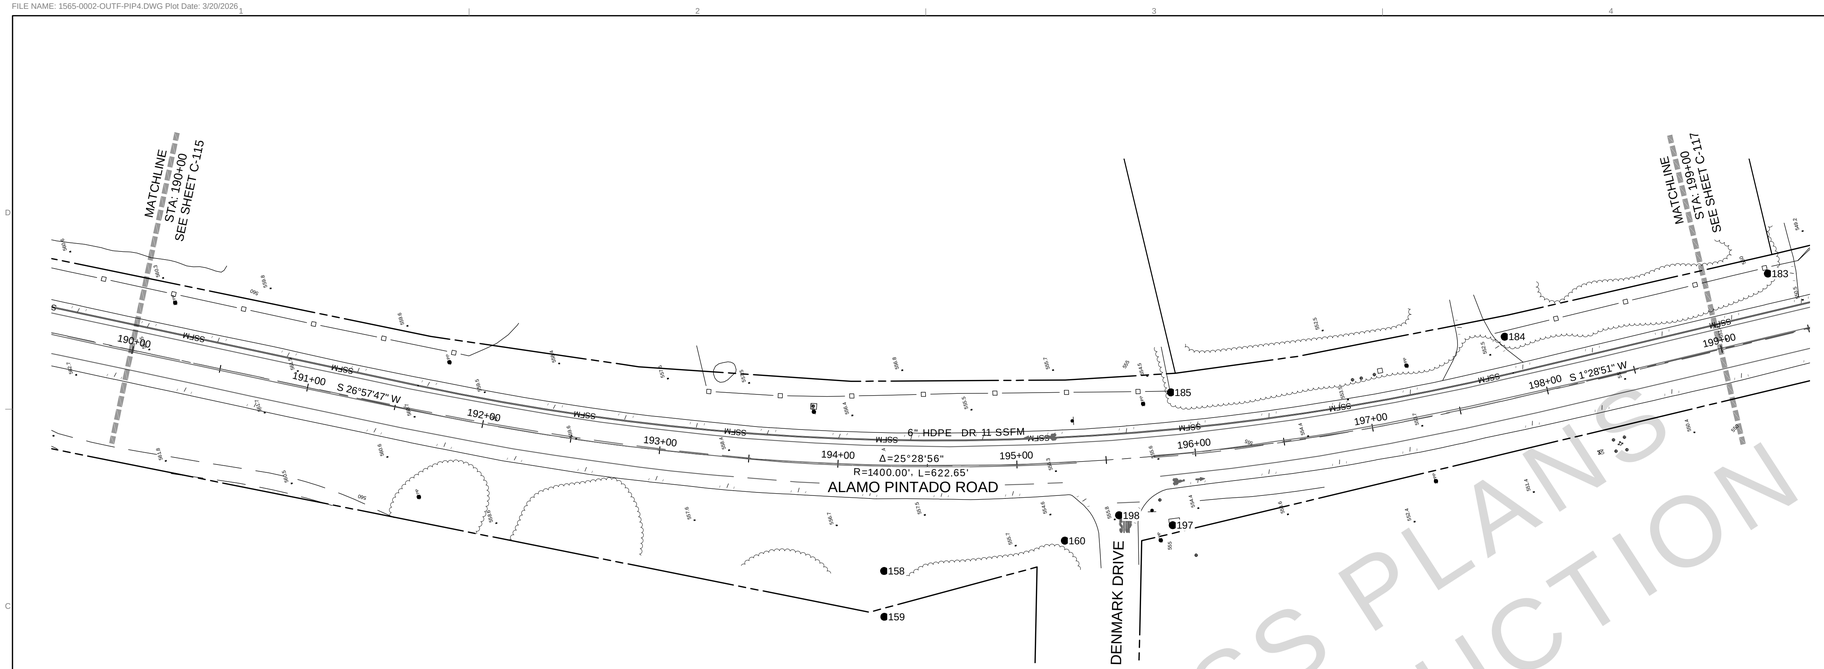

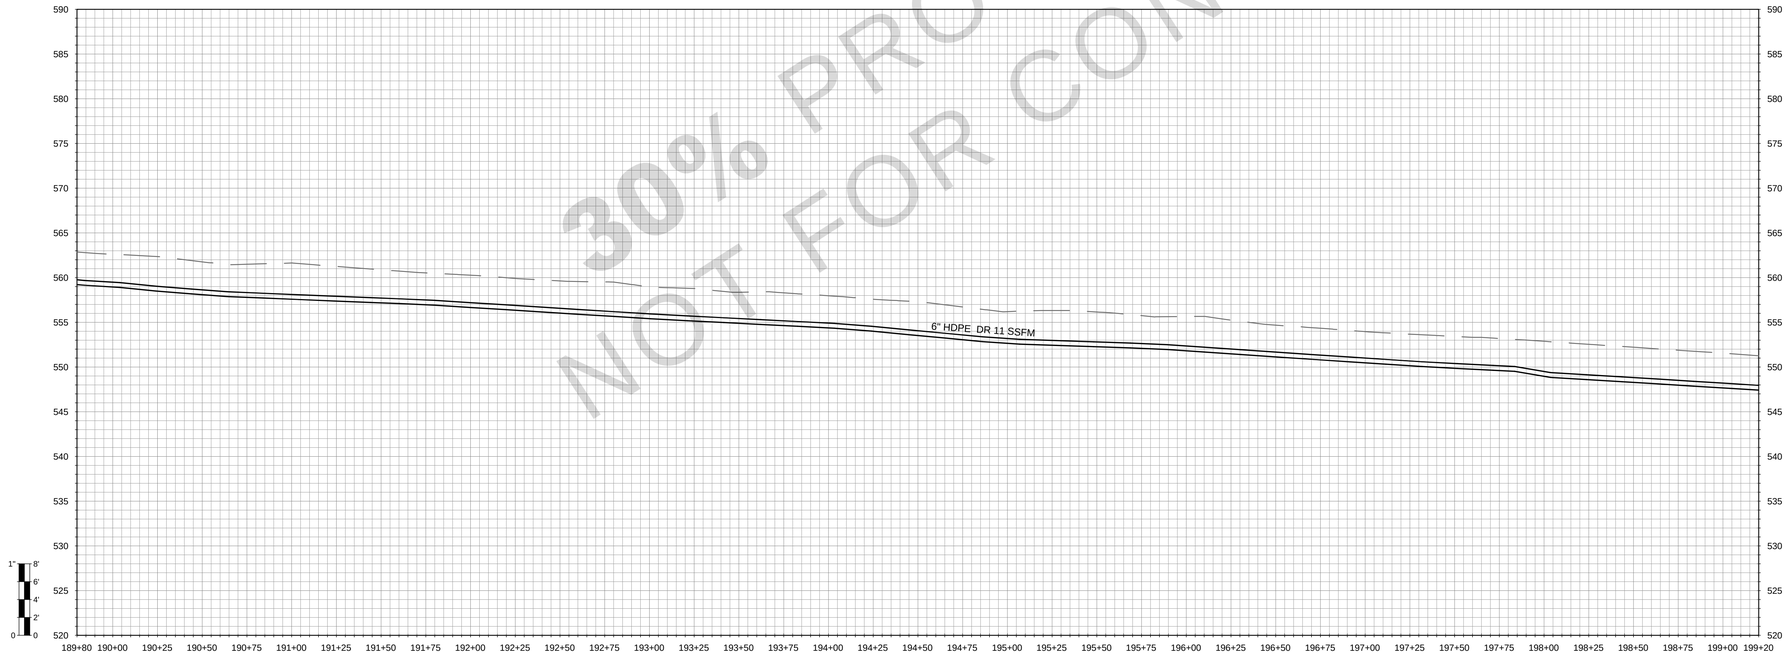

30% PROGRESS PLANS
NOT FOR CONSTRUCTION

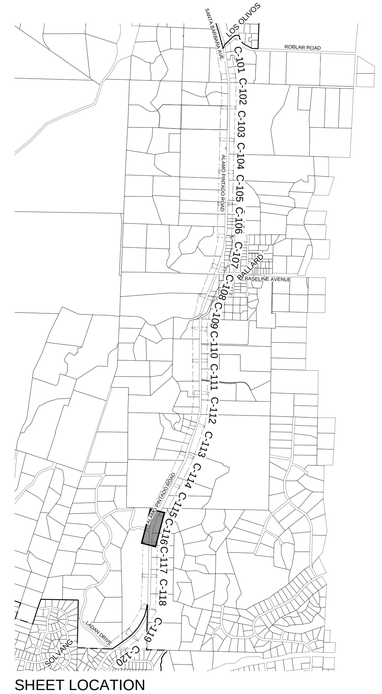

SHEET LOCATION

WALLACE GROUP®

CIVIL AND TRANSPORTATION ENGINEERING
CONSTRUCTION MANAGEMENT
LANDSCAPE ARCHITECTURE
MECHANICAL ENGINEERING
PLANNING
PUBLIC WORKS ADMINISTRATION
SURVEYING / GIS SOLUTIONS
WATER RESOURCES

612 CLARION COURT
SAN LUIS OBISPO, CA 93401
T 805 544-4011 F 805 544-4294
www.wallacegroup.us

REGISTERED PROFESSIONAL ENGINEER
ERIK S. RUTHERFORD
No. 86188
FOR PLAN REVIEW ONLY
NOT FOR CONSTRUCTION
CIVIL
STATE OF CALIFORNIA

SIGNATURE

DATE SIGNED

These plans and specifications, and the ideas and designs incorporated herein, are instruments of service prepared for the construction of work shown hereon and shall not be used in whole or in part for any other project without written authority of Wallace Group, a California Corporation.

Copyright © 2026 Wallace Group, a California Corporation. All rights reserved. Copies of this drawing shall have this notice.

LOS OLIVOS COMMUNITY SERVICES DISTRICT
WASTEWATER CONVEYANCE TO SOLVANG
ALAMO PINTADO ROAD

JOB #: 1565.0002
DESIGNERS: RAH
DRAWN BY: RMS
DATE: 03/20/26

DRAWING NO.
C-116
20 OF 25 SHEETS

FOR REDUCED PLANS
ORIGINAL SCALE IS IN INCHES
0 1 2 3
5

REFERENCE NOTES:

	DESCRIPTION
1	SURFACE IMPROVEMENTS
100	GENERAL
101	FIRST REFERENCE NOTE
2	SEWERS AND SANITATION
200	GENERAL FACILITIES
201	PVC SDR 35 SEWER PIPE

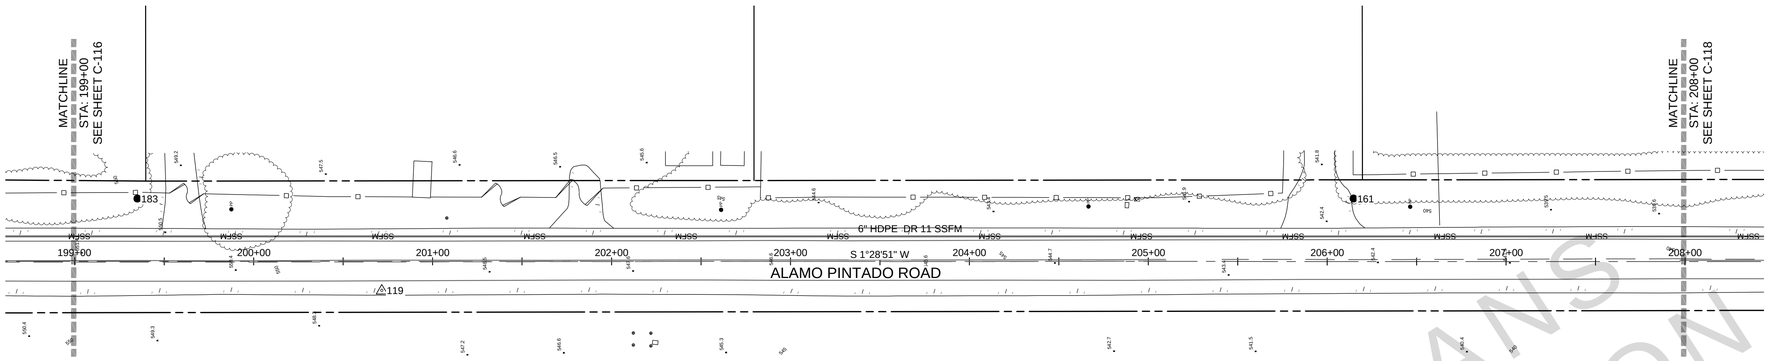

GRAPHIC SCALE
0 20' 40' 80'
(IN FEET)
1 IN = 40 FT

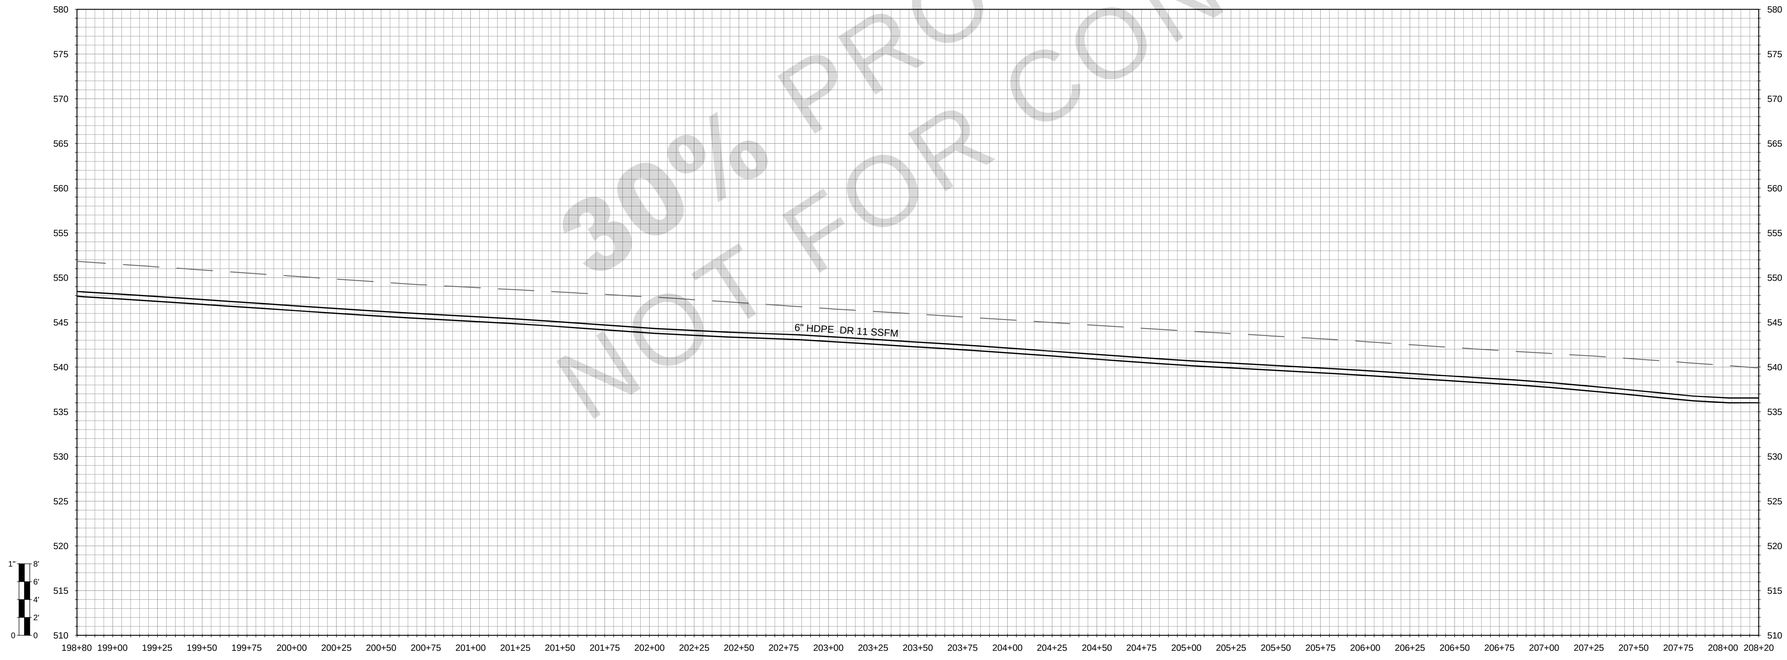

30% PROGRESS PLANS
NOT FOR CONSTRUCTION

SHEET LOCATION

WALLACE GROUP®
CIVIL AND TRANSPORTATION ENGINEERING
CONSTRUCTION MANAGEMENT
LANDSCAPE ARCHITECTURE
MECHANICAL ENGINEERING
PLANNING
PUBLIC WORKS ADMINISTRATION
SURVEYING / GIS SOLUTIONS
WATER RESOURCES

612 CLARION COURT
SAN LUIS OBISPO, CA 93401
T 805 544-4011 F 805 544-4294
www.wallacegroup.us

REGISTERED PROFESSIONAL ENGINEER
ERIK S. RUTHERFORD
No. 86188
FOR PLAN REVIEW ONLY
NOT FOR CONSTRUCTION
CIVIL
STATE OF CALIFORNIA

SIGNATURE

DATE SIGNED

These plans and specifications, and the ideas and designs incorporated herein, are instruments of service prepared for the construction of work shown hereon and shall not be used in whole or in part for any other project without written authority of Wallace Group, a California Corporation.

Copyright © 2026 Wallace Group, a California Corporation. All rights reserved. Copies of this drawing shall have this notice.

LOS OLIVOS COMMUNITY SERVICES DISTRICT
WASTEWATER CONVEYANCE TO SOLVANG
ALAMO PINTADO ROAD

JOB #: 1565.0002
DESIGNERS: RAH
DRAWN BY: RMS
DATE: 03/20/26

DRAWING NO.
C-117
21 OF 25 SHEETS

FILE NAME: 1565-0002-OUTF-PIP4.DWG Plot Date: 3/20/2026

FOR REDUCED PLANS
ORIGINAL SCALE IS IN INCHES
0 1 2 3
5

REFERENCE NOTES:

	DESCRIPTION
1	SURFACE IMPROVEMENTS
100	GENERAL
101	FIRST REFERENCE NOTE
2	SEWERS AND SANITATION
200	GENERAL FACILITIES
201	PVC SDR 35 SEWER PIPE

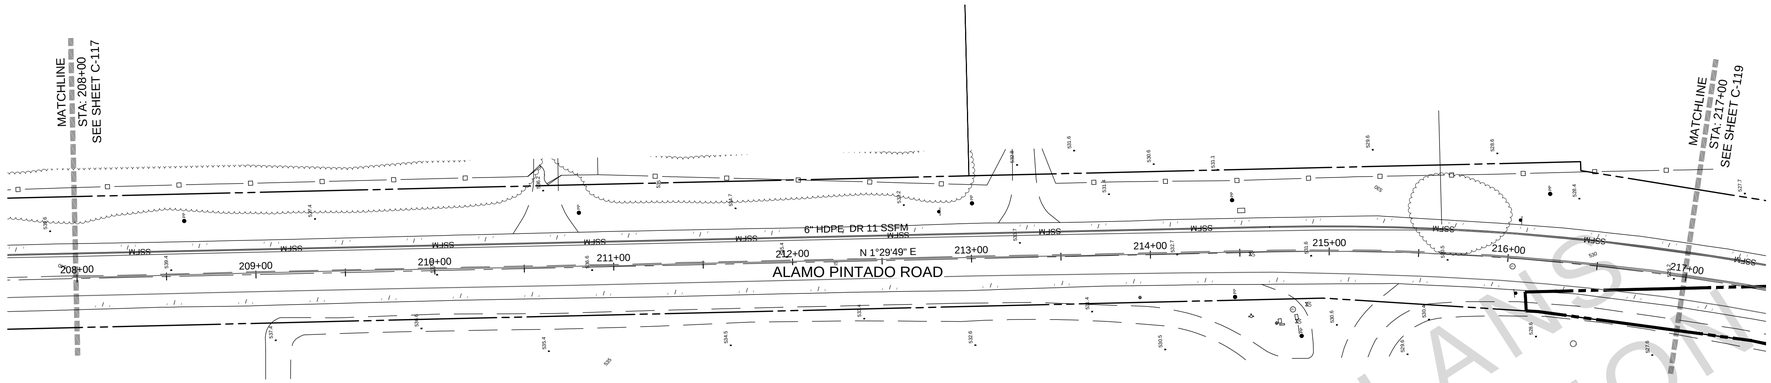

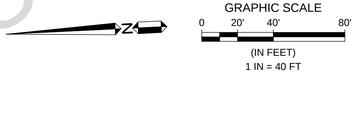

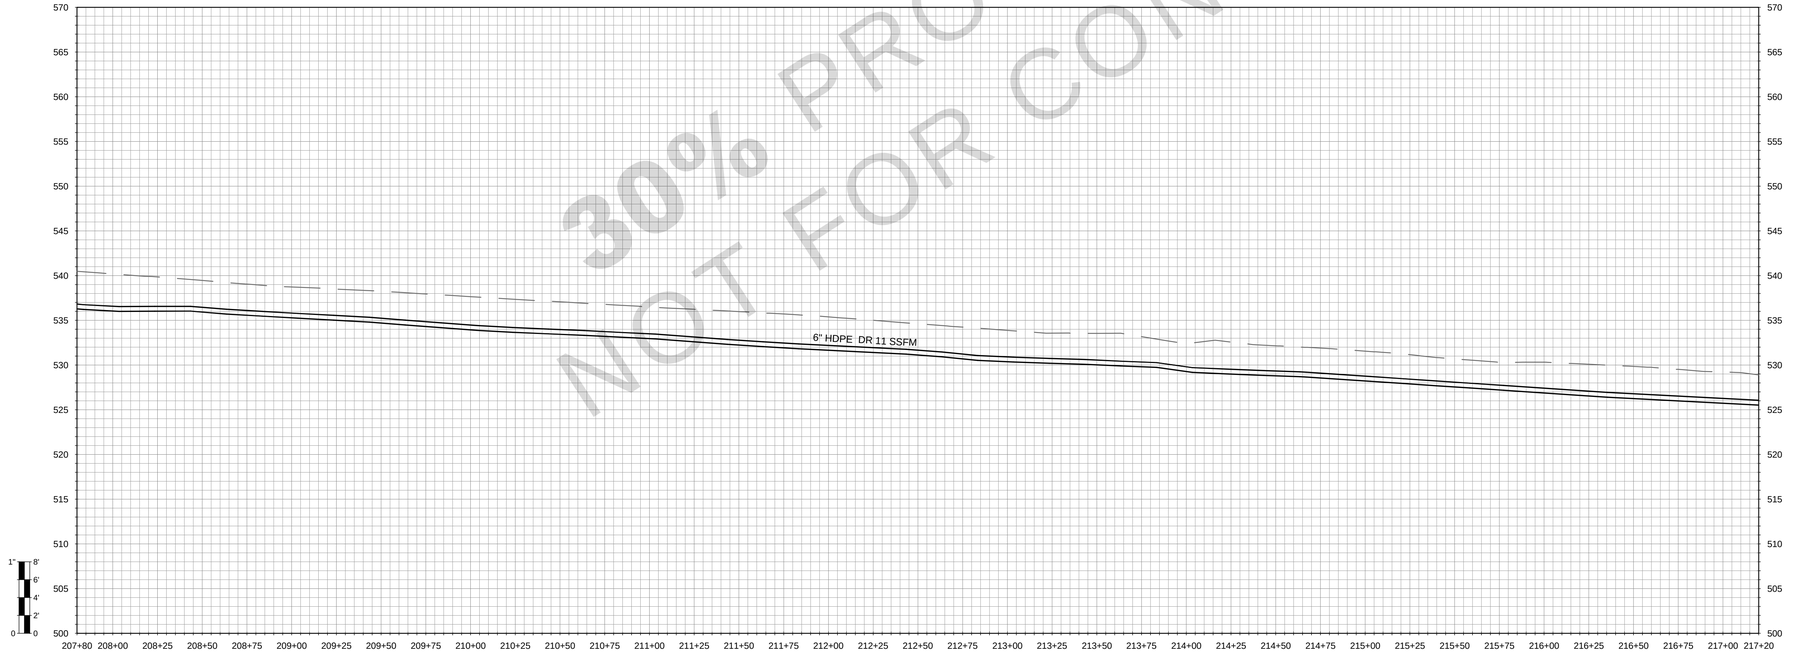

30% PROGRESS PLANS
NOT FOR CONSTRUCTION

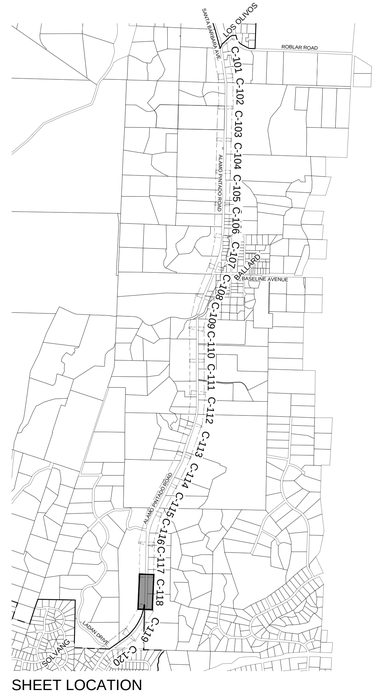

SHEET LOCATION

WALLACE GROUP®
CIVIL AND TRANSPORTATION ENGINEERING
CONSTRUCTION MANAGEMENT
LANDSCAPE ARCHITECTURE
MECHANICAL ENGINEERING
PLANNING
PUBLIC WORKS ADMINISTRATION
SURVEYING / GIS SOLUTIONS
WATER RESOURCES

612 CLARION COURT
SAN LUIS OBISPO, CA 93401
T 805 544-4011 F 805 544-4294
www.wallacegroup.us

REGISTERED PROFESSIONAL ENGINEER
ERIK S. RUTHERFORD
No. 86188
FOR PLAN REVIEW ONLY
NOT FOR CONSTRUCTION
CIVIL
STATE OF CALIFORNIA

SIGNATURE

DATE SIGNED

These plans and specifications, and the ideas and designs incorporated herein, are instruments of service prepared for the construction of work shown hereon and shall not be used in whole or in part for any other project without written authority of Wallace Group, a California Corporation.

Copyright © 2026 Wallace Group, a California Corporation. All rights reserved. Copies of this drawing shall have this notice.

LOS OLIVOS COMMUNITY SERVICES DISTRICT
WASTEWATER CONVEYANCE TO SOLVANG
ALAMO PINTADO ROAD

JOB #: 1565.0002
DESIGNERS: RAH
DRAWN BY: RMS
DATE: 03/20/26

DRAWING NO.
C-118
22 OF 25 SHEETS

FOR REDUCED PLANS
ORIGINAL SCALE IS IN INCHES
0 1 2 3
5

REFERENCE NOTES:

	DESCRIPTION
1	SURFACE IMPROVEMENTS
100	GENERAL
101	FIRST REFERENCE NOTE
2	SEWERS AND SANITATION
200	GENERAL FACILITIES
201	PVC SDR 35 SEWER PIPE

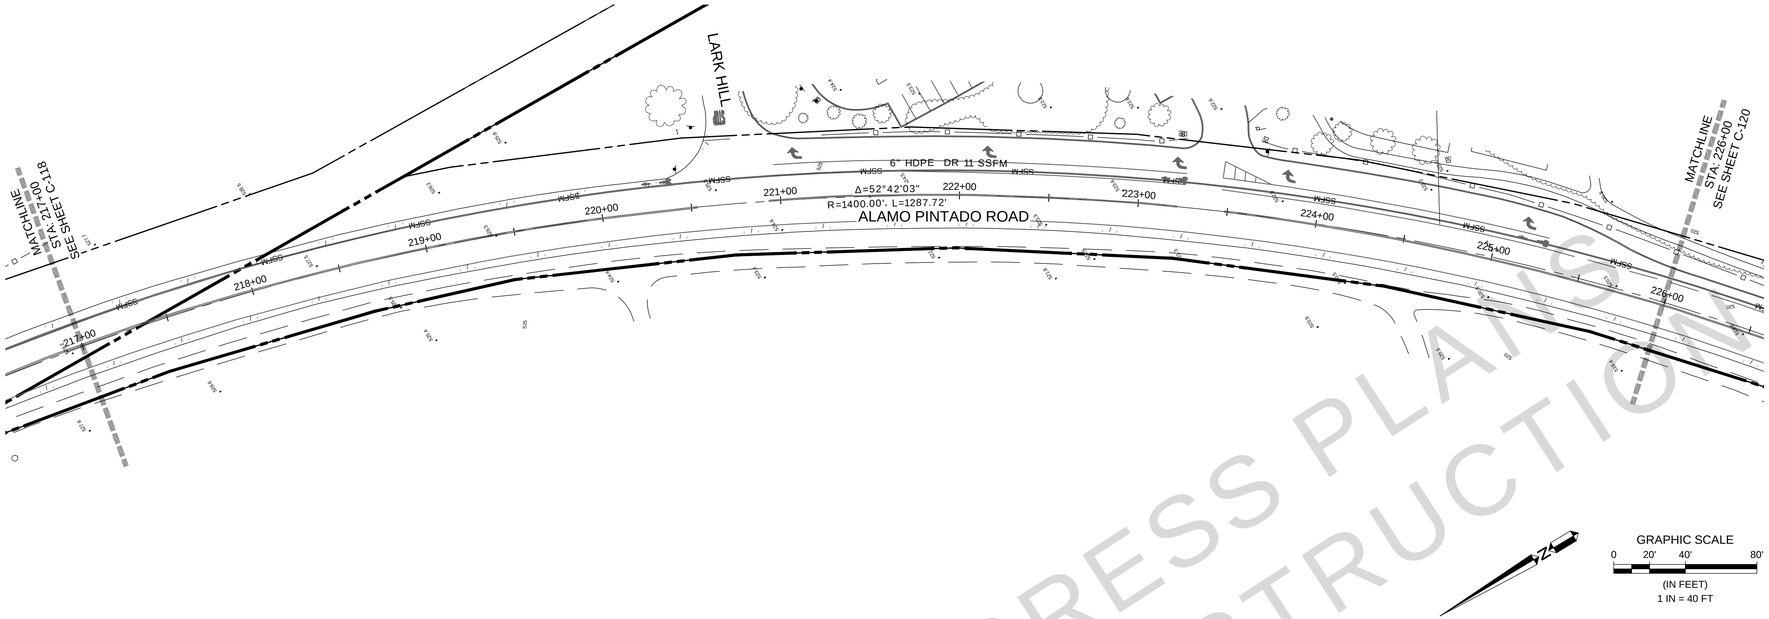

GRAPHIC SCALE
0 20' 40' 80'
(IN FEET)
1 IN = 40 FT

30% PROGRESS PLANS
NOT FOR CONSTRUCTION

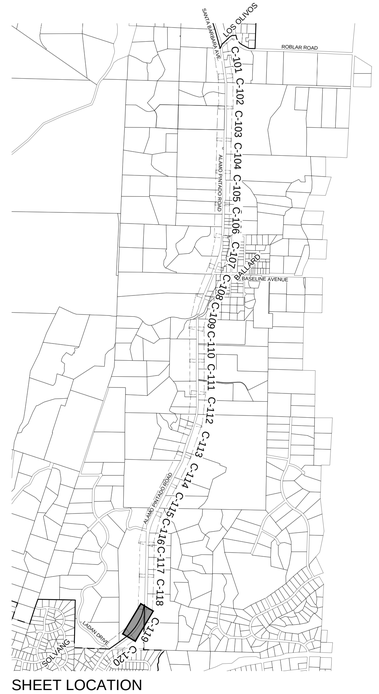

SHEET LOCATION

WALLACE GROUP®

CIVIL AND TRANSPORTATION ENGINEERING
CONSTRUCTION MANAGEMENT
LANDSCAPE ARCHITECTURE
MECHANICAL ENGINEERING
PLANNING
PUBLIC WORKS ADMINISTRATION
SURVEYING / GIS SOLUTIONS
WATER RESOURCES

612 CLARION COURT
SAN LUIS OBISPO, CA 93401
T 805 544-4011 F 805 544-4294
www.wallacegroup.us

REGISTERED PROFESSIONAL ENGINEER
ERIK S. RUTHERFORD
No. 86188
FOR PLAN REVIEW ONLY
NOT FOR CONSTRUCTION
CIVIL
STATE OF CALIFORNIA

SIGNATURE

DATE SIGNED

These plans and specifications, and the ideas and designs incorporated herein, are instruments of service prepared for the construction of work shown hereon and shall not be used in whole or in part for any other project without written authority of Wallace Group, a California Corporation.

Copyright © 2026 Wallace Group, a California Corporation. All rights reserved. Copies of this drawing shall have this notice.

LOS OLIVOS COMMUNITY SERVICES DISTRICT
WASTEWATER CONVEYANCE TO SOLVANG
ALAMO PINTADO ROAD

JOB #: 1565.0002
DESIGNERS: RAH
DRAWN BY: RMS
DATE: 03/20/26

DRAWING NO.
C-119

FILE NAME: 1565-0002-OUTF-PIP4.DWG Plot Date: 3/20/2026

FOR REDUCED PLANS
ORIGINAL SCALE IS IN INCHES
0 1 2 3
5

REFERENCE NOTES:

	DESCRIPTION
1	SURFACE IMPROVEMENTS
100	GENERAL
101	FIRST REFERENCE NOTE
2	SEWERS AND SANITATION
200	GENERAL FACILITIES
201	PVC SDR 35 SEWER PIPE

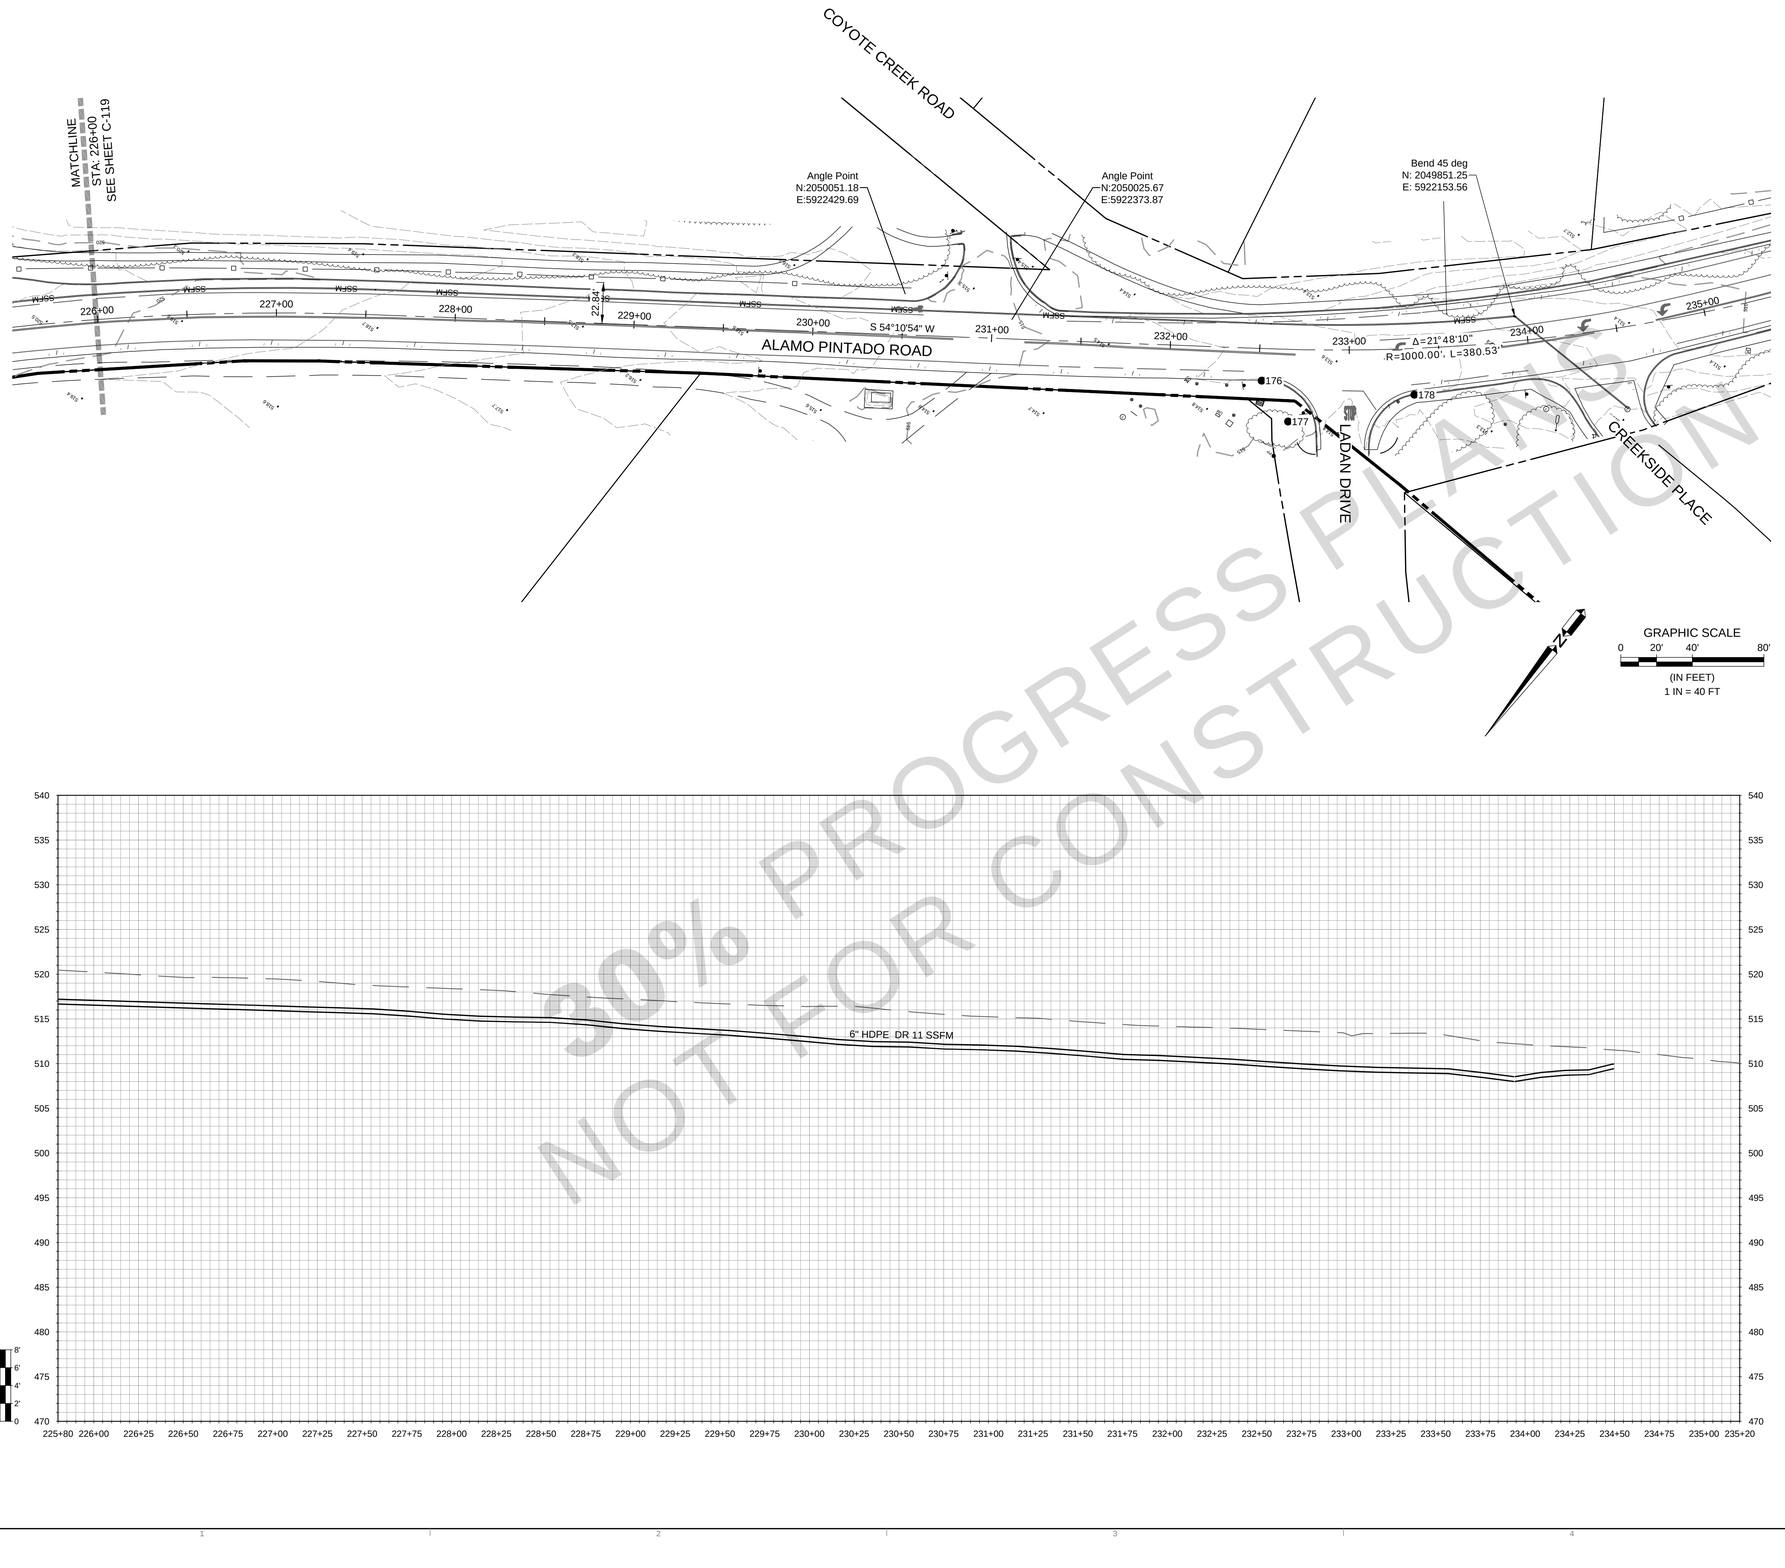

30% PROGRESS PLANS
NOT FOR CONSTRUCTION

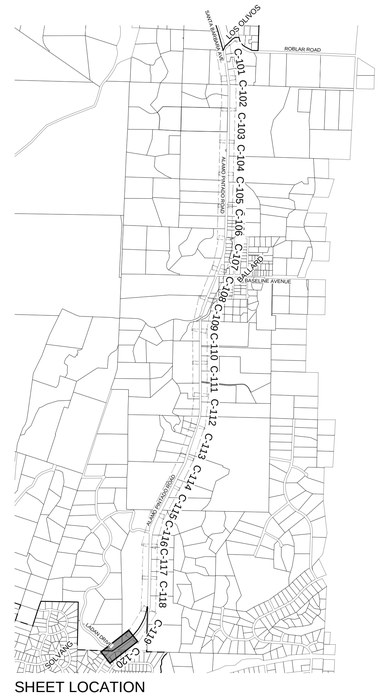

SHEET LOCATION

WALLACE GROUP®
CIVIL AND TRANSPORTATION ENGINEERING
CONSTRUCTION MANAGEMENT
LANDSCAPE ARCHITECTURE
MECHANICAL ENGINEERING
PLANNING
PUBLIC WORKS ADMINISTRATION
SURVEYING / GIS SOLUTIONS
WATER RESOURCES

612 CLARION COURT
SAN LUIS OBISPO, CA 93401
T 805 544-4011 F 805 544-4294
www.wallacegroup.us

REGISTERED PROFESSIONAL ENGINEER
ERIK S. RUTHERFORD
No. 86188
FOR PLAN REVIEW ONLY
NOT FOR CONSTRUCTION
CIVIL
STATE OF CALIFORNIA

SIGNATURE

DATE SIGNED

These plans and specifications, and the ideas and designs incorporated herein, are instruments of service prepared for the construction of work shown hereon and shall not be used in whole or in part for any other project without written authority of Wallace Group, a California Corporation.

Copyright © 2026 Wallace Group, a California Corporation. All rights reserved. Copies of this drawing shall have this notice.

LOS OLIVOS COMMUNITY SERVICES DISTRICT
WASTEWATER CONVEYANCE TO SOLVANG
ALAMO PINTADO ROAD

JOB #: 1565.0002
DESIGNERS: RAH
DRAWN BY: RMS
DATE: 03/20/26

DRAWING NO.
C-120

FILE NAME: 1565-0002-OUTF-DETL.DWG Plot Date: 3/20/2026

FOR REDUCED PLANS
ORIGINAL SCALE IS IN INCHES

0 1 2 3
5

30% PROGRESS PLANS
NOT FOR CONSTRUCTION

WALLACE GROUP®

CIVIL AND TRANSPORTATION ENGINEERING
CONSTRUCTION MANAGEMENT
LANDSCAPE ARCHITECTURE
MECHANICAL ENGINEERING
PLANNING
PUBLIC WORKS ADMINISTRATION
SURVEYING / GIS SOLUTIONS
WATER RESOURCES

612 CLARION COURT
SAN LUIS OBISPO, CA 93401
T 805 544-4011 F 805 544-4294
www.wallacegroup.us

REGISTERED PROFESSIONAL ENGINEER
ERIK S. RUTHERFORD
No. 86188
FOR PLAN REVIEW ONLY
NOT FOR CONSTRUCTION
CIVIL
STATE OF CALIFORNIA

SIGNATURE

DATE SIGNED

These plans and specifications, and the ideas and designs incorporated herein, are instruments of service prepared for the construction of work shown hereon and shall not be used in whole or in part for any other project without written authority of Wallace Group, a California Corporation.

Copyright © 2026 Wallace Group, a California Corporation. All rights reserved. Copies of this drawing shall have this notice.

LOS OLIVOS COMMUNITY SERVICES DISTRICT
WASTEWATER CONVEYANCE TO SOLVANG
DETAILS

JOB #: 1565.0002
DESIGNERS: RAH
DRAWN BY: RMS
DATE: 03/20/26

DRAWING NO.
C-201
25 OF 25 SHEETS

APPENDIX F: FEMA Flood Maps

120°7'30.47"W 34°41'21.61"N

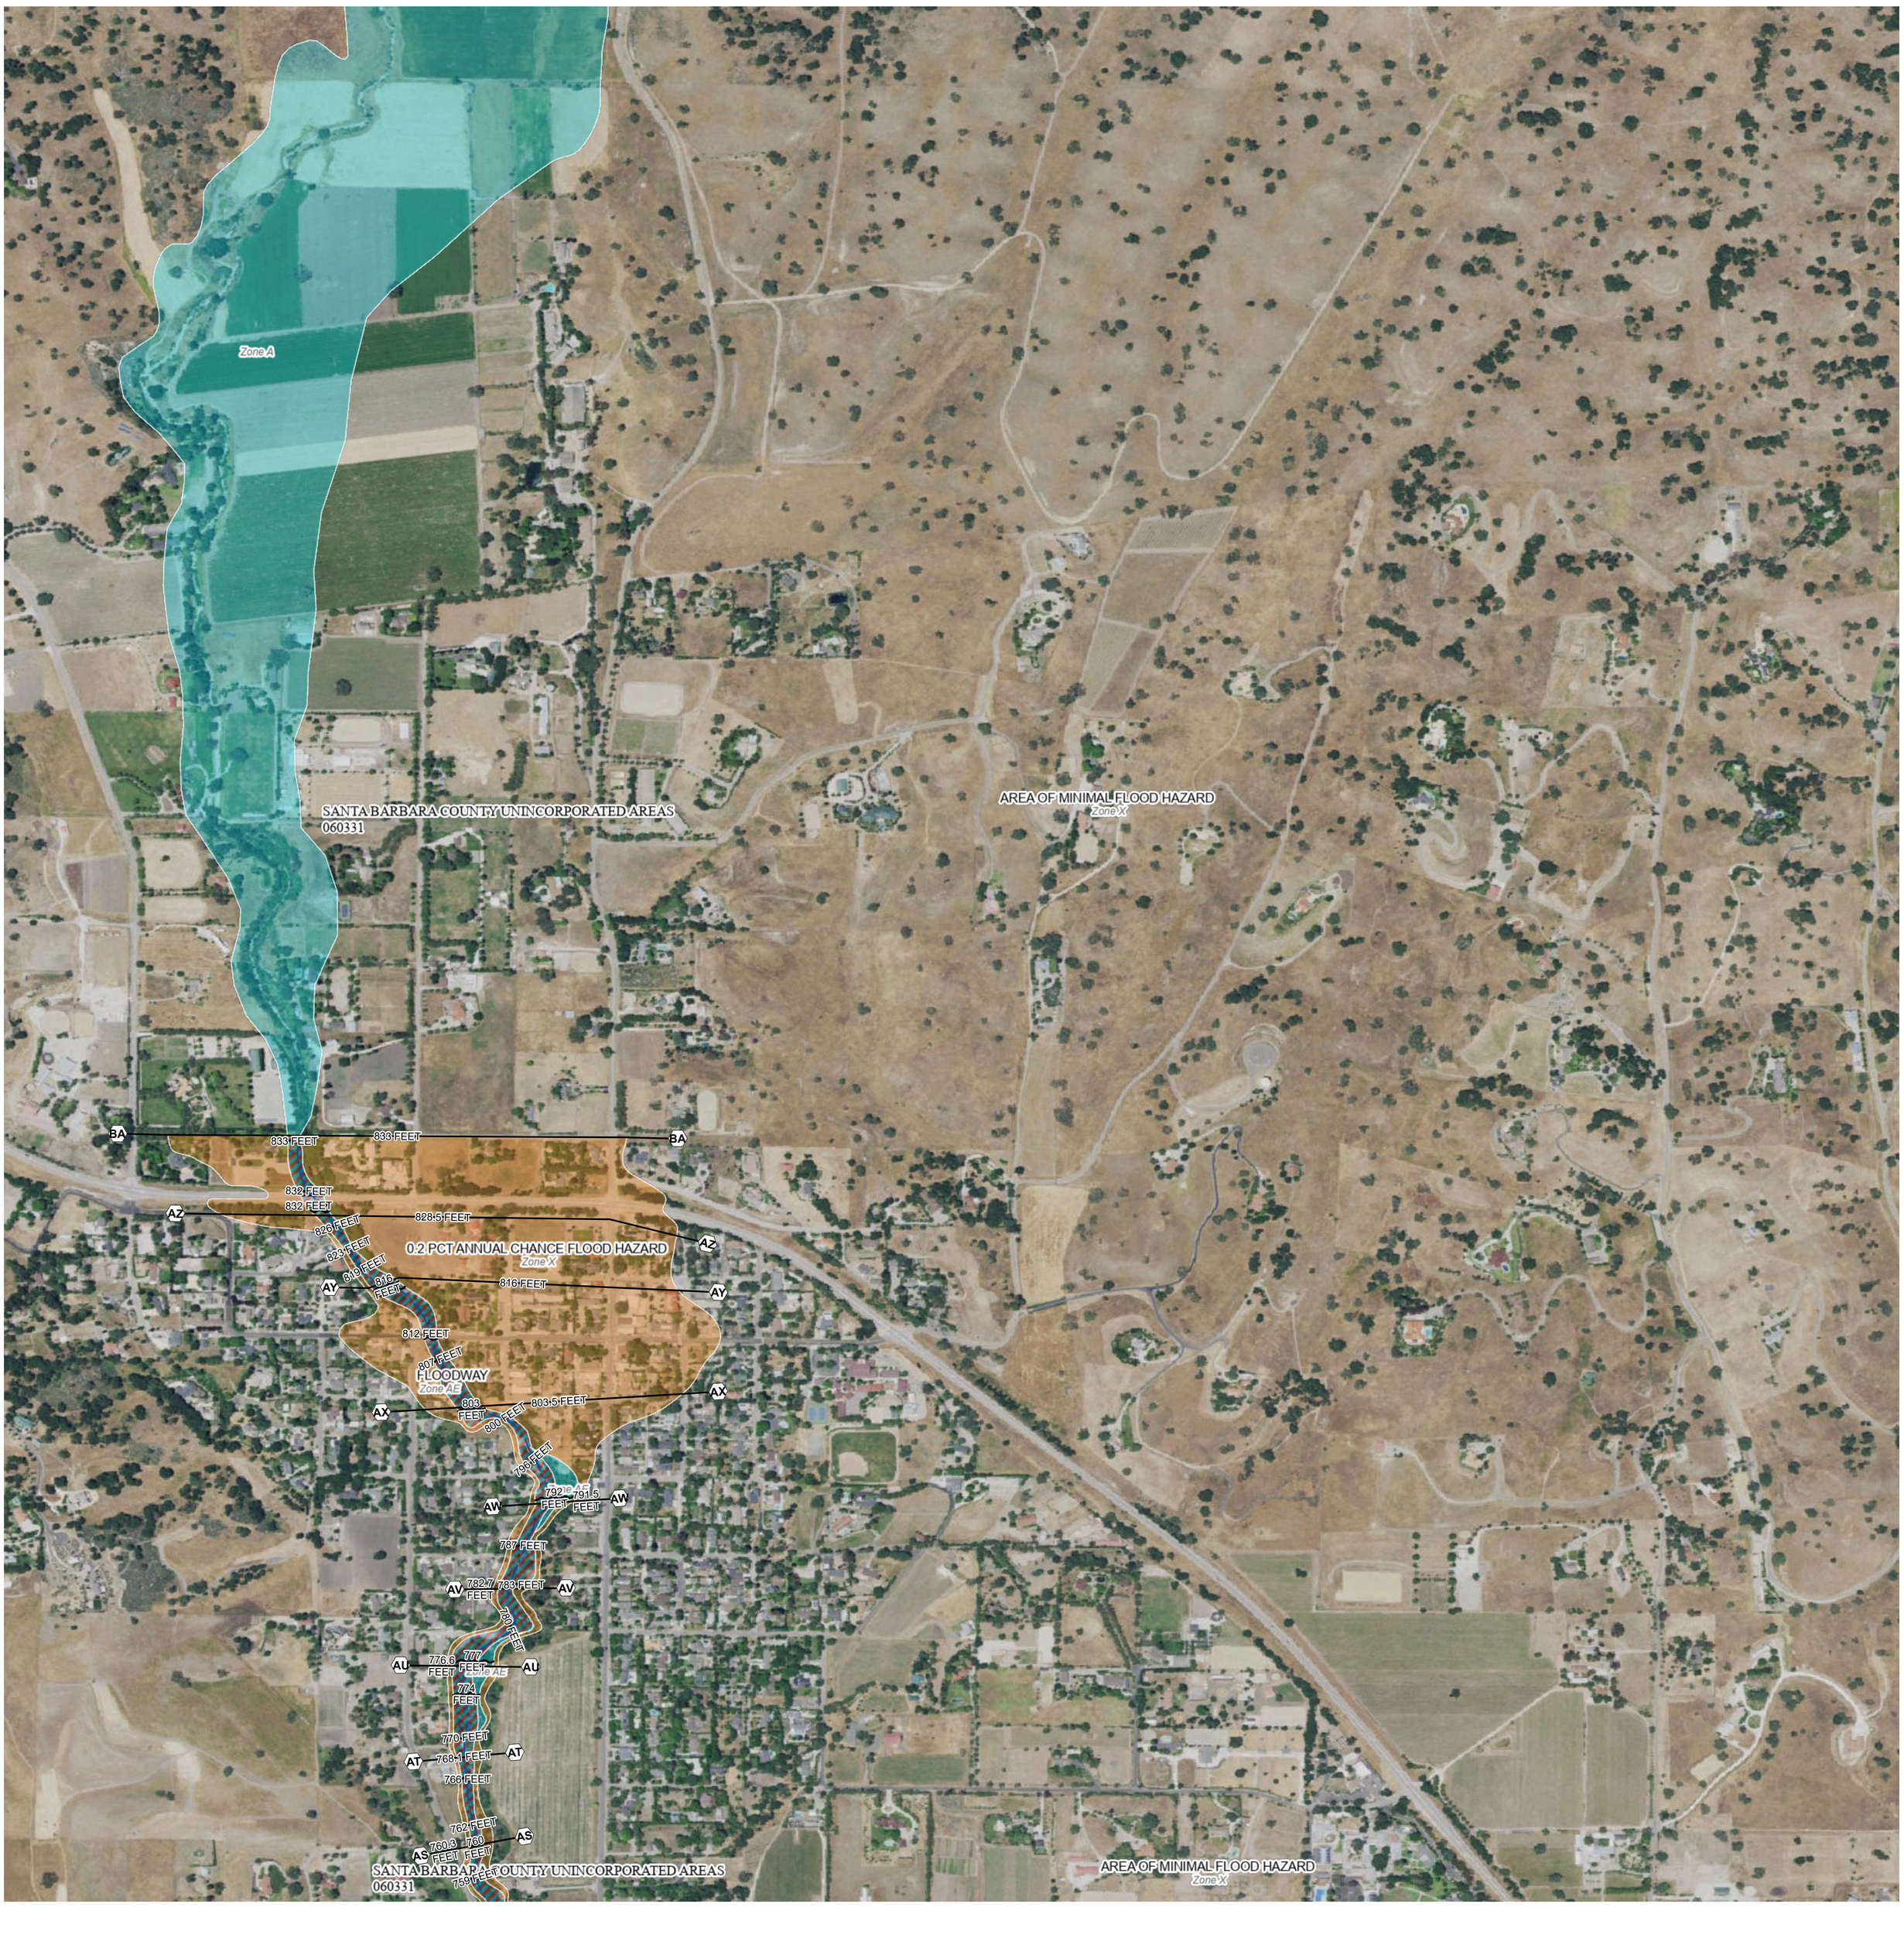

120°5'37.12"W 34°39'15.93"N

FLOOD HAZARD INFORMATION

SEE FIS REPORT FOR DETAILED LEGEND AND INDEX MAP FOR DRAFT FIRM PANEL LAYOUT

SPECIAL FLOOD HAZARD AREAS

- Without Base Flood Elevation (BFE) *Zone A, V, A99*
- With BFE or Depth *Zone AE, AO, AH, VE, AR*
- Regulatory Floodway

OTHER AREAS OF FLOOD HAZARD

- 0.2% Annual Chance Flood Hazard, Areas of 1% annual chance flood with average depth less than one foot or with drainage areas of less than one square mile *Zone X*
- Future Conditions 1% Annual Chance Flood Hazard *Zone X*
- Area with Reduced Flood Risk due to Levee See Notes *Zone X*
- Area with Flood Risk due to Levee *Zone D*

OTHER AREAS

- NO SCREEN Area of Minimal Flood Hazard *Zone X*
- Effective LOMRs
- Area of Undetermined Flood Hazard *Zone D*

GENERAL STRUCTURES

- Channel, Culvert, or Storm Sewer
- Levee, Dike, or Floodwall

OTHER FEATURES

- 20.2 Cross Sections with 1% Annual Chance
- 17.5 Water Surface Elevation
- Coastal Transect
- Coastal Transect Baseline
- Profile Baseline
- Hydrographic Feature
- 513 Base Flood Elevation Line (BFE)
- Limit of Study
- Jurisdiction Boundary

NOTES TO USERS

For information and questions about this Flood Insurance Rate Map (FIRM), available products associated with this FIRM, including historic versions, the current map date for each FIRM panel, how to order products, or the National Flood Insurance Program (NFIP) in general, please call the FEMA Map Information eXchange at 1-877-FEMA-MAP (1-877-336-2627) or visit the FEMA Flood Map Service Center website at https://msc.fema.gov. Available products may include previously issued Letters of Map Change, a Flood Insurance Study Report, and/or digital versions of this map. Many of these products can be ordered or obtained directly from the website.

Communities annexing land on adjacent FIRM panels must obtain a current copy of the adjacent panel as well as the current FIRM Index. These may be ordered directly from the Flood Map Service Center at the number listed above.

For community and countywide map dates, refer to the Flood Insurance Study Report for this jurisdiction.

To determine if flood insurance is available in this community, contact your Insurance agent or call the National Flood Insurance Program at 1-800-638-6620.

Basemap information shown on this FIRM was provided in digital format by USDA, Farm Service Agency (FSA). This information was derived from NAIP, dated April 11, 2018.

This map was exported from FEMA's National Flood Hazard Layer (NFHL) on **10/20/2025 6:09 PM** and does not reflect changes or amendments subsequent to this date and time. The NFHL and effective information may change or become superseded by new data over time. For additional information, please see the Flood Hazard Mapping Updates Overview Fact Sheet at https://www.fema.gov/media-library/assets/documents/118418

This map complies with FEMA's standards for the use of digital flood maps if it is not void as described below. The basemap shown complies with FEMA's basemap accuracy standards. This map image is void if the one or more of the following map elements do not appear: basemap imagery, flood zone labels, legend, scale bar, map creation date, community identifiers, FIRM panel number, and FIRM effective date.

SCALE

Map Projection:
GCS, Geodetic Reference System 1980;
Vertical Datum: NAVD88

For information about the specific vertical datum for elevation features, datum conversions, or vertical monuments used to create this map, please see the Flood Insurance Study (FIS) Report for your community at https://msc.fema.gov

N

1 inch = 500 feet 1:6,000

0 250 500 1,000 1,500 2,000 Feet

0 50 100 200 300 400 Meters

NATIONAL FLOOD INSURANCE PROGRAM

FLOOD INSURANCE RATE MAP

PANEL **811** OF **1780**

Panel Contains:

COMMUNITY	NUMBER	PANEL
SANTA BARBARA COUNTY UNINCORPORATED AREAS	060331	0811

MAP NUMBER
06083C0811G
EFFECTIVE DATE
December 04, 2012

120°7'30.47"W 34°39'29.11"N

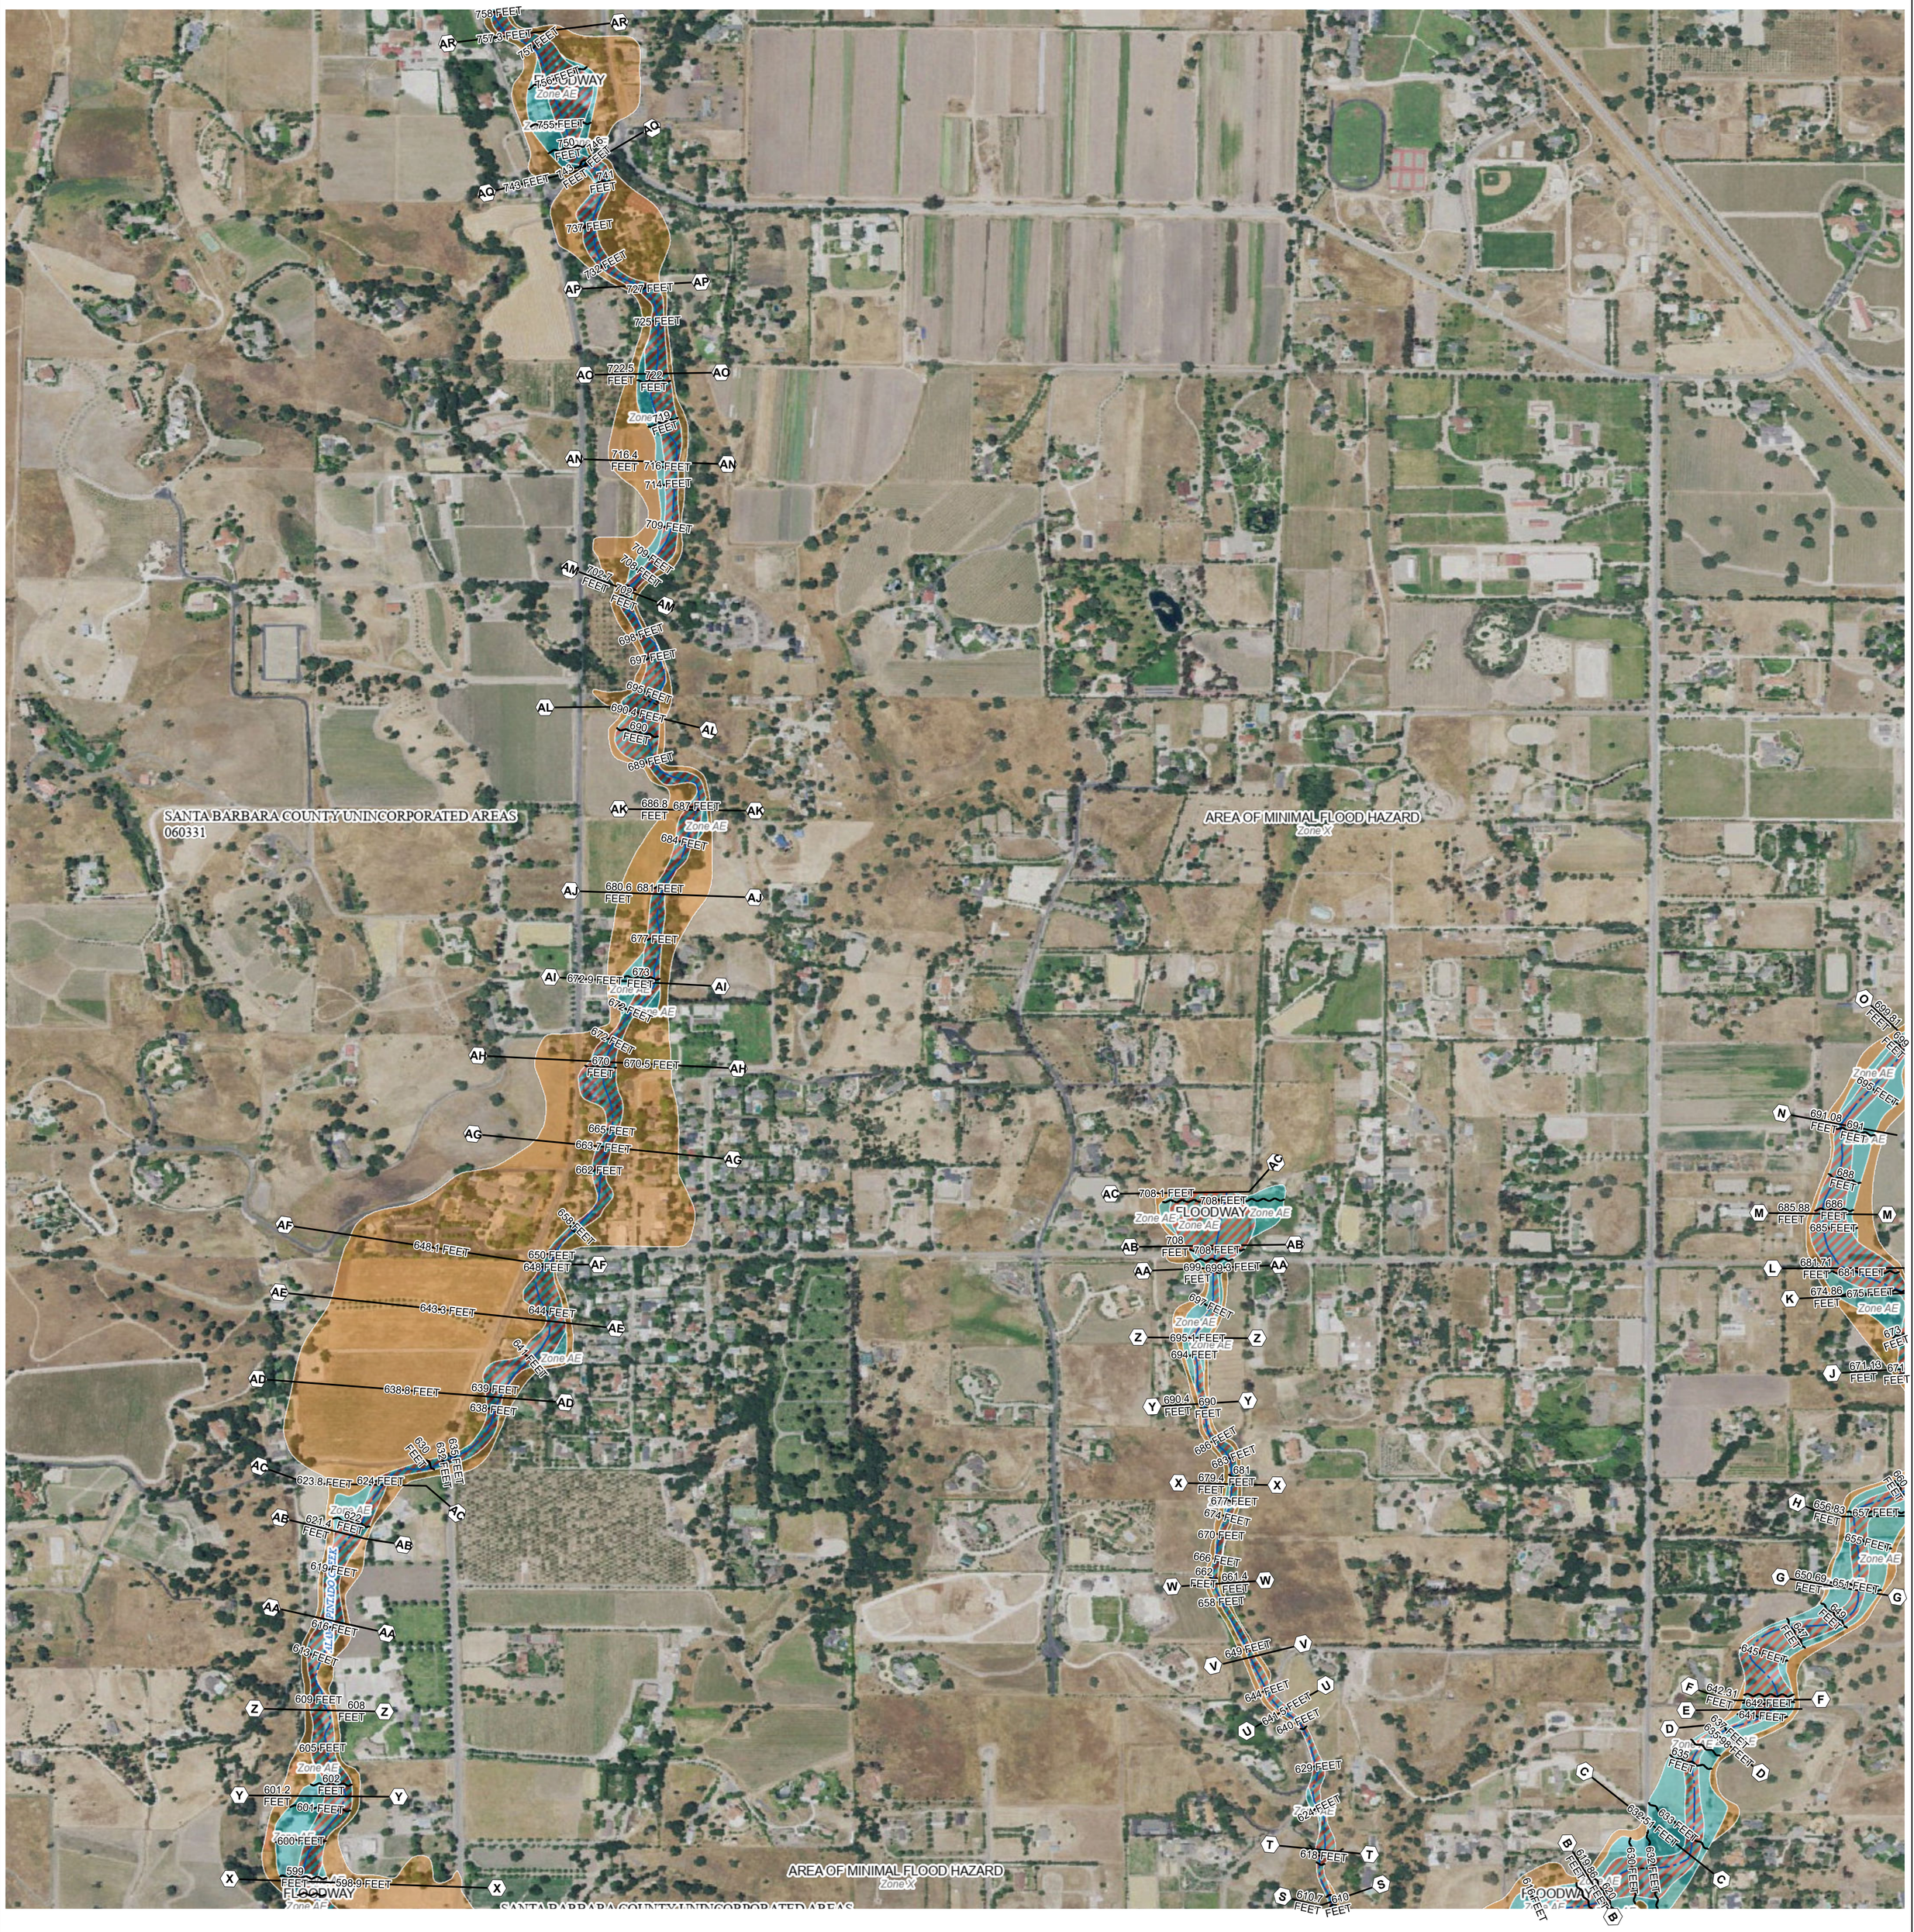

120°5'37.12"W 34°37'23.43"N

FLOOD HAZARD INFORMATION

SEE FIS REPORT FOR DETAILED LEGEND AND INDEX MAP FOR DRAFT FIRM PANEL LAYOUT

SPECIAL FLOOD HAZARD AREAS
- Without Base Flood Elevation (BFE) *Zone A, V, A99*
- With BFE or Depth *Zone AE, AO, AH, VE, AR*
- Regulatory Floodway

OTHER AREAS OF FLOOD HAZARD
- 0.2% Annual Chance Flood Hazard, Areas of 1% annual chance flood with average depth less than one foot or with drainage areas of less than one square mile *Zone X*
- Future Conditions 1% Annual Chance Flood Hazard *Zone X*
- Area with Reduced Flood Risk due to Levee See Notes *Zone X*
- Area with Flood Risk due to Levee *Zone D*

OTHER AREAS
- NO SCREEN Area of Minimal Flood Hazard *Zone X*
- Effective LOMRs
- Area of Undetermined Flood Hazard *Zone D*

GENERAL STRUCTURES
- Channel, Culvert, or Storm Sewer
- Levee, Dike, or Floodwall

OTHER FEATURES
- 20.2 Cross Sections with 1% Annual Chance
- 17.5 Water Surface Elevation
- Coastal Transect
- Coastal Transect Baseline
- Profile Baseline
- Hydrographic Feature
- 513 Base Flood Elevation Line (BFE)
- Limit of Study
- Jurisdiction Boundary

NOTES TO USERS

For information and questions about this Flood Insurance Rate Map (FIRM), available products associated with this FIRM, including historic versions, the current map date for each FIRM panel, how to order products, or the National Flood Insurance Program (NFIP) in general, please call the FEMA Map Information eXchange at 1-877-FEMA-MAP (1-877-336-2627) or visit the FEMA Flood Map Service Center website at https://msc.fema.gov. Available products may include previously issued Letters of Map Change, a Flood Insurance Study Report, and/or digital versions of this map. Many of these products can be ordered or obtained directly from the website.

Communities annexing land on adjacent FIRM panels must obtain a current copy of the adjacent panel as well as the current FIRM Index. These may be ordered directly from the Flood Map Service Center at the number listed above.

For community and countywide map dates, refer to the Flood Insurance Study Report for this jurisdiction.

To determine if flood insurance is available in this community, contact your Insurance agent or call the National Flood Insurance Program at 1-800-638-6620.

Basemap information shown on this FIRM was provided in digital format by USDA, Farm Service Agency (FSA). This information was derived from NAIP, dated April 11, 2018.

This map was exported from FEMA's National Flood Hazard Layer (NFHL) on **10/20/2025 6:11 PM** and does not reflect changes or amendments subsequent to this date and time. The NFHL and effective information may change or become superseded by new data over time. For additional information, please see the Flood Hazard Mapping Updates Overview Fact Sheet at https://www.fema.gov/media-library/assets/documents/118418

This map complies with FEMA's standards for the use of digital flood maps if it is not void as described below. The basemap shown complies with FEMA's basemap accuracy standards. This map image is void if the one or more of the following map elements do not appear: basemap imagery, flood zone labels, legend, scale bar, map creation date, community identifiers, FIRM panel number, and FIRM effective date.

SCALE

Map Projection:
GCS, Geodetic Reference System 1980;
Vertical Datum: NAVD88
For information about the specific vertical datum for elevation features, datum conversions, or vertical monuments used to create this map, please see the Flood Insurance Study (FIS) Report for your community at https://msc.fema.gov

N

1 inch = 500 feet 1:6,000

0 250 500 1,000 1,500 2,000 Feet

0 50 100 200 300 400 Meters

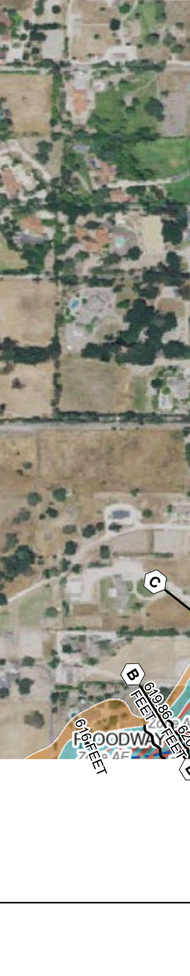

NATIONAL FLOOD INSURANCE PROGRAM

FLOOD INSURANCE RATE MAP

PANEL **813** OF **1780**

Panel Contains:

COMMUNITY	NUMBER	PANEL
SANTA BARBARA COUNTY UNINCORPORATED AREAS	060331	0813

MAP NUMBER
06083C0813G
EFFECTIVE DATE
December 04, 2012